
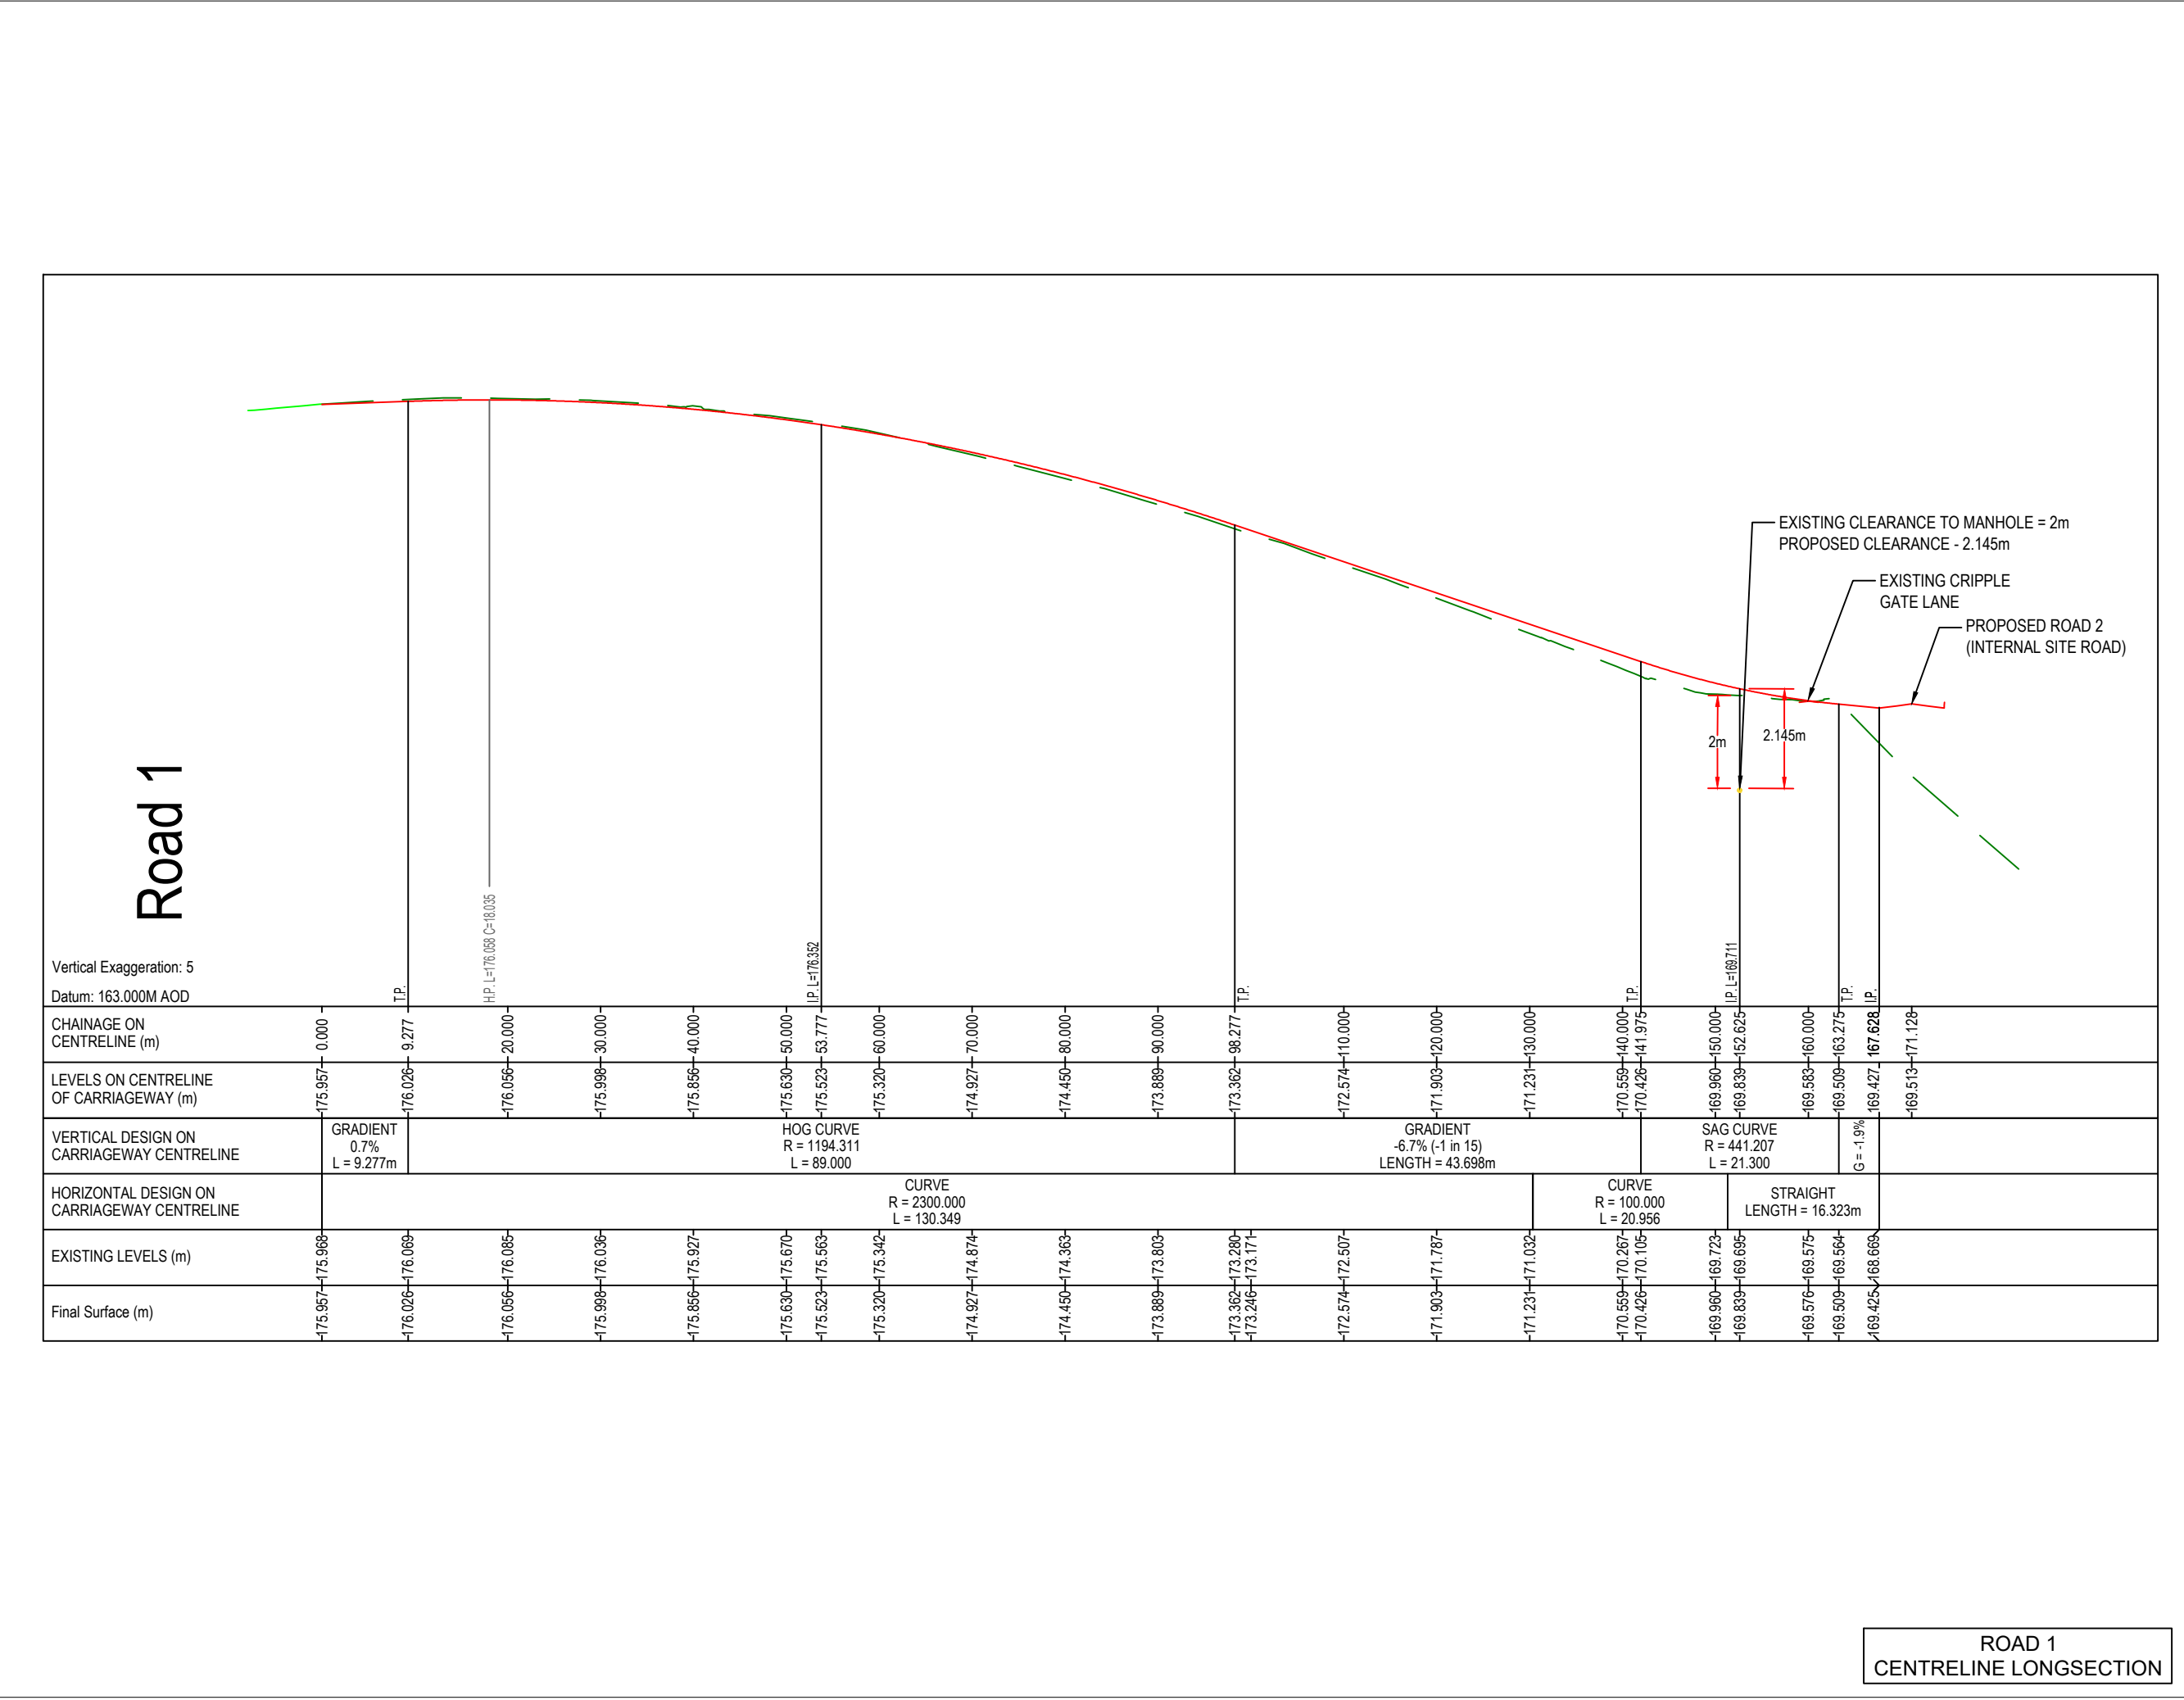
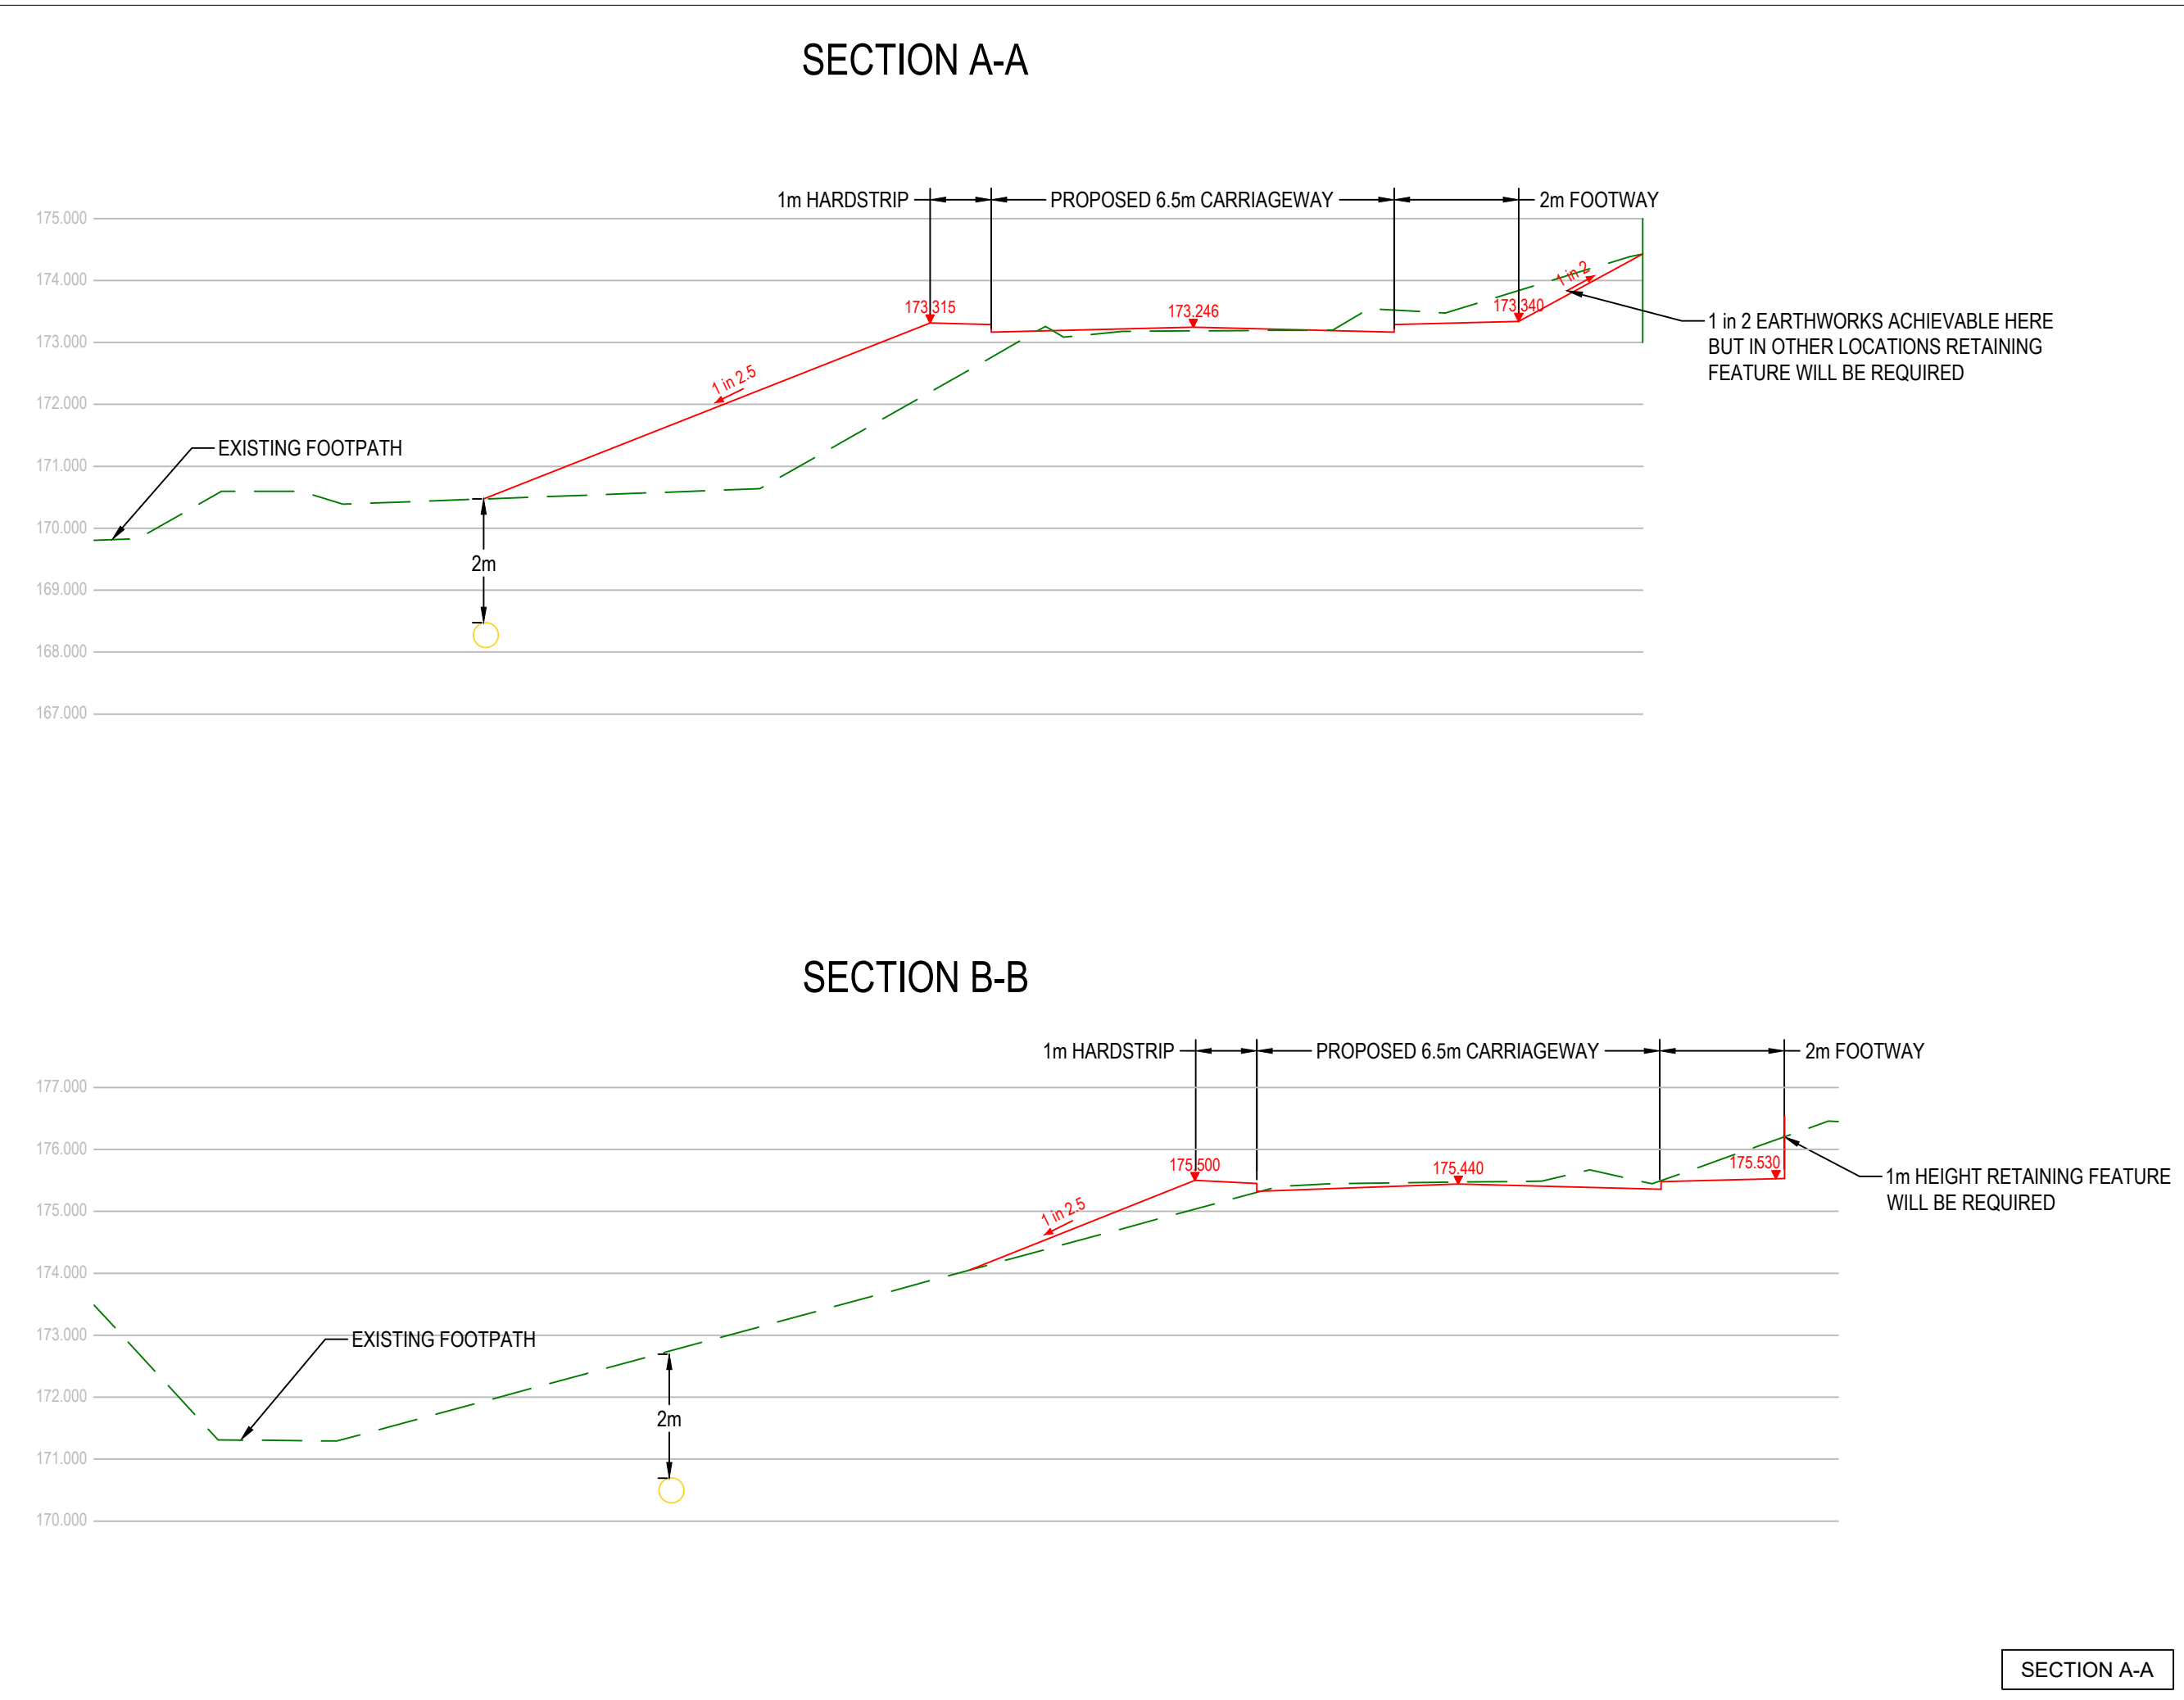


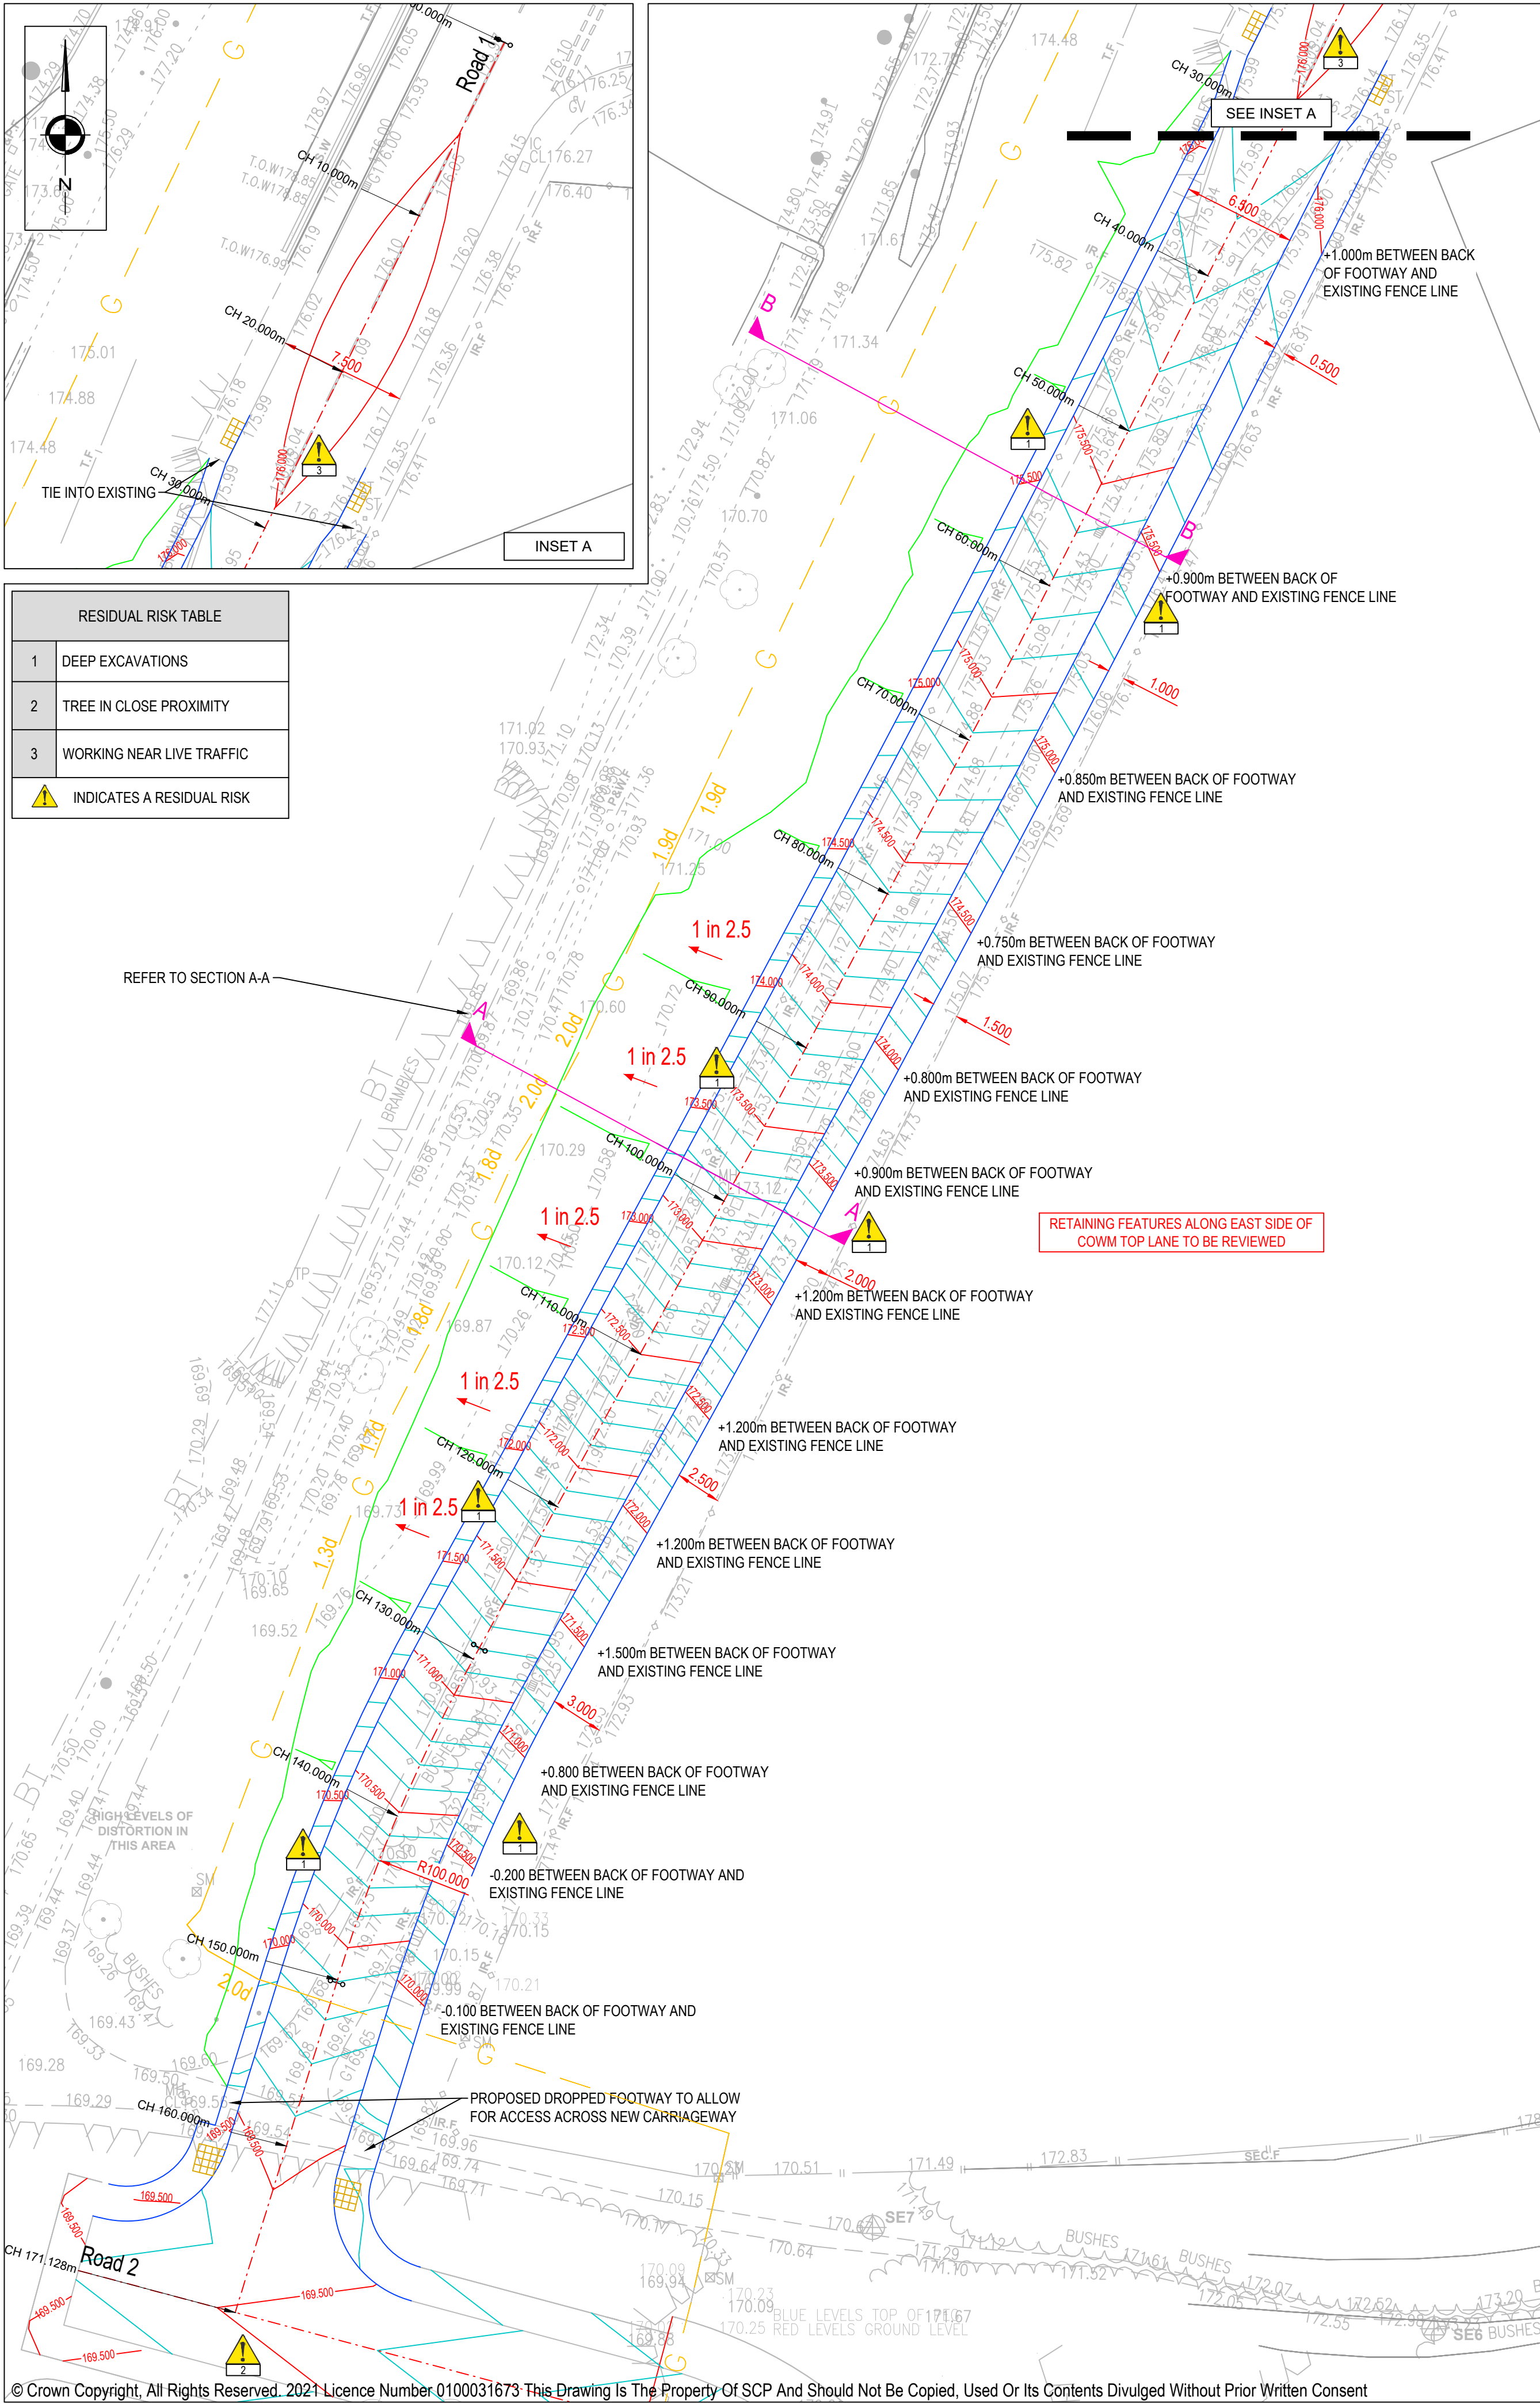

NOTES

- ALL DIMENSIONS ARE IN METRES UNLESS NOTED OTHERWISE.
- ALL LEVELS ARE IN METRES RELATED TO ORDNANCE DATUM NEWLYN (OD) UNLESS NOTED OTHERWISE.
- ALL COORDINATES ARE IN METRES RELATED TO ORDNANCE SURVEY NATIONAL GRID.
- ALL MATERIALS AND WORKMANSHIP WILL BE AS DEFINED IN THE SPECIFICATION UNLESS NOTED OTHERWISE.
- THIS DRAWING IS TO BE READ IN CONJUNCTION WITH ALL DRAWINGS AND DOCUMENTATION ASSOCIATED WITH THE PROJECT.
- THIS DRAWING HAS BEEN BASED UPON SURVEYORS INFORMATION SUPPLIED BY A THIRD PARTY AND SCP SHALL NOT BE LIABLE FOR ANY INACCURACY OR DEFICIENCIES ARISING FROM IT.
- ALL LEVELS, DIMENSIONS AND LOCATIONS ARE TO BE CHECKED BY THE MAIN CONTRACTOR PRIOR TO COMMENCEMENT OF ANY WORK ON SITE.
- ALL WORKS TO BE CARRIED OUT IN ACCORDANCE WITH LOCAL AUTHORITY ADAPTABLE RESIDENTIAL ROAD SPECIFICATION AND STANDARD DETAILS.
- THE LOCATION OF EXISTING UTILITY SERVICES WILL NEED TO BE DETERMINED ON SITE.
- CBR SURVEYS TO BE UNDERTAKEN TO DETERMINE EXISTING GROUND STABILITY.

KEY

- PROPOSED KERB
- MAJOR CONTOUR (0.5m)
- MINOR CONTOUR (0.1m)
- EXISTING GAS MAIN
- PROPOSED CENTERLINE
- PROPOSED PROFILE
- EXISTING GROUND PROFILE
- PROPOSED TACTILE PAVING

REV	DESCRIPTION	DATE	BY
C	ADDITIONAL SECTION ADDED	24.03.25	JL
B	REVISED EARTHWORKS	17.03.25	JL
A	FIRST ISSUE	13.02.25	JL

REVISIONS

SCP
an RSK company
Office of Origin: Manchester Tel: 0161 832 4400
www.scptransport.co.uk - www.rskgroup.com

Client Name: **BARBART**

Project Title: **COWM TOP LANE, ROCHDALE**

Drawing Title: **GENERAL ARRANGEMENT (MAJOR S278 WORKS)**

Drawn By:	Date:
JL	12.02.2025

Checked:	Scale@A1:
TM	1:250

Approved:	Status:
N/A	PRELIM

Drawing No.	Rev.
SCP-241098-0000-001	C