


LEGEND

- 1. Refer to drawing 3546-PLA-XX-XX-DR-L-2000 Softworks for species details. Refer to drawing 3546-PLA-XX-XX-DR-L-6000 for tree pit details
- 2. Bark mulch 50mm depth: High-quality bark mulch to all planting beds and tree pits excluding. To sit 30mm below planting bed edge. 800mm diameter circle from base in all directions
- 3. Imported topsoil to BS3882:2015. min. 300mm layer within tree pit
- 4. Imported subsoil to BS8601:2013. min. 200mm layer within tree pit
- 5. Drainage layer: 150mm clean crushed stone. No fines.
- 6. High density polyethylene root barrier. Re-root 2000 or acceptable equivalent. Refer to drawing 3546-PLA-XX-XX-DR-L-2000 for indicated location
- 7. Geotextile membrane

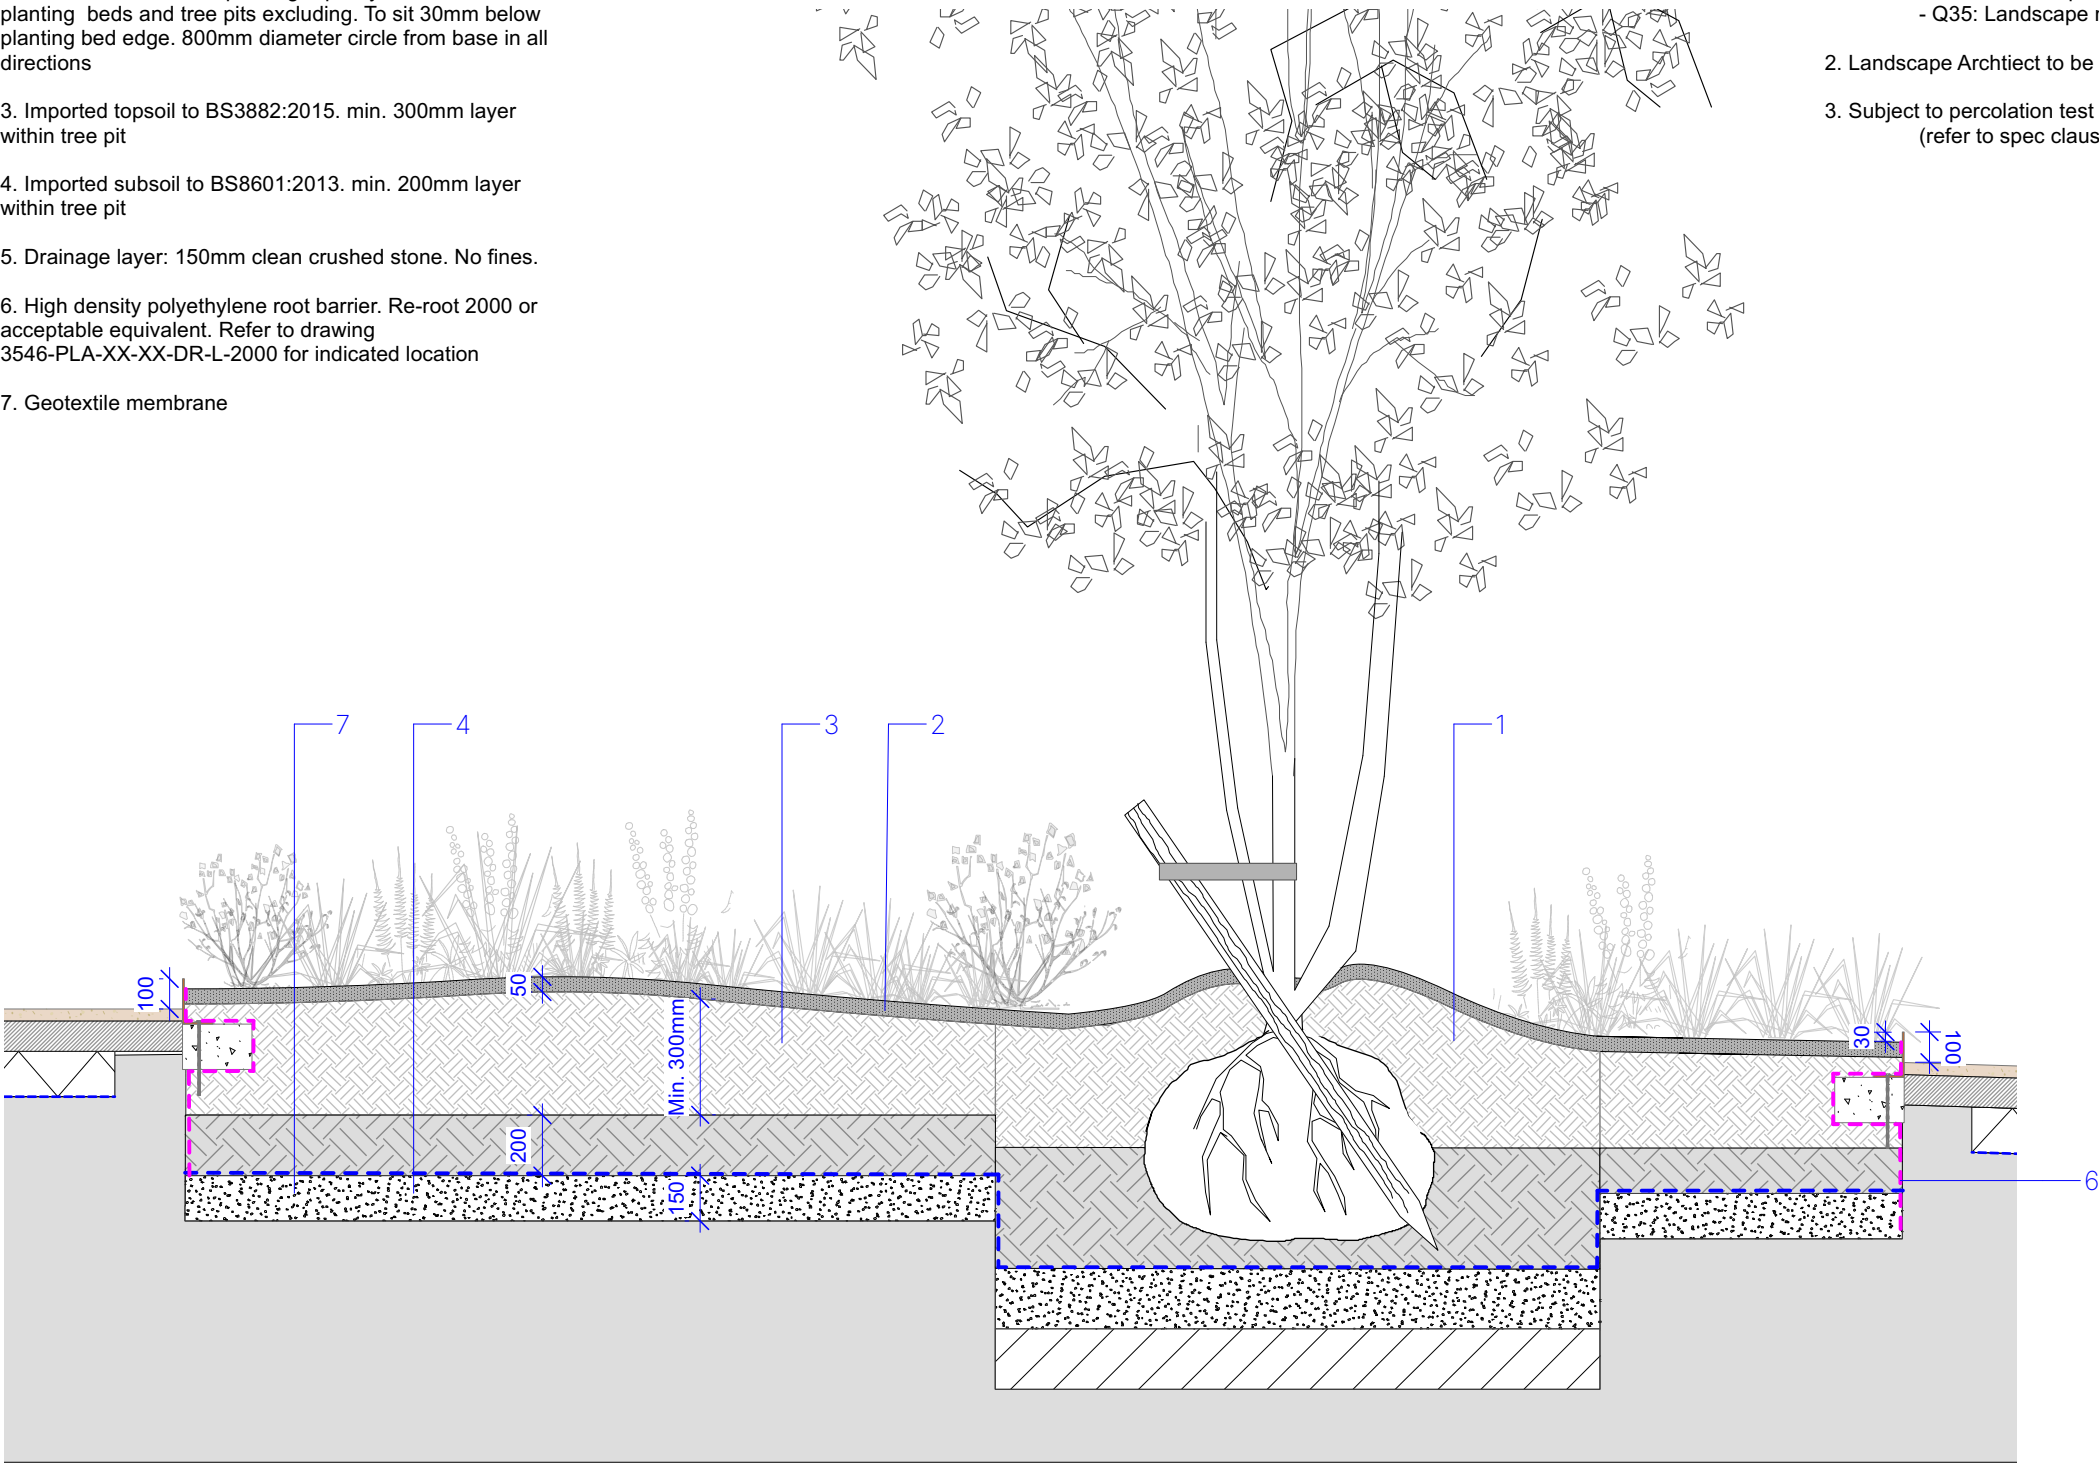

NOTES:

- 1. Drawing to be read in conjunction with following NBS Specification Clauses:
 - Q28: Topsoiling,
 - Q31: External planting,
 - Q35: Landscape maintenance
- 2. Landscape Archtiect to be invited to inspect works
- 3. Subject to percolation test (refer to spec clause Q31/404

- NOTES:
- 1. Do not scale from this drawing.
 - 2. Always work to noted dimensions.
 - 3. All dimensions are in millimetres unless otherwise stated.
 - 4. All setting out, levels and dimensions to be agreed on site.
 - 5. The dimensions of all materials must be checked on site before being laid out.
 - 6. This drawing must be read with the relevant specification clauses and detail drawings.
 - 7. Order of construction and setting out to be agreed on site.

C01	05/06/25	Stage 5 Issue	MB	YH
Revision	Date	Description	Drawn	Appr'd.

PLANIT

Manchester | London | Liverpool | Leeds | Standish

Manchester

2 Back Grafton Street,
Altrincham,
Cheshire,
WA14 1DY

W: plantit-ie.com

E: info@plantit-ie.com

T: 0161 928 9281

Client	Rochdale Borough Council		
Project	Heywood Peine Square		
Drg Title	Typical Planting Bed Detail		
Created on	Created by	Approved by	
03/01/25	MB	SPL	
Scale	Size	Workstage	
1:25	A3	RIBA 5	
Drg No.	Suitability	Revision	
3546-PLA-XX-XX-DR-L-6002	S4	C01	

Internal Source file: 3546-PLA-XX-XX-M2-L-0002-Details.vwx

© Plantit I.E. Limited