
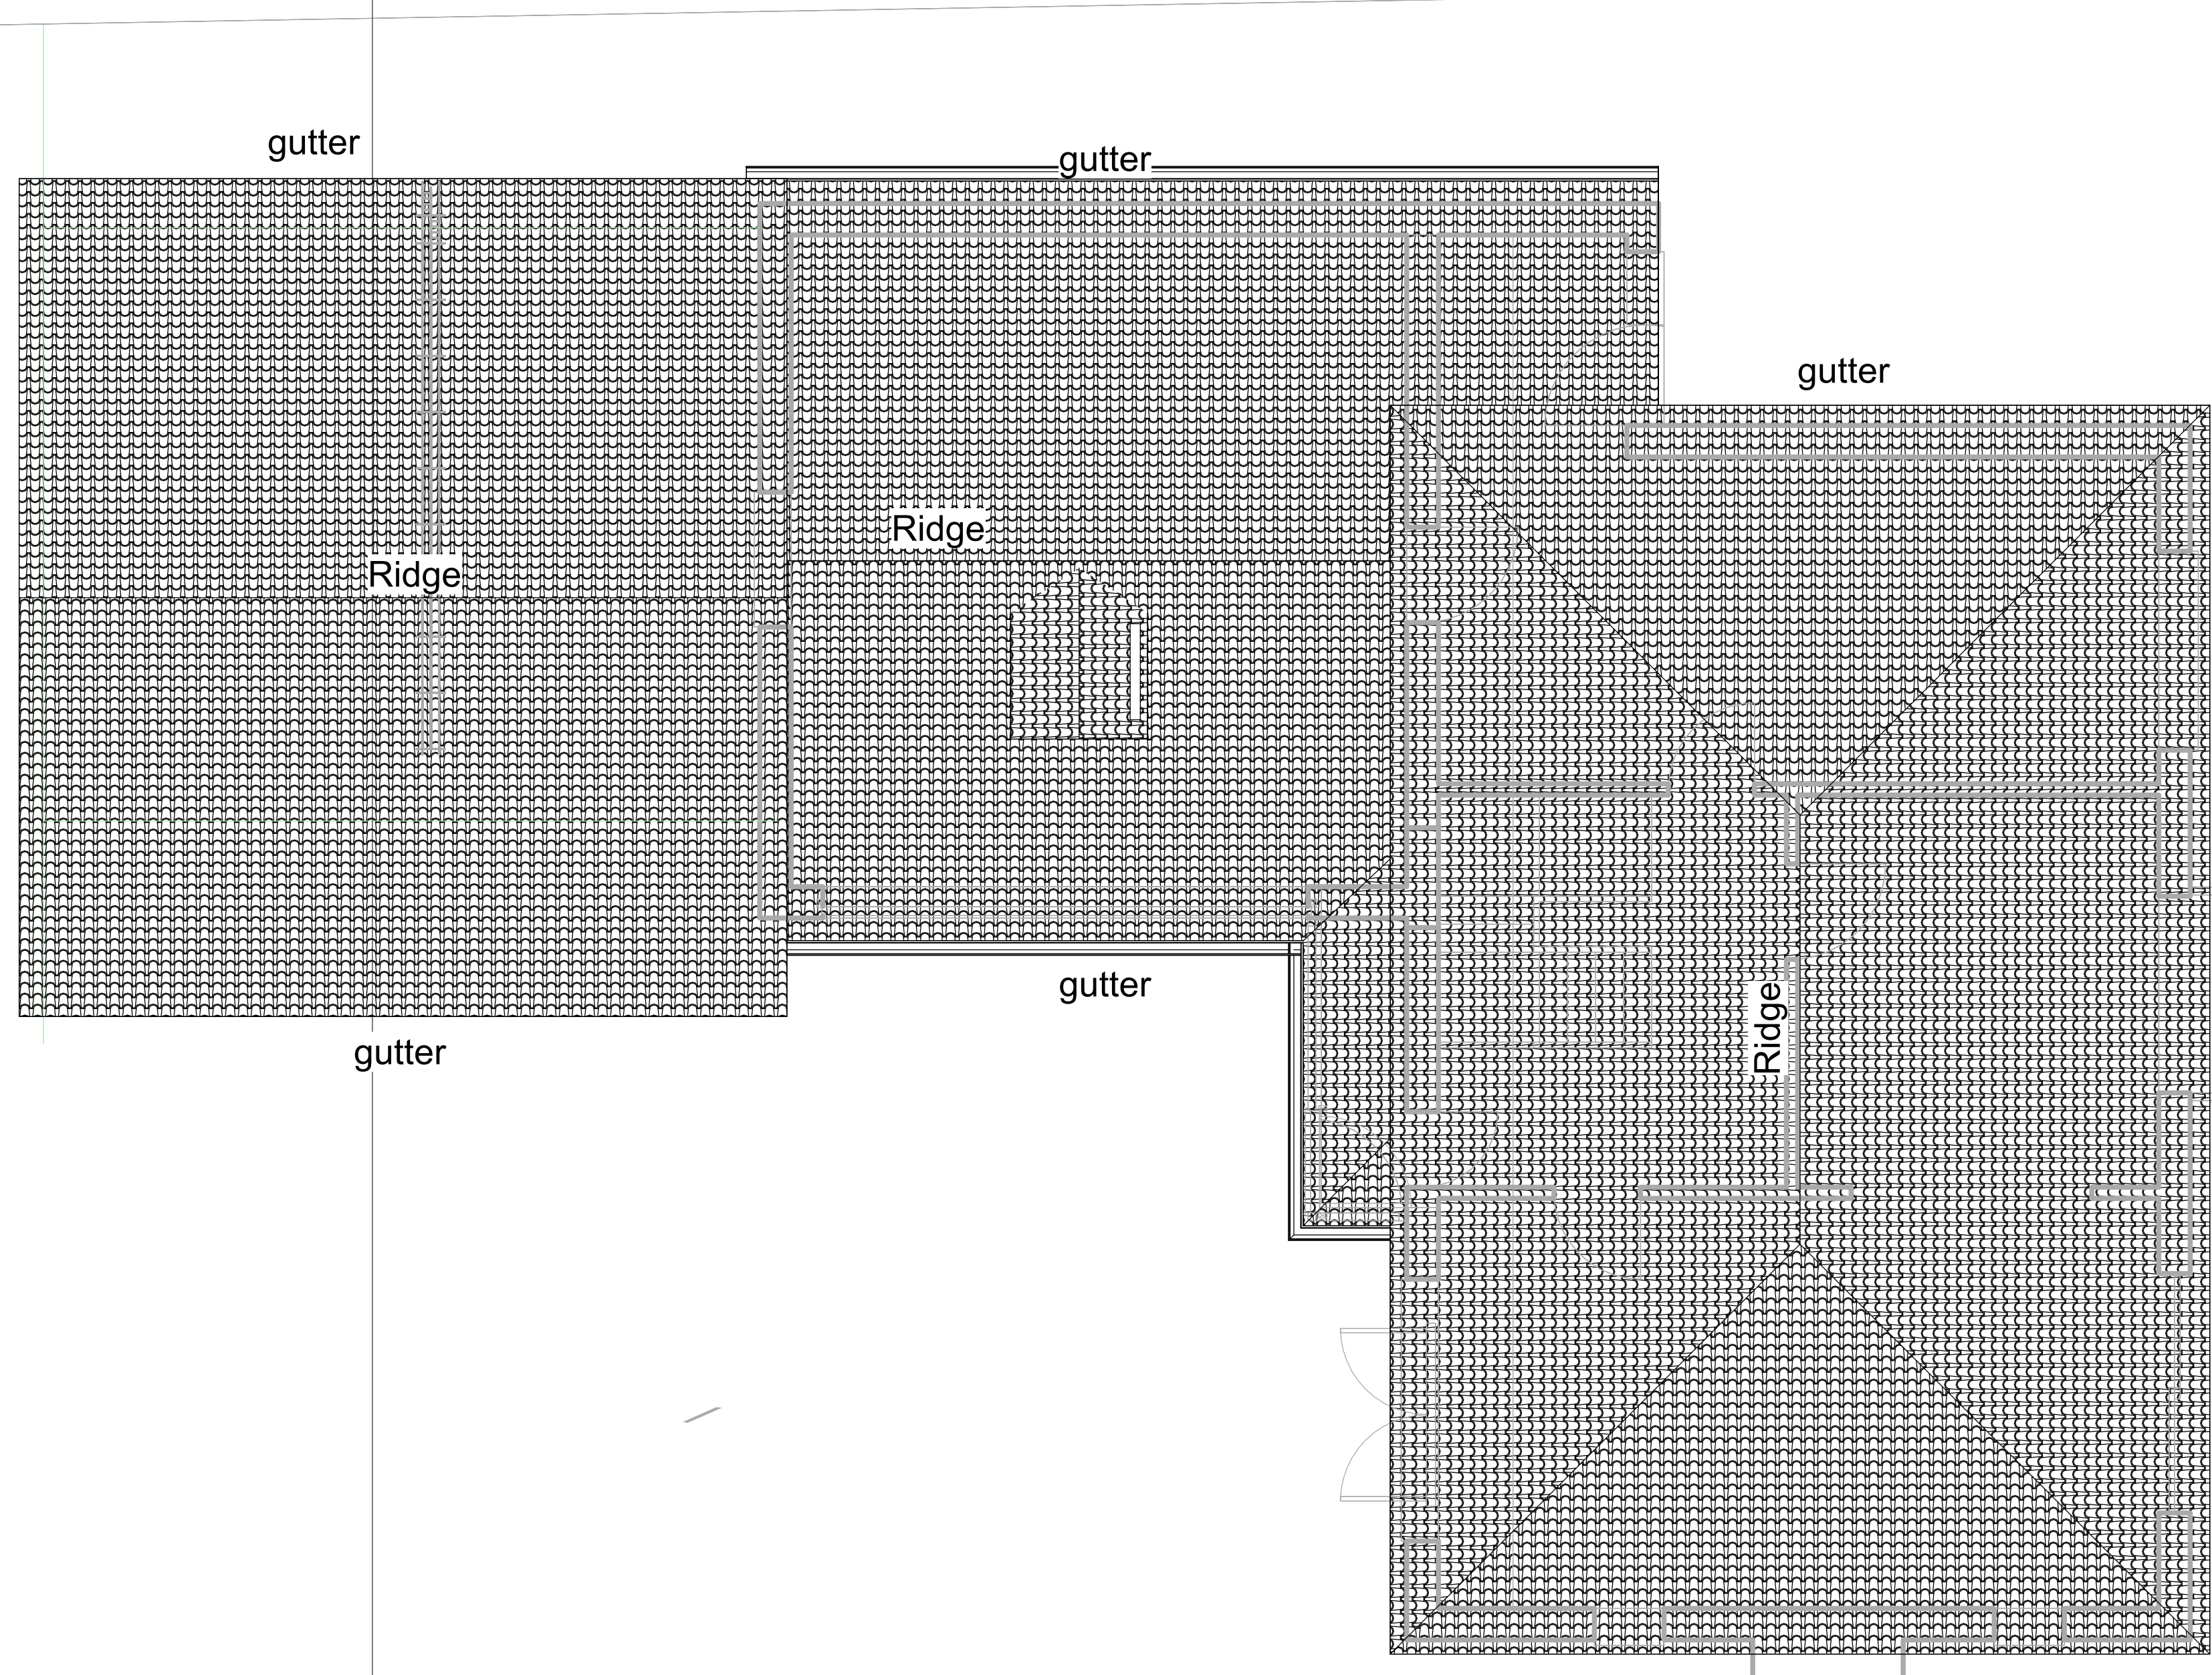
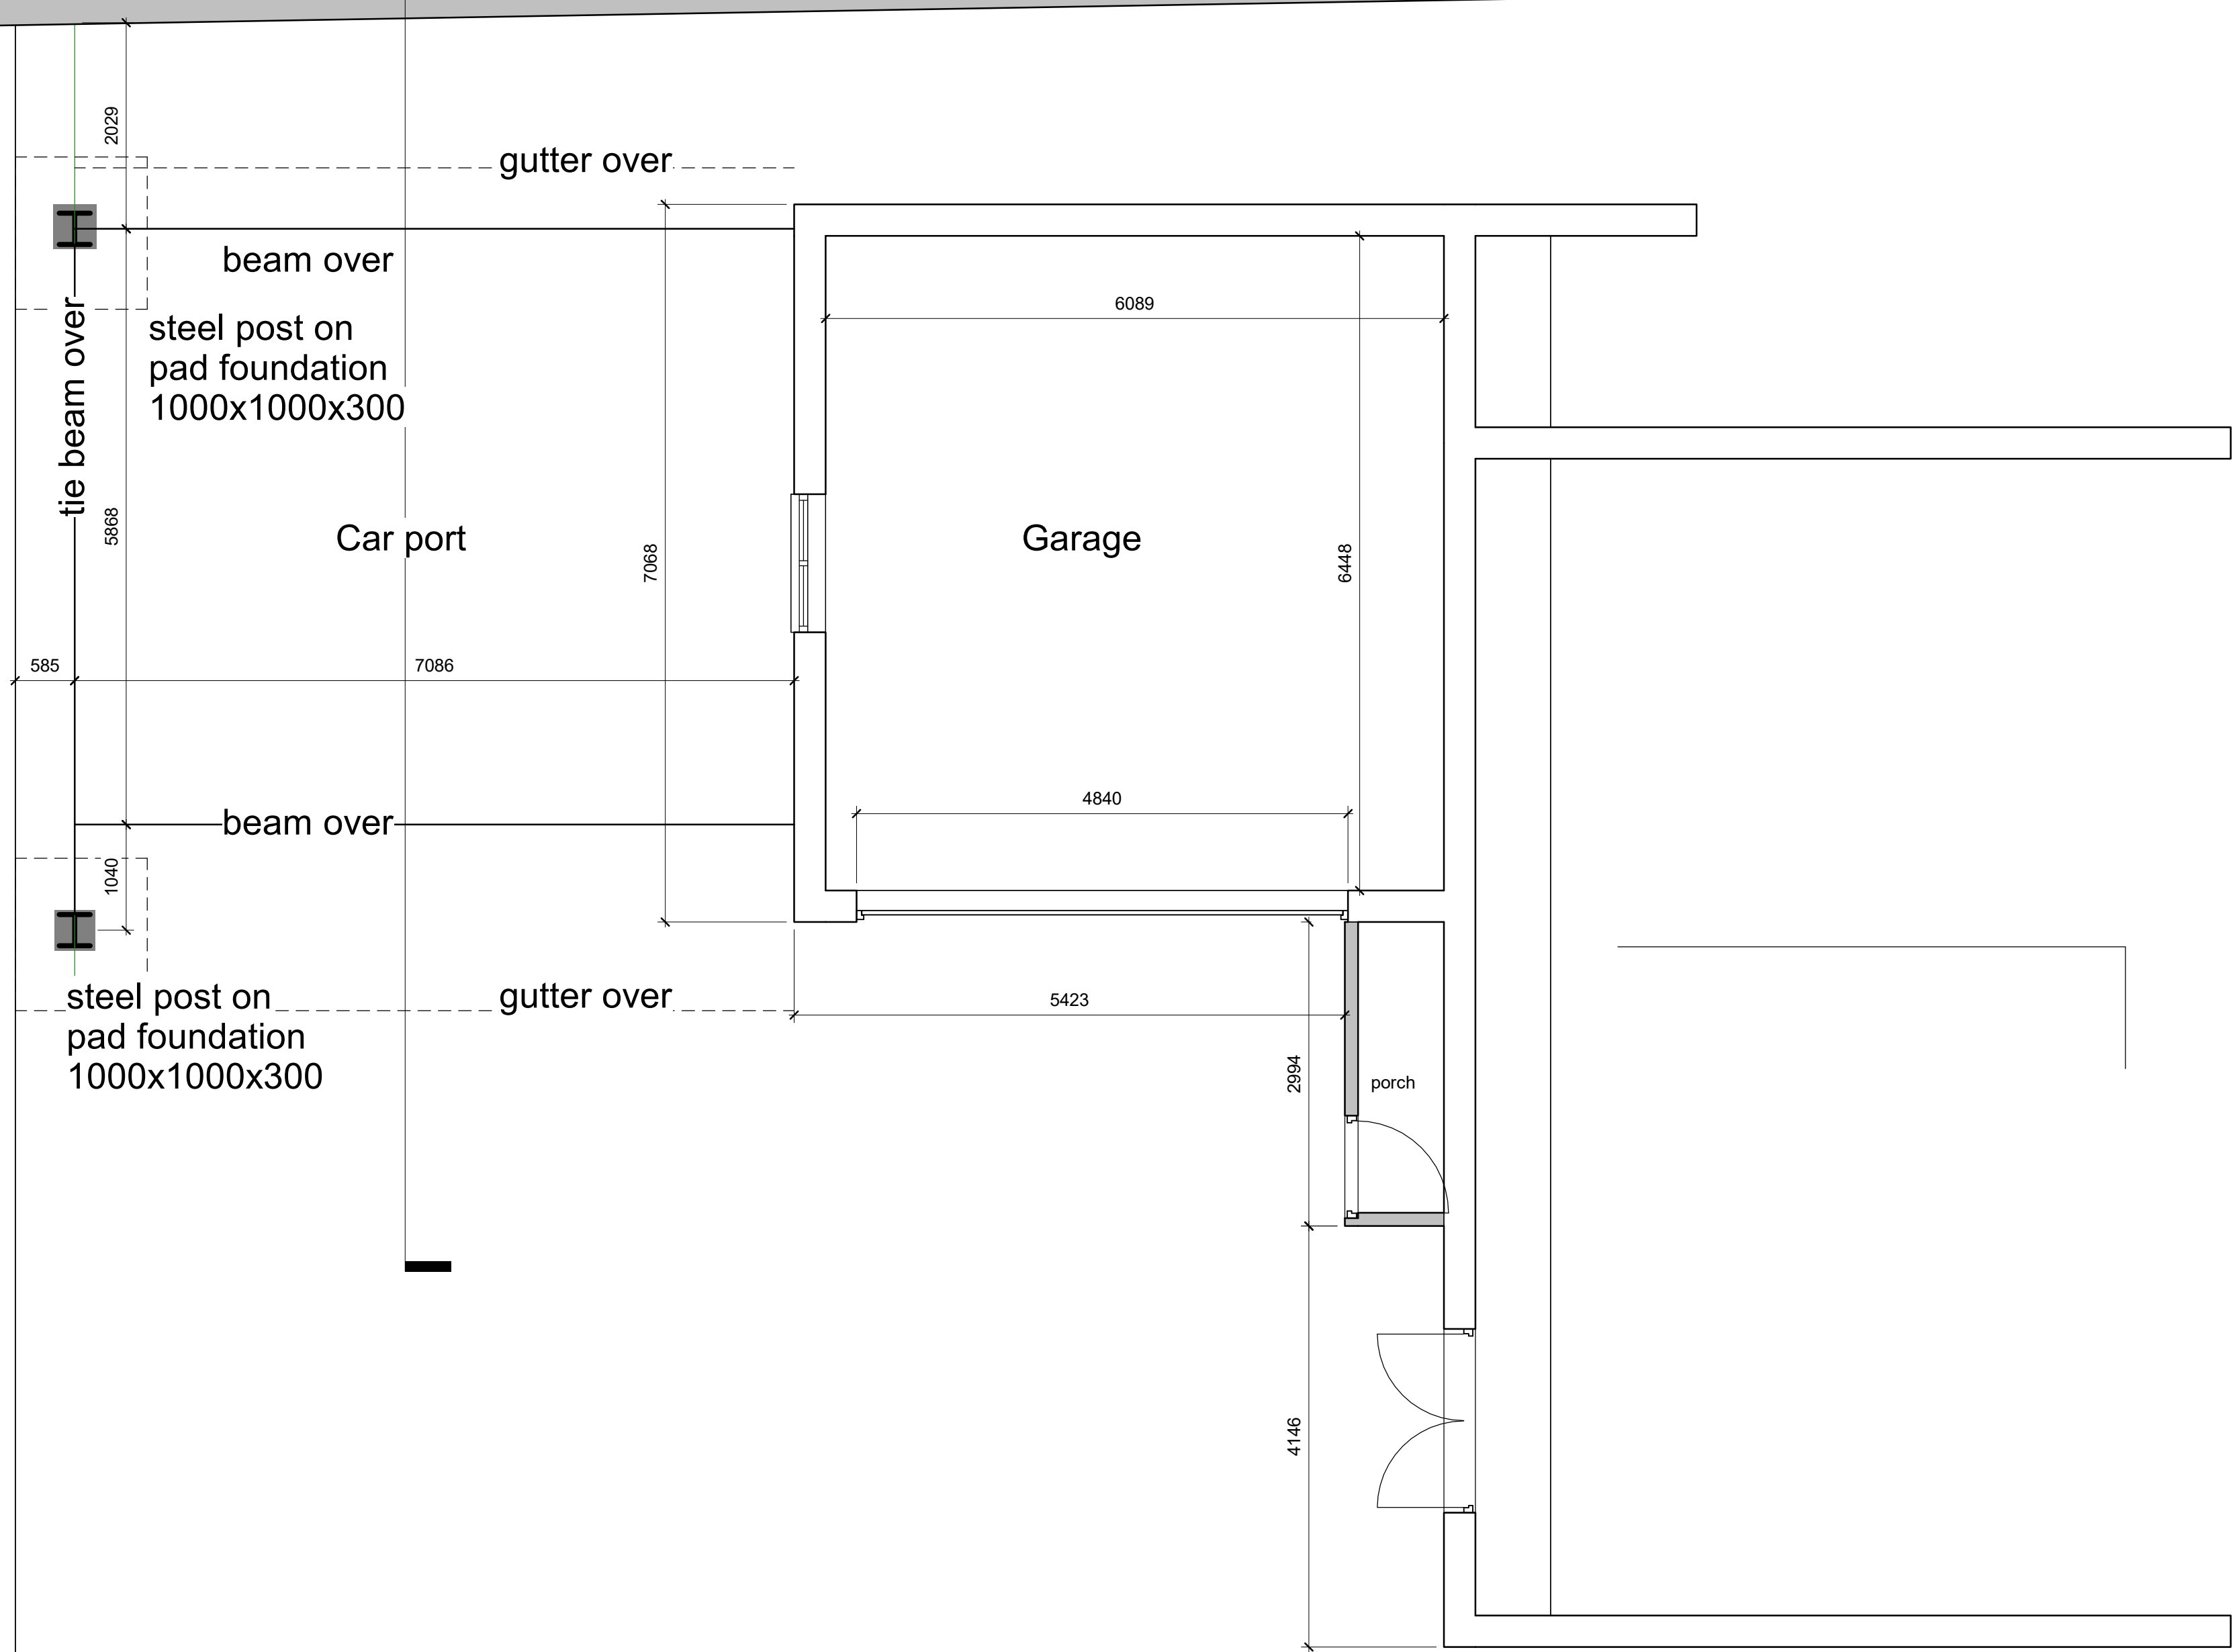
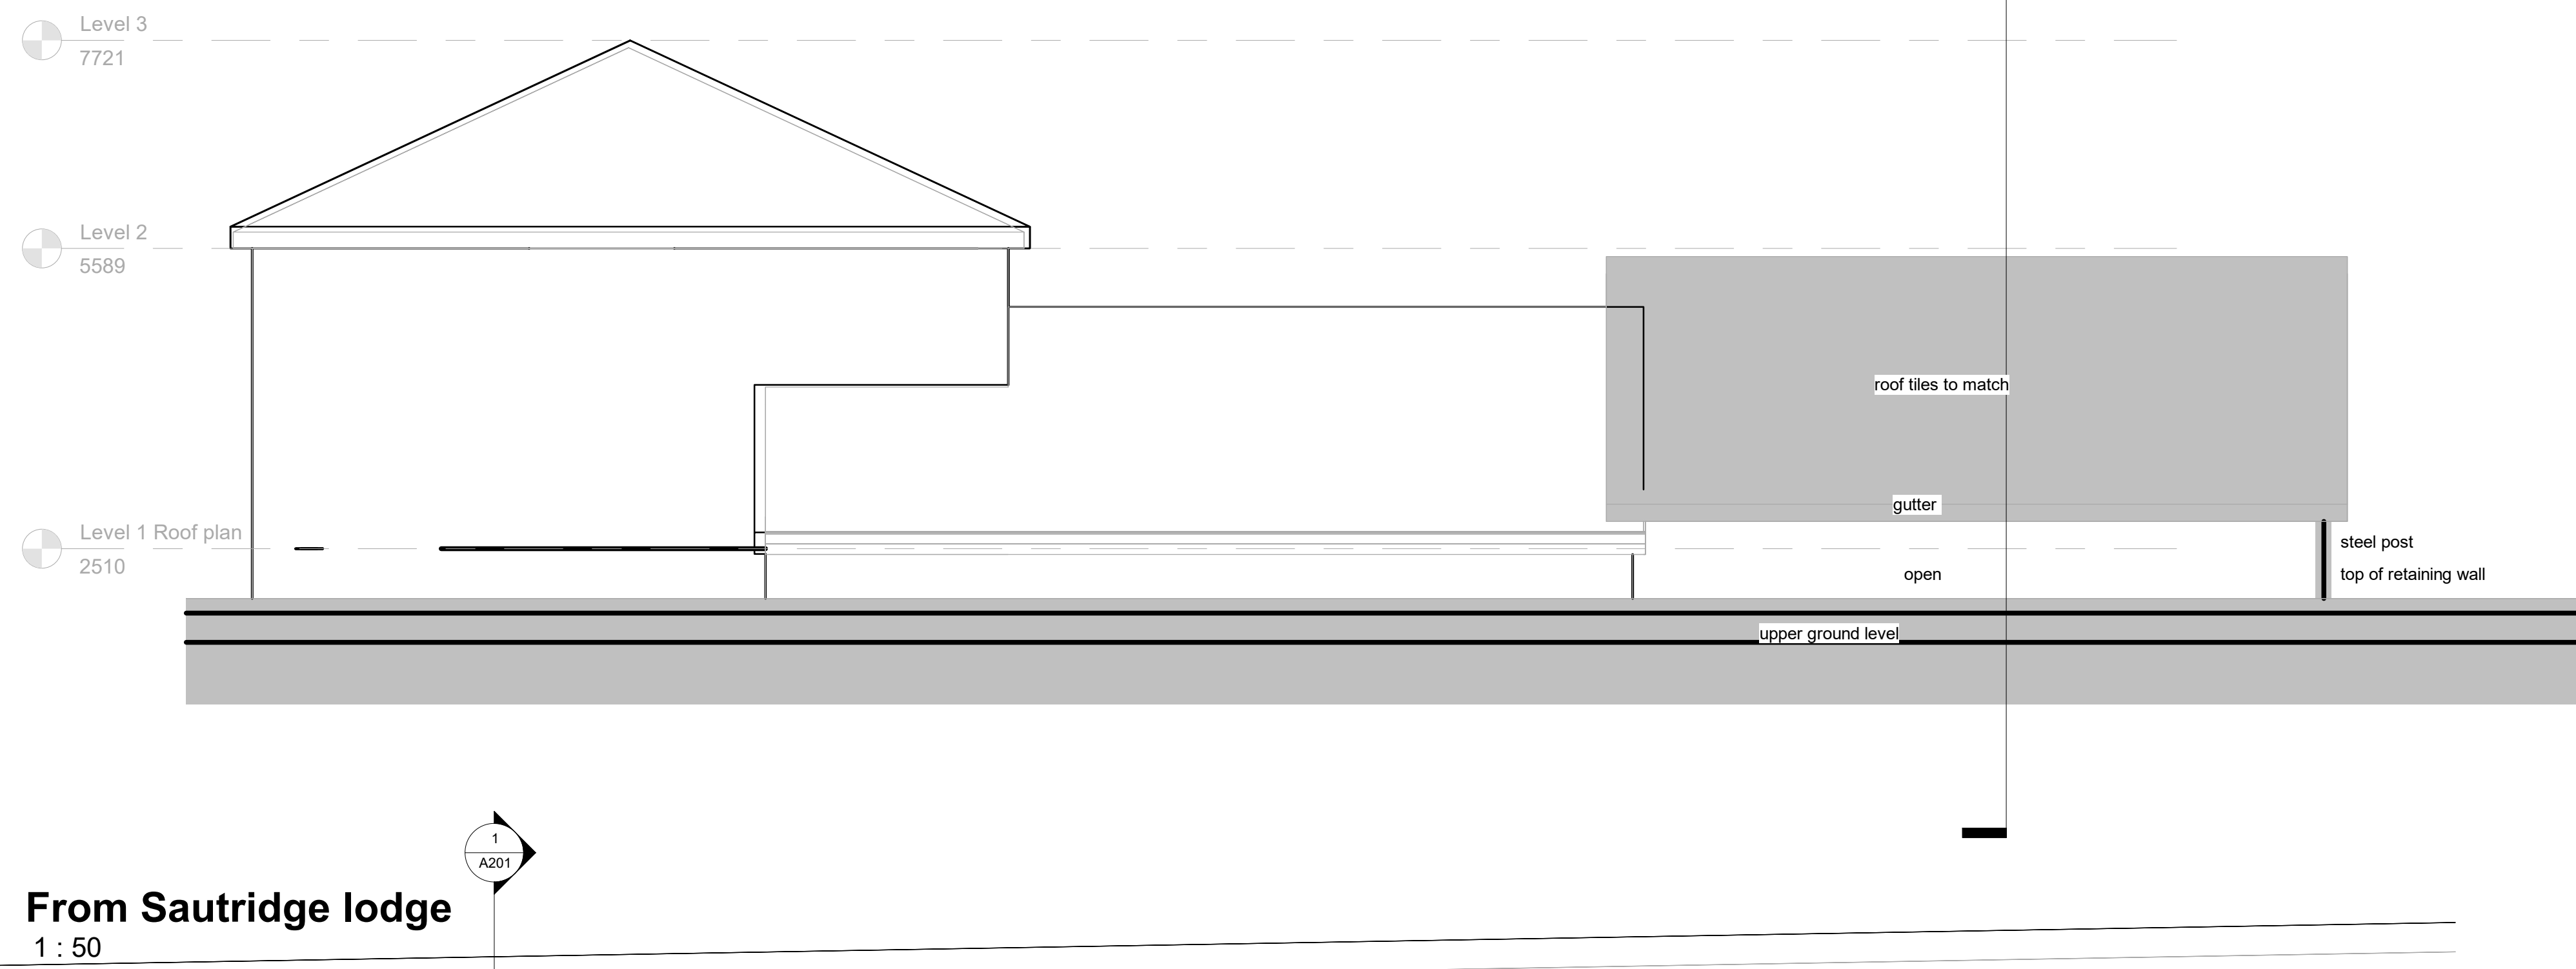
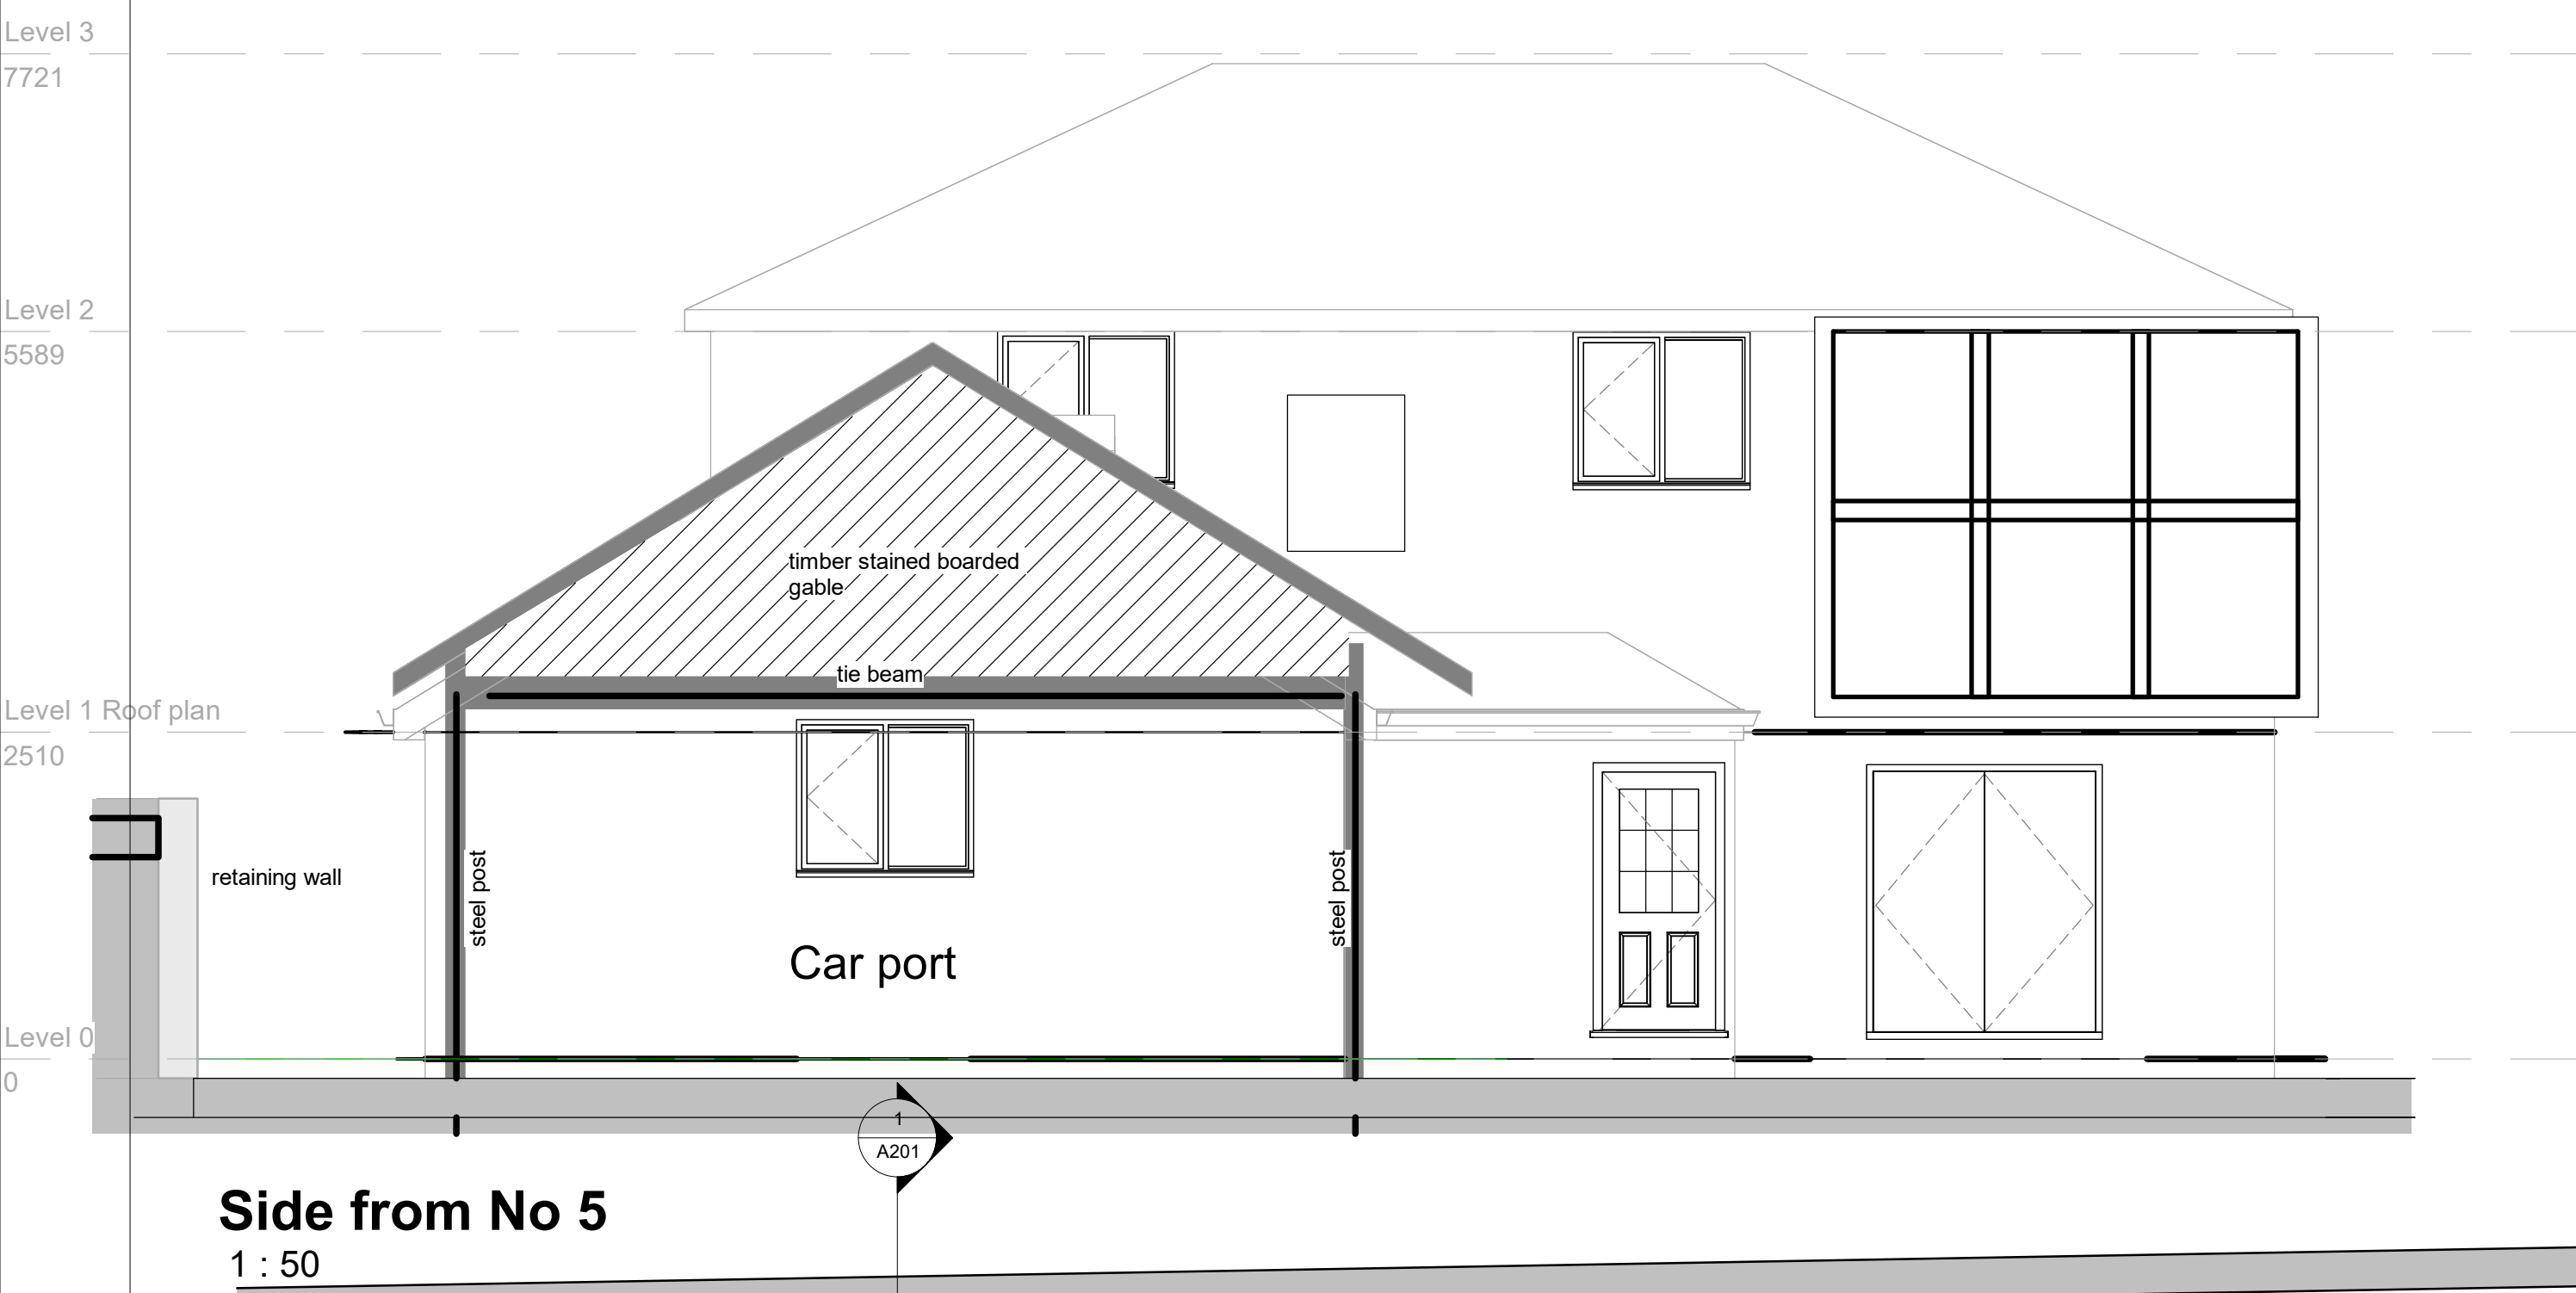


GENERAL NOTES

1. DO NOT SCALE FROM THIS DWG.
2. ALL DIMENSIONS ARE IN MM UNLESS STATED OTHERWISE.
3. THIS DWG TO BE READ IN CONJUNCTION WITH ALL RELEVANT ARCHITECT AND ENGINEERS DRAWINGS.
4. ALL DIMENSIONS SHOWN ON ANY DWG TO EXISTING STRUCTURES ARE APPROXIMATE AND THE CONTRACTOR IS TO OBTAIN ALL EXACT MEASUREMENTS NECESSARY TO CARRY OUT THE WORKS.
5. ALL SPECIALIST ITEMS TO BE USED IN ACCORDANCE WITH THE MANUFACTURERS RECOMMENDATIONS.
6. TEMPORARY PROTECTION SHALL BE PROVIDED TO PREVENT WATER PENETRATION INTO ANY EXISTING STRUCTURES DURING THE WORKS.
7. THE CONTRACTOR SHALL MAINTAIN THE STABILITY OF ALL EXISTING STRUCTURES WITHIN AND ADJACENT TO THE WORKS AND OF ALL THE WORKS FROM THE DATE OF POSSESSION OF THE SITE UNTIL PRACTICAL COMPLETION OF THE WORKS. THE CONTRACTOR SHALL BE RESPONSIBLE FOR THE INSTALLATION AND MAINTENANCE OF ANY TEMPORARY WORKING TO COMPLY WITH THE ABOVE.
8. THE CONTRACTOR SHALL BE RESPONSIBLE FOR ENSURING THAT SUPPORT TOLERANCES ARE PROVIDED AND INTEGRATED THROUGHOUT ALL ELEMENTS OF THE WORKS. THE CONTRACTOR IS TO BE RESPONSIBLE FOR THE PROVISION OF ANY TEMPORARY PROTECTION WHEN COMPLYING WITH THIS CLAUSE.
9. THE CONTRACTOR IS TO USE THE SPECIFICATION ISSUED WITH THE CONSTRUCTION PACK AND VARIATIONS ARE TO BE ARCHITECT APPROVED PRIOR TO CONSTRUCTION.
10. COPYRIGHT RESERVING WITH MARTIN SPENCER ARCHITECTURE LLP.

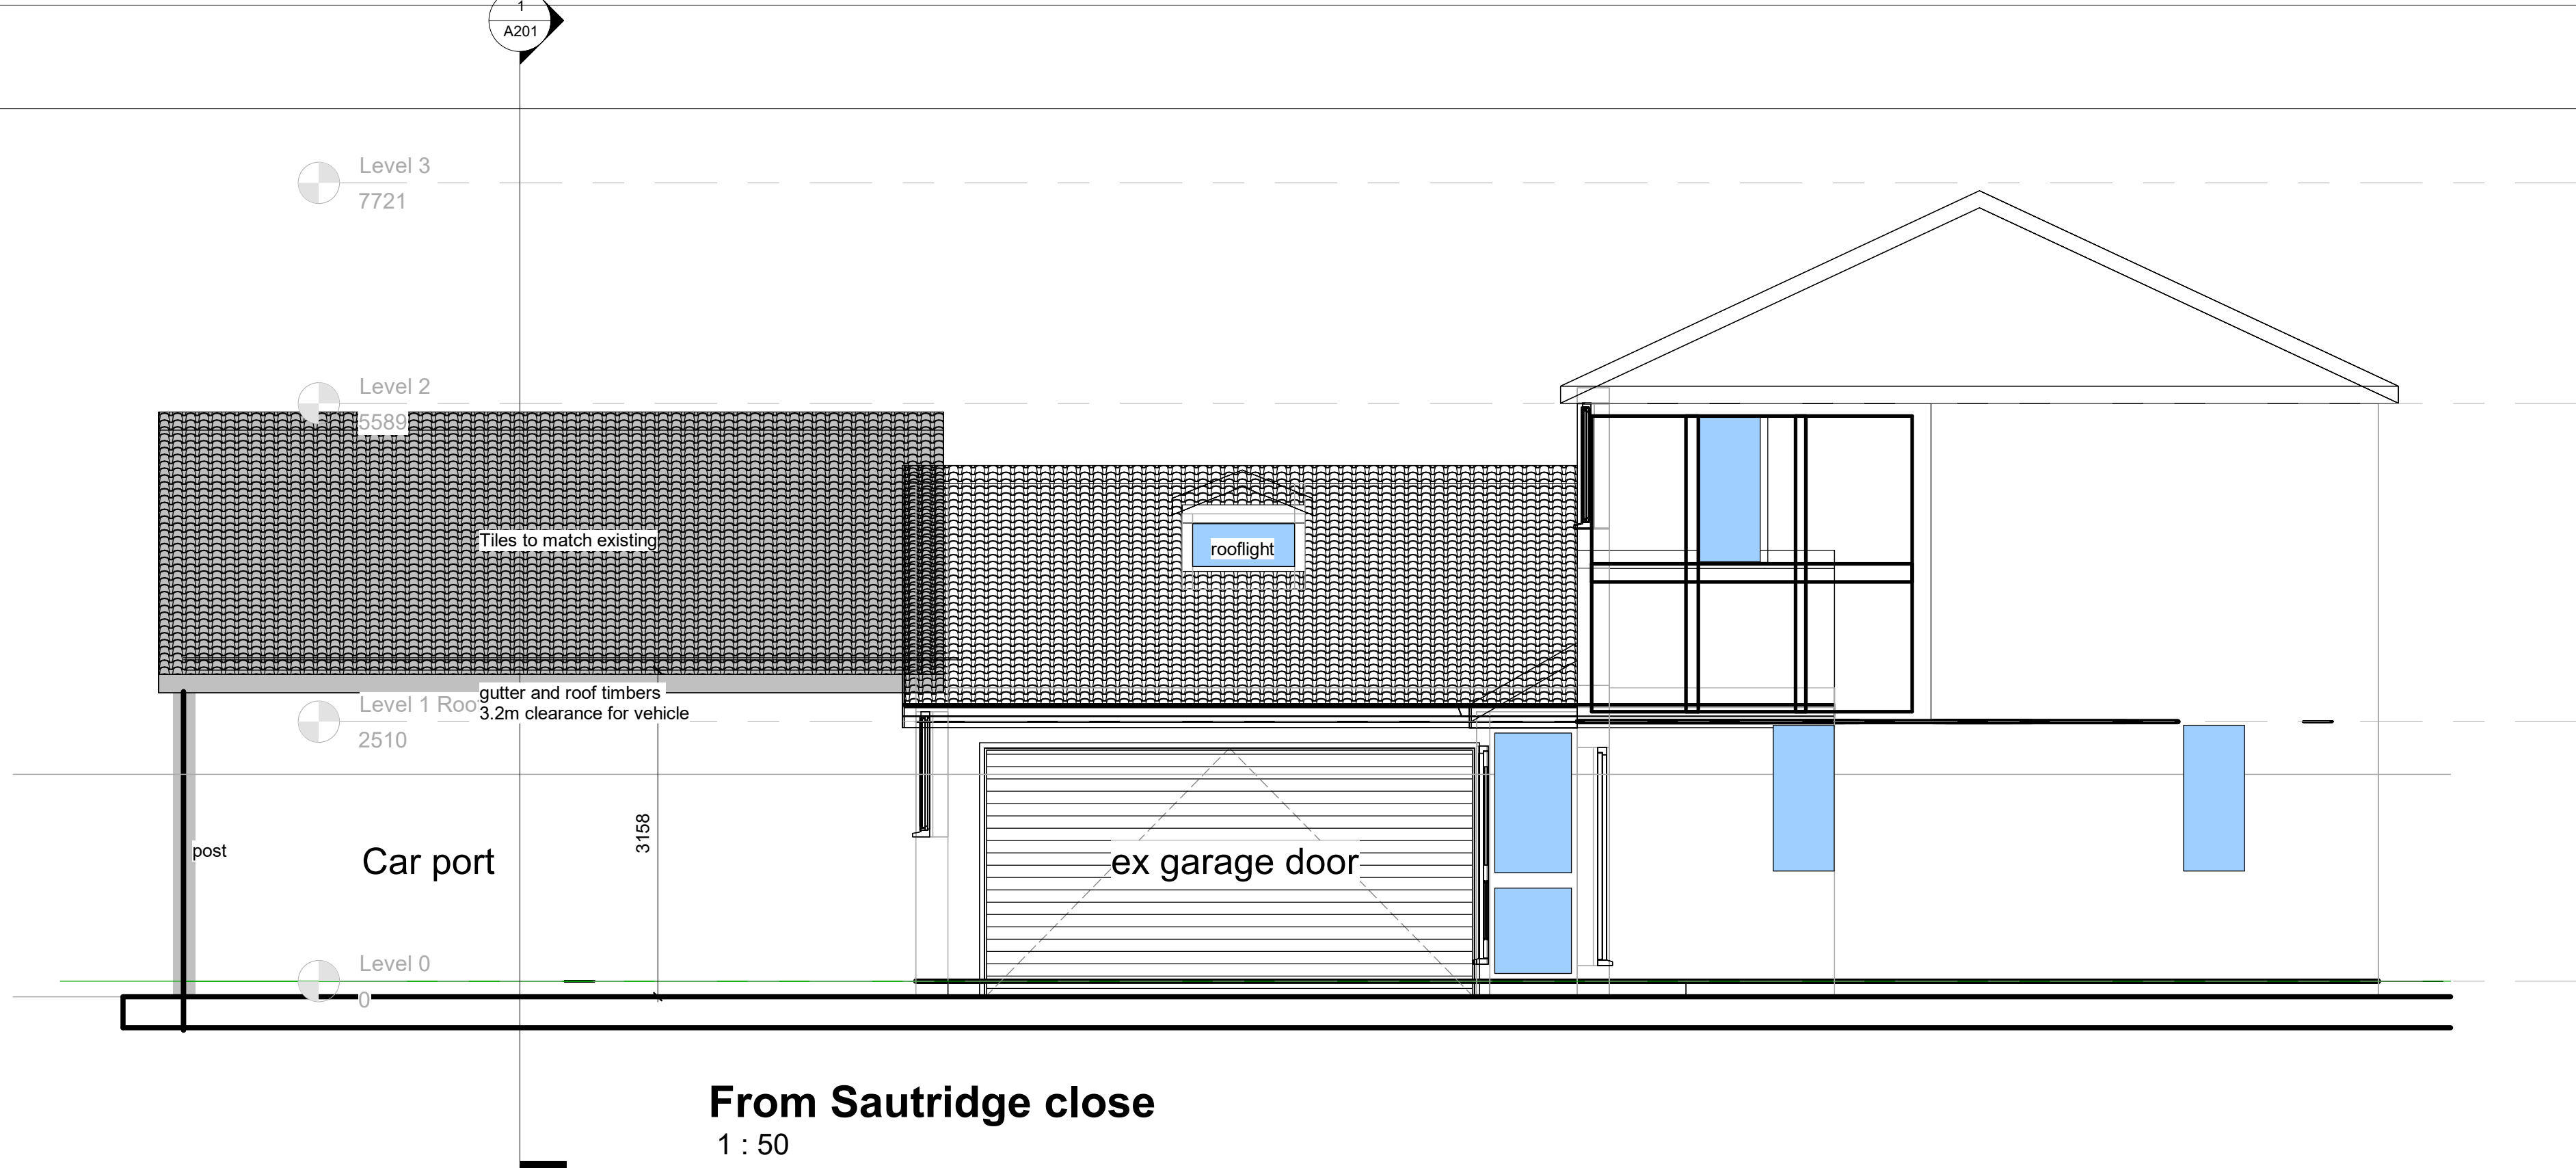

|                                                          |                  |     |
|----------------------------------------------------------|------------------|-----|
| CLIENT<br>Mr and Mrs Jasiakiewicz                        |                  |     |
| PROJECT<br>No 7 SAUTRIDGE CLOSE,<br>Slattocks, Middleton |                  |     |
| SHEET<br>Proposed Plans and Elevations                   |                  |     |
| PURPOSE OF ISSUE                                         |                  |     |
| Page<br>No                                               | A200             | REV |
| Scale (@ A0<br>1 : 50                                    | Checked by<br>MS |     |
| Date<br>Issue Date                                       | Drawn by<br>DI   |     |