


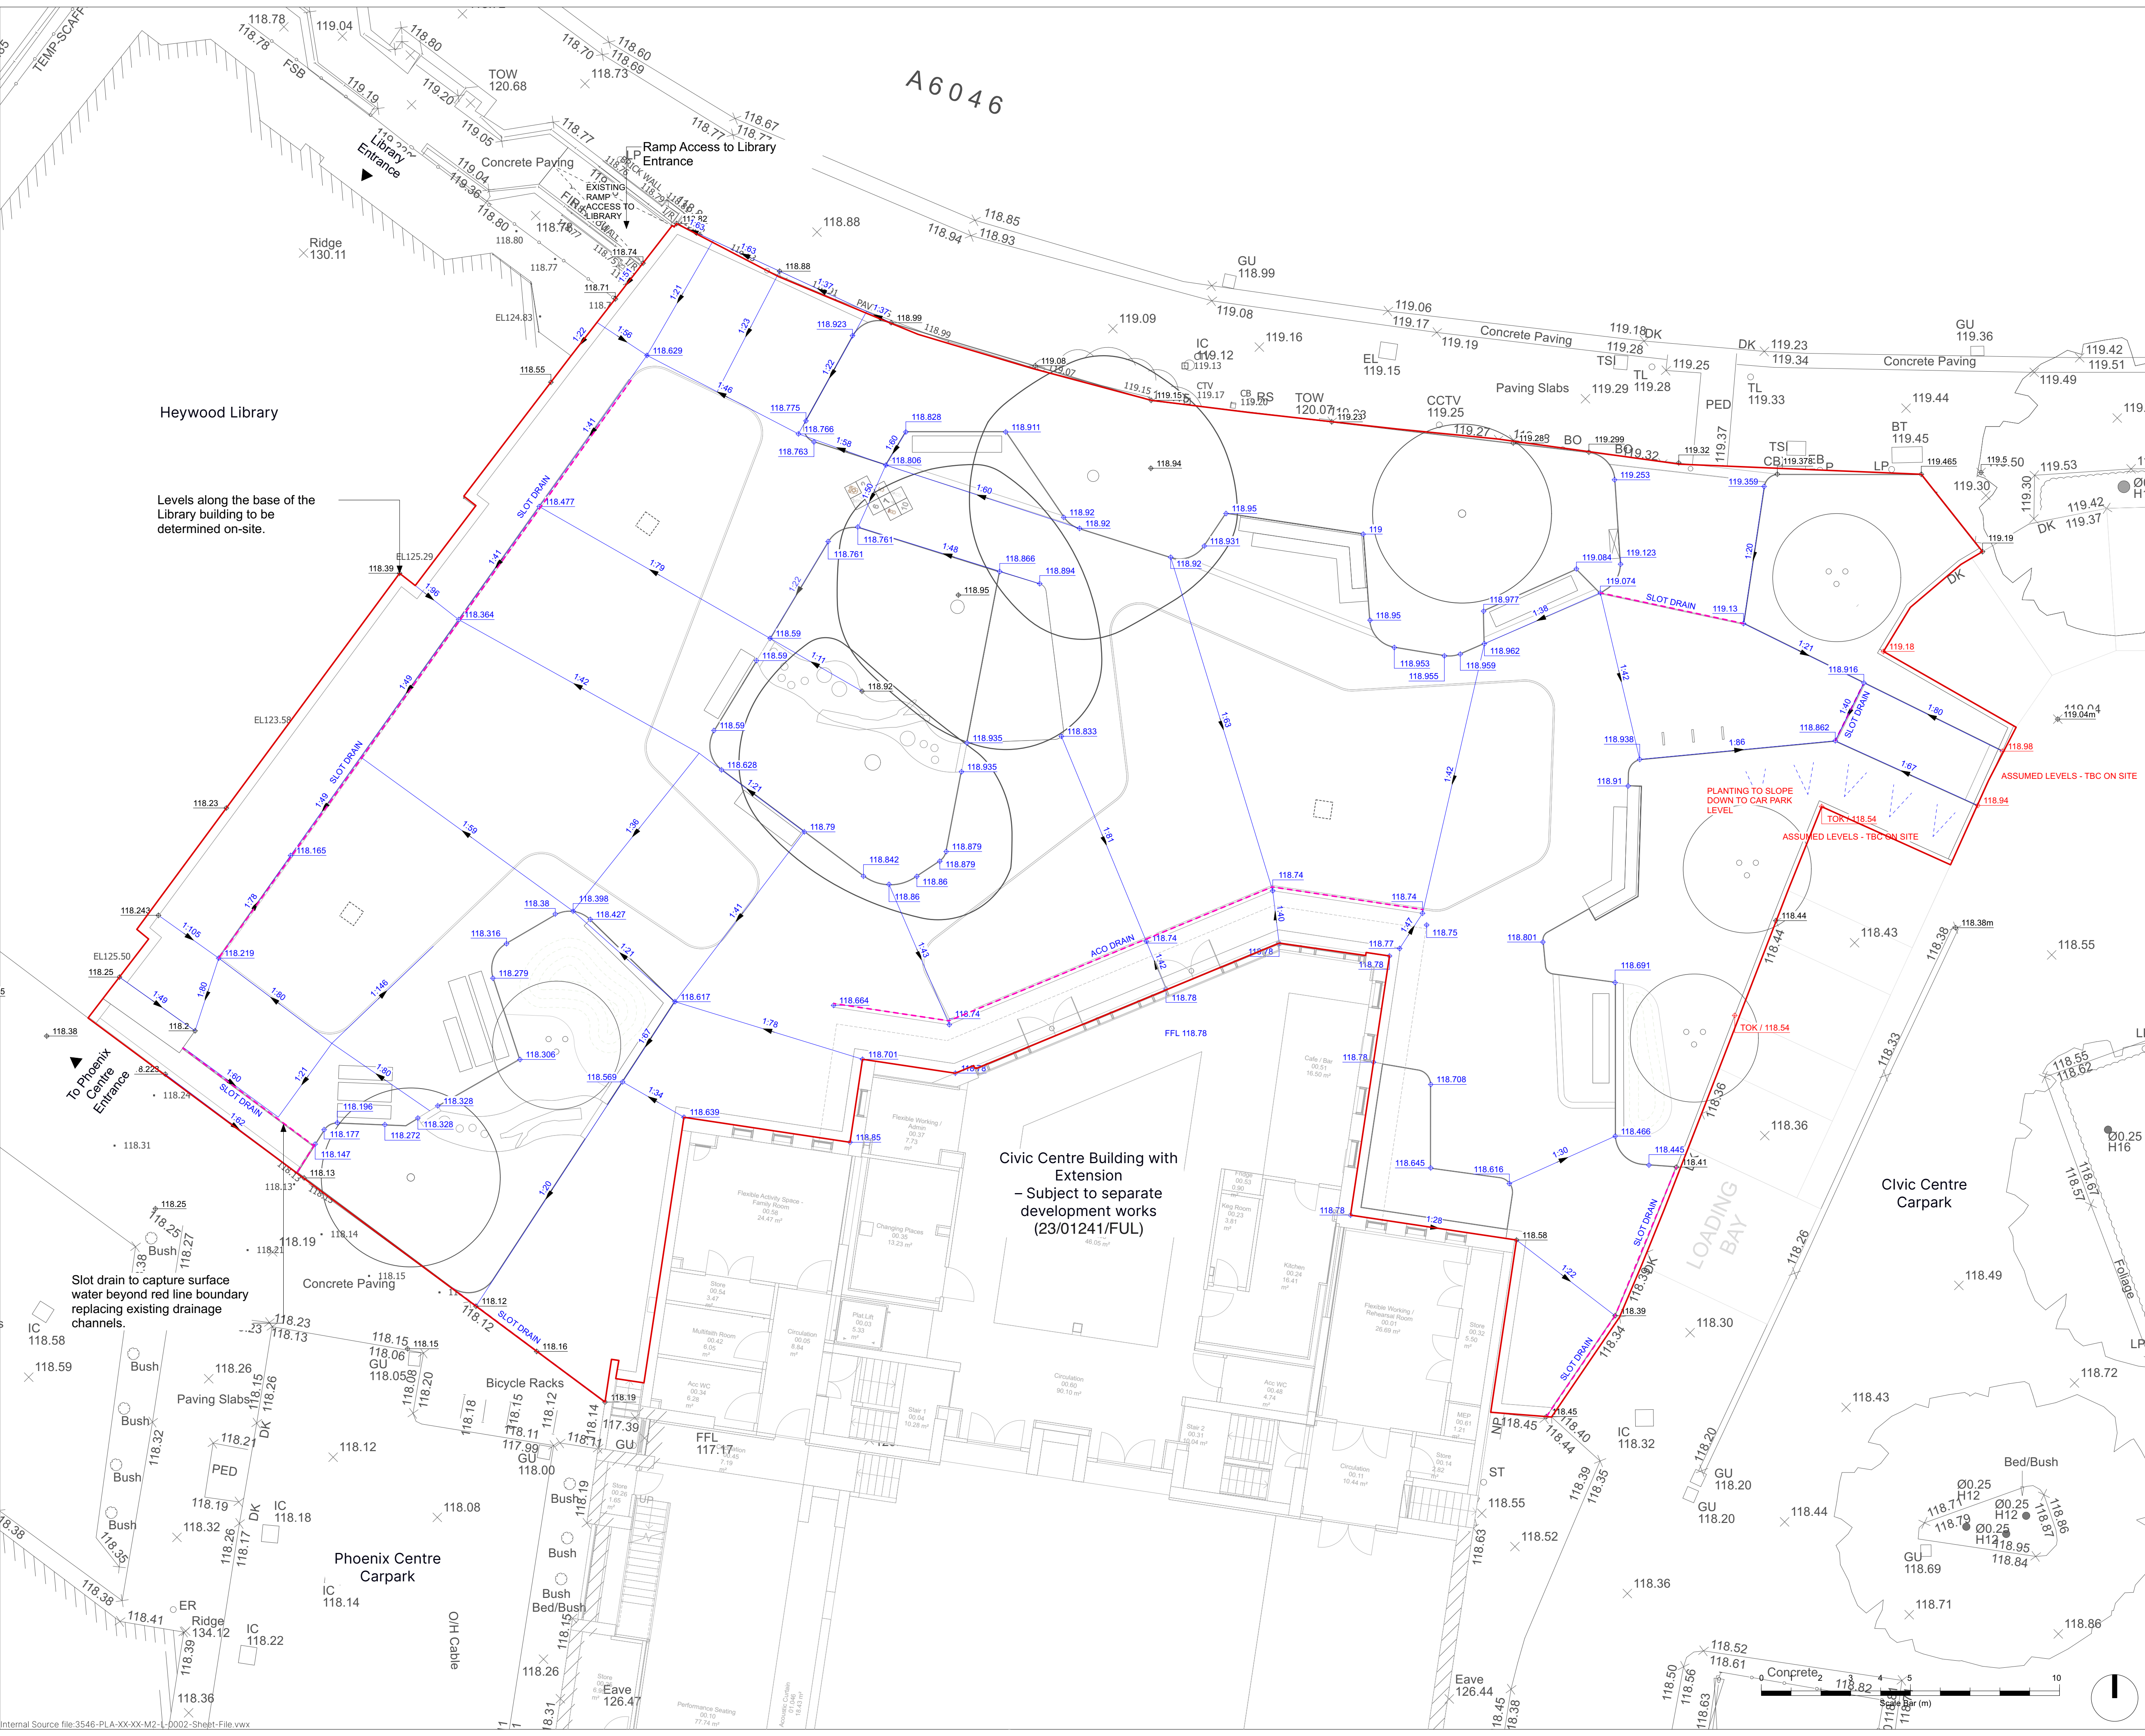

This drawing is copyright protected and may not be reproduced in whole or part without written authority from the owner.

NOTES:

1. Do not scale from this drawing; always work to noted dimensions.
2. Always work to noted dimensions.
3. All dimensions are in millimetres unless otherwise stated.
4. All setting out, levels and dimensions to be agreed on site.
5. The dimensions of all materials must be checked on site before laid out.
6. This drawing must be read with the relevant specification clauses and detail drawings.
7. Order of construction and setting out to be agreed on site.

KEY

- Redline Boundary
- Spot Level - Existing
- Spot Level - Proposed
- Spot Level - TBC on site
- Gradients - Proposed
- Landform Contours
- Drainage Channel

LEVELS

- Spot Level - Existing
- Spot Level - Proposed
- Spot Level - TBC on site
- Gradients - Proposed
- Landform Contours
- Drainage Channel

PLANIT

Manchester | London | Liverpool | Leeds | Standish

Manchester
2 Back Grafton Street
Altrincham
Cheshire
WA14 1DY

W: plant-it.ie.com
E: info@plant-it.ie.com
T: 0151 363 1230

Revision	Date	Description	Drawn	Apprv.
C01	30/05/25	Stage 5 Issue	SAS	SAS

Client Rochdale Borough Council

Project Heywood Peine Square

Drg Title Levels

Created on 27/09/24
Created by MB
Approved by SPL

Scale 1:100
Size A1
Workstage RIBA 5

Drg No. 3546-PLA-XX-XX-DR-L-3000
Suitability S3
Revision C01

Internal Source file:3546-PLA-XX-XX-M2-L-0002-Sheet-File.vwx