


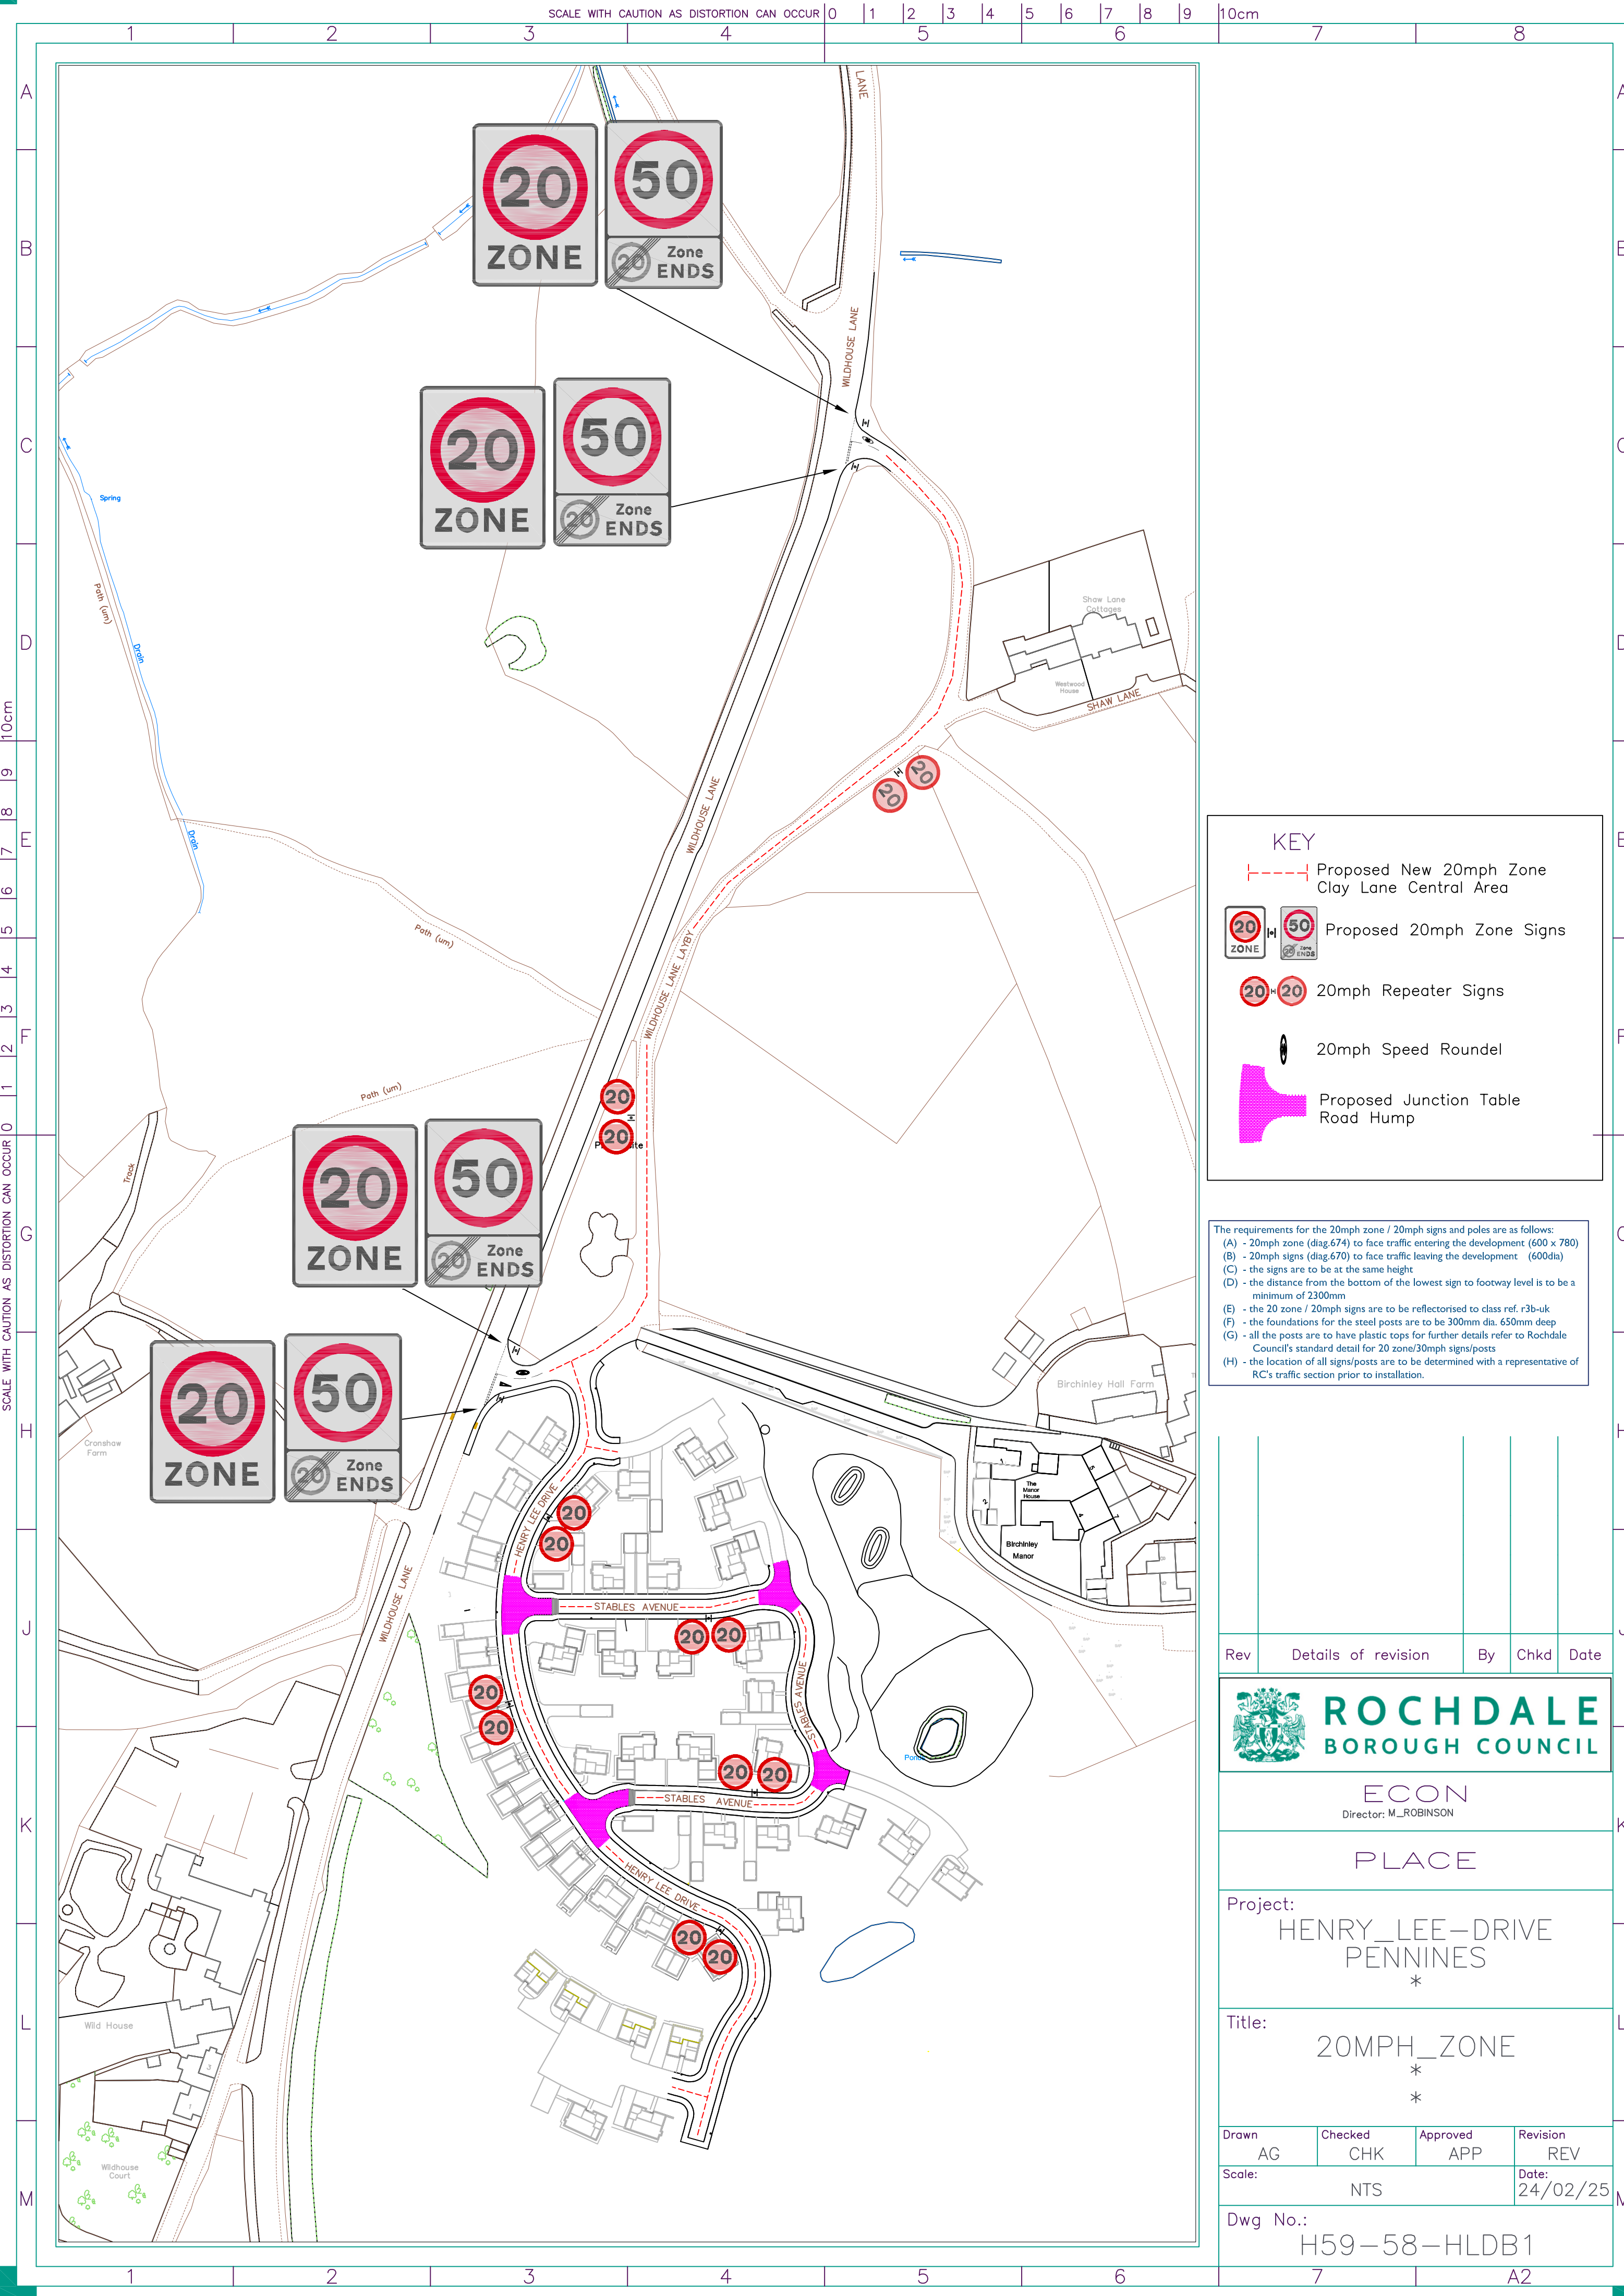

KEY

Proposed New 20mph Zone
Clay Lane Central Area

Proposed 20mph Zone Signs

20mph Repeater Signs

20mph Speed Roundel

Proposed Junction Table
Road Hump

The requirements for the 20mph zone / 20mph signs and poles are as follows:
(A) - 20mph zone (diag.674) to face traffic entering the development (600 x 780)
(B) - 20mph signs (diag.670) to face traffic leaving the development (600dia)
(C) - the signs are to be at the same height
(D) - the distance from the bottom of the lowest sign to footway level is to be a minimum of 2300mm
(E) - the 20 zone / 20mph signs are to be reflectorised to class ref. r3b-uk
(F) - the foundations for the steel posts are to be 300mm dia. 650mm deep
(G) - all the posts are to have plastic tops for further details refer to Rochdale Council's standard detail for 20 zone/30mph signs/posts
(H) - the location of all signs/posts are to be determined with a representative of RC's traffic section prior to installation.

Rev	Details of revision	By	Chkd	Date
-----	---------------------	----	------	------



ROCHDALE
BOROUGH COUNCIL

ECON
Director: M.ROBINSON

PLACE

Project:
HENRY_LEE-DRIVE
PENNINES
*

Title:
20MPH_ZONE
*
*

Drawn	Checked	Approved	Revision
AG	CHK	APP	REV

Scale:	NTS	Date:	24/02/25
--------	-----	-------	----------

Dwg No.:
H59-58-HLDB1

A2