




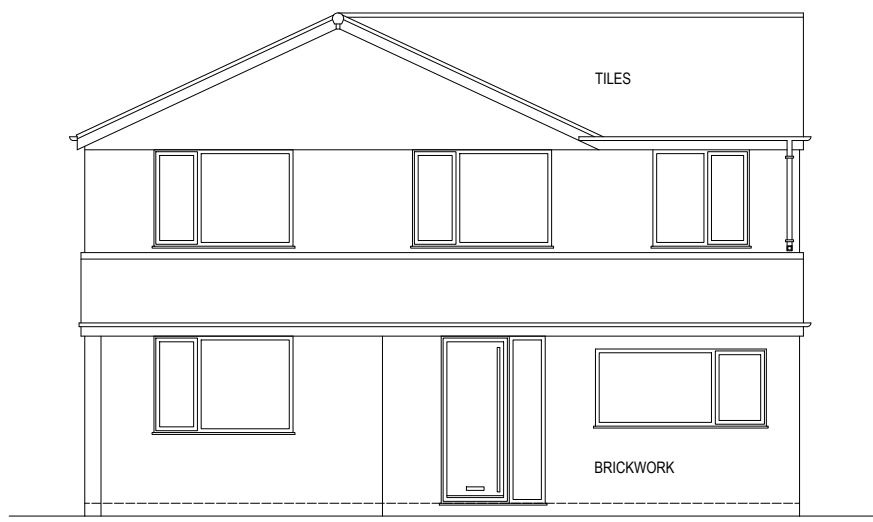


EXISTING FRONT

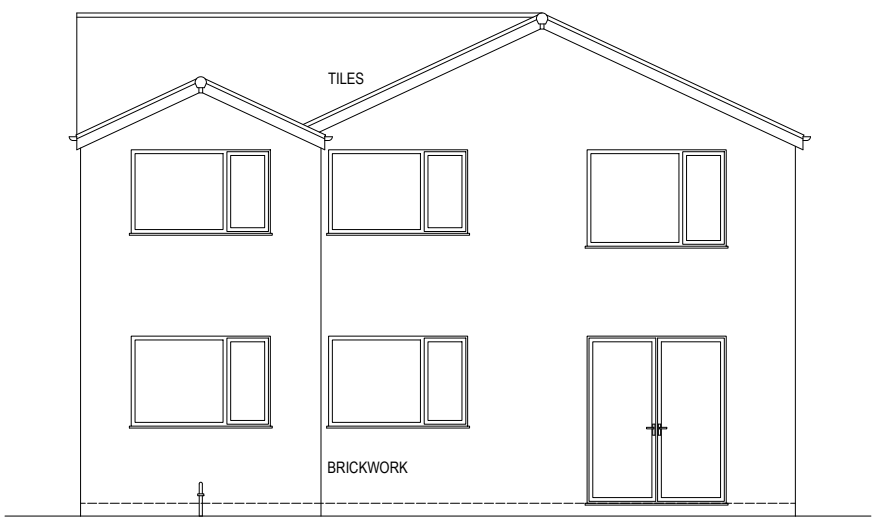


EXISTING REAR

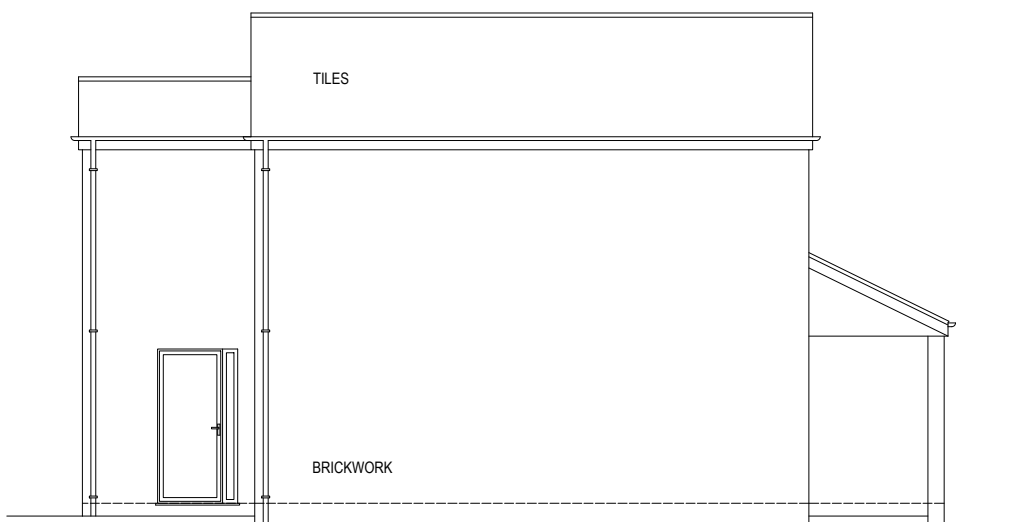


EXISTING SIDE

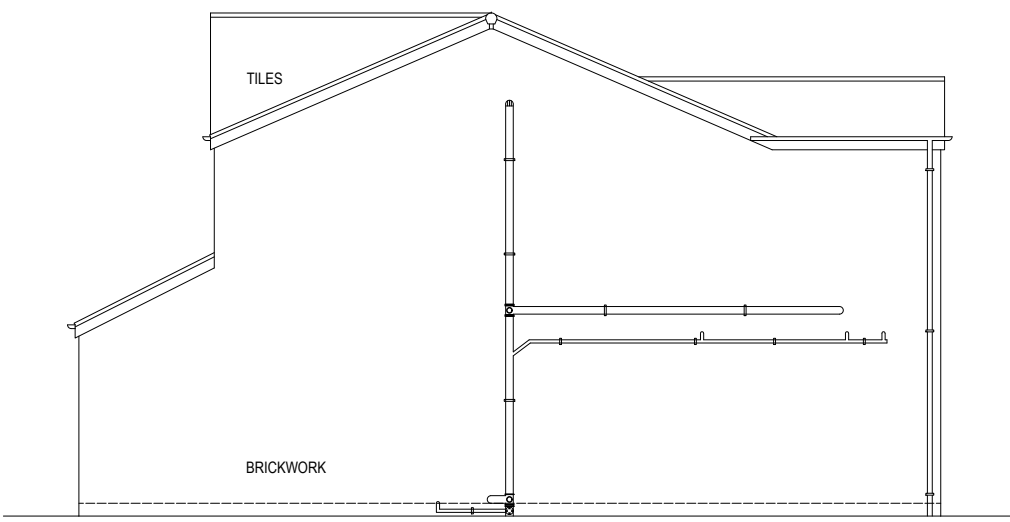


EXISTING SIDE

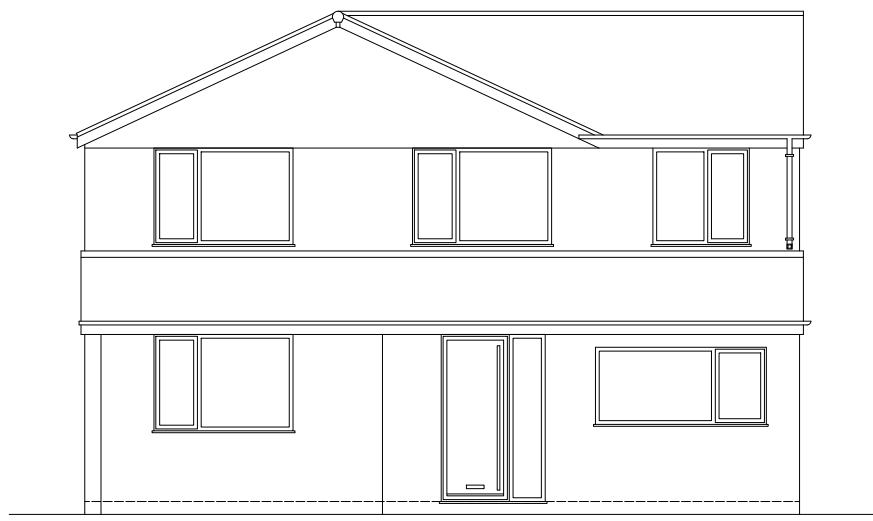


PROPOSED FRONT

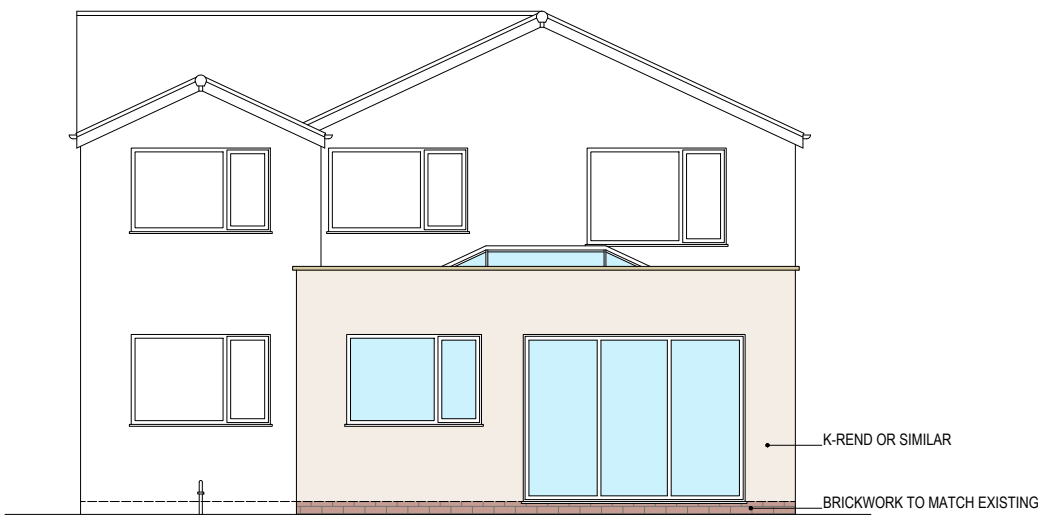


PROPOSED REAR

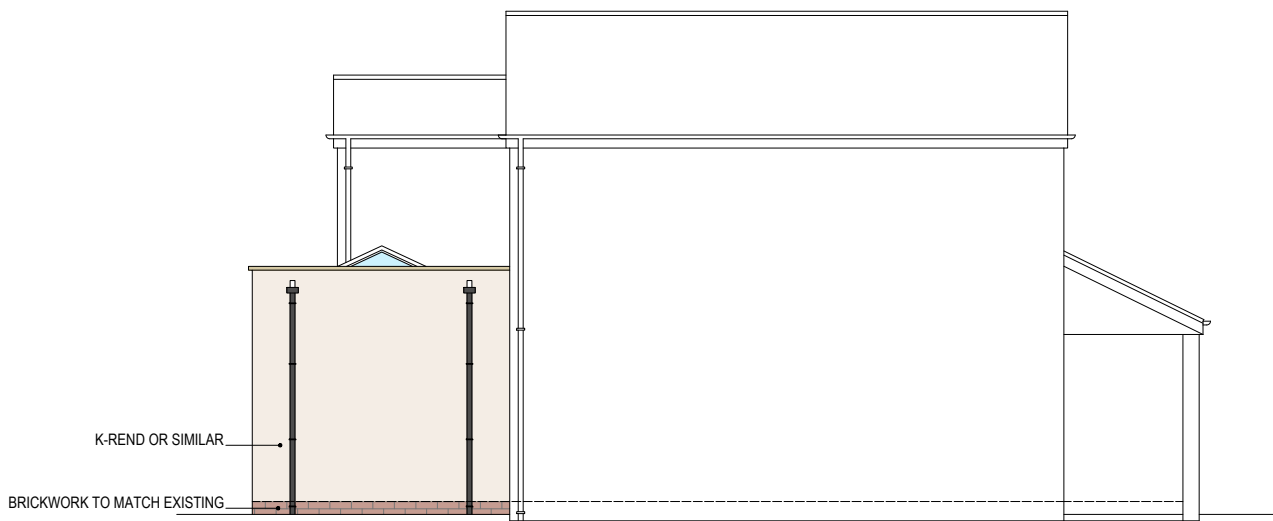


PROPOSED SIDE

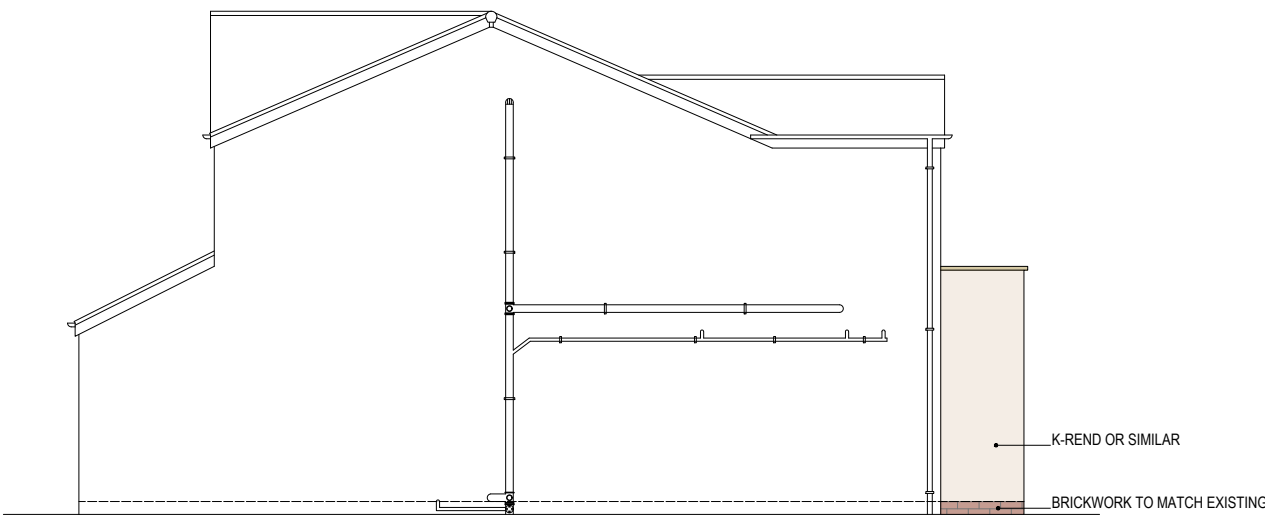

PROPOSED SIDE

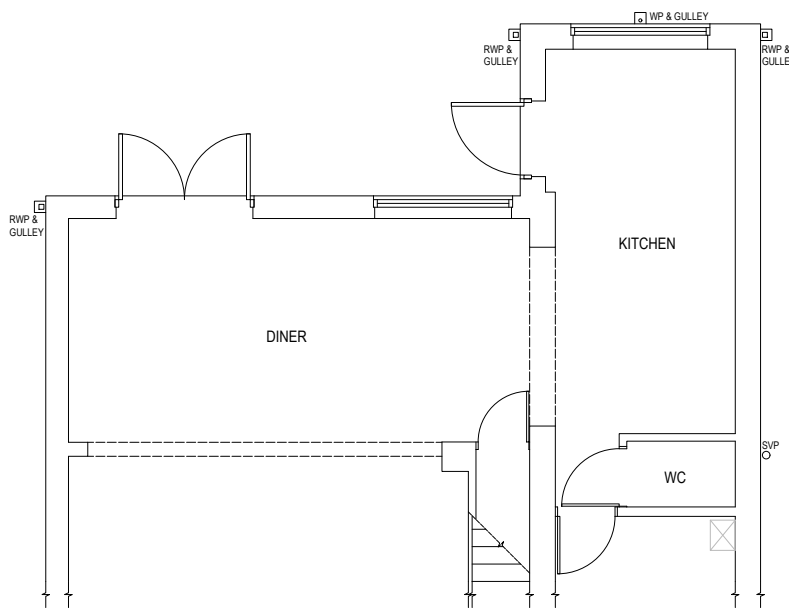

EXISTING GROUND

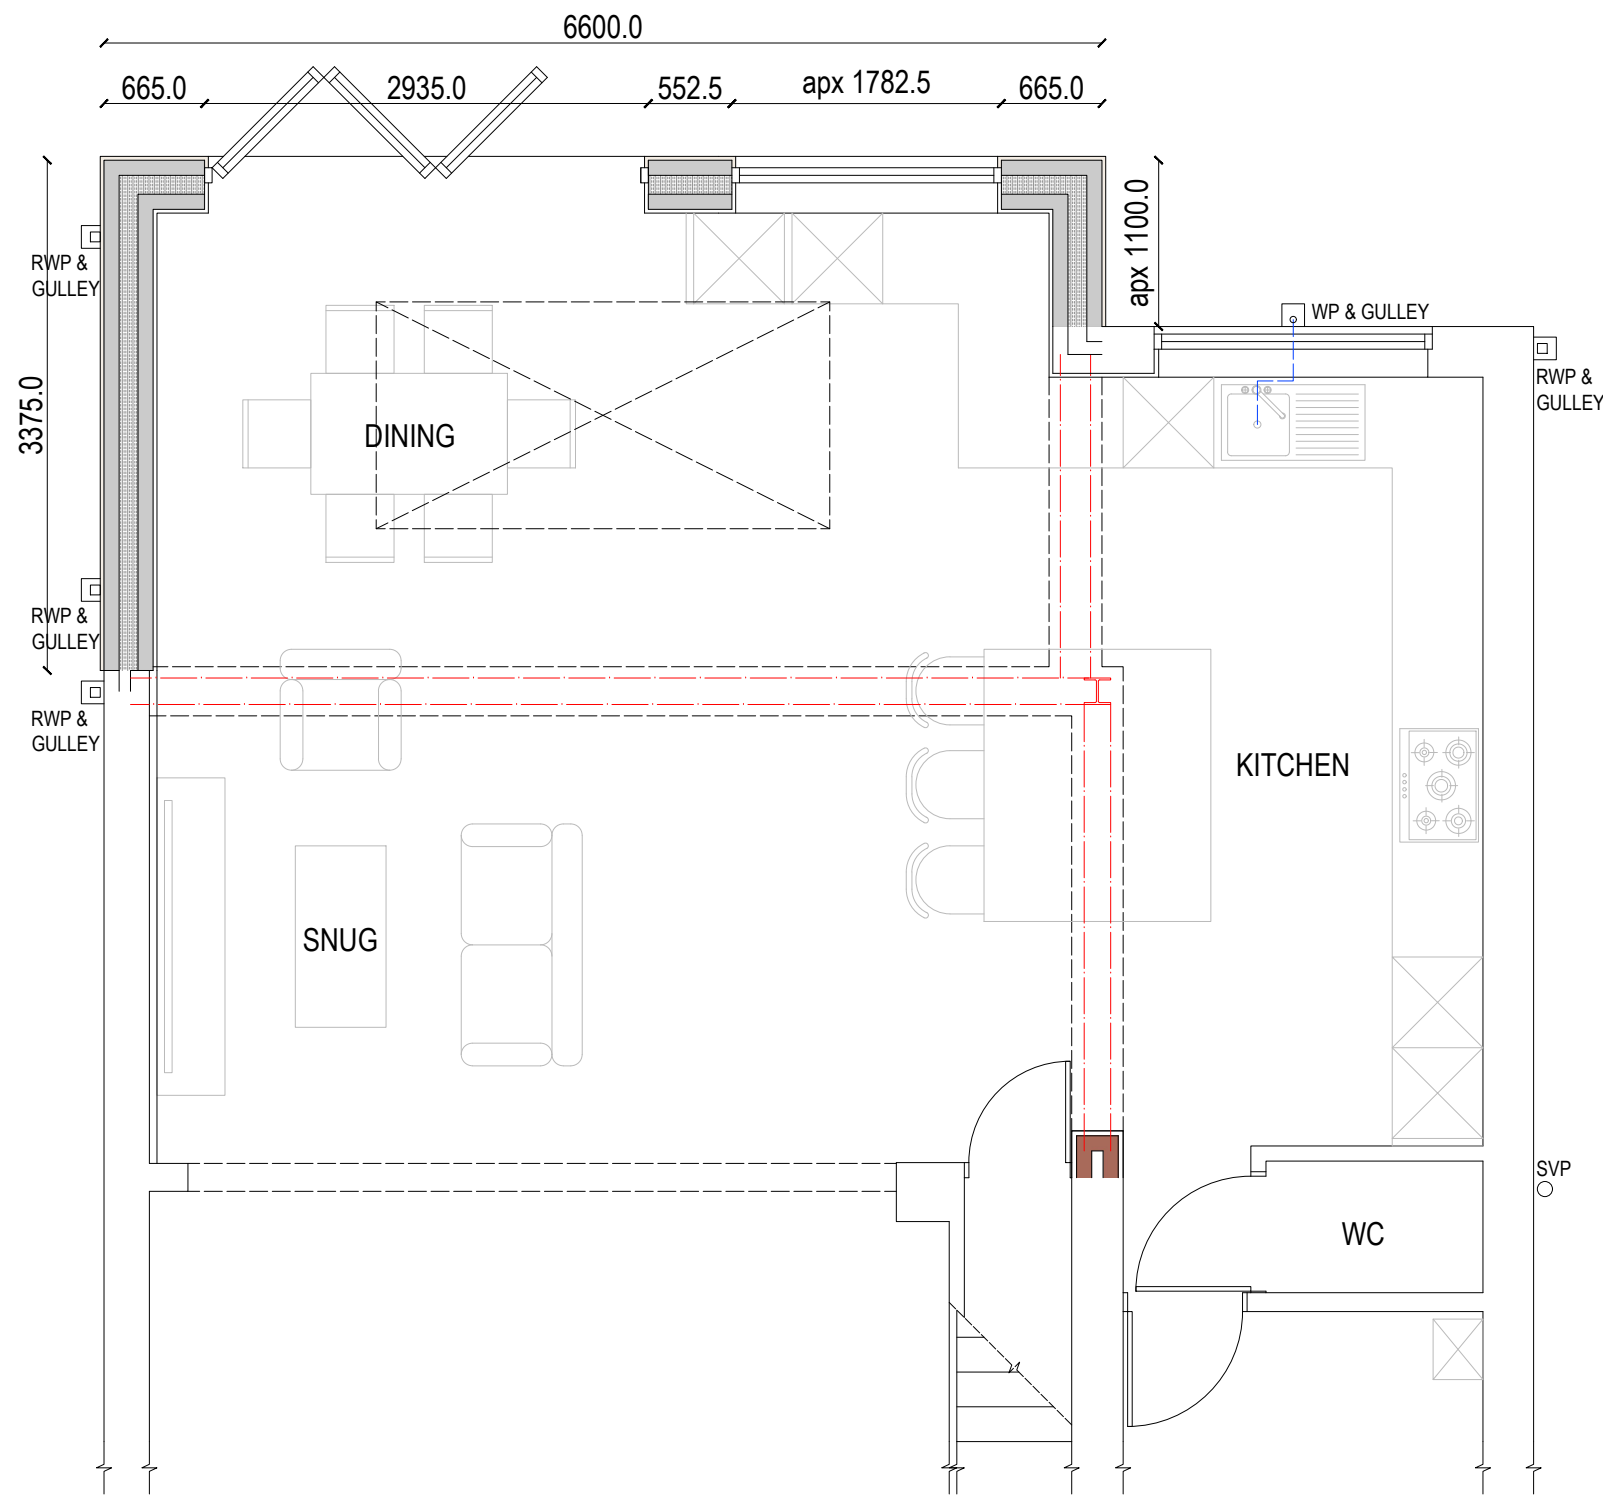

PROPOSED GROUND

GENERAL:
ADEPT DESIGN LTD. ALL RIGHTS RESERVED. NO PART OF THIS DOCUMENT MAY BE REPRODUCED WITHOUT PRIOR WRITTEN PERMISSION. COMPREHENSIVE SUPPORT IS PROVIDED THROUGHOUT THE APPLICATION PROCESS TO OPTIMISE YOUR SUBMISSION. HOWEVER, FINAL APPROVAL RESTS WITH THE LOCAL AUTHORITY AND CANNOT BE GUARANTEED.
DO NOT SCALE OFF THE DRAWING FOR CONSTRUCTION PURPOSES. THE DIMENSIONS PROVIDED ARE ONLY TO BE USED FOR PLANNING PERMISSION BUILDING REGULATION PURPOSES AND ARE AN APPROXIMATION. REPORT ANY DISCREPANCIES TO OUR OFFICE BEFORE PROCEEDING WITH THE WORK.
ALL DIMENSIONS ARE IN MILLIMETRES UNLESS STATED OTHERWISE.



W: adeptdesignltd.co.uk | M: 07496819062 | E: enquiries@adeptdesignltd.co.uk

PROJECT	SINGLE-STOREY REAR EXTENSION 7 TAUNTON AVENUE, ROCHDALE, OL11 5LD
TITLE	EXISTING & PROPOSED FLOOR PLANS & ELEVATIONS - PLANNING
CLIENT	MR. BUSUTTL
SCALE	1:100 & 1:50 [A1]
NUMBER	A01
REVISION	002
DATE	25/07/2025