

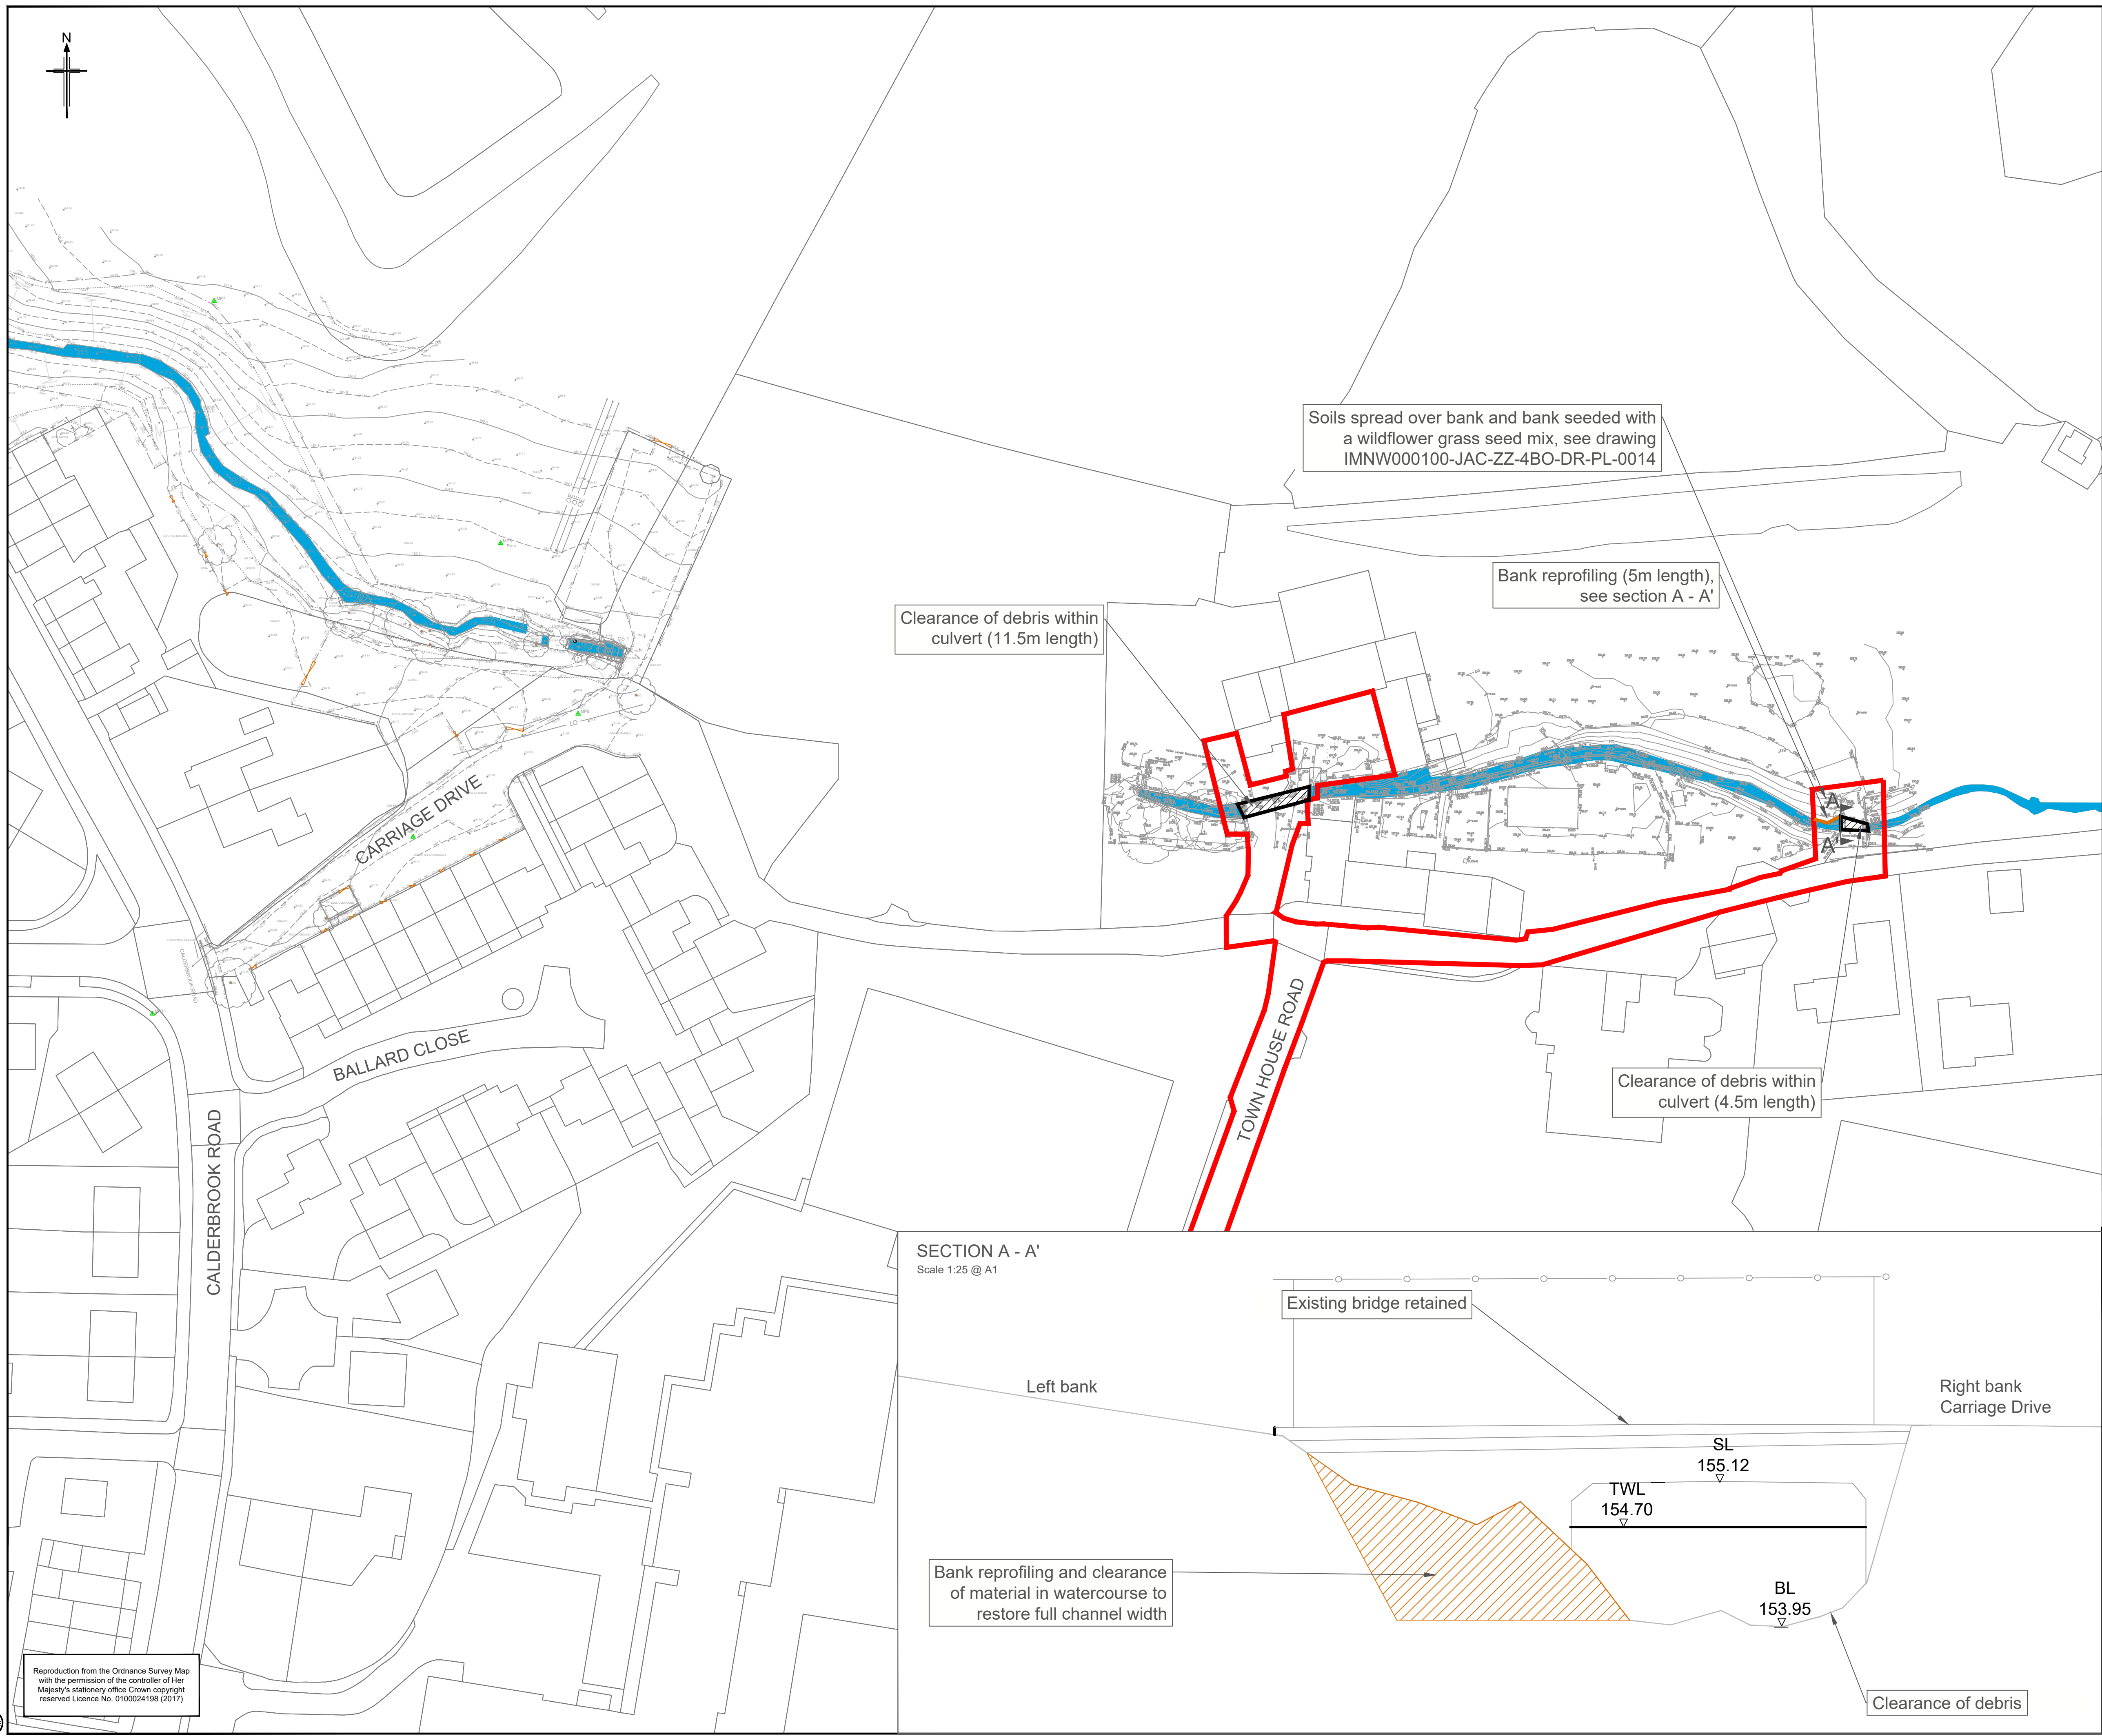



C:\pwwork\london\02\ext_ng\079253\0113679\IMNW000100-JAC-ZZ-4BO-DR-PL-0006.dwg - 12/09/2025 13:38:41 - Carriage Drive - NicolaGreenwood

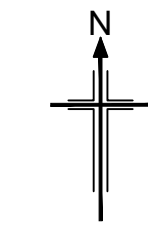

Reproduction from the Ordnance Survey Map with the permission of the controller of Her Majesty's stationery office Crown copyright reserved Licence No. 0100024198 (2017)

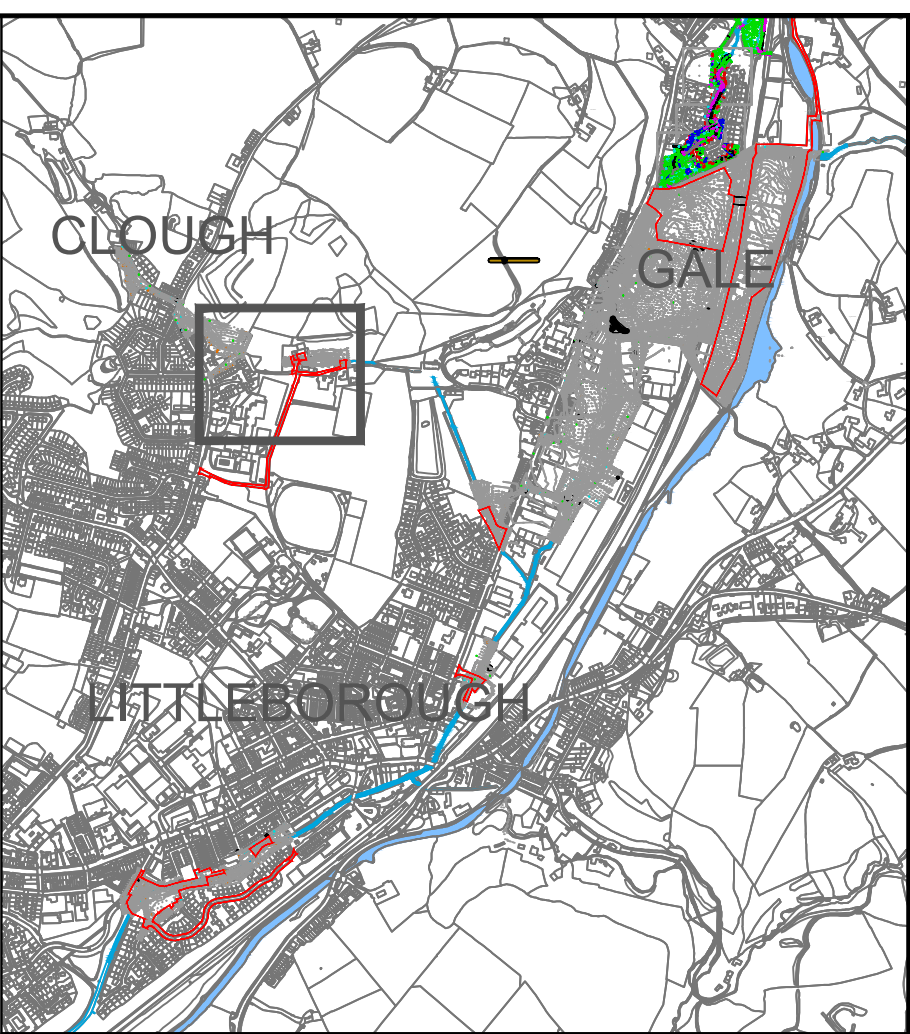

Application Boundary

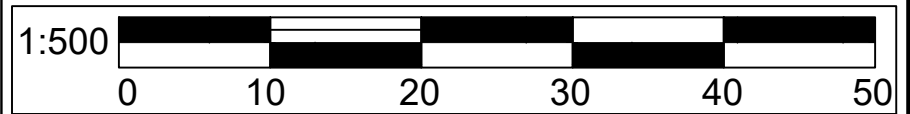

DRAWING TO BE READ IN COLOUR

C05	09/01/20	Planning Submission	NG	AR	MB	PT
PD4	18/12/19	Shared for review	NG	AR	MB	PT
C03	06/03/19	Amended Annotation	AF	AR	MB	PT
C02	03/12/18	Planning Submission	AF	GR	MB	PT
PD1	19/11/18	Shared for review and comment	AF	GR	MB	PT
Rev	Rev. Date	Purpose of revision	Drawn	Checked	Rev'd	Appr'd

JACOBS
5 First Street, Manchester M15 4GU
Tel +44 (0)161 235 6000 Fax +44(0)161 235 6001
www.Jacobs.com



Client
Project
ROCHDALE & LITTLEBOROUGH FRMS
PHASE 1A - LITTLEBOROUGH

Drawing title
General Arrangement - Engineering
Sheet 1 of 4
Carriage Drive

Drawing status
A4

Scale
1:500@A1,1:1000@A3
DO NOT SCALE

Jacobs No.
B228P008
Rev
C05

Client no.
IMNW000100

Drawing number
IMNW000100-JAC-ZZ-4BO-DR-PL-0006

© Copyright 2018 Jacobs U.K. Limited. The concepts and information contained in this document are the property of Jacobs. Use or copying of this document in whole or in part without the written permission of Jacobs constitutes an infringement of copyright. Limitation: This drawing has been prepared on behalf of, and for the exclusive use of, Jacobs' Client, and is subject to, and issued in accordance with, the provisions of the contract between Jacobs and the Client. Jacobs accepts no liability or responsibility whatsoever for, or in respect of, any use of, or reliance upon, this drawing by any third party.