
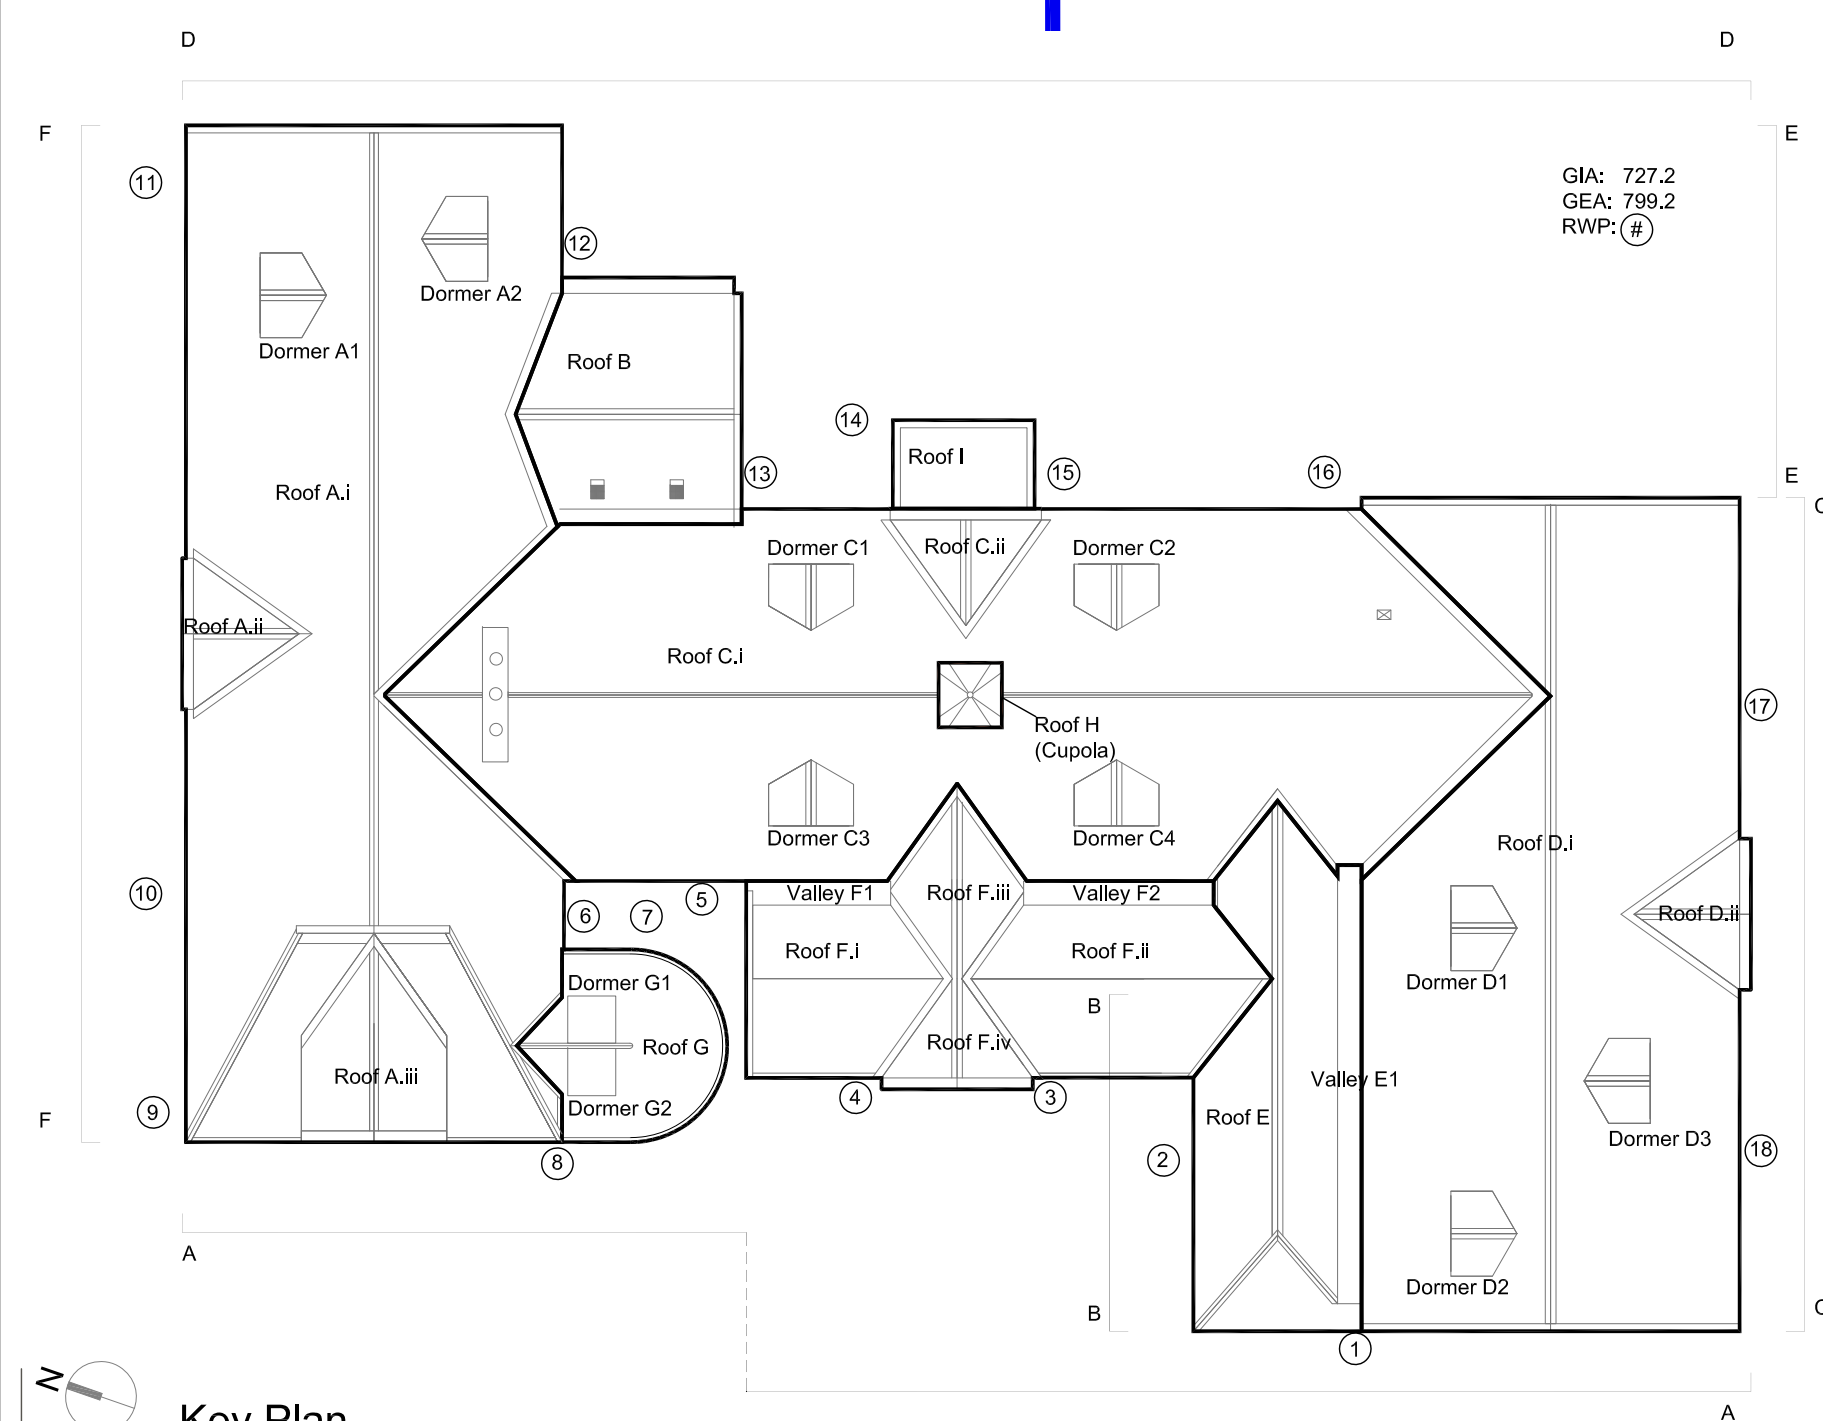


- notes:
1. DO NOT SCALE FROM THIS DRAWING - USE FIGURED DIMENSIONS ONLY.
 2. TO BE READ IN CONJUNCTION WITH ALL OTHER CONSULTANTS' / SPECIALISTS' DRAWINGS. REPORT ANY DISCREPANCIES BEFORE AFFECTED WORK COMMENCES.
 3. ALL SETTING OUT DIMENSIONS TO BE CHECKED ON SITE BY CONTRACTOR BEFORE WORK COMMENCES.

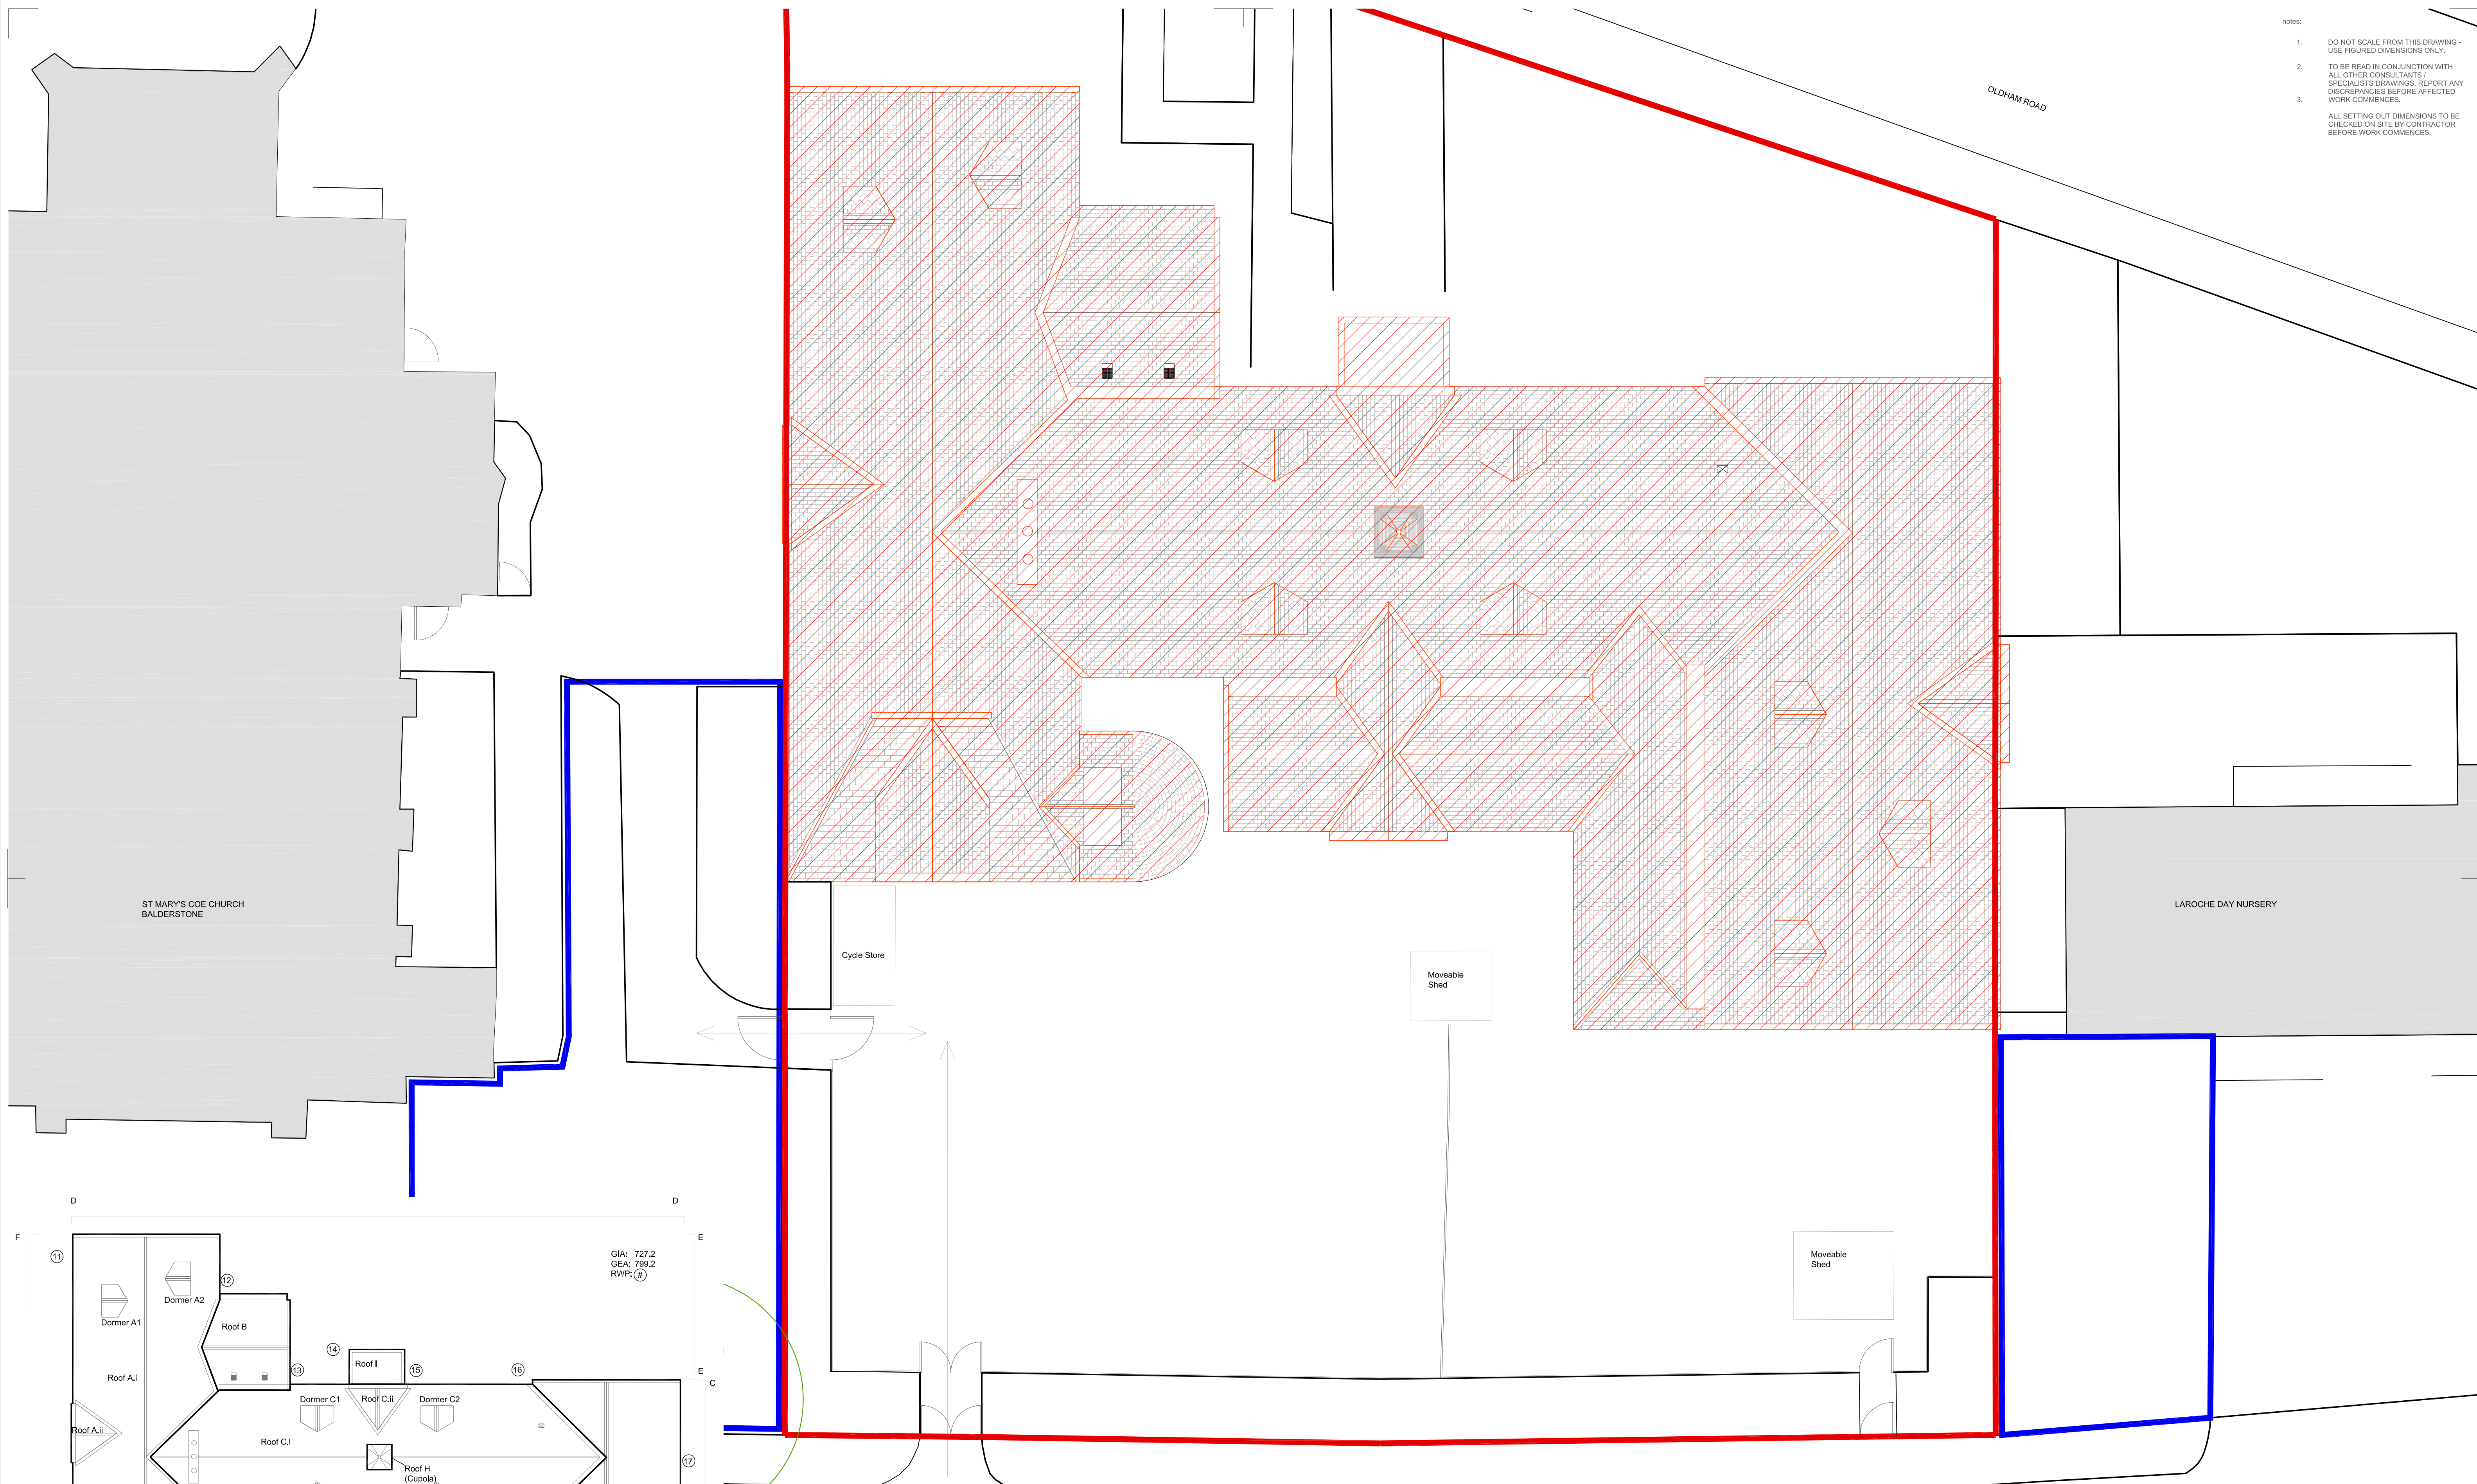

Key:

- Key:**
-  Scope of Works
 - Entire Roof over School.
 - Ceilings to be protected underneath.
 - Scaffolding & Site amenities not included.
 - Red Line
 - Site Boundary.
 - School Building + Playground
 - Nursery adjacent but outside boundary, permission necessary for scaffolding here.

Blue Line
-Site Compound Area & Loading Area in Nursery car park.
-Access to Church Ramps to be maintained.

CLIENT	Rochdale Borough Council
PROJECT	SMP - St Mary's CE Primary School
TITLE	Proposed Site Scope of Works Plan
NUMBER	SMP-SEV-XX-R1-DR-A-01100
REVISION	C01
STATUS	Construction
SCALE	1:50 @A1
DATE	19/08/24
DRAWN BY	SM
CHECKED BY	SGI


seven.

SEVENARCHITECTURE.CO.UK

Studios at :
Unit 1.3, Waulk Mill, 51 Bengal Street,
MANCHESTER, M4 6LN
t : 0161 236 5655

Clarendon House, Victoria Avenue,
HARROGATE, HG1 1DY
t : 01423 709 807

24 Greville Street,
LONDON, EC1N 8SS
t : 0203 036 0691

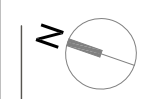

Key Plan