


Proposed partition location to G2. For Listed Building Consent for the removal and reinstatement of partition in historical location refer to application 24/00282/LBC

Proposed exhibition board extents. For Listed Building Consent of the replacement of exhibition boards to G2, G3 and G4 and installation of low level shelf to reflect historical design of galleries refer to application 24/00282/LBC.

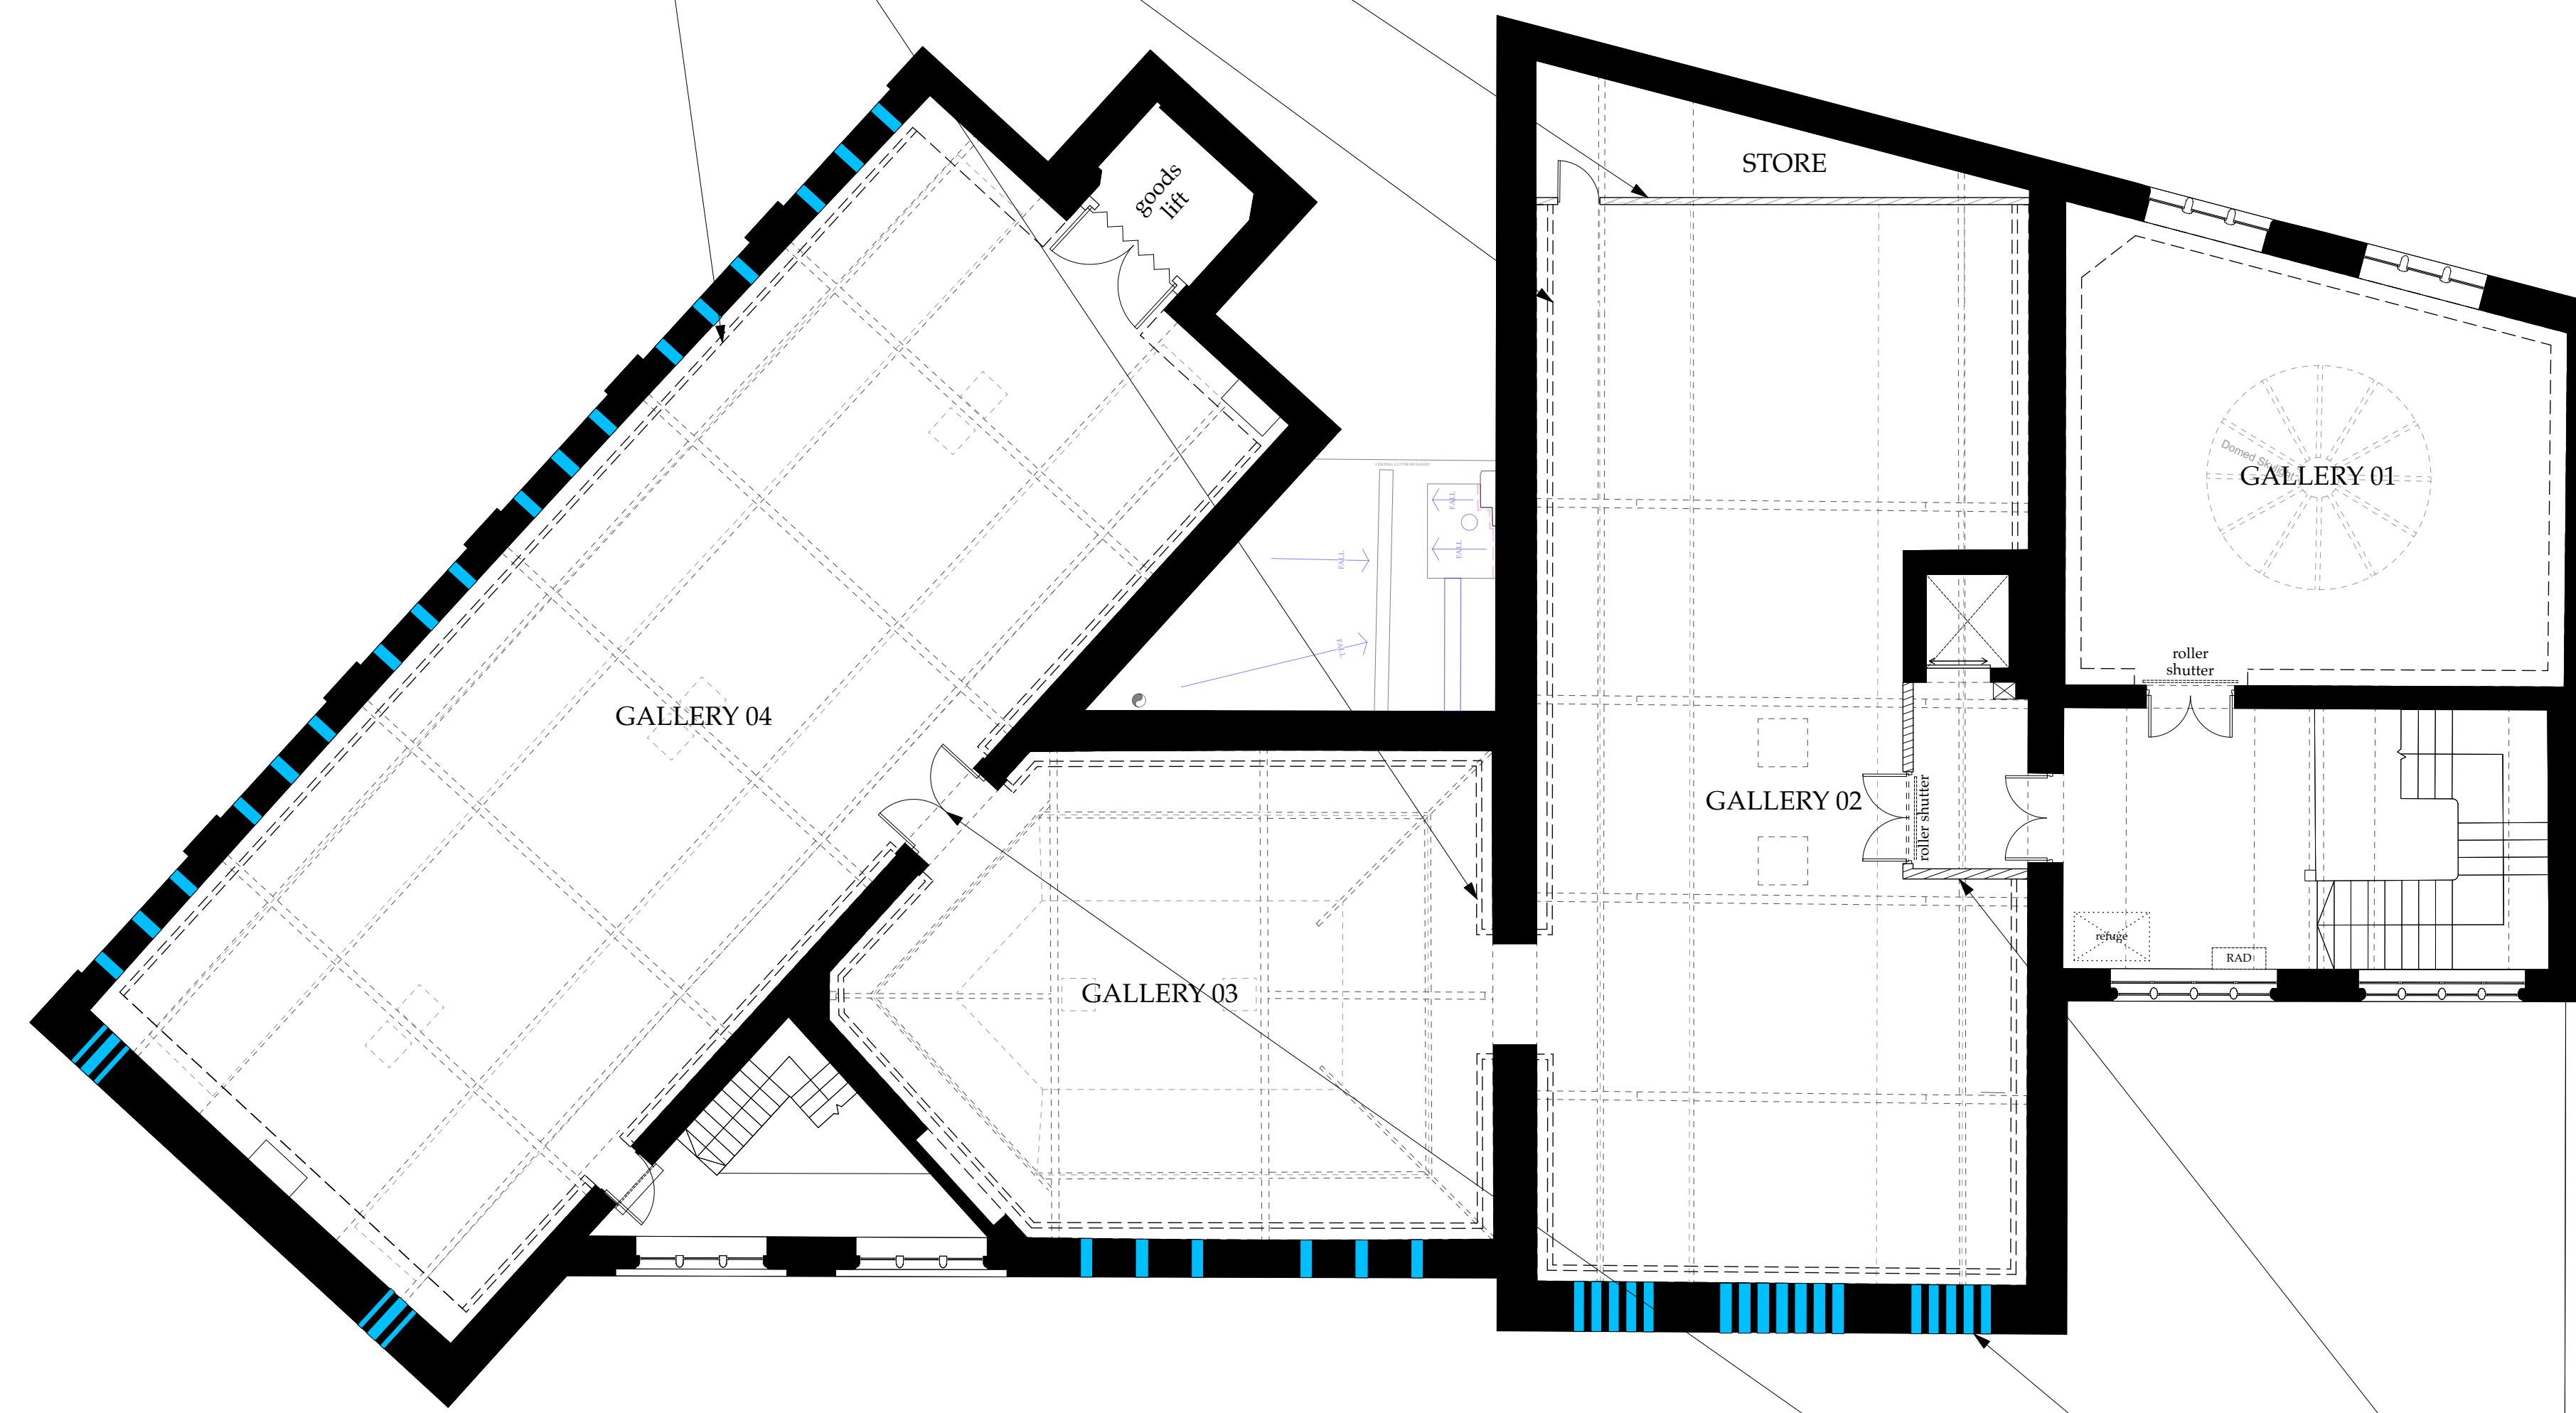

New proposed G2 lobby to replace existing lobby. Refer to drawing FF-1.312 for further information.

Indicative air vent locations highlighted in blue to G2-G4 as shown in permitted Listed Building Consent Ref 24/00282/LBC. Final confirmation of air vent locations TBC. - currently hidden behind overboarding.

New glazed doors to assist climate control between G3 and G4. Refer to drawing FF-1.314 for further information.

Key

- ===
- Proposed Exhibition Boards and 'Shelf' Position/Extents
- 
- Approx. Air Vent Positions
- 
- Existing Walls
- 
- Proposed Partition