
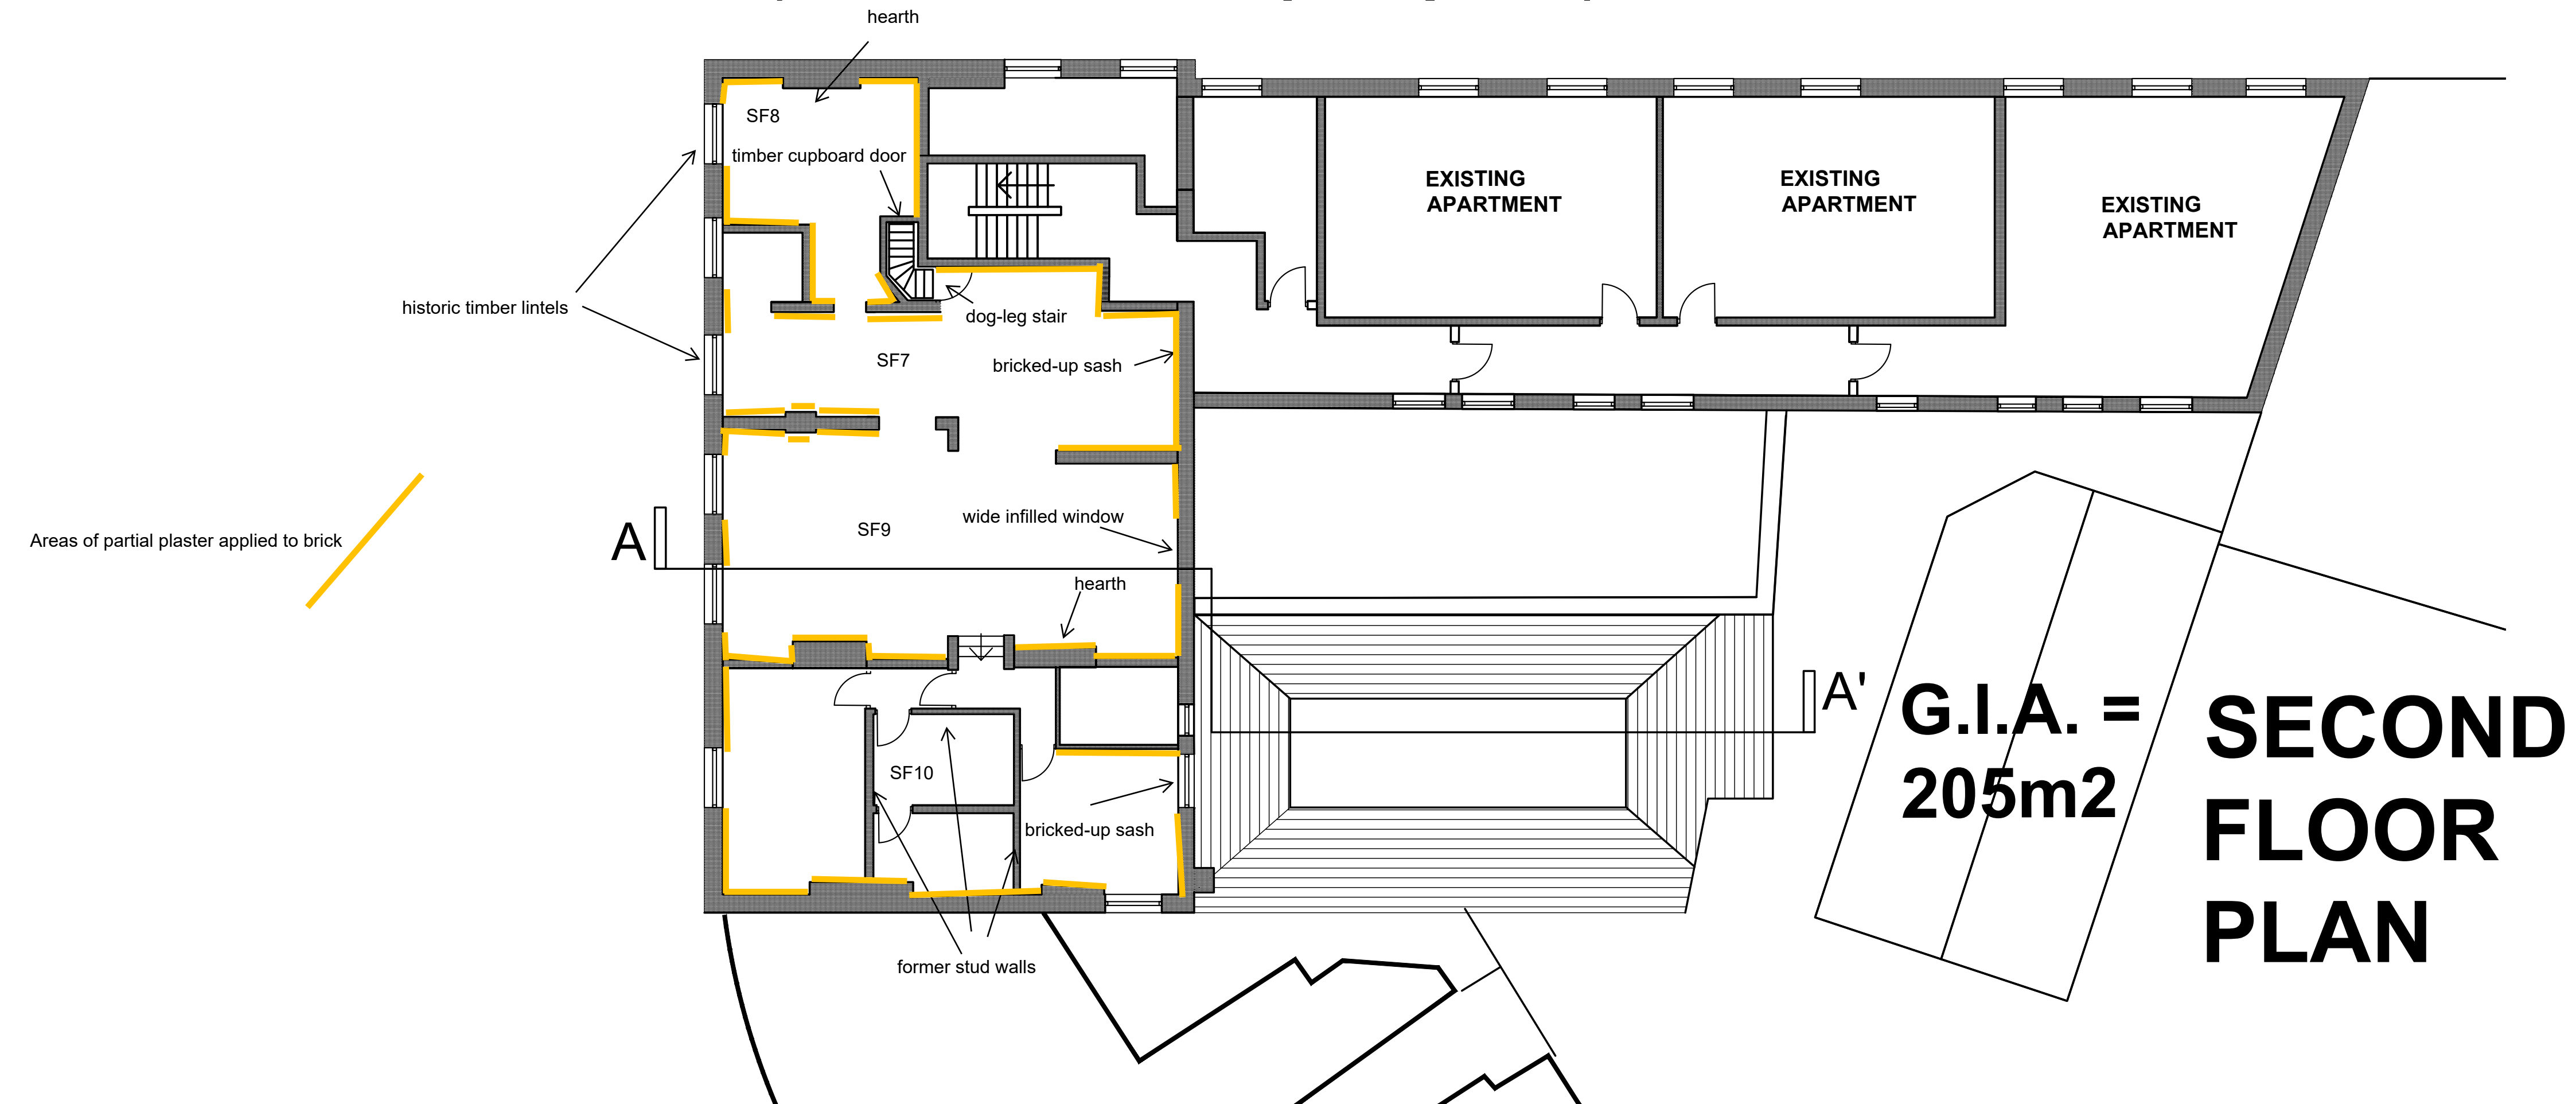


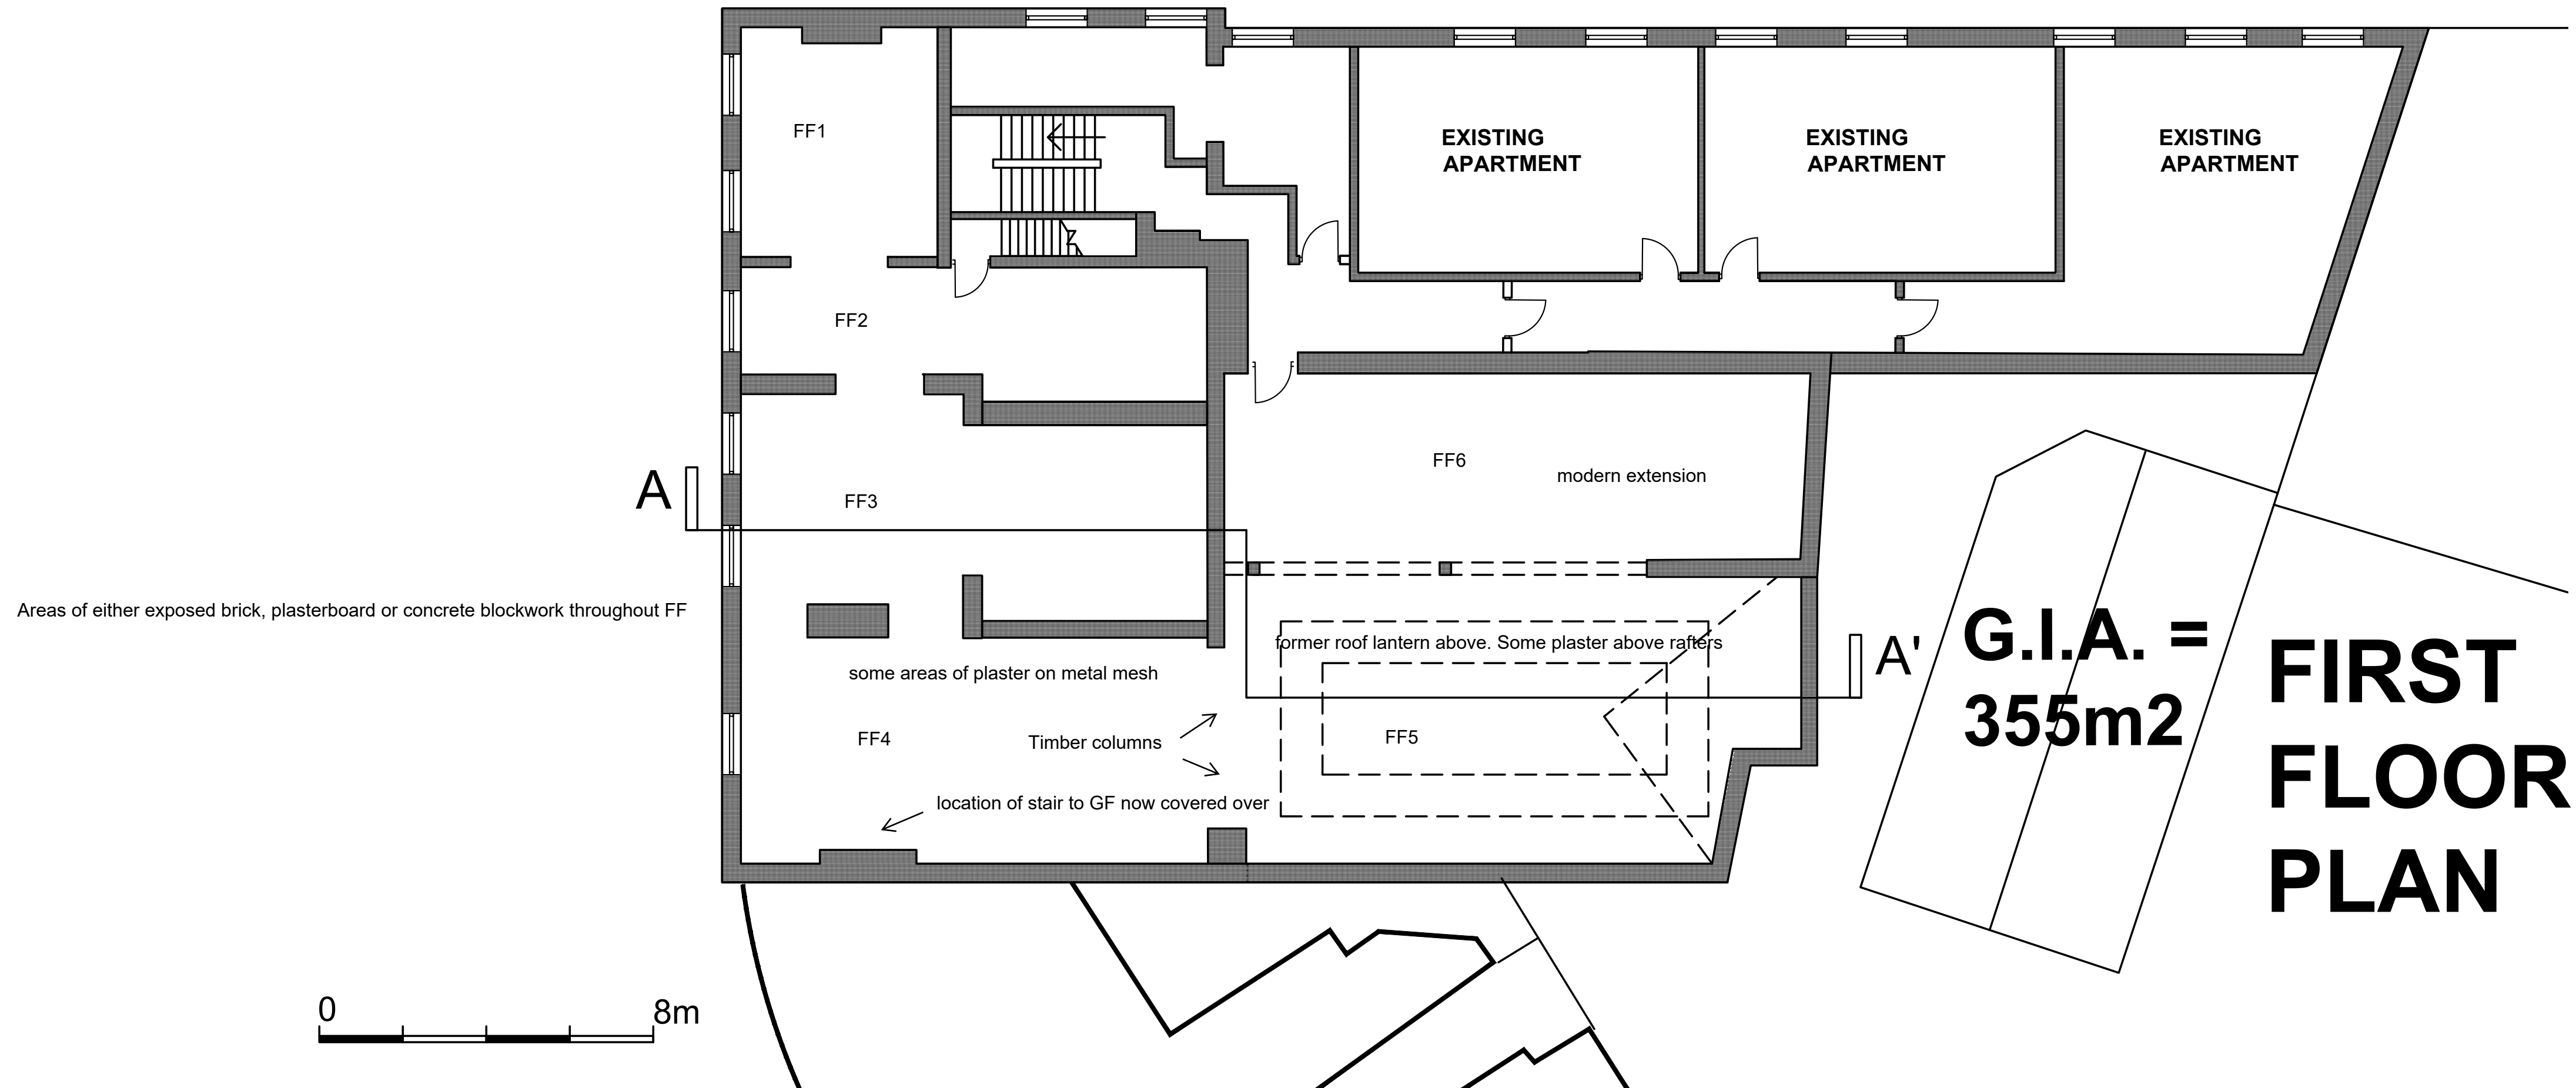

| REV:     | DATE:                                                          | DETAILS:   |
|----------|----------------------------------------------------------------|---|
|          |                                                                | BM ARCHITECTURAL DESIGNS<br>APARTMENT 8<br>224 GREAT CLOWES STREET<br>MANCHESTER M7 2ZS<br>TEL: 07415 493002 |
| PROJECT: | PROPOSED APARTMENTS AT<br>1 DRAKE STREET,<br>ROCHDALE OL16 1RE |   |
| CLIENT:  | CASSEL AND FLETCHER PROPERTY<br>MANAGEMENT LTD.                |   |
| TITLE:   | EXISTING 1ST, 2ND AND LOFT PLANS                               |   |
| SCALE:   | 1:100                                                          | DATE: 01/ 2025                                                                                               |
| STATUS:  | PLANNING                                                       | DRAWN: BM   |
| DRAWING: | BM/0125/DRAKE/ PL2    REV :                                    |   |