
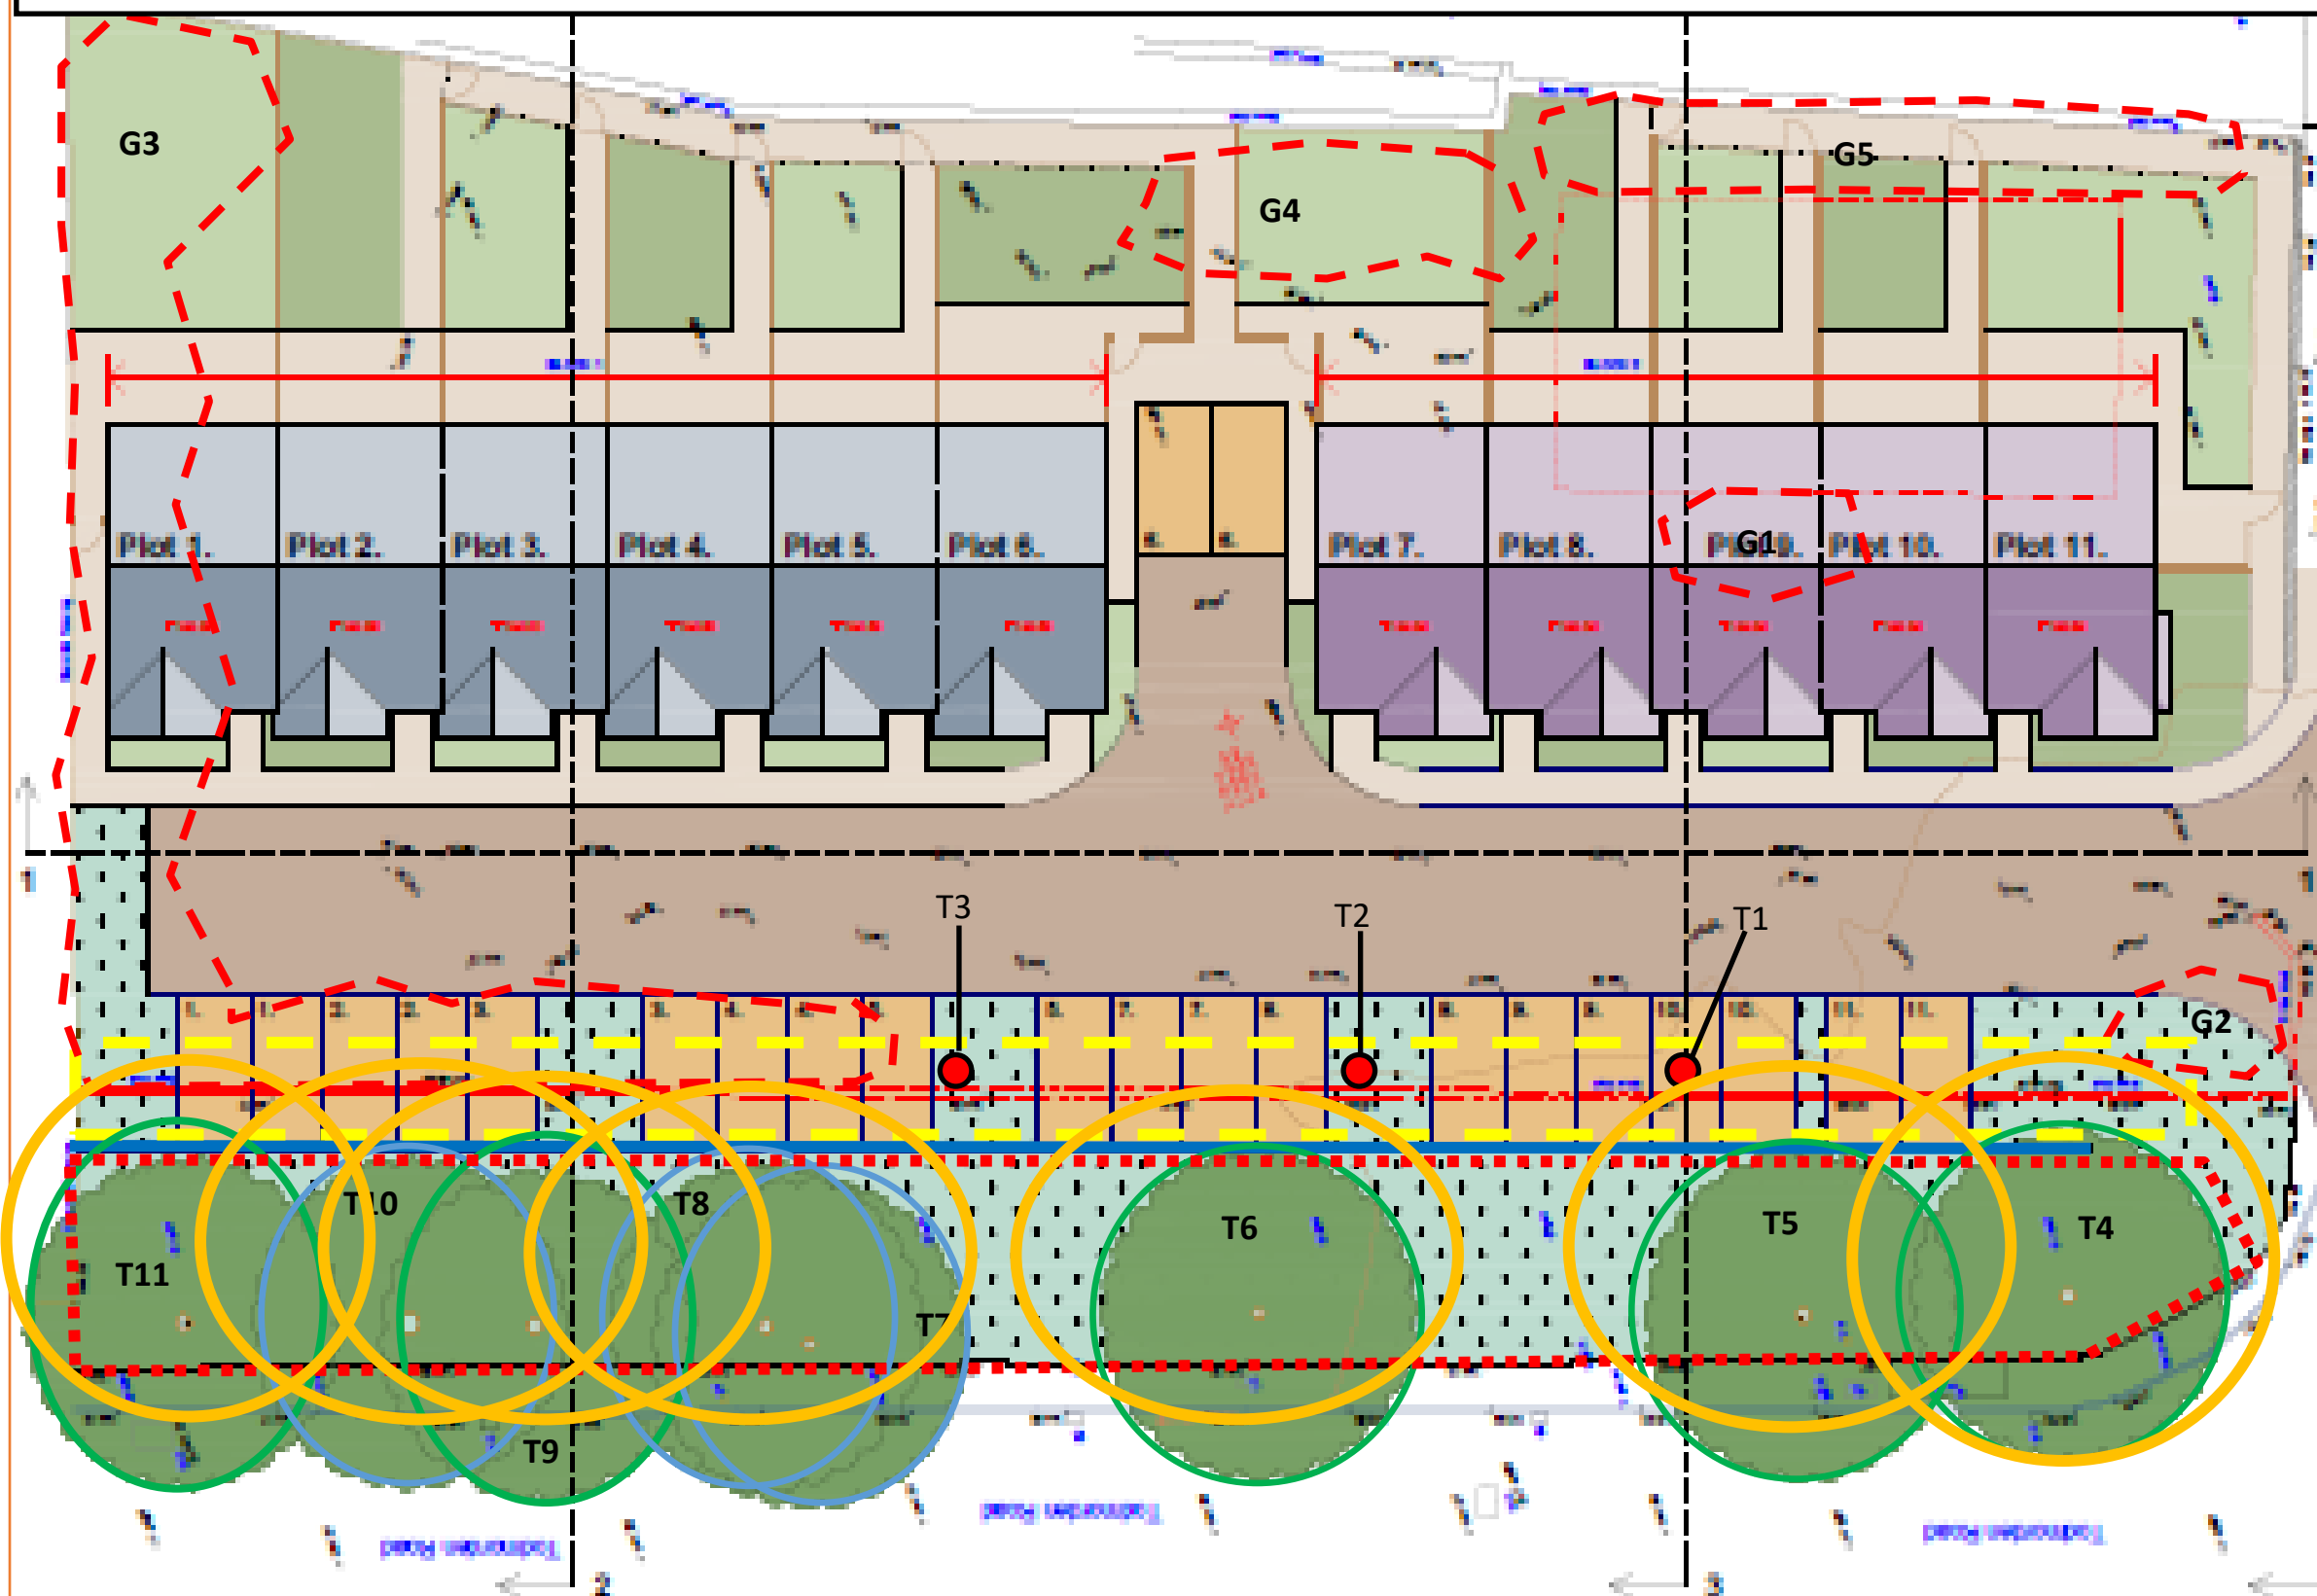


Tree Constraints' Plan

GNG Foam Convertors, Pennine Industrial Estate, Littleborough, OL15 9EG

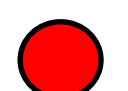

Key

-  Cat A Tree
-  Cat B Tree
-  Cat U Group
-  Cat U Tree
-  No dig cellular confinement with no dig pin kerb
-  Hand dig railings with 2m centres
-  BS 5837 Protective fencing
-  Root Protection Area