


12 Garfield Close Rochdale OL11 5RY

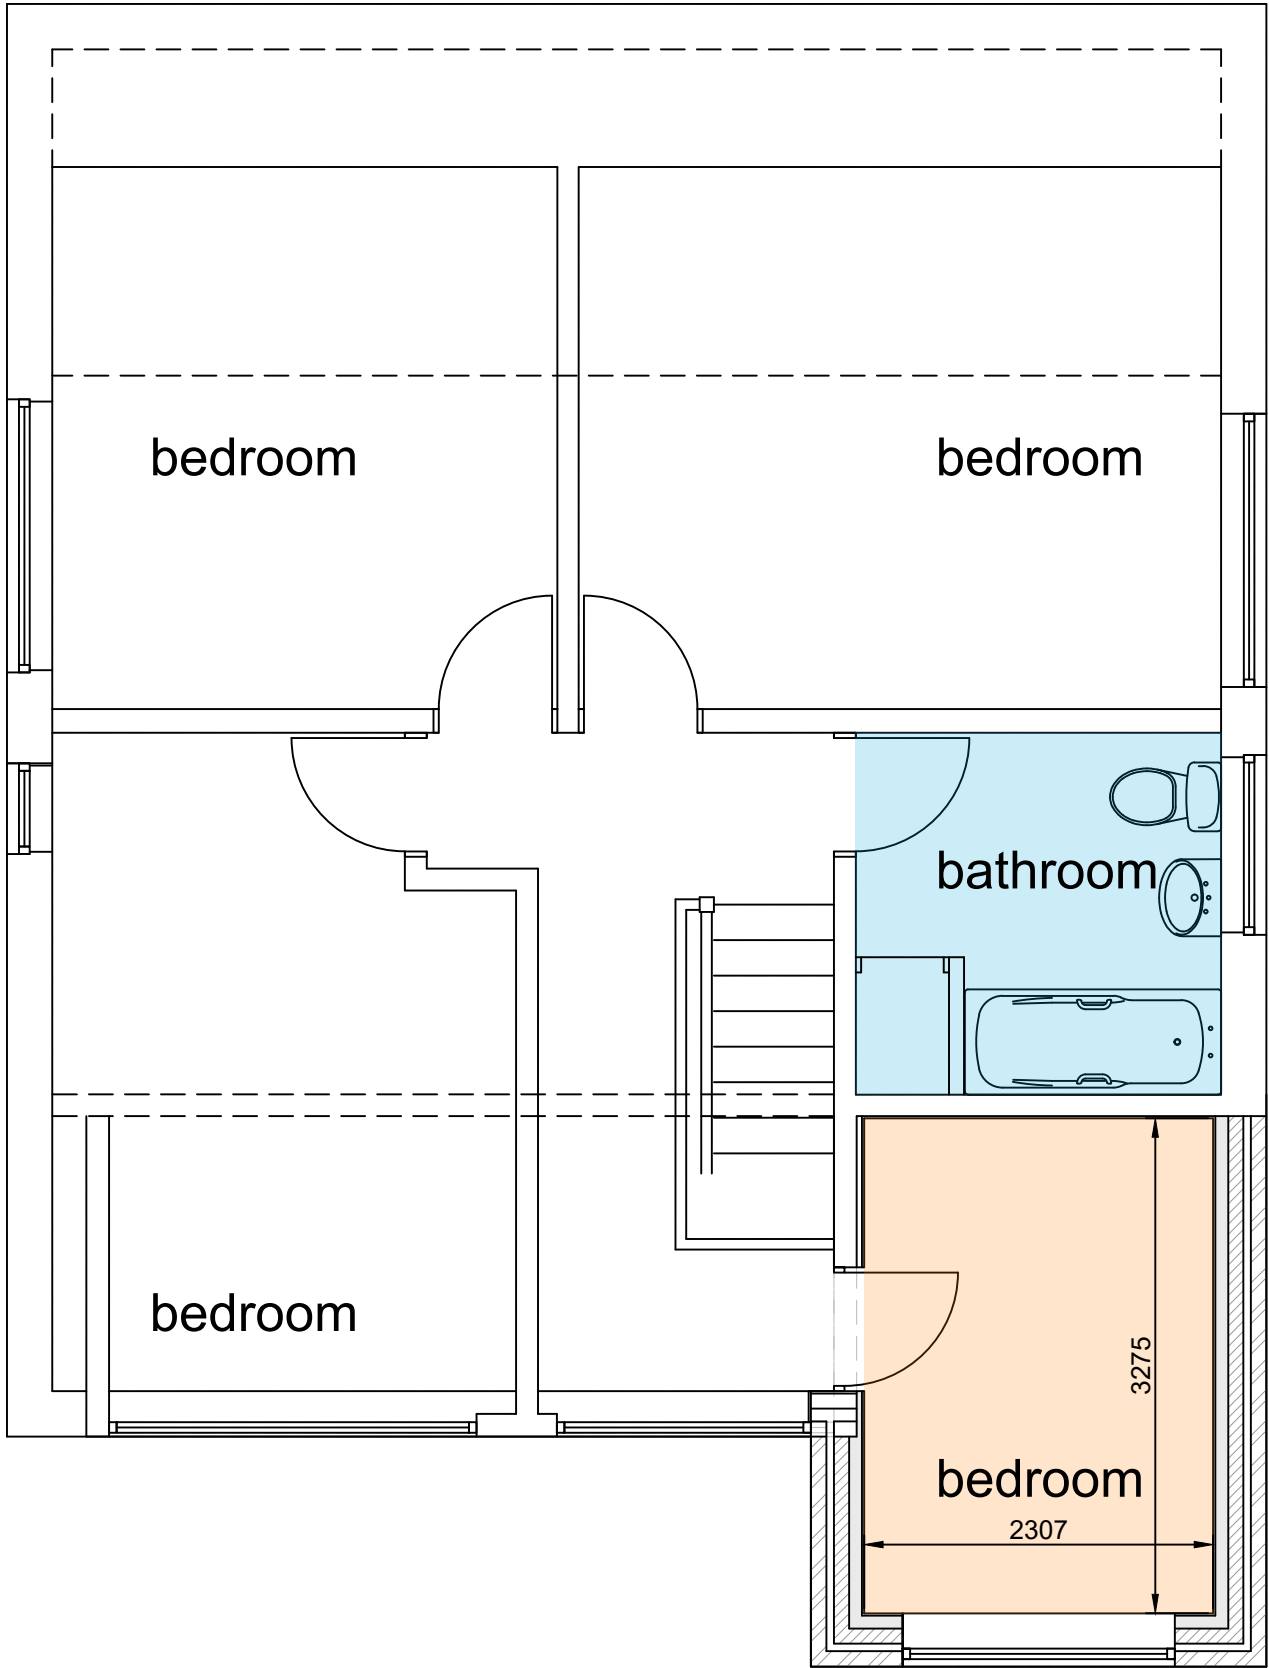

bathroom to be refurbished -
appliances to be retained in
same position

first floor front extension formed
in cavity construction; dry lined
internally with insulation and
plasterboard

PROPOSED FIRST FLOOR - OPTION 1
scale 1 - 50