


12 Garfield Close Rochdale OL11 5RY

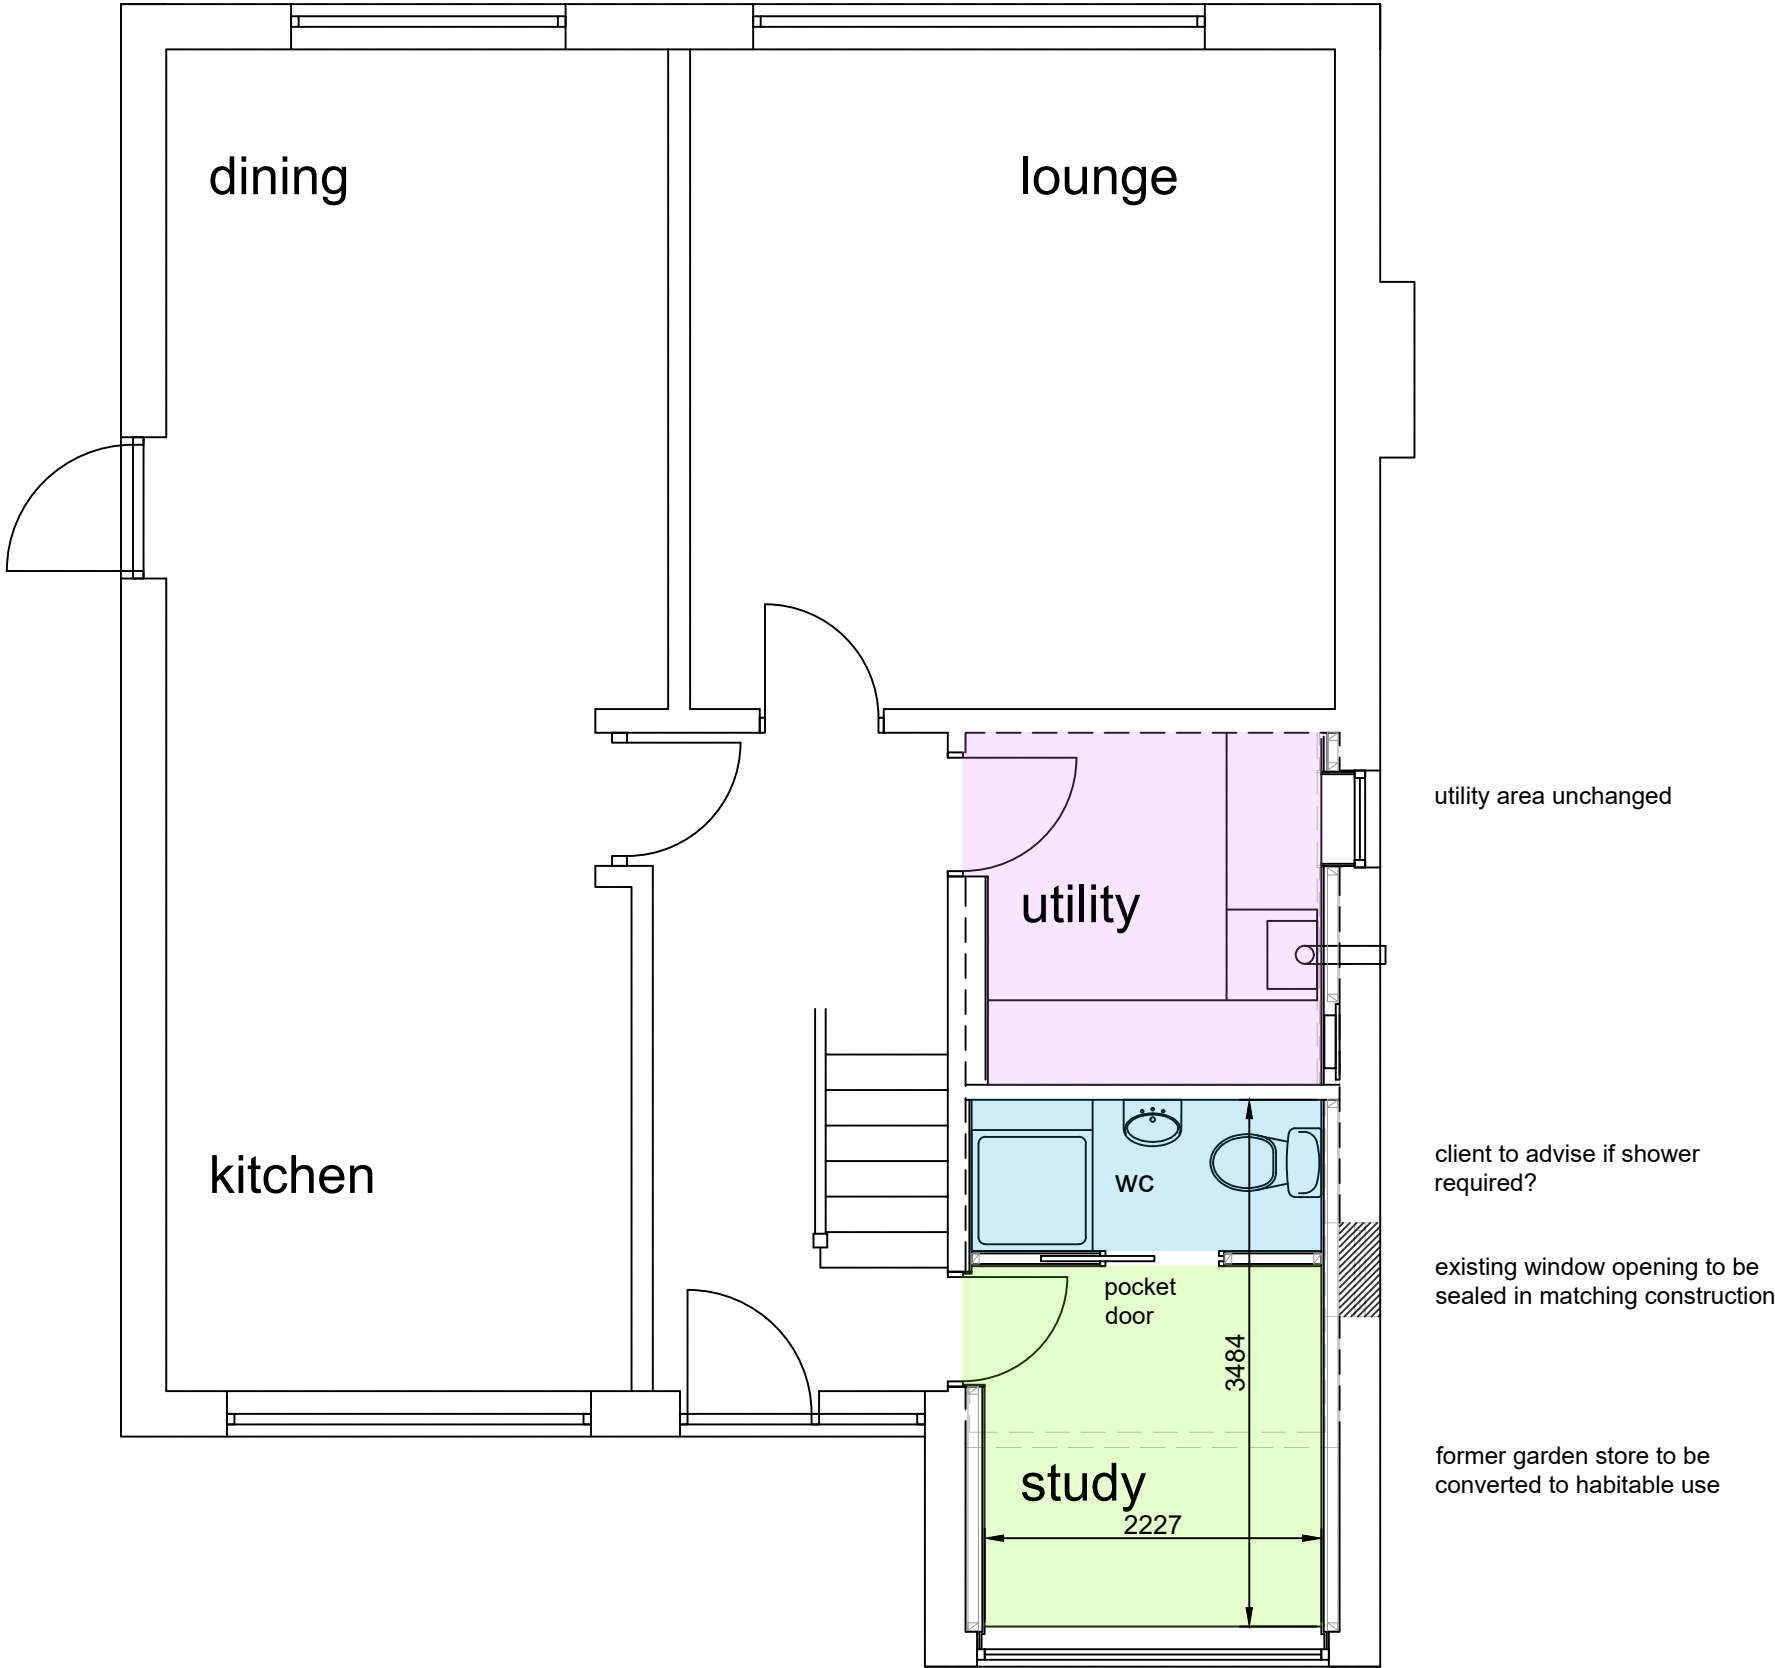

PROPOSED GROUND FLOOR - OPTION 1
scale 1 - 50