




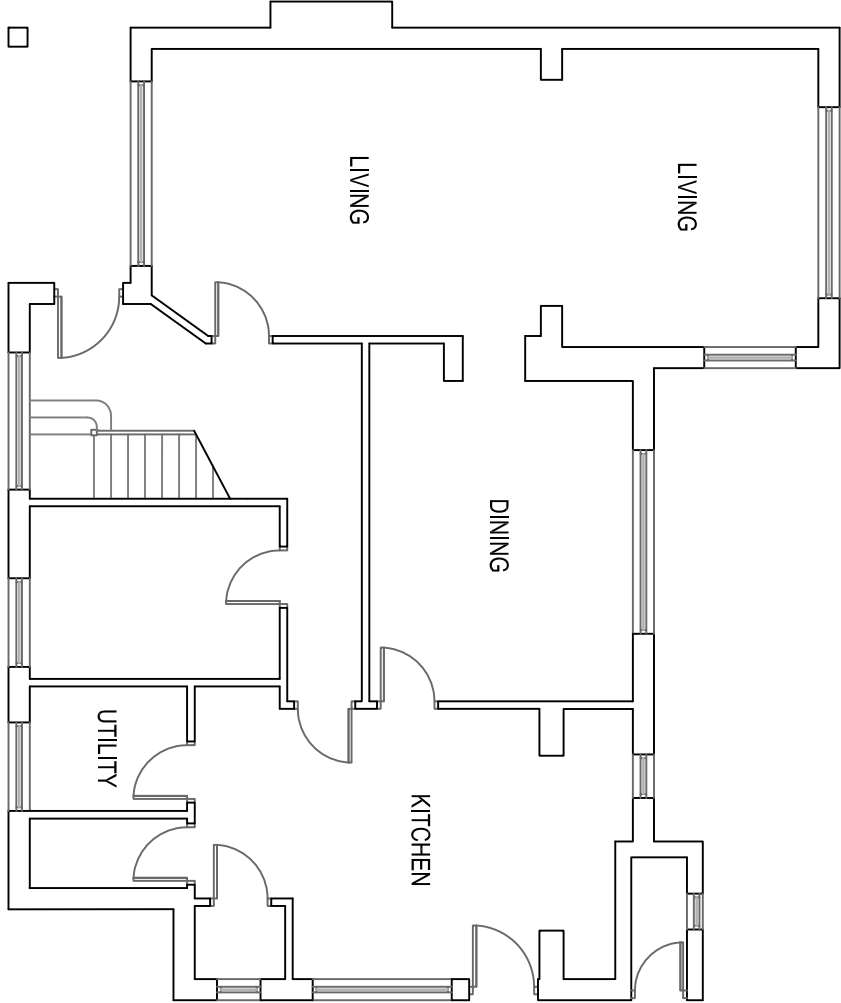


EXISTING GF PLAN 1:100

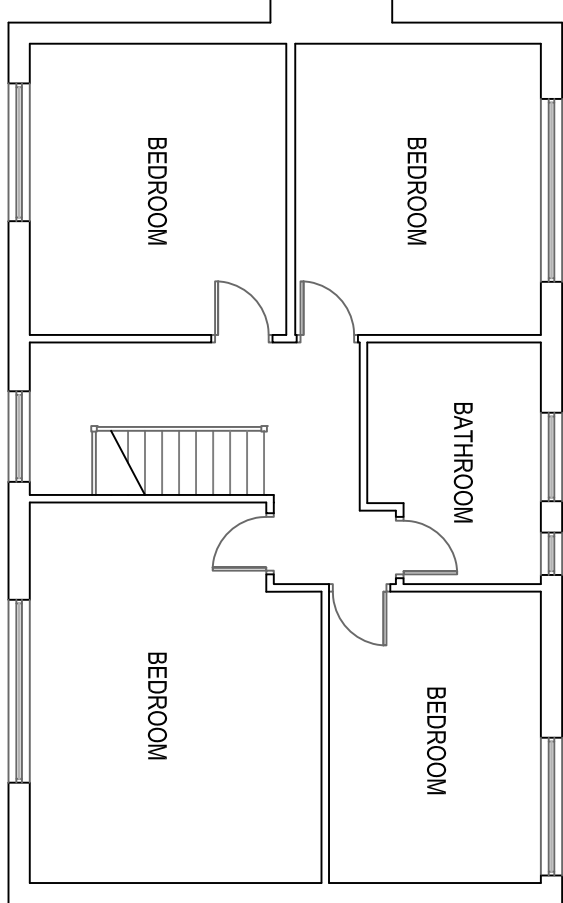


EXISTING FF PLAN 1:100

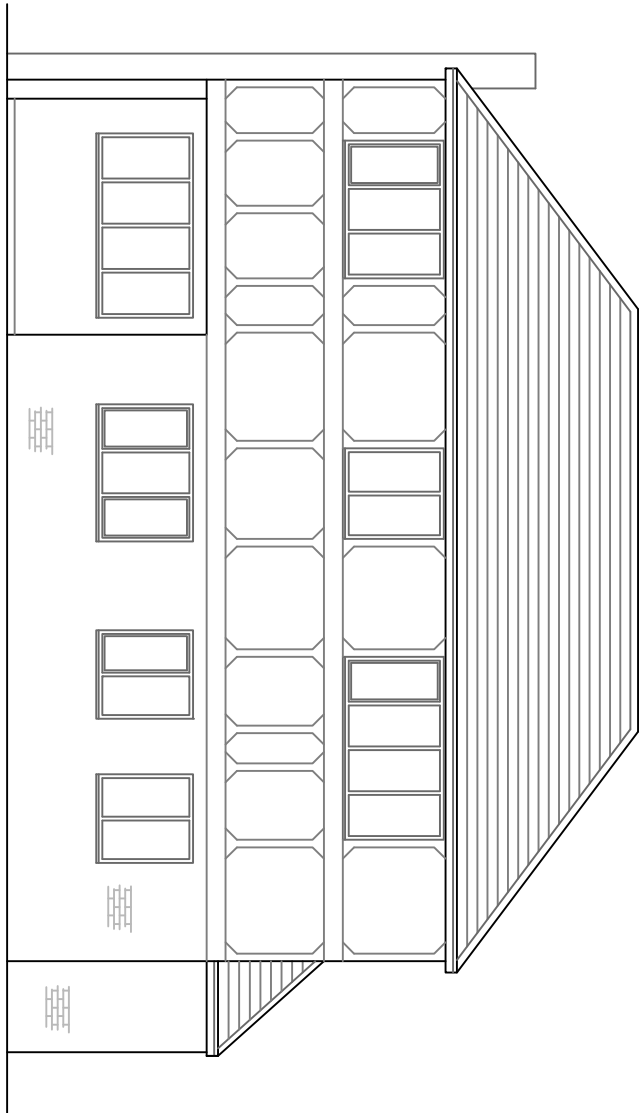


EXISTING FRONT ELEVATION 1:100

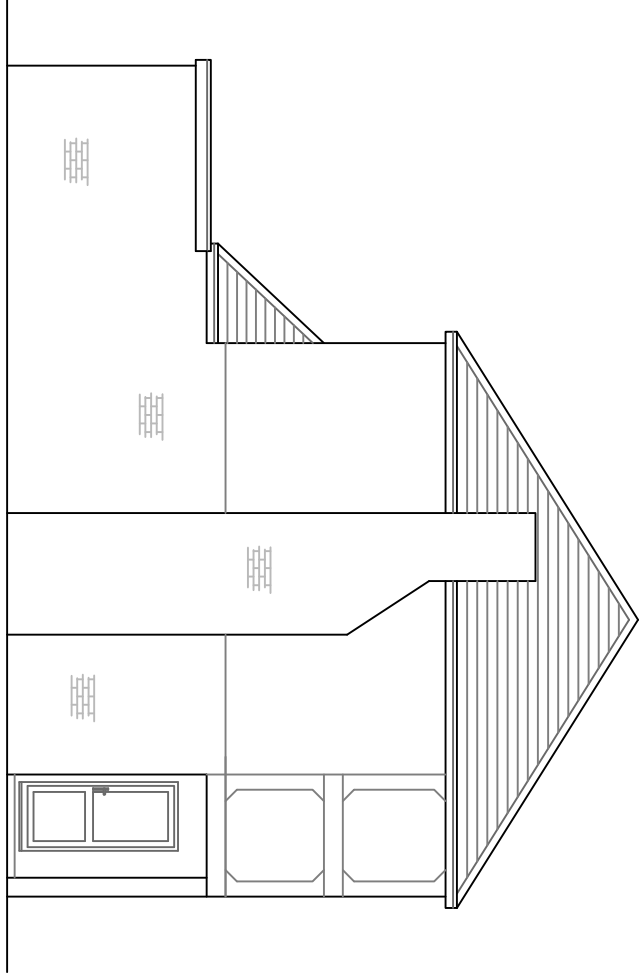


EXISTING SIDE ELEVATION 1:100

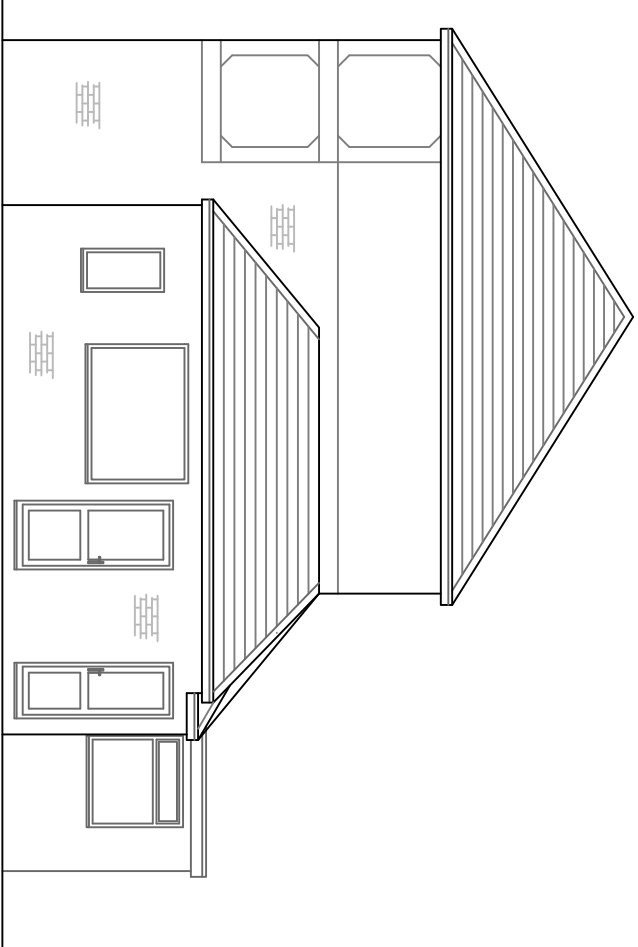


EXISTING SIDE ELEVATION 1:100

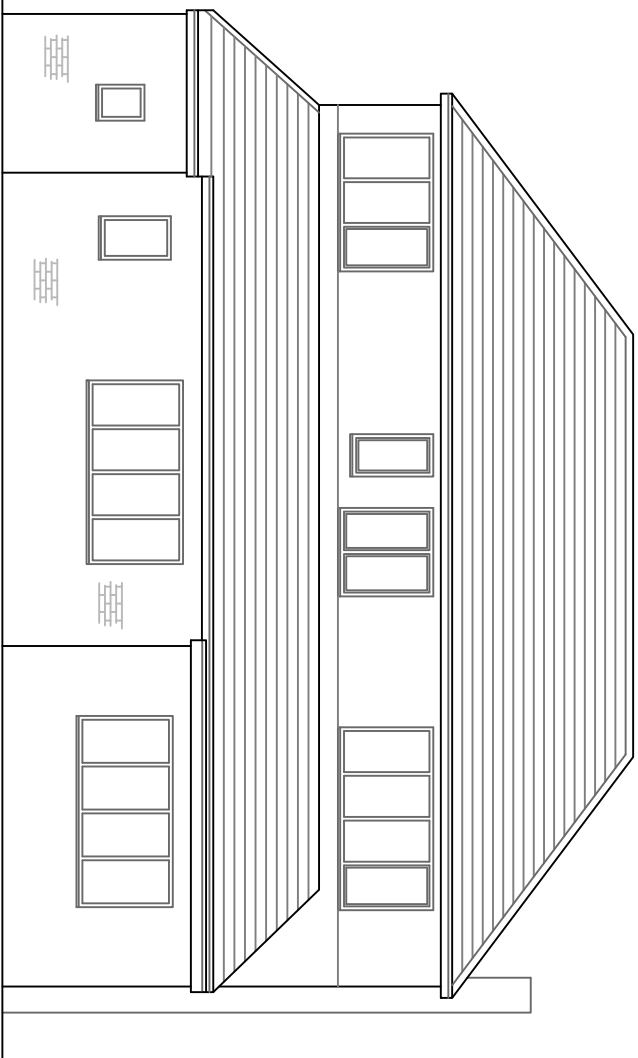


EXISTING REAR ELEVATION 1:100

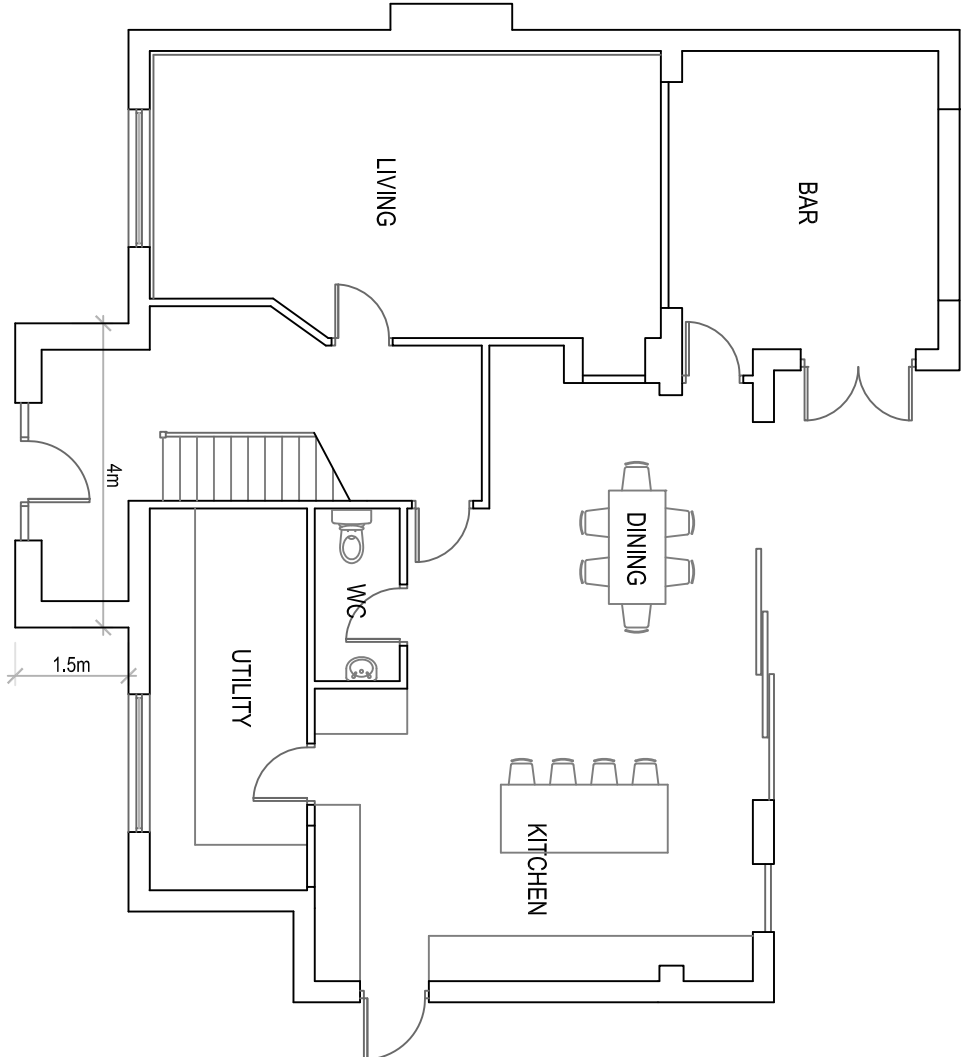


PROPOSED GF PLAN 1:100

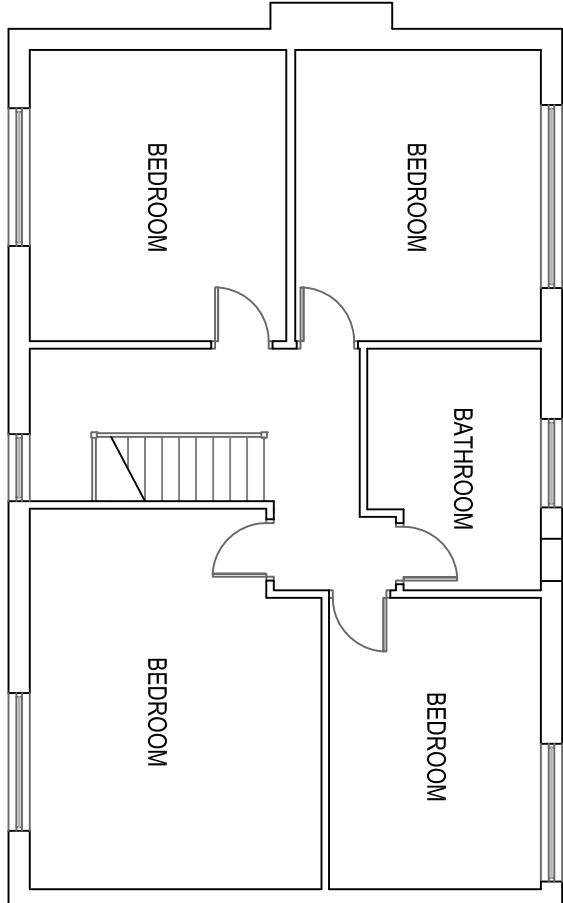


PROPOSED FF PLAN 1:100

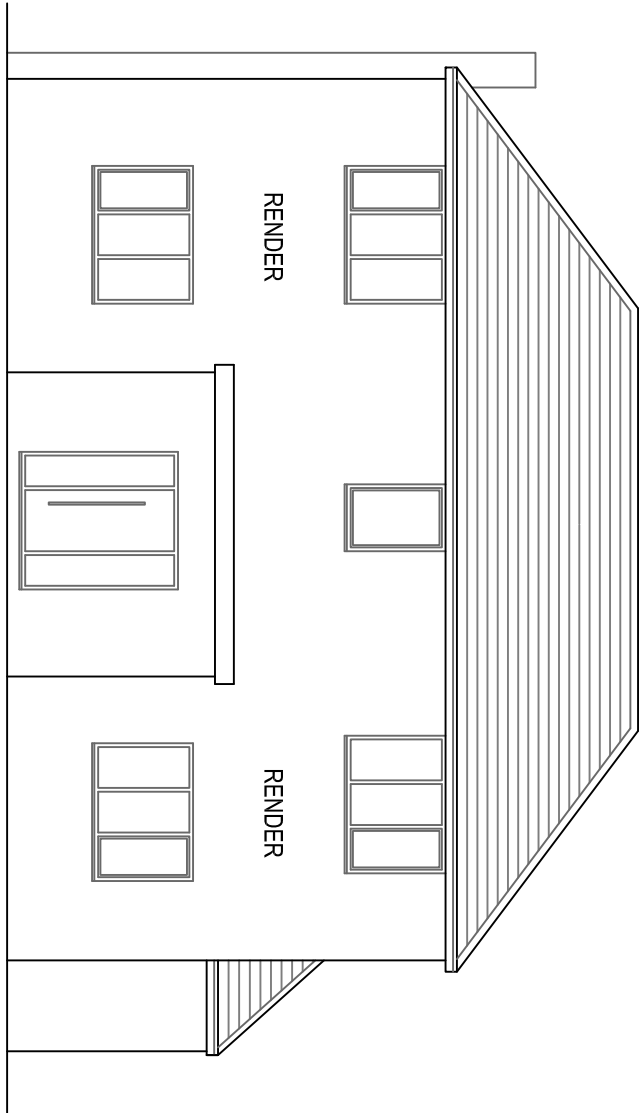


PROPOSED FRONT ELEVATION 1:100

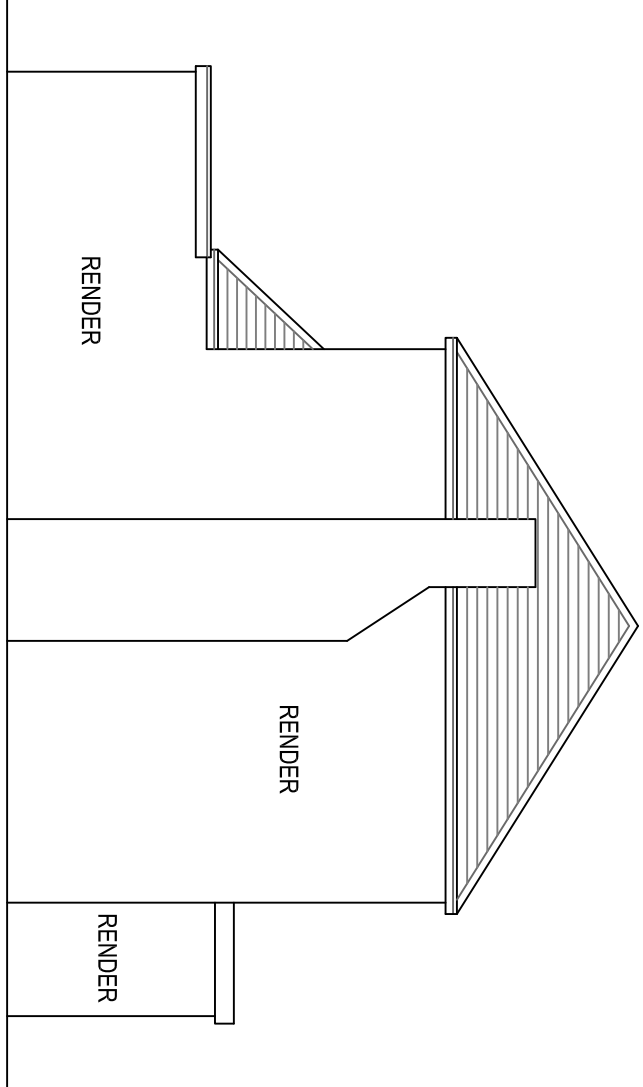



PROPOSED SIDE ELEVATION 1:100

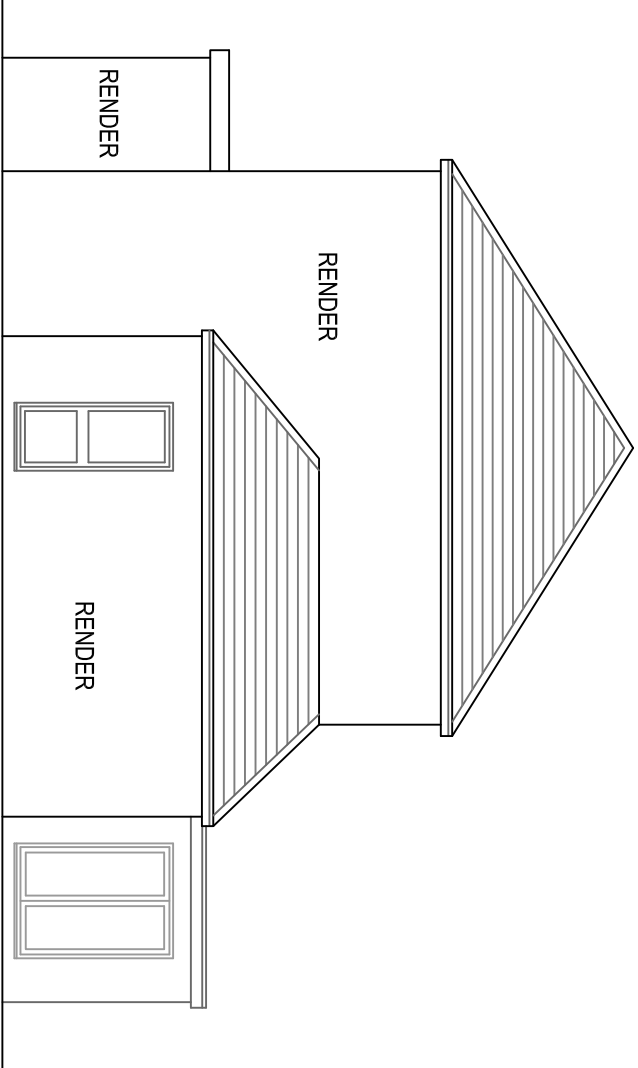


PROPOSED SIDE ELEVATION 1:100

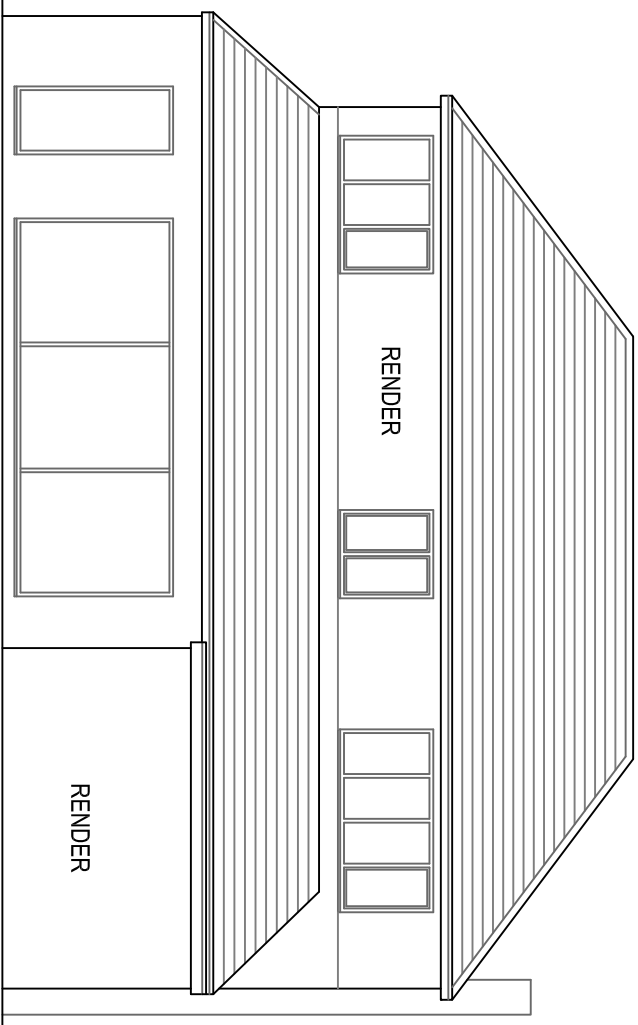

PROPOSED REAR ELEVATION 1:100

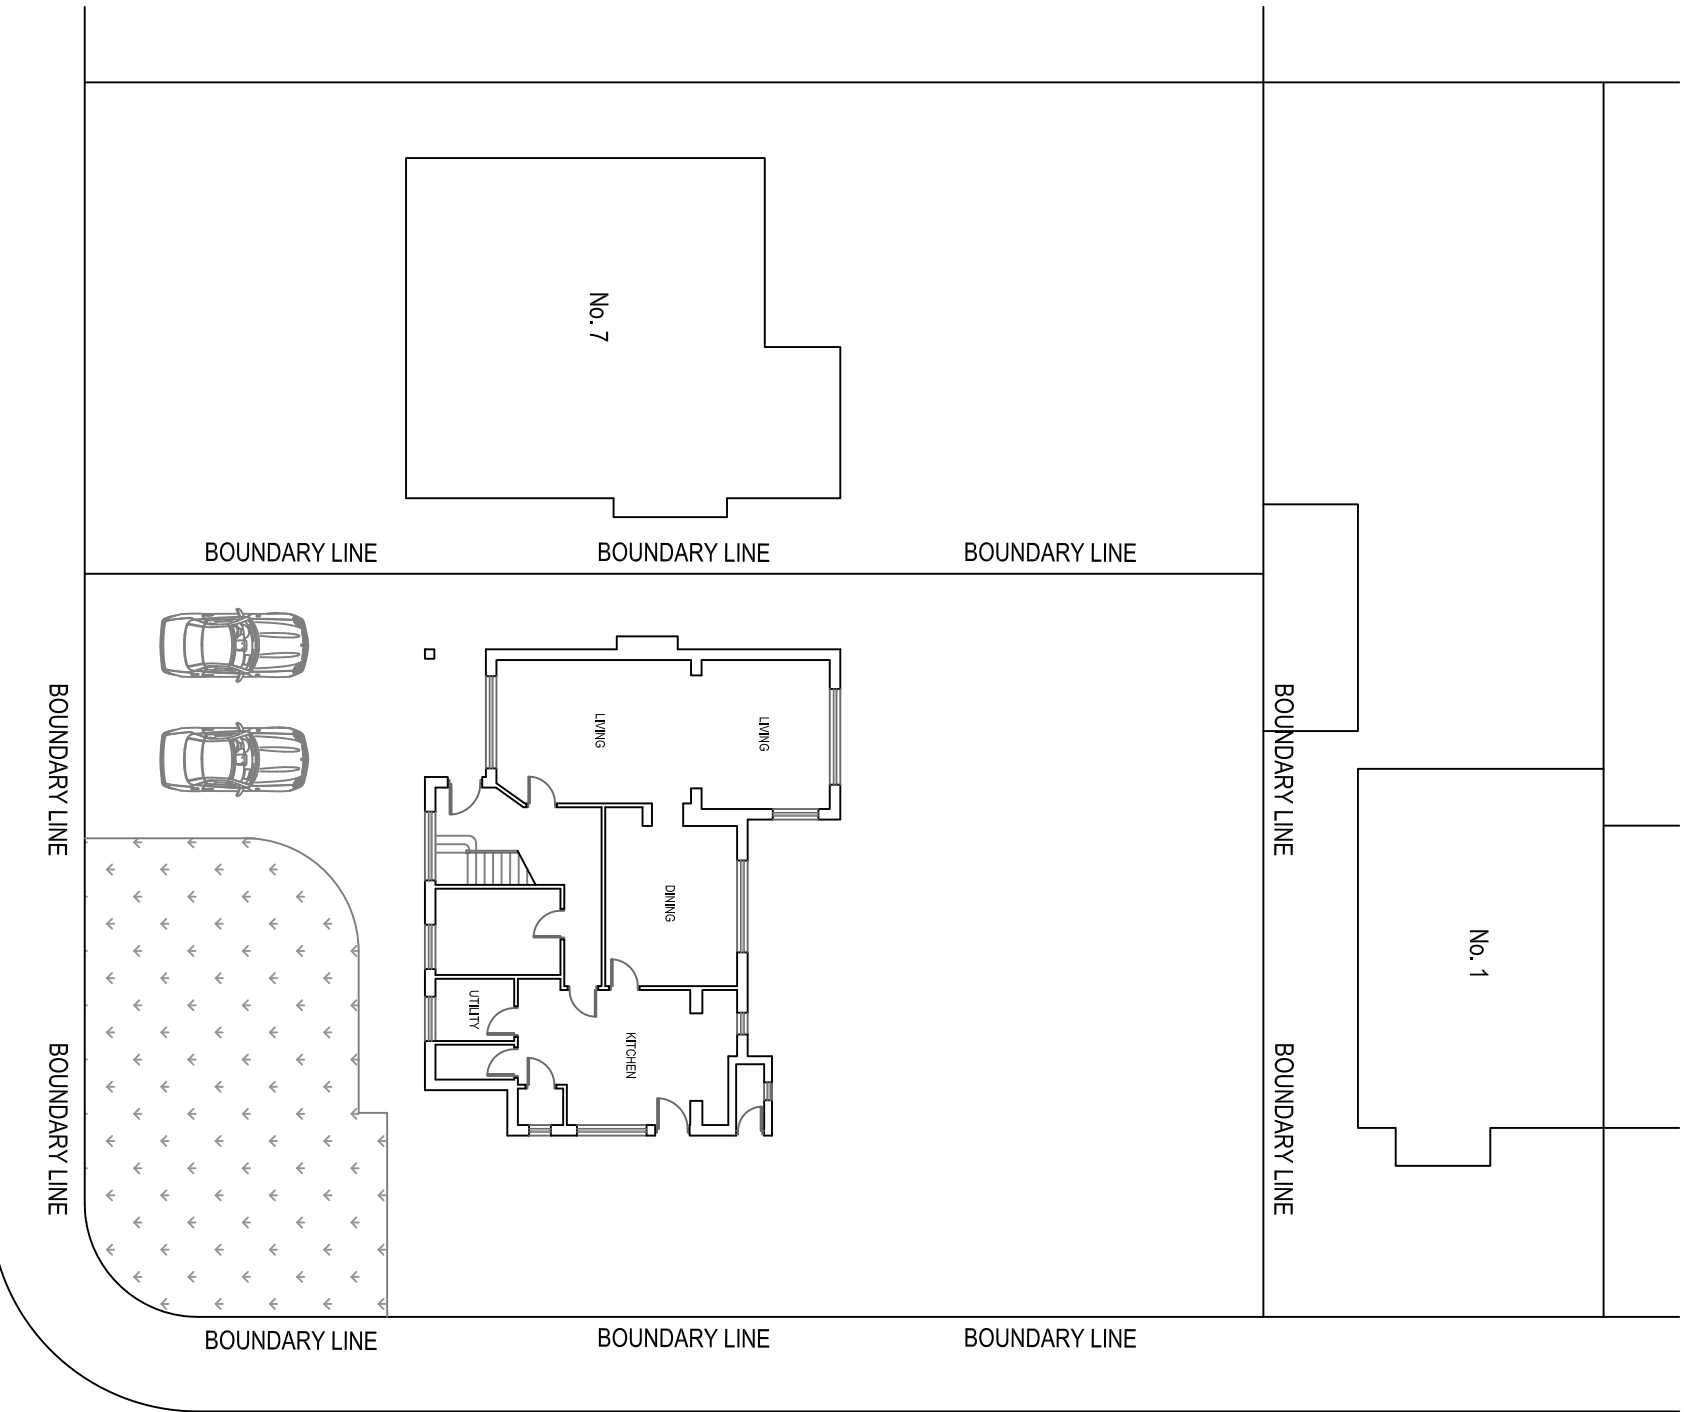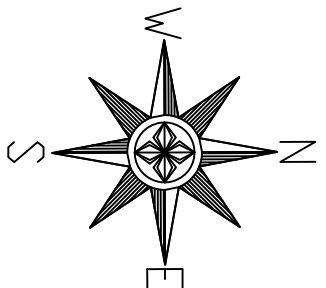

EXISTING SITE PLAN 1:200

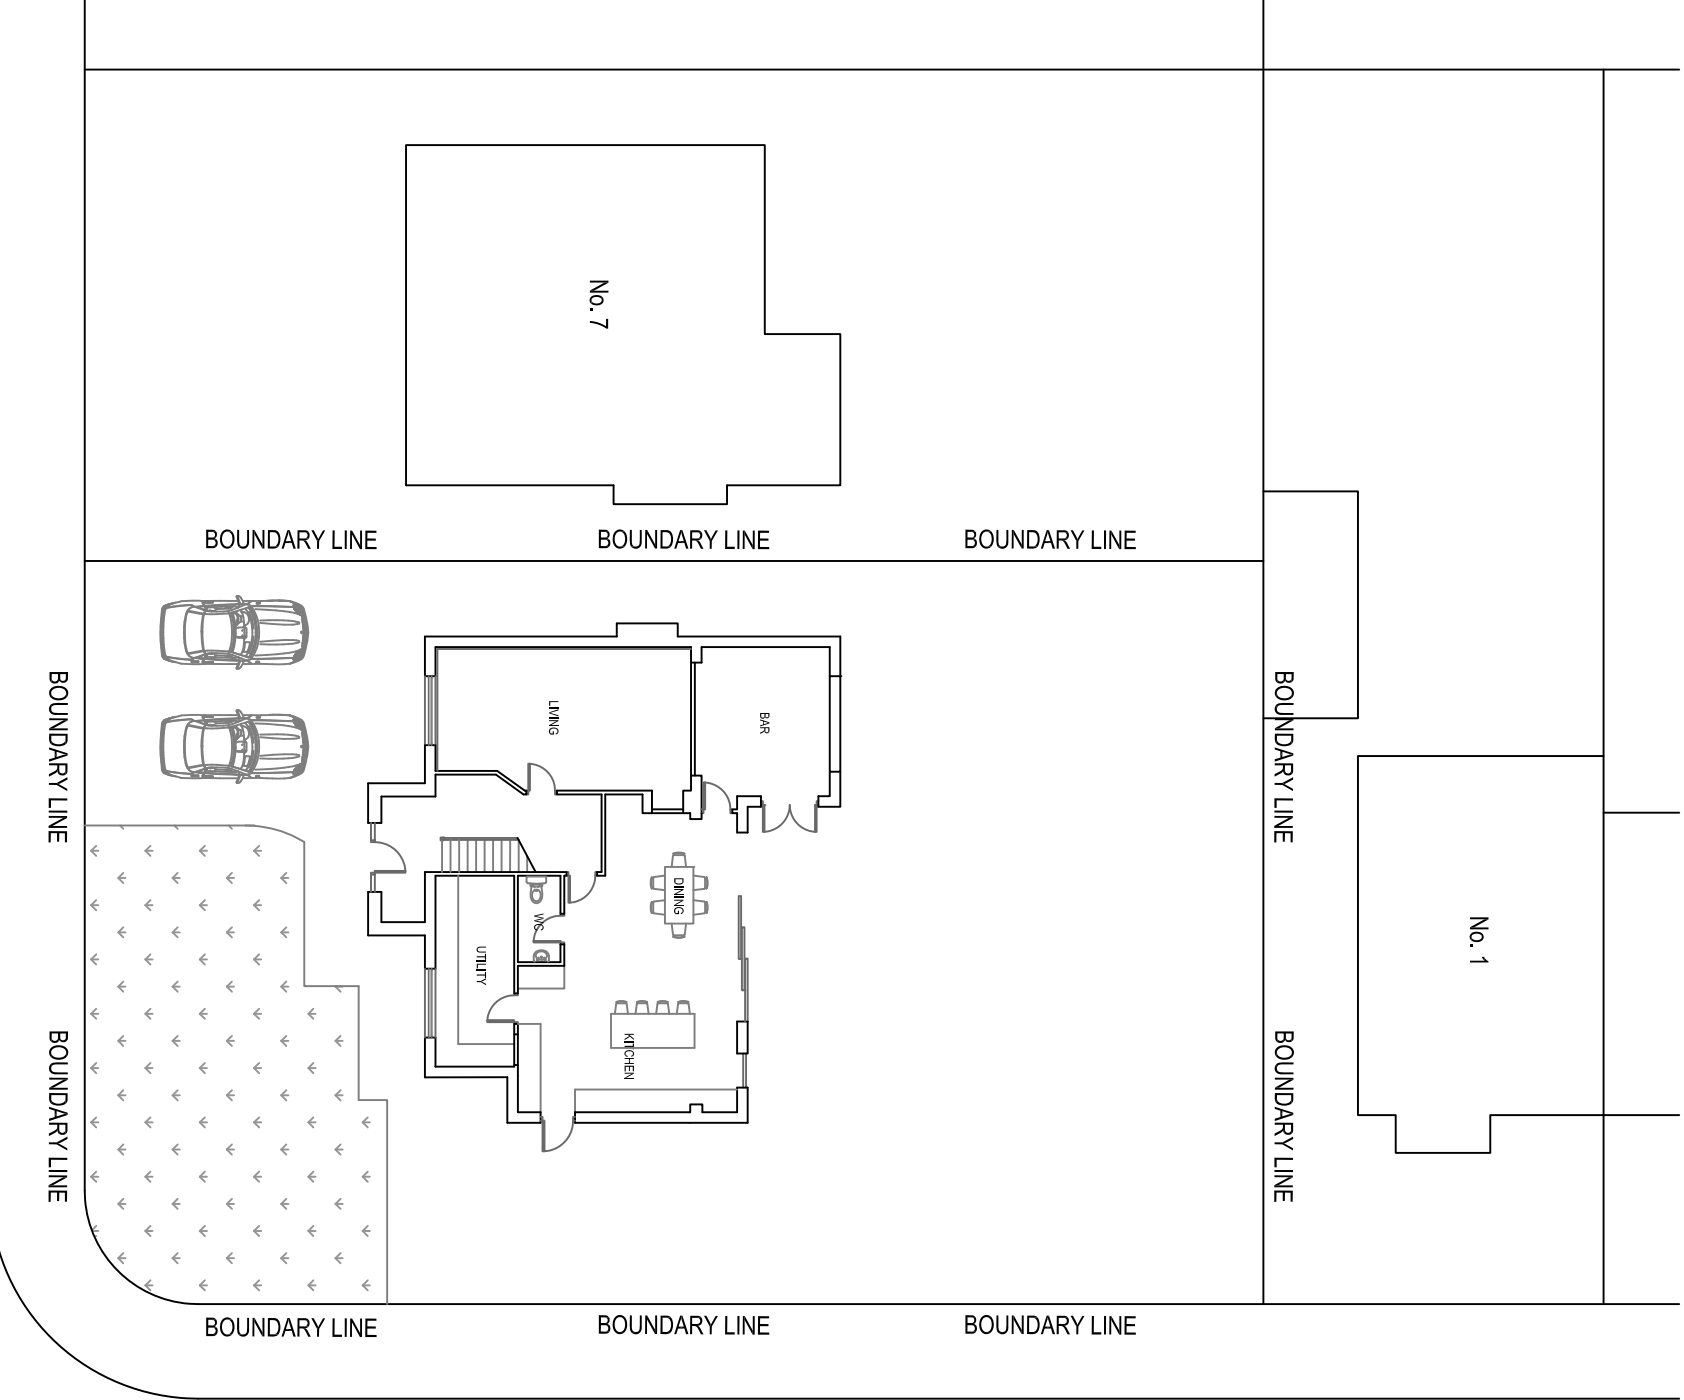

PROPOSED SITE PLAN 1:200

