
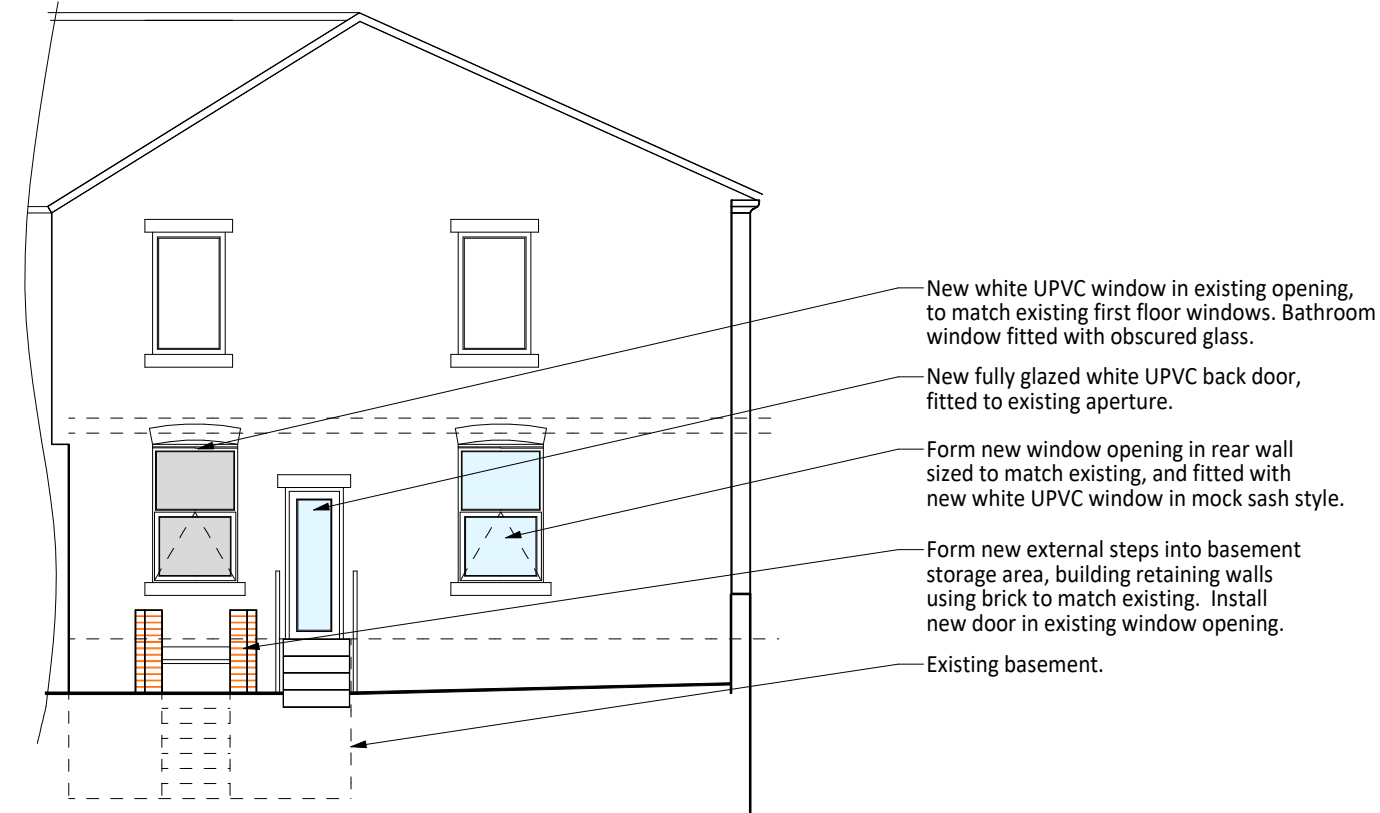
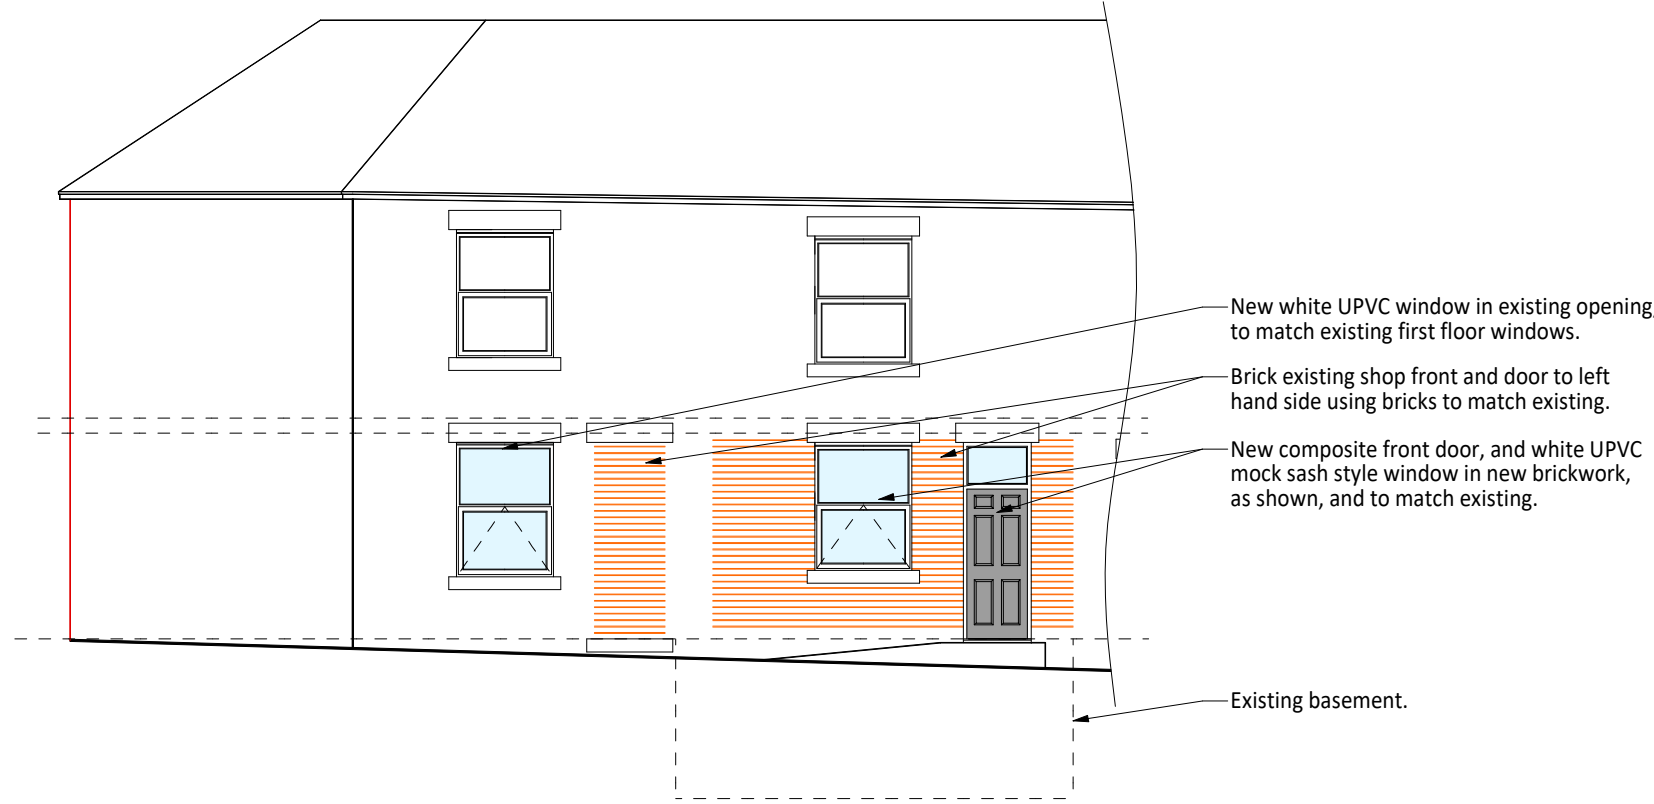
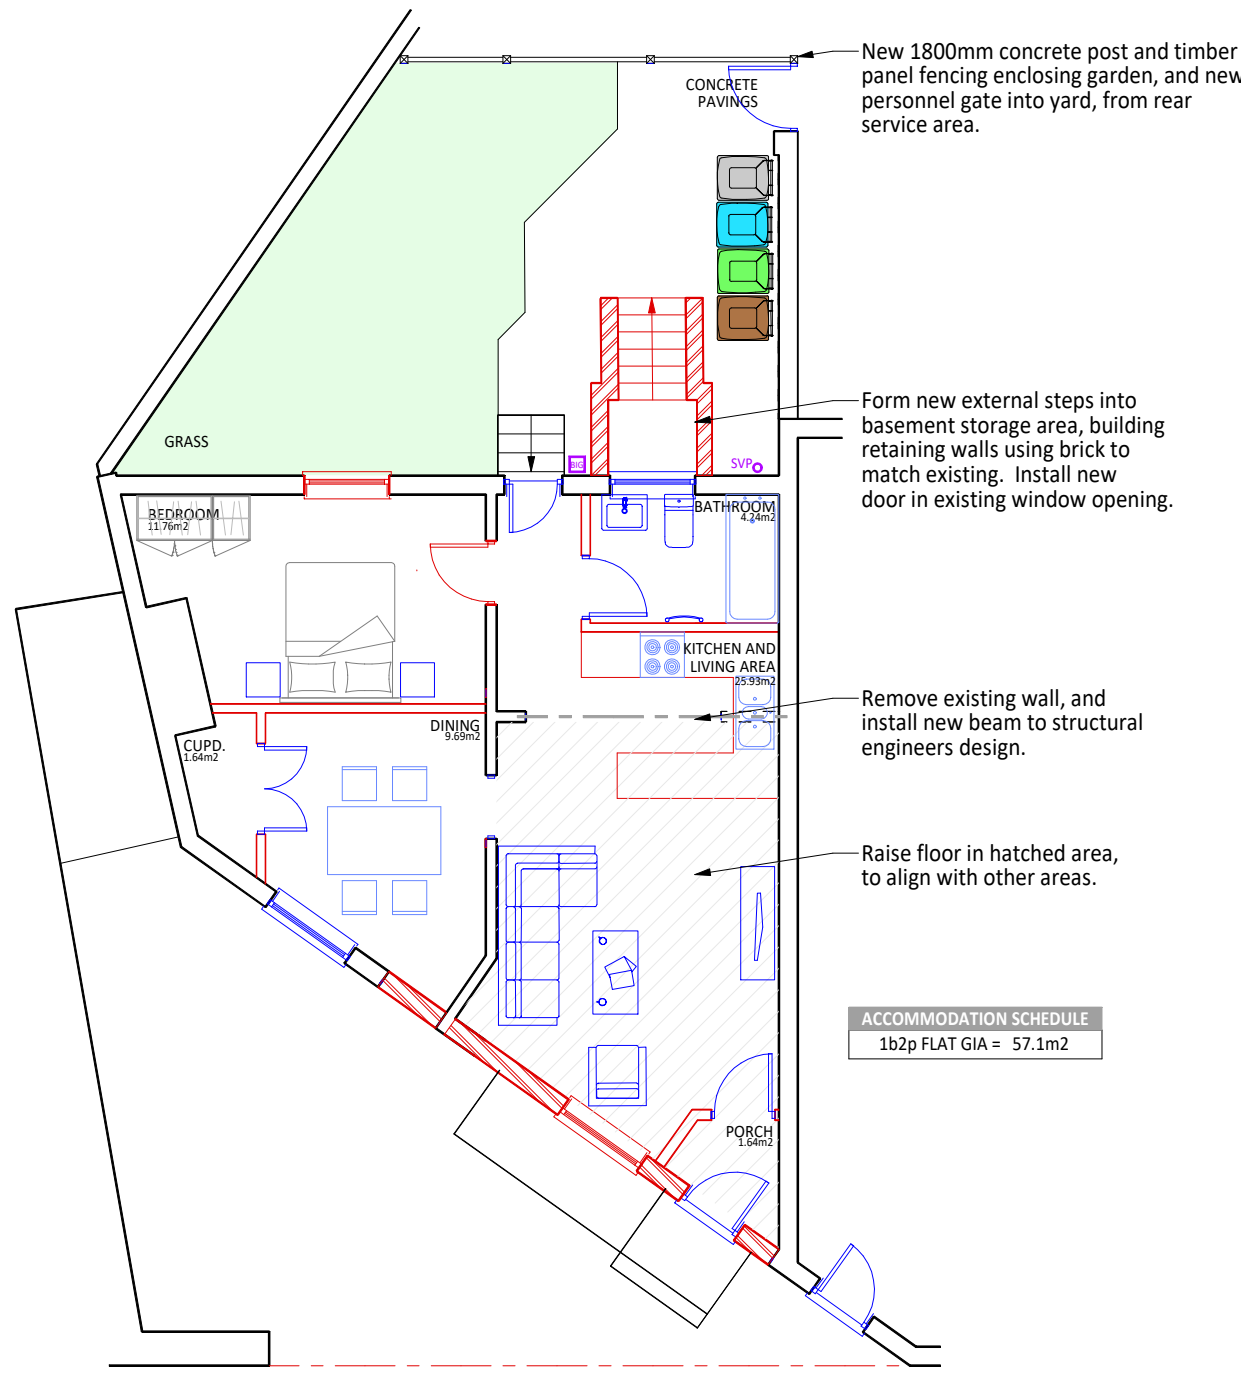


PROPOSED

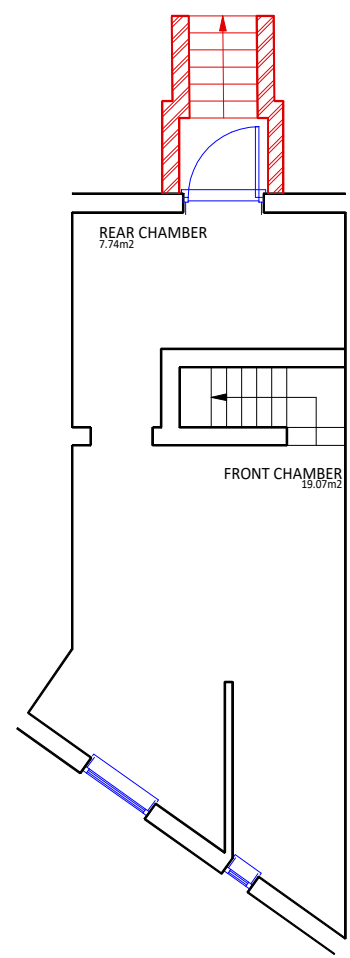


BASEMENT





GROUND

FRONT & LEFT
(NORTH EAST & EAST)

REAR
(SOUTH WEST)

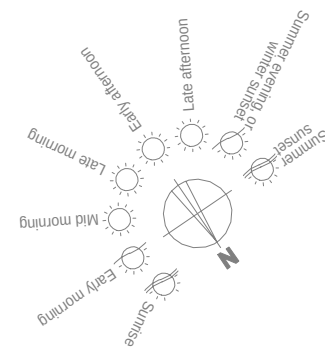

EXISTING

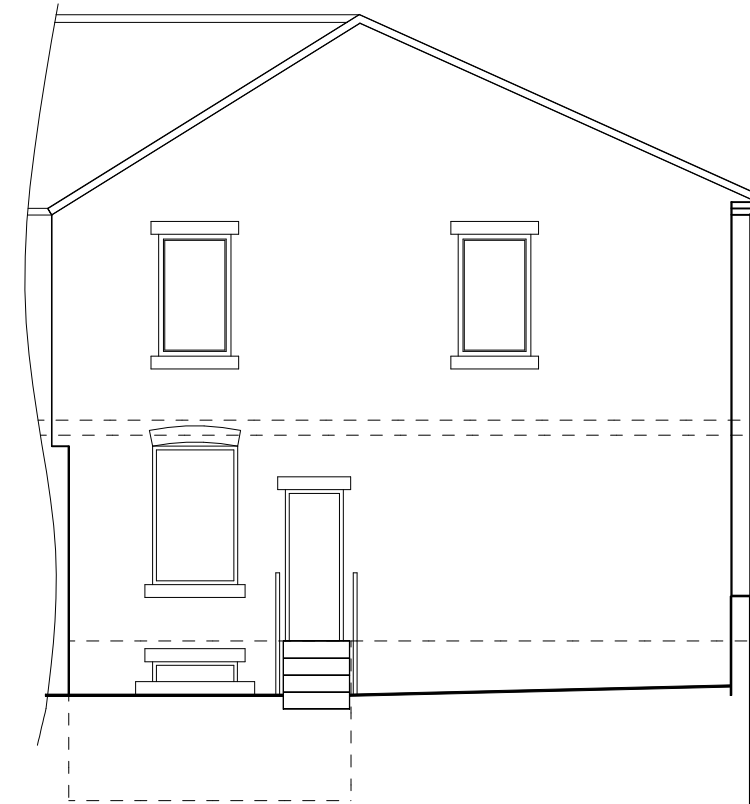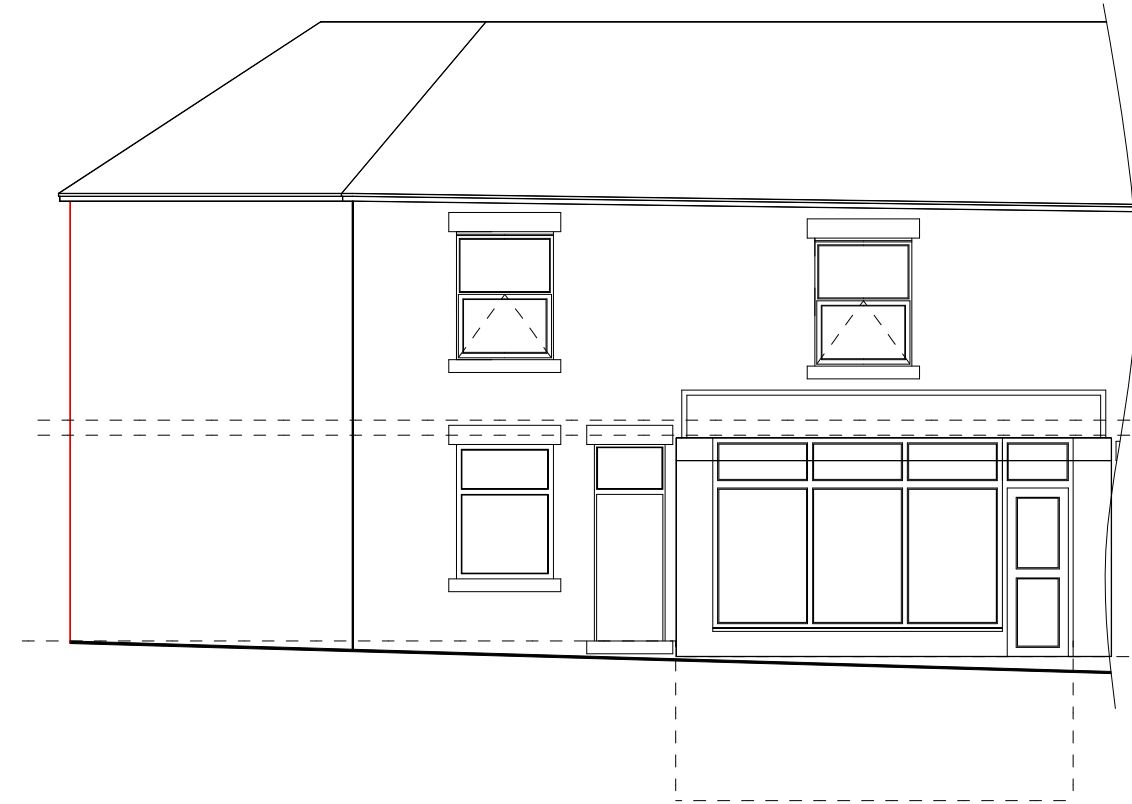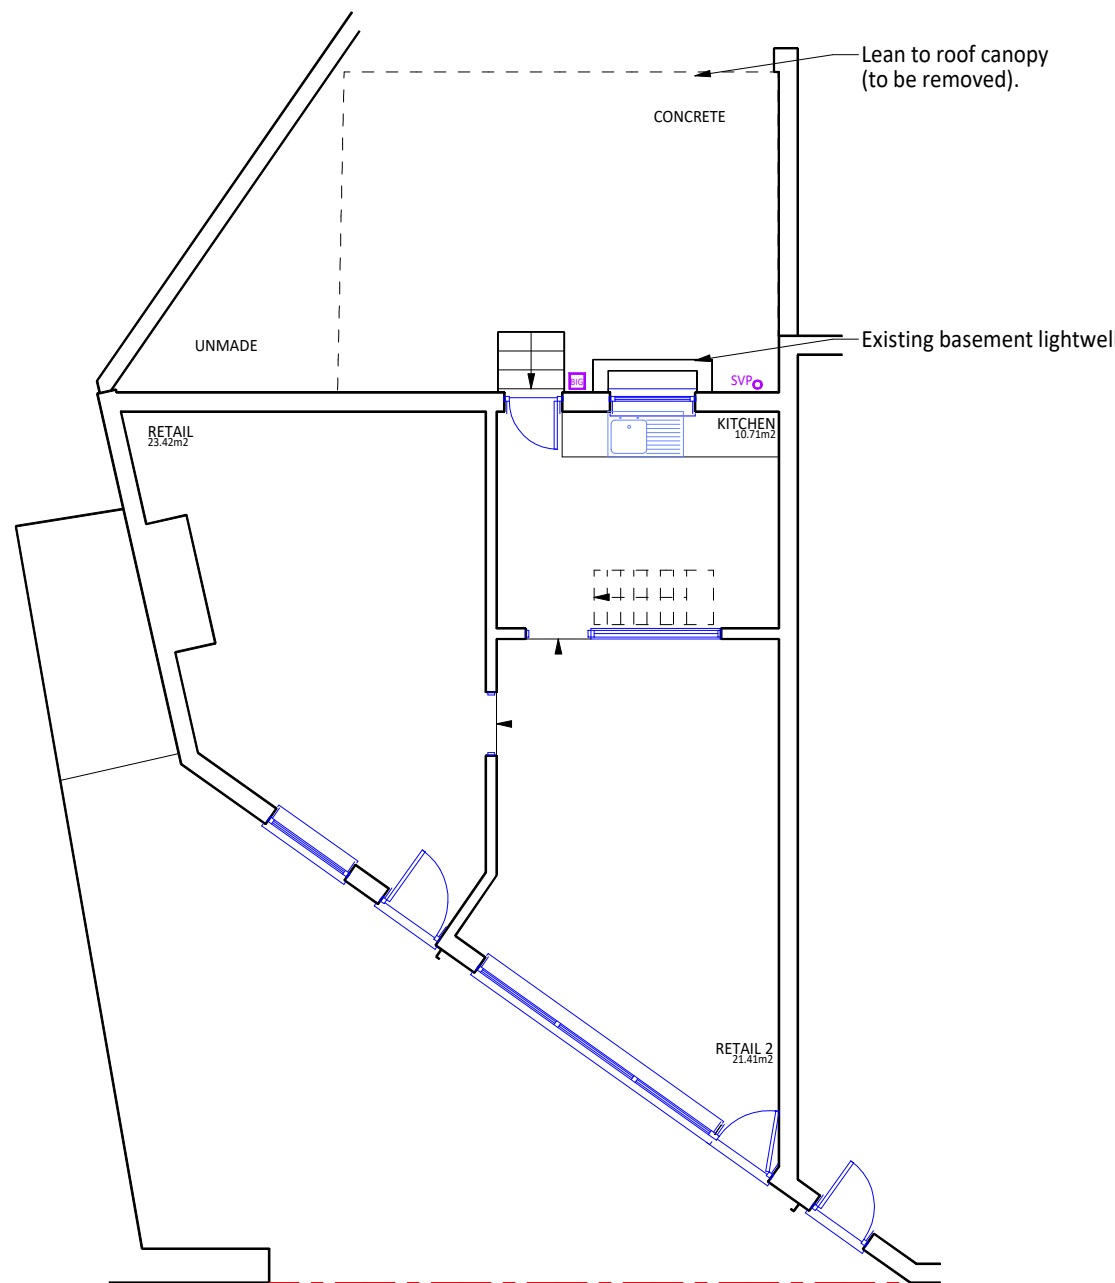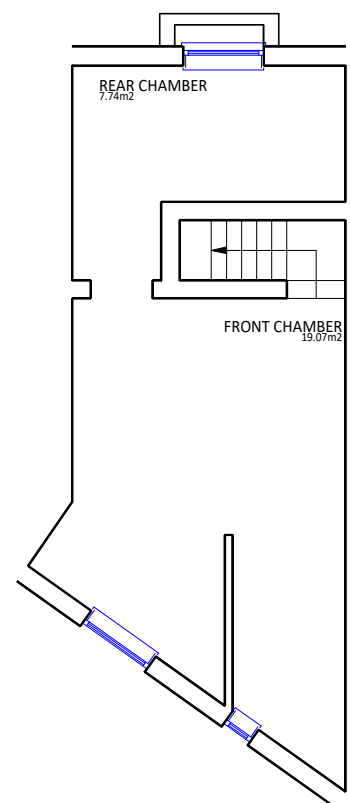

REV	DESCRIPTION	DATE	INITIAL
-----	-------------	------	---------

Do not scale. All dimensions and levels must be verified on site and discrepancies reported to Building Sense Limited, prior to commencing works or preparing site drawings. Any conflicting information must be reported for clarification. If in doubt, ask.

STAGE:

PLANNING

Building Sense
Chartered Surveyors
T: 0161 215 1229
E: mark.newman@buildingsense.co.uk
W: buildingsense.co.uk

PROJECT:
1 Mellor Street
Rochdale
Lancashire
OL12 6XD

CLIENT:
Daniel Hall

TITLE:
Existing and Proposed
Plans and Elevations

© 2025 Building Sense Limited

DRAWN: MKN
CHECKED: MKN
DATE: 10/11/25

SCALE: 1:100 @ A1
DRAWING NO. 25034.01
REV: A

