

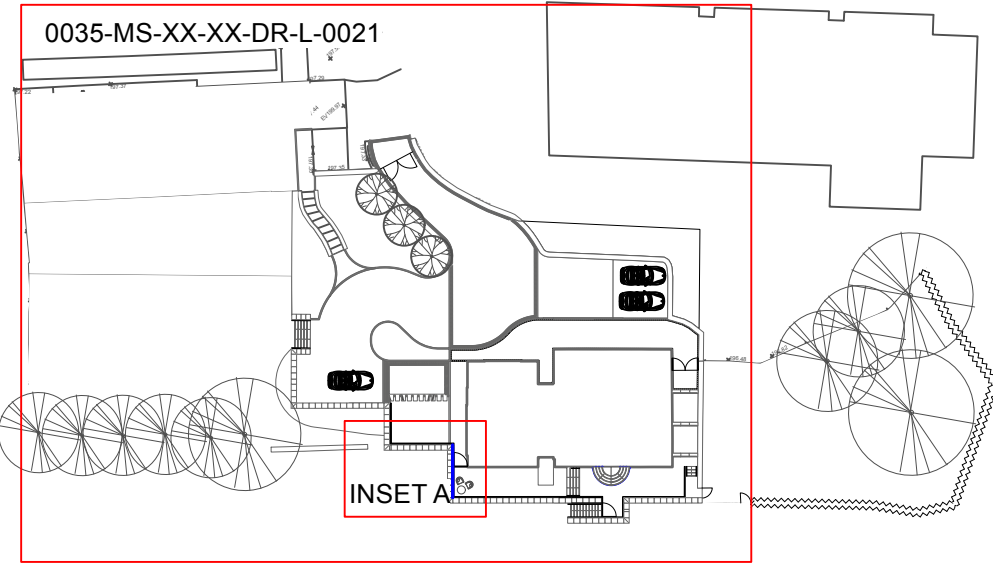


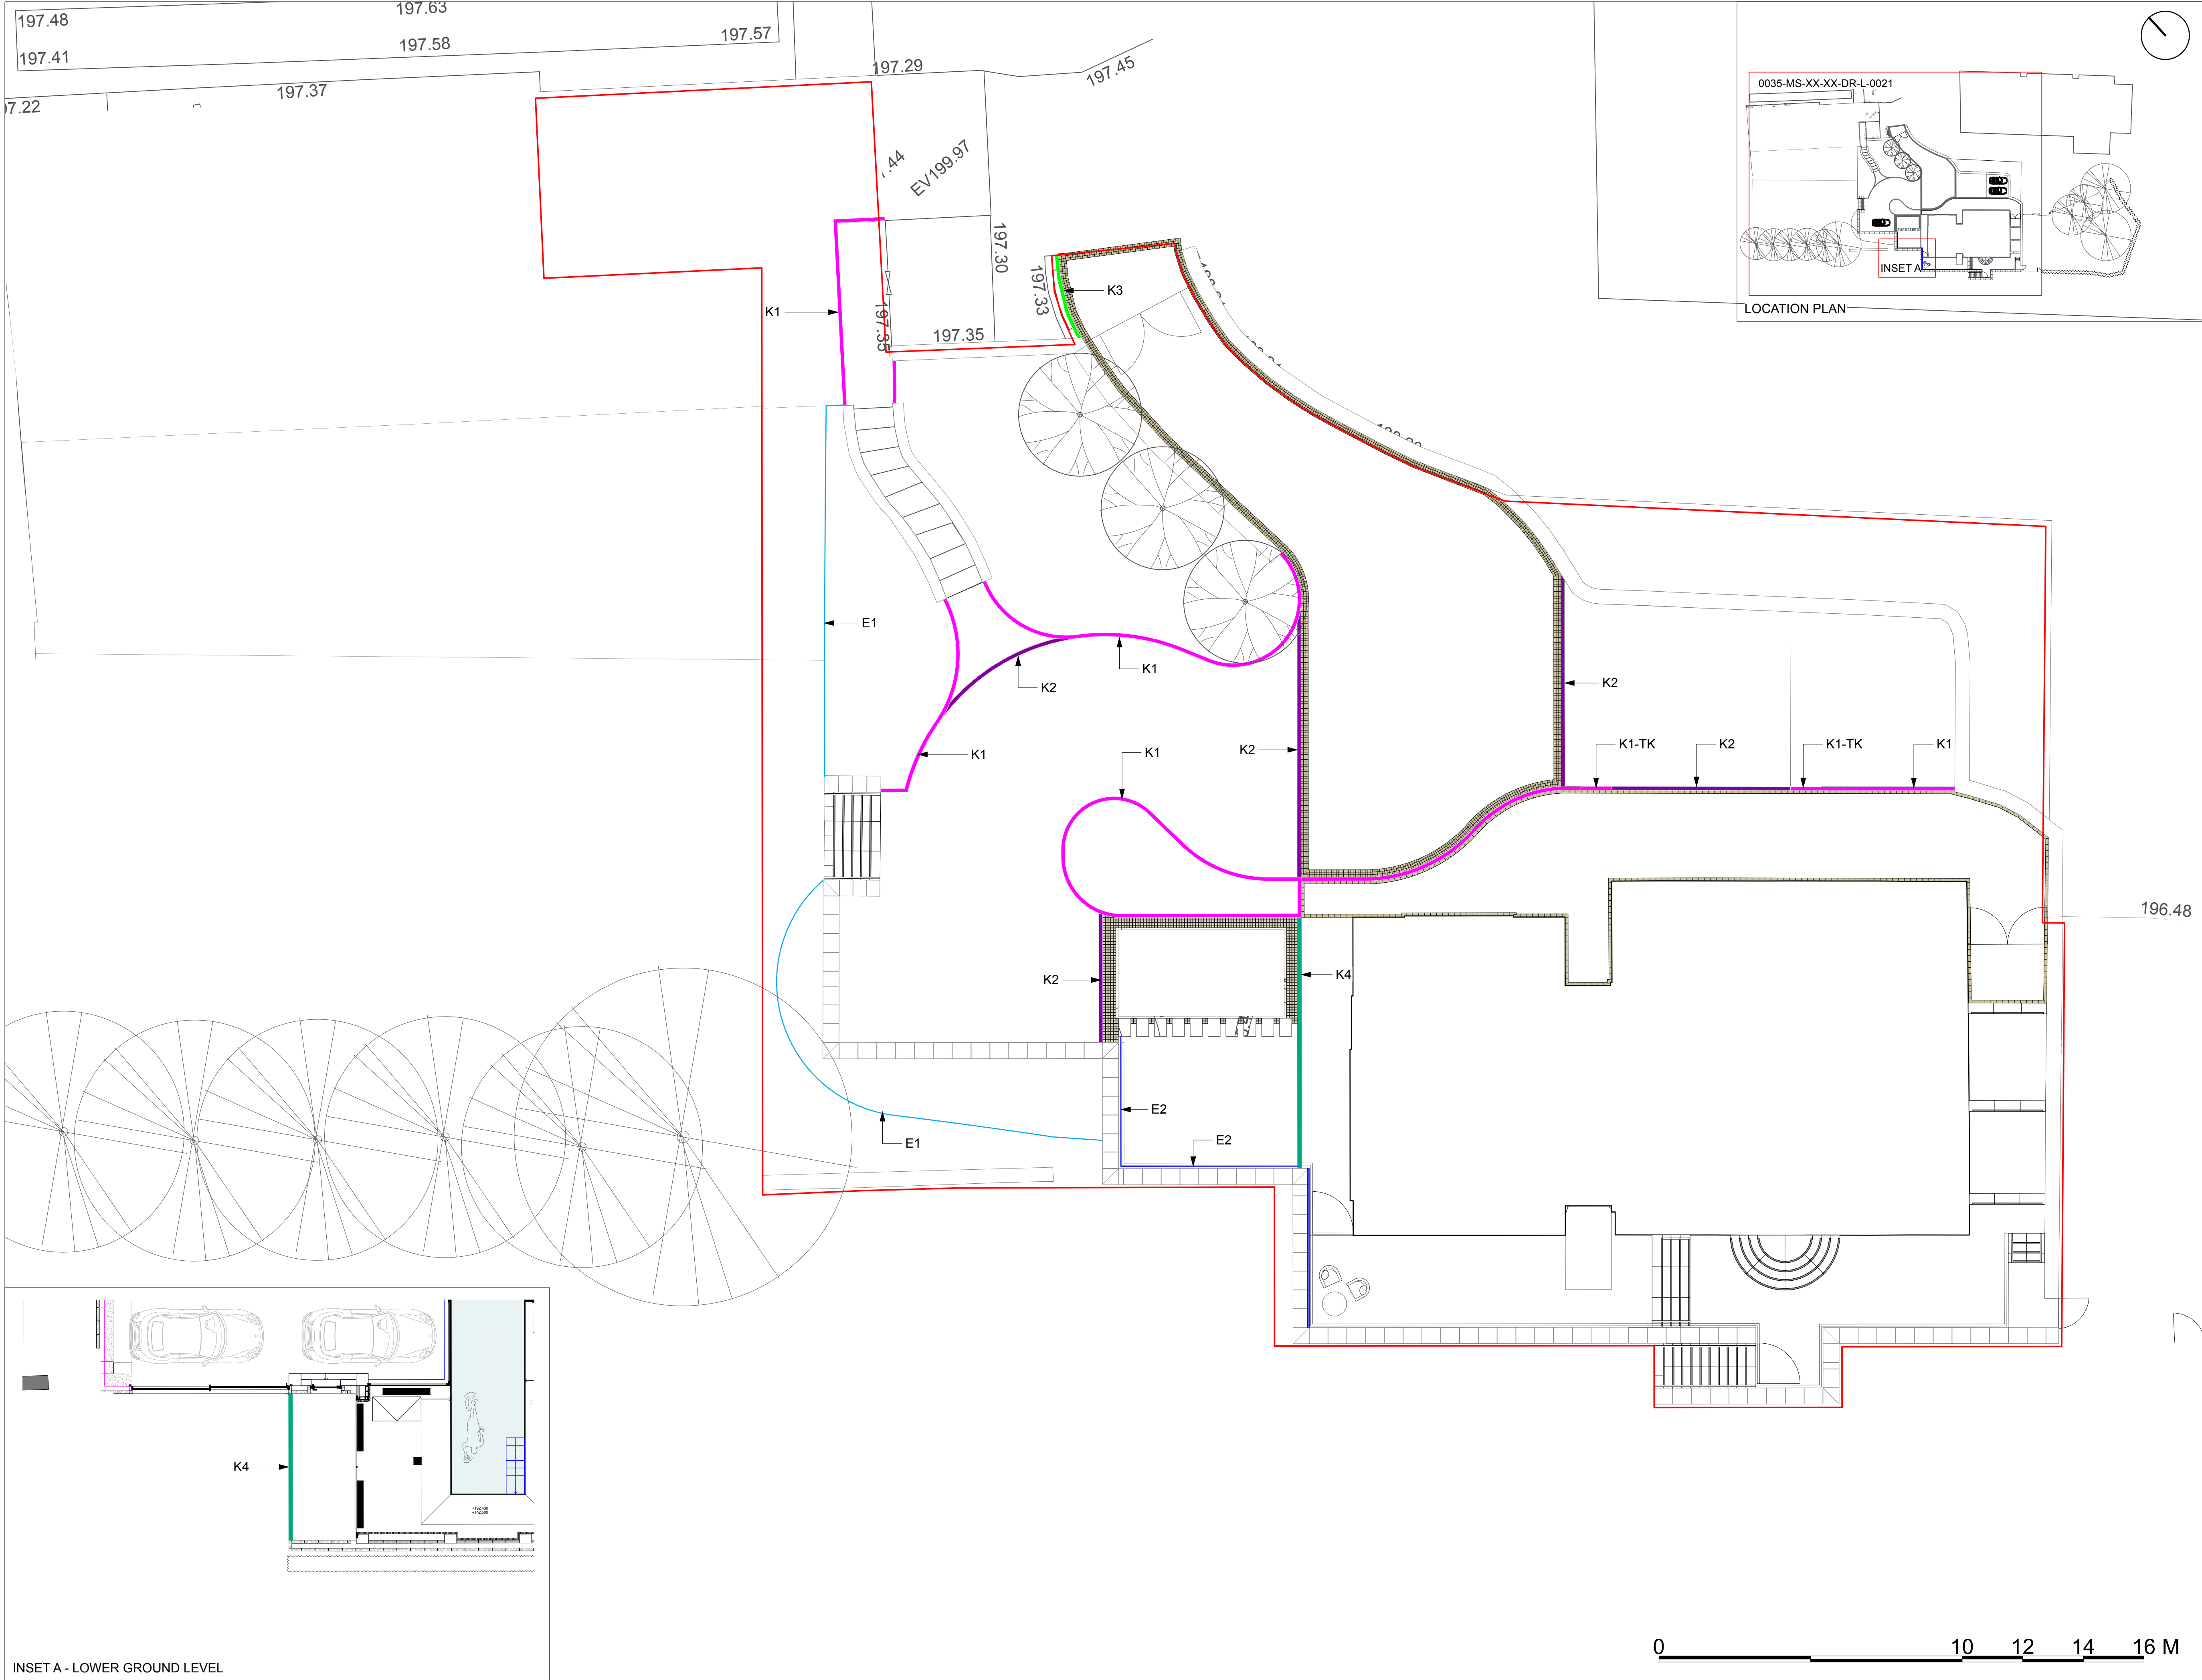

- Notes
1. Do not scale from this drawing.
 2. All dimensions are in millimetres unless otherwise stated.
 3. All setting out, levels and dimensions to be agreed on site.
 4. This drawing must be read in conjunction with the relevant specification clauses and detail drawings.
 5. Order of construction and setting out to be agreed on site.

- KEY - KERBS & EDGES
- BOUNDARIES
- Planning Application Boundary
- KERBS
- K1** Yorkstone Kerb [K1]
Product: Squamoor Yorkstone
Colour: Grey
Size: W125 x L915 x D255mm
Upstand: 50mm + 5mm
Finish: Diamond sawn, 10mm bullnose to leading edge
Supplier: Hardscape
 - K1-TK** Yorkstone Kerb
Product: Squamoor Yorkstone
Colour: Grey
Size: W125 x L915 x D255mm
Upstand: 50mm + 5mm
Finish: Diamond sawn, 10mm bullnose to leading edge
Supplier: Hardscape
 - K2** Yorkstone Kerb [K2]
Product: Squamoor Yorkstone
Colour: Grey
Size: W125 x L915 x D210mm
Upstand: 50mm
Finish: Diamond sawn, 10mm bullnose to leading edge
Supplier: Hardscape
 - K3** Yorkstone Kerb [K3]
Product: Squamoor Yorkstone
Colour: Grey
Size: W125 x L915 x D210mm
Upstand: 100+5mm
Finish: Diamond sawn, 10mm bullnose to leading edge
Supplier: Hardscape
 - K4** Yorkstone Kerb [K4]
Product: Squamoor Yorkstone
Colour: Grey
Size: W100 x L900 x D100mm
Upstand: Lead flush
Finish: Diamond sawn, pencil edge
Supplier: Hardscape
- EDGING
- E1** Metal Edging
Product: Borderline
Height: 100mm
Material: Steel
Finish: Unpainted
Supplier: Entry Systems or similar approved
Lead flush
 - E2** Metal Edging
Product: Borderline
Height: 200mm
Material: Steel
Finish: Galvanneal
Supplier: Entry Systems or similar approved
Lead flush

Date	Rev	Description	Drawn by	Approved
19-03-24	01	Issue for planning	SA/FF	SA/FF
19-03-24	02	Planning issued	SA/FF	SA/FF
19-03-24	03	Planning issued	SA/FF	SA/FF
19-03-24	04	Planning issued	SA/FF	SA/FF
19-03-24	05	RIBA A issue	SA/FF	SA/FF
19-03-24	06	Updated RIBA A issued for construction	SA/FF	SA/FF
19-03-24	07	Updated RIBA A issued for construction	SA/FF	SA/FF
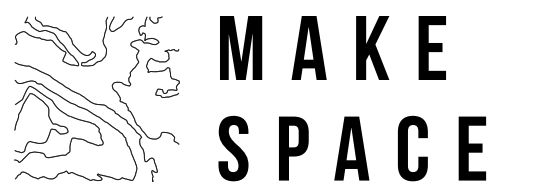

Contact	E: hello@makespace.land
Make Space Landscape Architecture Limited	201 Manchester Road, Altrincham, WA14 5NU
Client	Tim & Lisa Knight
Project	The Farmhouse, Littleborough
Drawing size	Drawing scale Workstage
A1	1:100 RIBA 4
Drawing title	Kerbs & Edges Plan - Extension
Drawing number	Suitability Rev
0035-MS-XX-XX-DR-L-0021	S1 P09