


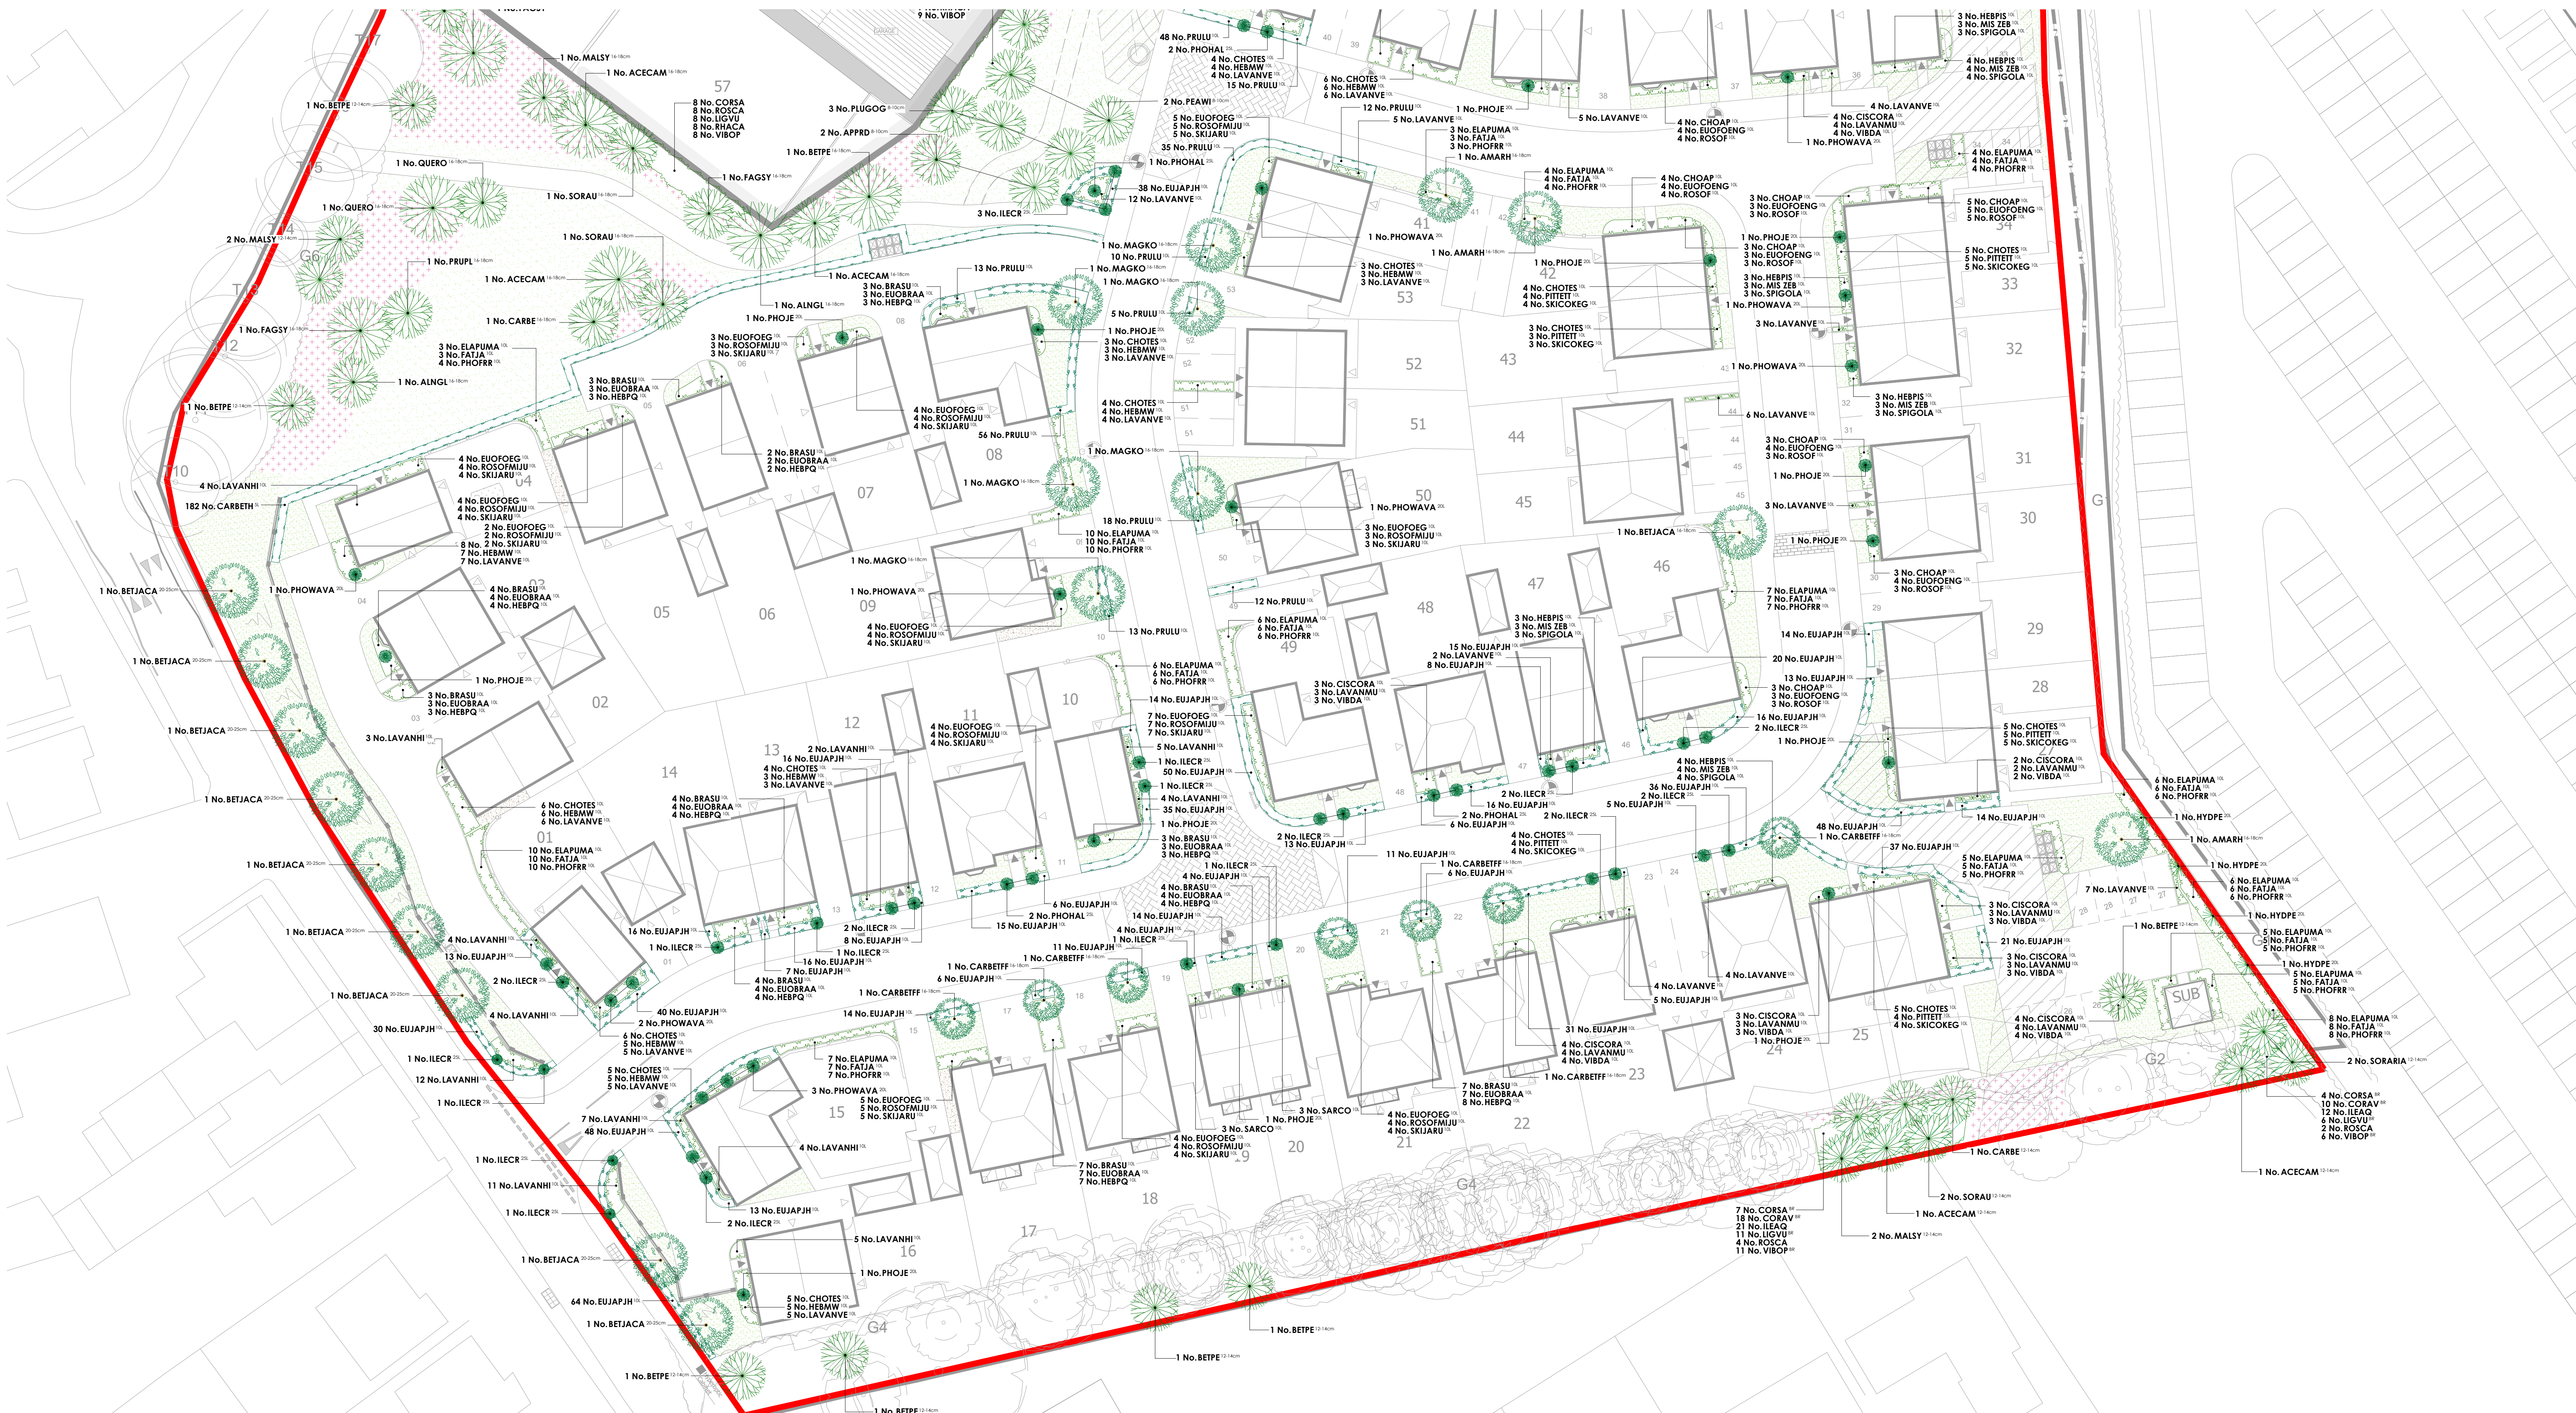

KEY

- Application site boundary.
- Turf to plot frontages to be laid as Rotawn 'Medallion', or similar approved.
- Amenity grass - A22 low maintenance seed mixture, as supplied by Geminal (www.geminalamenity.com) or similar approved.
- Mown path.
- Meadow grassland - EM1, Meadow mixture supplied by Emorsgate Seeds (www.wildseed.co.uk) or similar approved.
- Decorative gravel laid to a depth of 50mm over a geotextile membrane.
- Sedum roof - specification to be determined by ecologist.

PLANT SCHEDULE

Trees

Abbr	Species	Supply	Size	Grth	Number
APBR	Apple Bramley'	Std: MM106	250-300cm	8-10cm	2
APRD	Apple 'Red Devil'	Std: MM106	250-300cm	8-10cm	2
PEAWI	Pear 'Williams'	Std: Quince A	250-300cm	8-10cm	2
PLUGOG	Plum 'Golden Gage'	Std: St. Julien	250-300cm	8-10cm	3
ACECAM	Acer campestre	HSId: BR	350-425cm	12-14cm	4
BETPE	Betula pendula	HSId: BR	350-425cm	12-14cm	7
CARBE	Carpinus betulus	HSId: BR	350-425cm	12-14cm	1
FAGSY	Fagus sylvatica	HSId: BR	350-425cm	12-14cm	4
MALSY	Malus sylvestris	HSId: BR	350-425cm	12-14cm	6
SORARIA	Sorbus aria	HSId: BR	350-425cm	12-14cm	3
SORAU	Sorbus aucuparia	HSId: BR	350-425cm	12-14cm	6
ACECAM	Acer campestre	EHSId: BR	450-625cm	16-18cm	3
ALINGI	Alnus glutinosa	EHSId: BR	450-625cm	16-18cm	2
AMARH	Amygdalier arborea 'Robin Hill'	EHSId: BR	450-625cm	16-18cm	3
BETPE	Betula pendula	EHSId: BR	450-625cm	16-18cm	1
BETJACA	Betula utilis jacquemontii	EHSId: BR	450-625cm	16-18cm	1
CARBE	Carpinus betulus	EHSId: BR	450-625cm	16-18cm	1
CARBETFF	Carpinus betulus 'Frans Fontaine'	EHSId: BR	450-625cm	16-18cm	1
FAGSY	Fagus sylvatica	EHSId: BR	450-625cm	16-18cm	3
MAGKO	Magnolia kobus	EHSId: BR	450-625cm	16-18cm	3
MALSY	Malus sylvestris	EHSId: BR	450-625cm	16-18cm	2
PRUPL	Prunus avium 'Pieni'	EHSId: BR	450-625cm	16-18cm	1
QUIERO	Quercus robur	EHSId: BR	450-625cm	16-18cm	2
SORAU	Sorbus aucuparia	EHSId: BR	450-625cm	16-18cm	2
BETJACA	Betula utilis jacquemontii	SM: RB	600cm+	20-25cm	9
					Total: 82

Specimen Shrubs

Abbr	Species	Pot Size	Height	Habilt	Number
ILECR	Ilex crenata	25L	100-125cm	Topiary cone	29
LAUNO	Laurus nobilis	20L	100-125cm	40cm	9
PHOJE	Phomium 'Jester'	20L	100-125cm	N/A	13
PHOWAVA	Photinia 'Yellow Wave'	20L	100-125cm	N/A	12
PHOHAL	Photinia fraseri 'Red Robin'	25L	125-150cm	Topiary half std. (50-60cm head)	7
					Total: 70

Single Species Hedgerows

Abbr	Species	Pot Size	Height	Habilt	Density	Number
CARBETH	Carpinus betulus	5L	100-120cm	Bushy	0.5CtR	182
EUIAPJH	Euonymus japonicus 'Jean Hugues'	10L	40-60cm	Bushy (Box Hedge)	0.35CtR	817
PRULU	Prunus lusitanica	10L	80-100cm	Bushy	0.4CtR	237
						Total: 1236

Boundary Screen Mix

Abbr	Species	Pot Size	Height	Habilt	Density	Number
ELAPUMA	Elaeagnus pungens 'Maculata'	10L	60-80cm	Bushy	0.7CtR	95
FATJA	Fatsia japonica	10L	60-80cm	Bushy	0.7CtR	95
PHOFER	Photinia x fraseri 'Red Robin'	10L	60-80cm	Bushy	0.7CtR	96
						Total: 286

Core Quarter Character Area Shrubs

Abbr	Species	Pot Size	Height	Habilt	Density	Number
BRASU	Brachyglottis 'Sunshine'	10L	40-60cm	Bushy	0.7CtR	44
CHOTES	Choisya ternata 'Sundance'	10L	40-60cm	Bushy	0.7CtR	58
EUOFEOG	Euonymus fortunei 'Emerald Gaiety'	10L	30-40cm	Bushy	0.7CtR	53
EUOBRAA	Euonymus japonicus 'Bravo'	10L	60-80cm	Bushy	0.7CtR	44
HEBWI	Hebe 'Mrs Windy'	10L	40-60cm	Bushy	0.7CtR	55
HEBPG	Hebe 'Purple Queen'	10L	40-60cm	Bushy	0.7CtR	45
LAVANHI	Lavandula angustifolia 'Hidcote'	10L	30-40cm	Bushy	0.7CtR	65
LAVANVE	Lavandula angustifolia 'Vera'	10L	30-40cm	Bushy	0.7CtR	55
ROSFOMJH	Rosmarinus officinalis 'Miss Jessop's Upright'	10L	40-60cm	Bushy	0.7CtR	53
SARCO	Sarcococca confusa	10L	30-40cm	Bushy	0.7CtR	6
SKIJARU	Skimmia japonica 'Rubella'	10L	40-60cm	Bushy	0.7CtR	53
						Total: 531

Edge Quarter Character Area Shrubs

Abbr	Species	Pot Size	Height	Habilt	Density	Number
CHOAP	Choisya 'Aztac Pearl'	10L	40-60cm	Bushy	0.7CtR	28
CHOTES	Choisya ternata 'Sundance'	10L	40-60cm	Bushy	0.7CtR	26
CISCORA	Cistus catharticus	10L	40-60cm	Bushy	0.7CtR	30
EUOFEOG	Euonymus fortunei 'Emerald 'n' Gold'	10L	30-40cm	Bushy	0.7CtR	30
HEBIS	Hebe pinguifolia 'Sutherlandii'	10L	30-40cm	Bushy	0.7CtR	20
LAVANMU	Lavandula angustifolia 'Munstead'	10L	30-40cm	Bushy	0.7CtR	30
LAVANVE	Lavandula angustifolia 'Vera'	10L	30-40cm	Bushy	0.7CtR	39
MISJEB	Miscanthus 'Zabimus'	10L	40-60cm	Bushy	0.7CtR	20
PITETT	Pittosporum tenuifolium 'Tom Thumb'	10L	40-60cm	Bushy	0.7CtR	25
ROSF	Rosmarinus officinalis	10L	40-60cm	Bushy	0.7CtR	28
SKICOKEG	Skimmia confusa 'Kew Green'	10L	40-60cm	Bushy	0.7CtR	25
SPIGOLA	Spiraea japonica 'Goldflame'	10L	40-60cm	Bushy	0.7CtR	20
VIBDA	Viburnum davidii	10L	40-60cm	Bushy	0.7CtR	30
						Total: 371

Heritage Quarter Character Area Shrubs

Abbr	Species	Pot Size	Height	Habilt	Density	Number
NEPFA	Nepeta fassenii	5L	30-40cm	Bushy	0.4CtR	9
ORIMA	Origanum majorana	5L	30-40cm	Bushy	0.4CtR	9
ROSF	Rosmarinus officinalis	5L	30-40cm	Bushy	0.4CtR	9
THYVU	Thymus vulgaris	5L	30-40cm	Bushy	0.4CtR	9
						Total: 36

Native Shrub Mix 1

Abbr	Species	Habilt	Height	Density	Number
CORSA	Cornus sanguinea	BR	60-90cm	1CtR	17
LIGUV	Ligustrum vulgare	BR	60-90cm	1CtR	17
RHACA	Rhamnus cathartica	BR	60-90cm	1CtR	17
ROSCA	Rosa canina	BR	60-90cm	1CtR	17
VIBOP	Viburnum opulus	BR	60-90cm	1CtR	17
					Total: 85

Native Shrub Mix 2

Abbr	Species	Supply	Height	Density	Number
CORSA	Cornus sanguinea	BR	60-90cm	1CtR	110
CORAV	Corylus avellana	BR	60-90cm	1CtR	275
ILEAQ	Ilex aquifolium	BR	60-90cm	1CtR	330
LIGUV	Ligustrum vulgare	BR	60-90cm	1CtR	166
ROSCA	Rosa canina	BR	60-90cm	1CtR	56
VIBOP	Viburnum opulus	BR	60-90cm	1CtR	166
					Total: 1103

Climbers

Abbr	Species	Pot Size	Support	Number
HYDEP	Hydrangea petiolaris	20L	Trellis	4
				Total: 4

Revisions:
Rev A: 01/07/2022: Existing vegetation amended. AD
Rev B: 01/07/2022: Further planting amended. JW
Rev C: 01/07/2022: Updated to latest layout. AD
Rev D: 01/07/2022: Updated to latest layout. AD
Rev E: 01/07/2022: Updated to latest layout. AD
Rev JA: 01/07/