






EXISTING FRONT

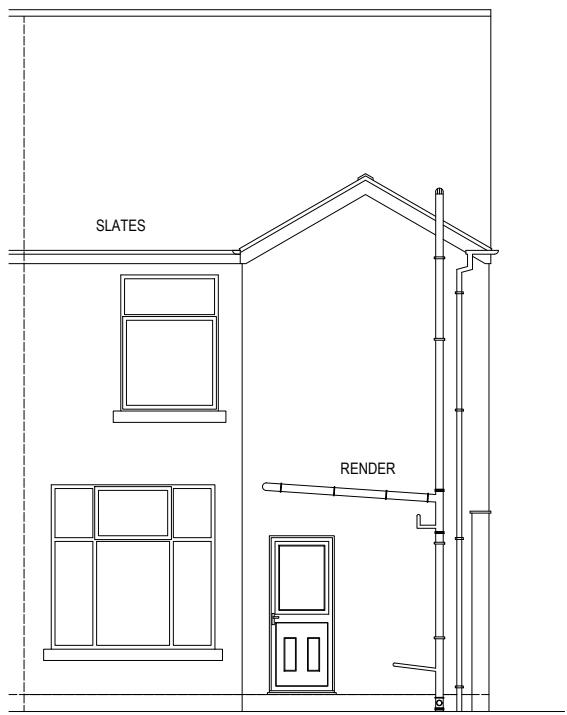


EXISTING REAR

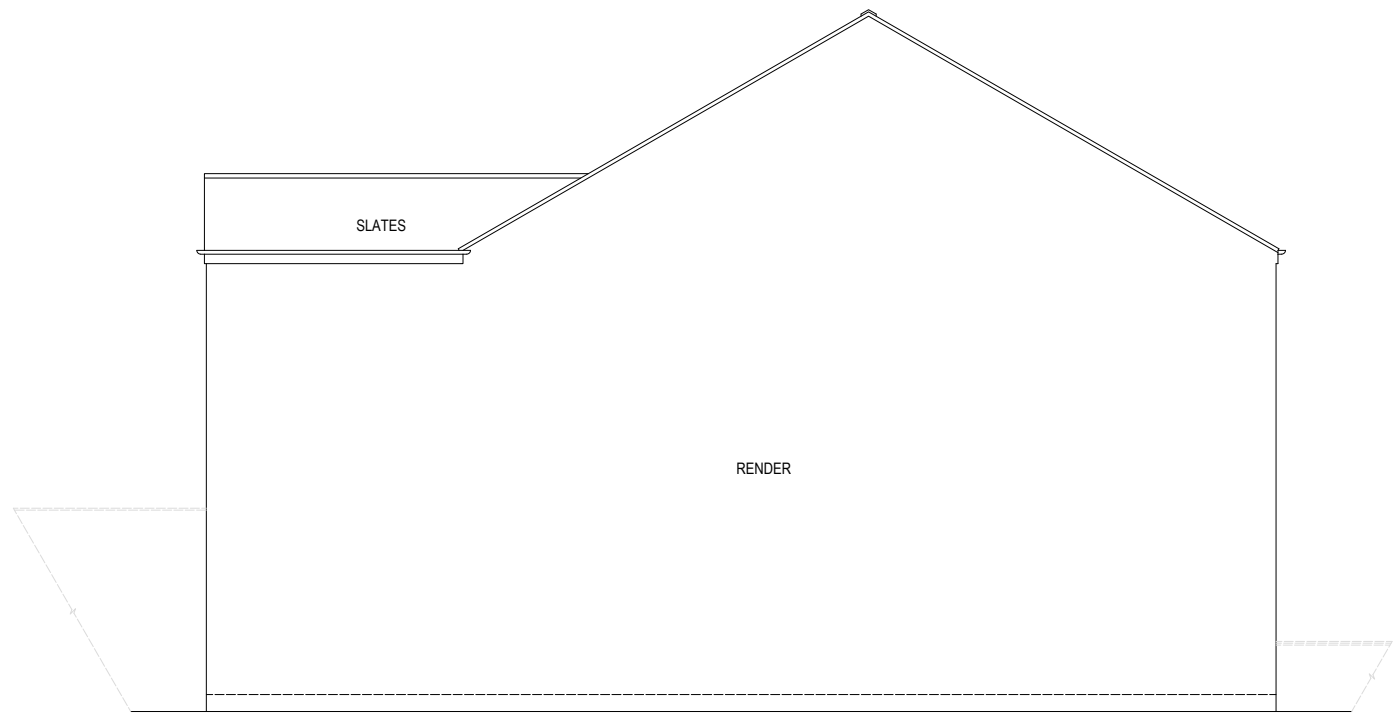


EXISTING SIDE

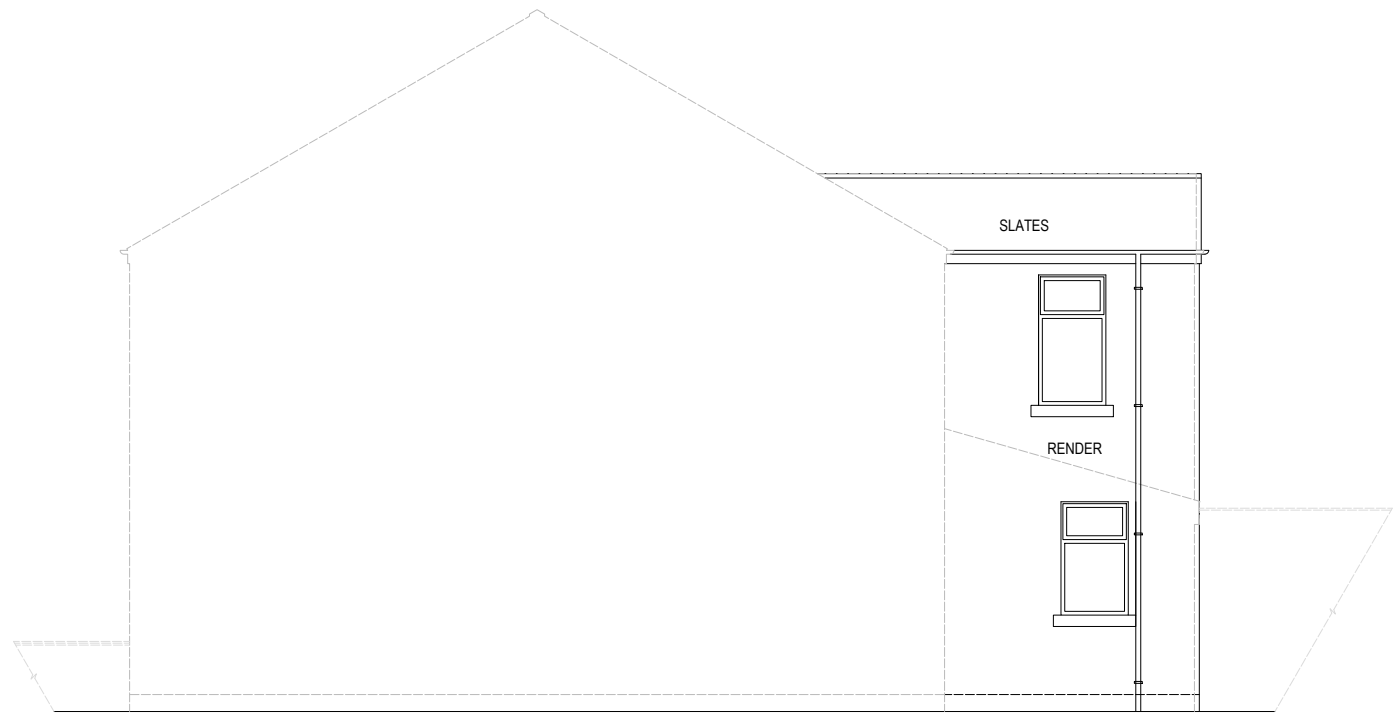


EXISTING SIDE

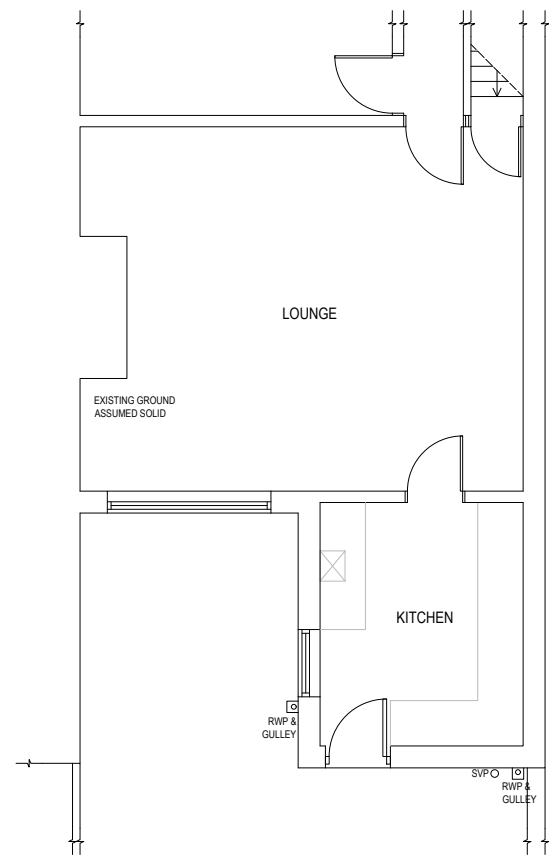


EXISTING GROUND

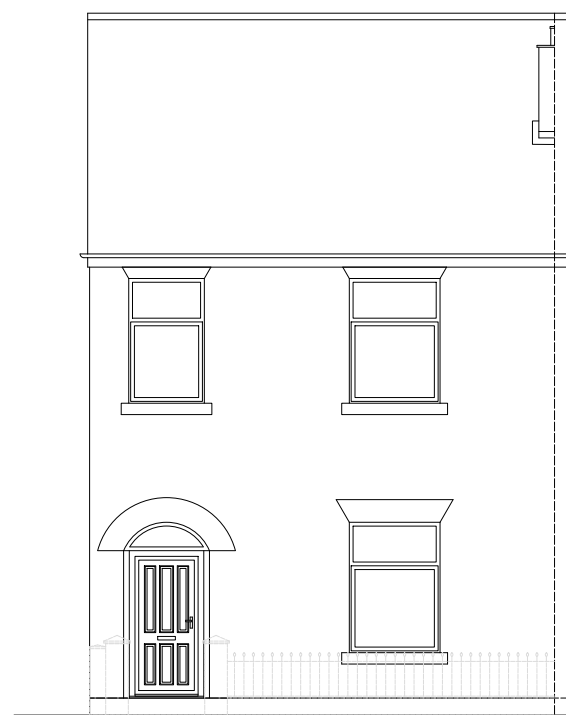


PROPOSED FRONT

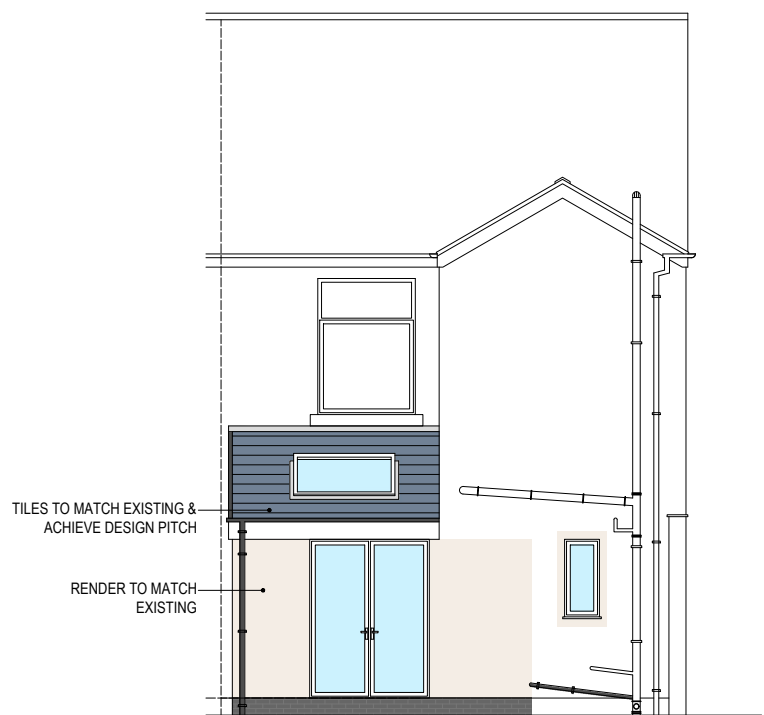


PROPOSED REAR

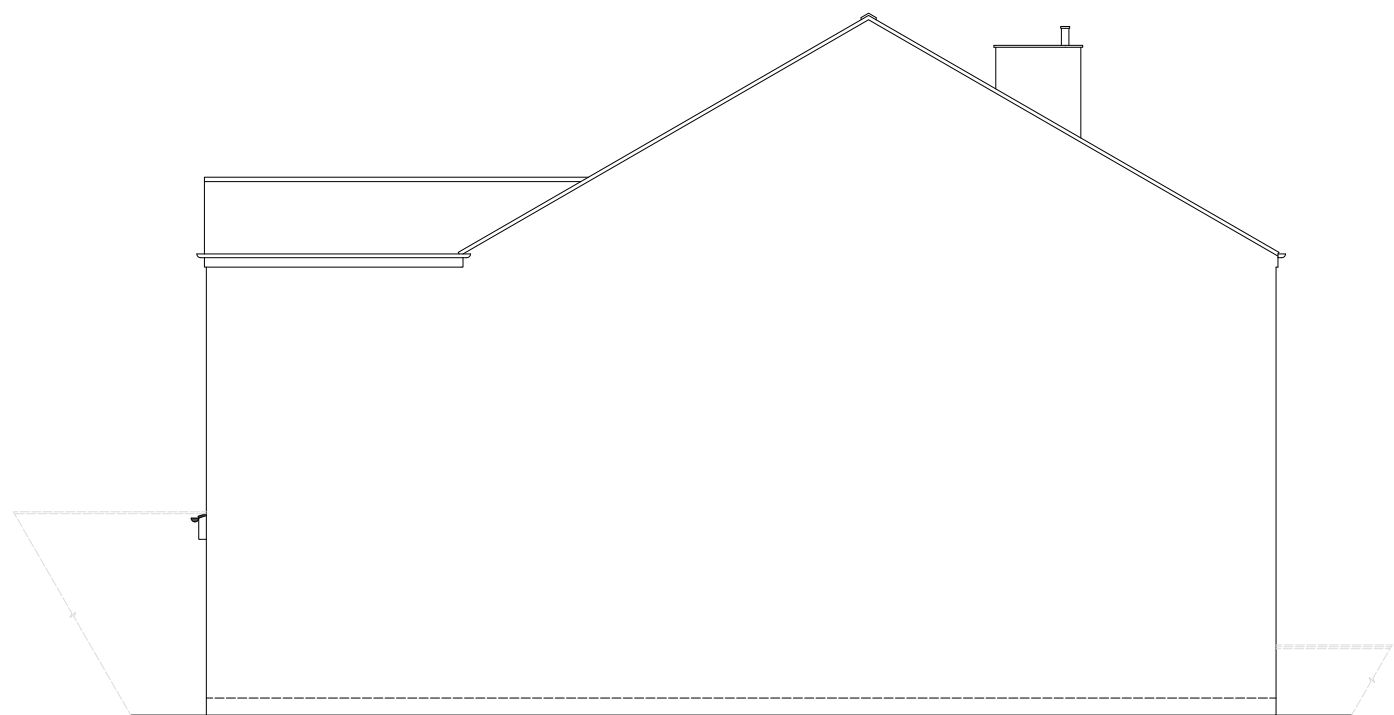

PROPOSED SIDE

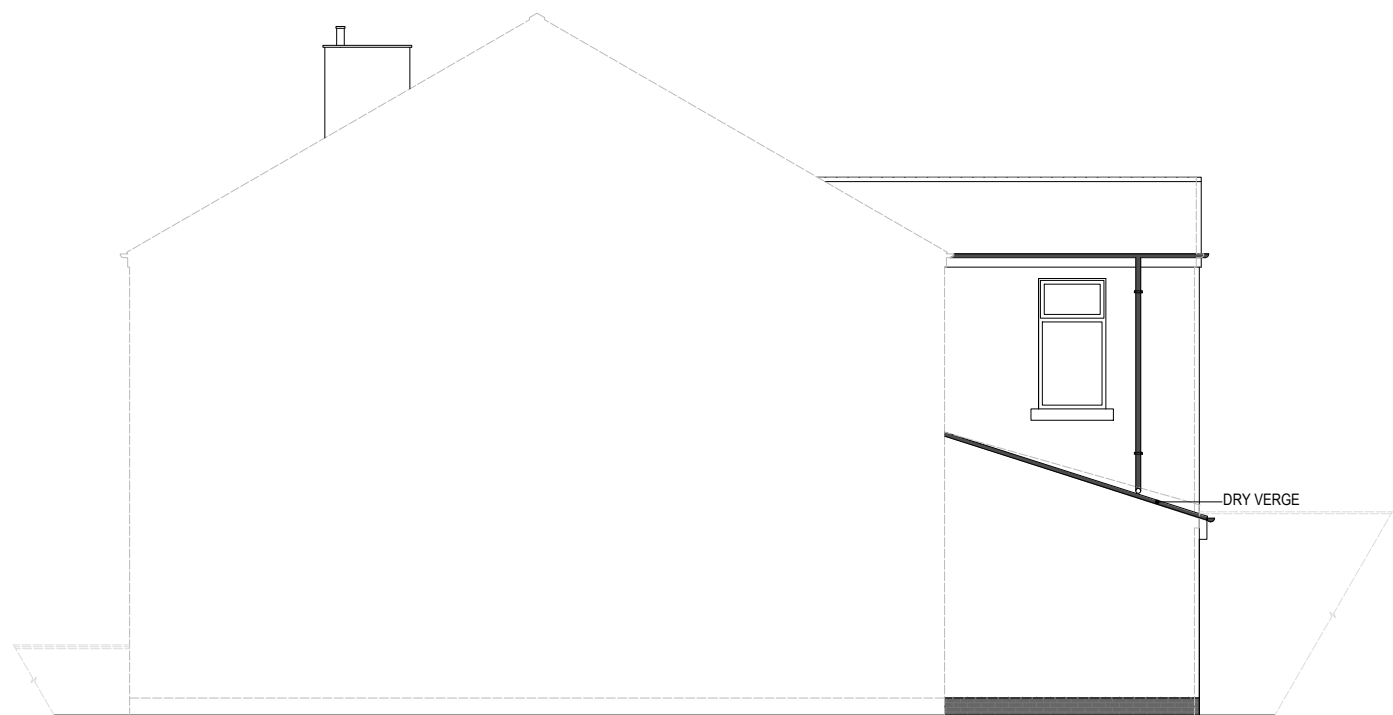

PROPOSED SIDE

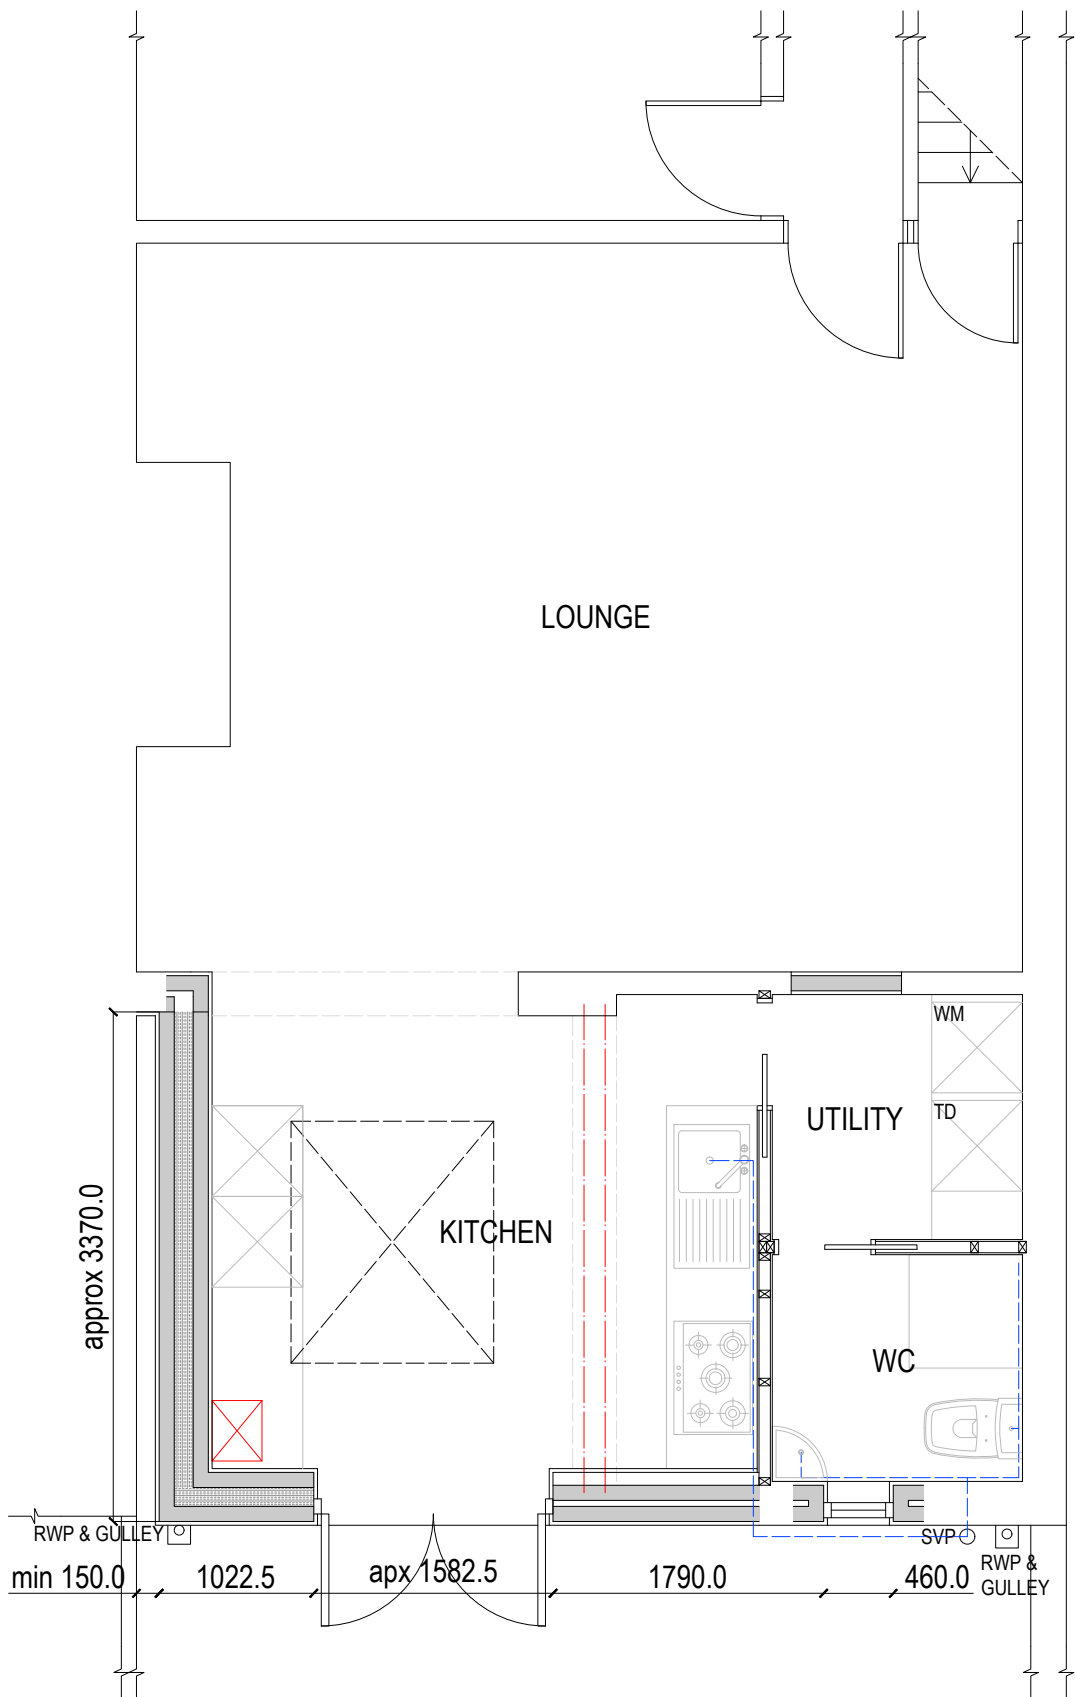

PROPOSED GROUND

GENERAL
ADEPT DESIGN LTD. ALL RIGHTS RESERVED. NO PART OF THIS DOCUMENT MAY BE REPRODUCED WITHOUT PRIOR WRITTEN PERMISSION. COMPREHENSIVE SUPPORT IS PROVIDED THROUGHOUT THE APPLICATION PROCESS TO OPTIMISE YOUR SUBMISSION. HOWEVER, FINAL APPROVAL RESTS WITH THE LOCAL AUTHORITY AND CANNOT BE GUARANTEED.
DO NOT SCALE OFF THE DRAWING FOR CONSTRUCTION PURPOSES. THE DIMENSIONS PROVIDED ARE ONLY TO BE USED FOR PLANNING PERMISSION/BUILDING REGULATION PURPOSES. REPORT ANY DISCREPANCIES TO OUR OFFICE BEFORE PROCEEDING WITH THE WORK.
ALL DIMENSIONS ARE IN MILLIMETRES UNLESS STATED OTHERWISE. INTERNAL MEASUREMENTS ARE TAKEN ON THE FINISHED PLASTERED SURFACES OF MASONRY AND STUDING. DRAIN DIRECTION AND DEPTHS ARE INDICATIVE.
ALL MEASUREMENTS WITHIN THE DRAWING ARE TO BE DOUBLE CHECKED AND CONFIRMED BY THE CONTRACTOR BEFORE ANY FORM OF CONSTRUCTION WORK. ROOF DESIGN PITCH IS AN APPROXIMATE. ADEPT DESIGN LTD. TAKES NO LIABILITY FOR SELECTION AND PERFORMANCE OF PROPOSED STRUCTURE AND MATERIALS USED.
ALL WORKS MUST ALIGN WITH PLANNING & THE BUILDING REGULATIONS' APPROVED DOCUMENTS INC THE APPLICABLE BS CODES OF PRACTICE. WRITTEN CONSENT FROM THE NEIGHBOURING PROPERTY OWNER IS REQUIRED BEFORE ANY ENCROACHMENT OVER THE BOUNDARY LINE. INC. GUTTERS, OVERHANGS OR FOUNDATIONS AMONG ALL OTHERS.



W: adeptdesignltd.co.uk | M: 07496819062 | E: enquiries@adeptdesignltd.co.uk

PROJECT	SINGLE-STOREY REAR EXTENSION 416 BURY ROAD, ROCHDALE, OL11 5EU
TITLE	EXISTING & PROPOSED FLOOR PLANS, ELEVATIONS
CLIENT	MR. & MRS. BI
SCALE	1:100 & 1:50 [A1]
NUMBER	A01
REVISION	001
DATE	31/10/2025