


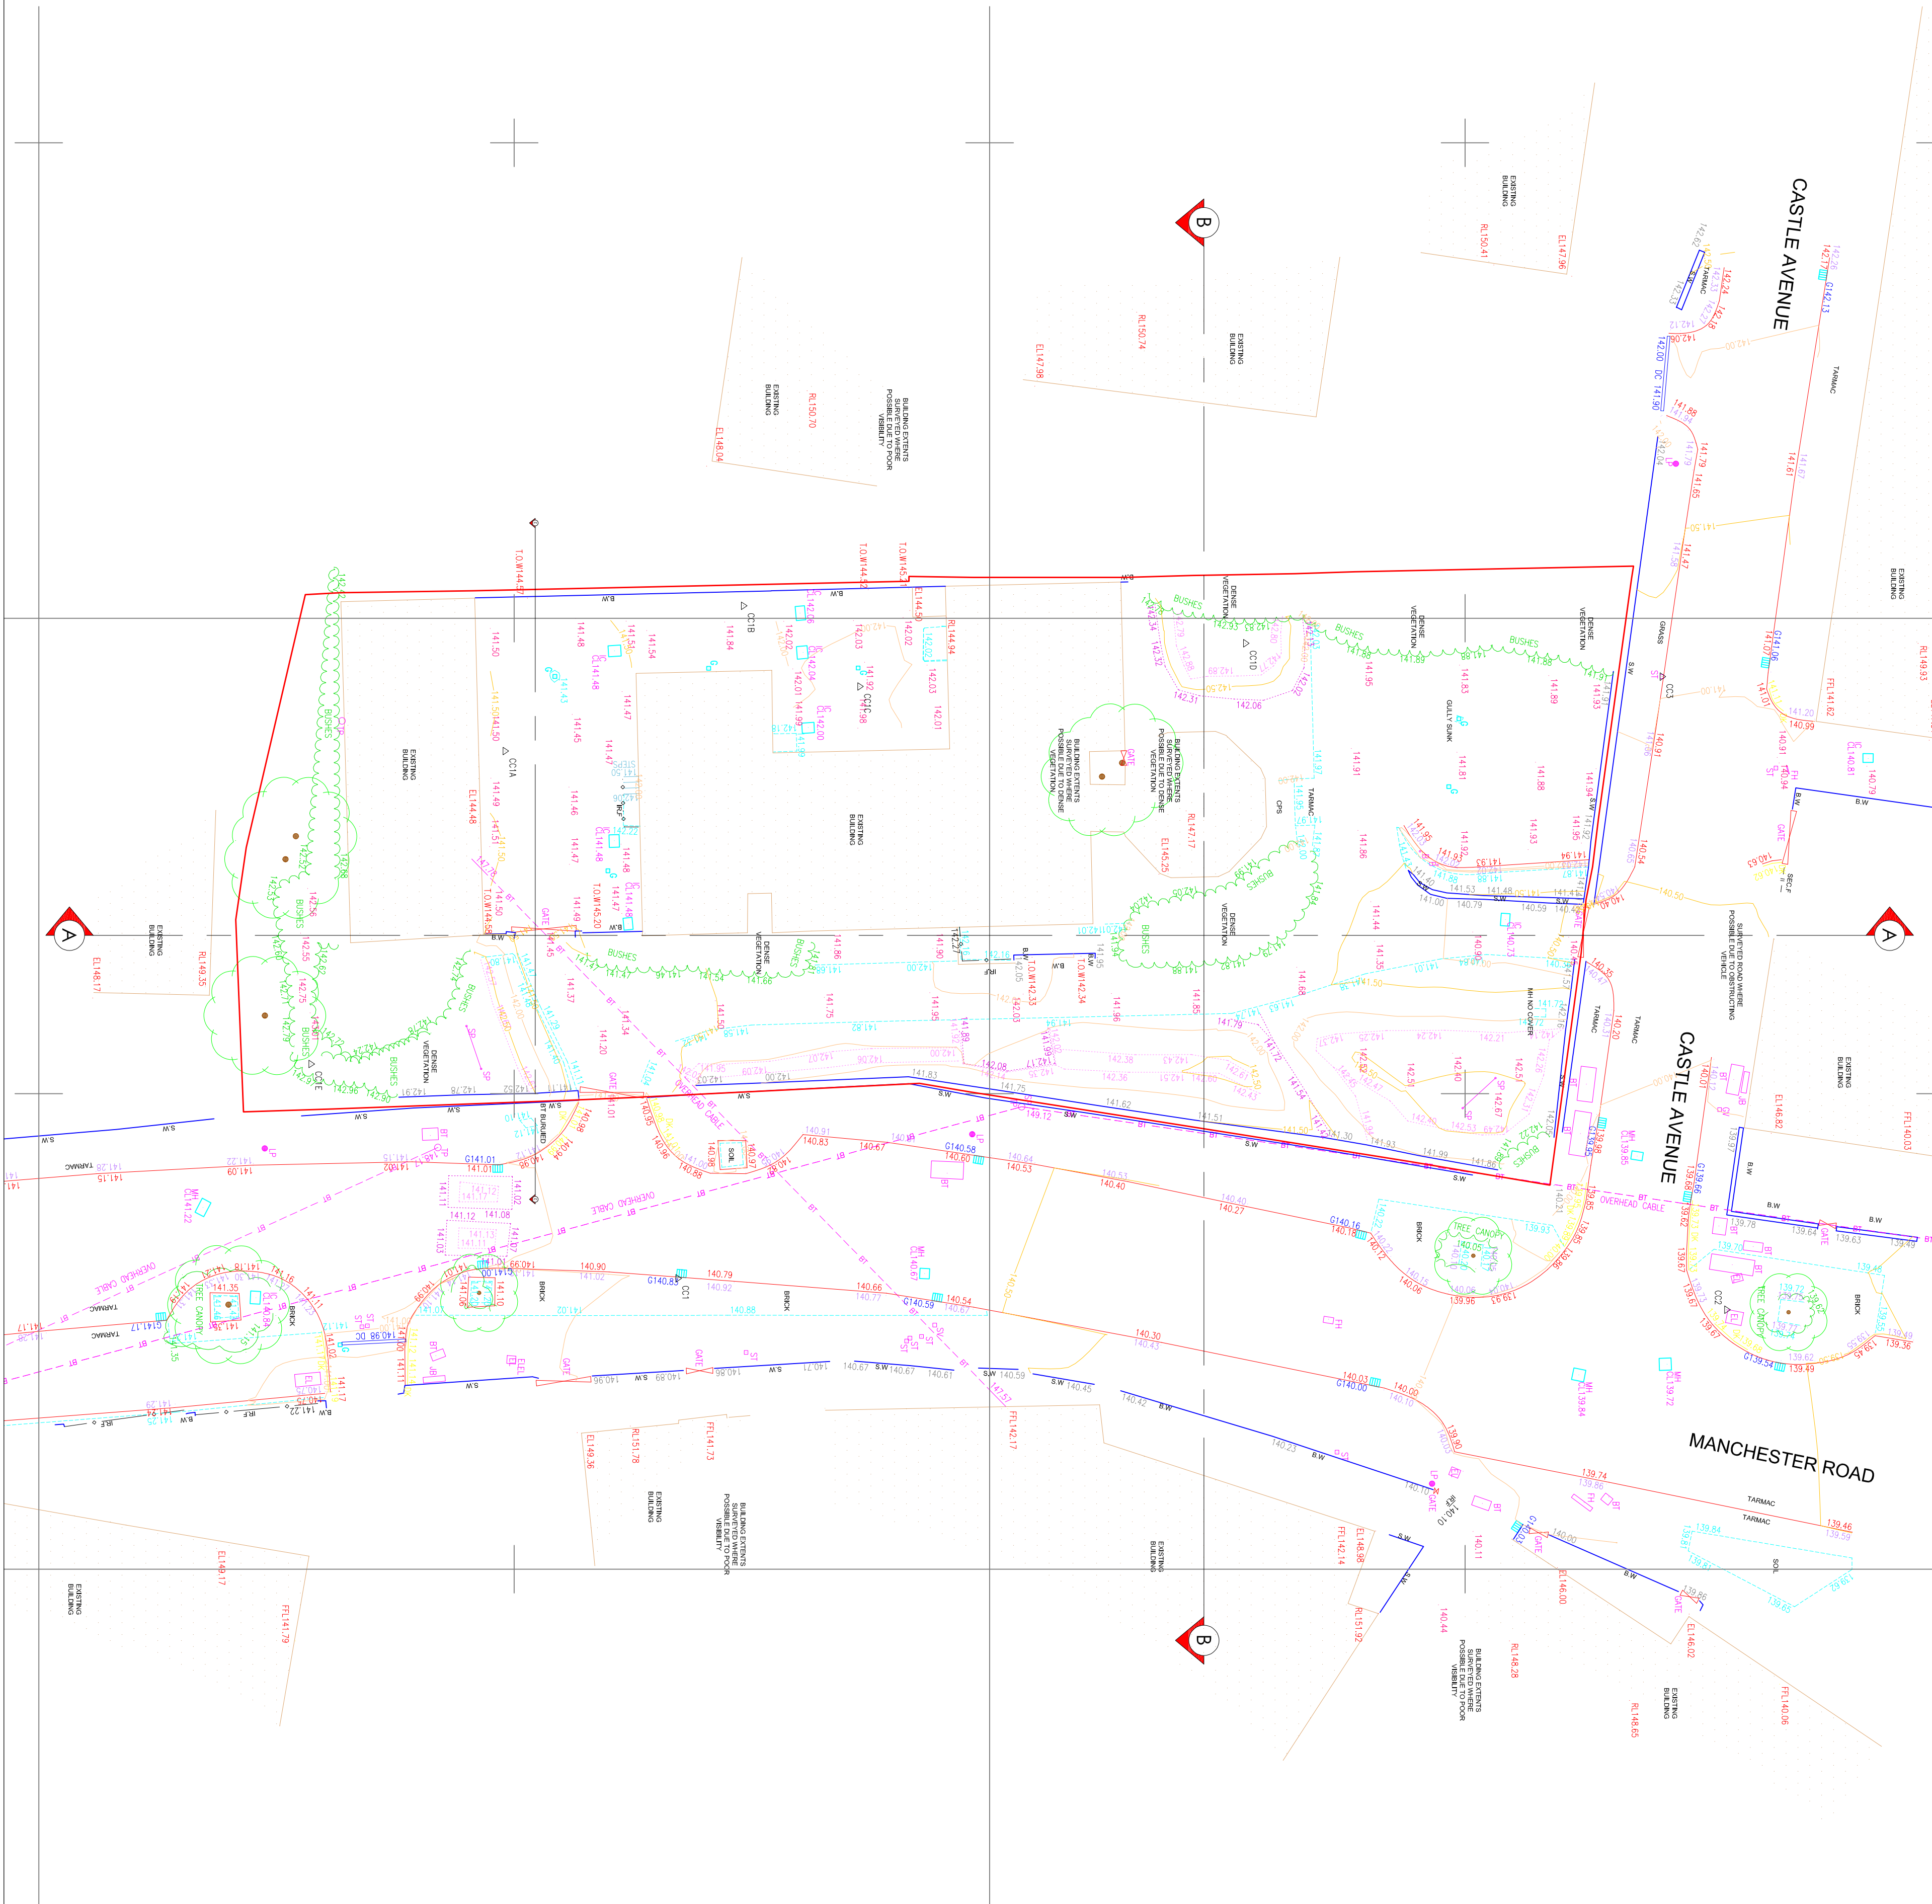


PROJECT REF
24067

DRAWING REF
230 B

SCALE
1:200 @ A1

DATE
NOV '24

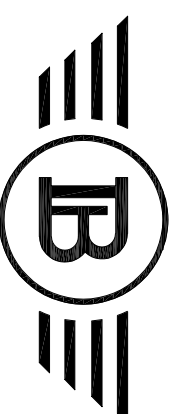

BLUECHIP ARCHITECTURE


CLIENT
MR A CARTWRIGHT
WEST HILL HOUSE
158-170 MANCHESTER ROAD
ROCHDALE
MANCHESTER
OL11 4JQ

PROJECT
DEVELOPMENT OF LAND
& ASSOCIATED LANDSCAPING

DRAWING TITLE
TOPOGRAPHICAL SURVEY
PLANNING

B
A
REVIS
ADDRESS
ISSUED FOR PLANNING APPROVAL

18.12.25
19.06.25
27.02.25

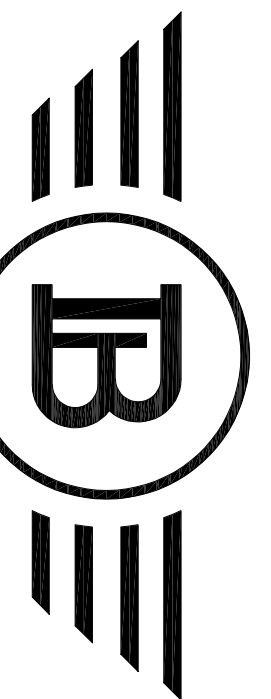

BLUECHIP ARCHITECTURE

07999 294 675
DESIGN@BLUECHIP-ARCHITECTURE.CO.UK
WWW.BLUECHIP-ARCHITECTURE.CO.UK
18 BOTANY ROAD | WORKLEY | MANCHESTER | M20 9LS
COPYRIGHT PROTECTED & ISSUED UNDER LICENCE TO THE CLIENT NAMED ABOVE. ALL INFORMATION CONTAINED HEREIN IS NON-TRANSFERABLE WITHOUT APPROVAL FROM BLUECHIP ARCHITECTURE (2019) LTD