




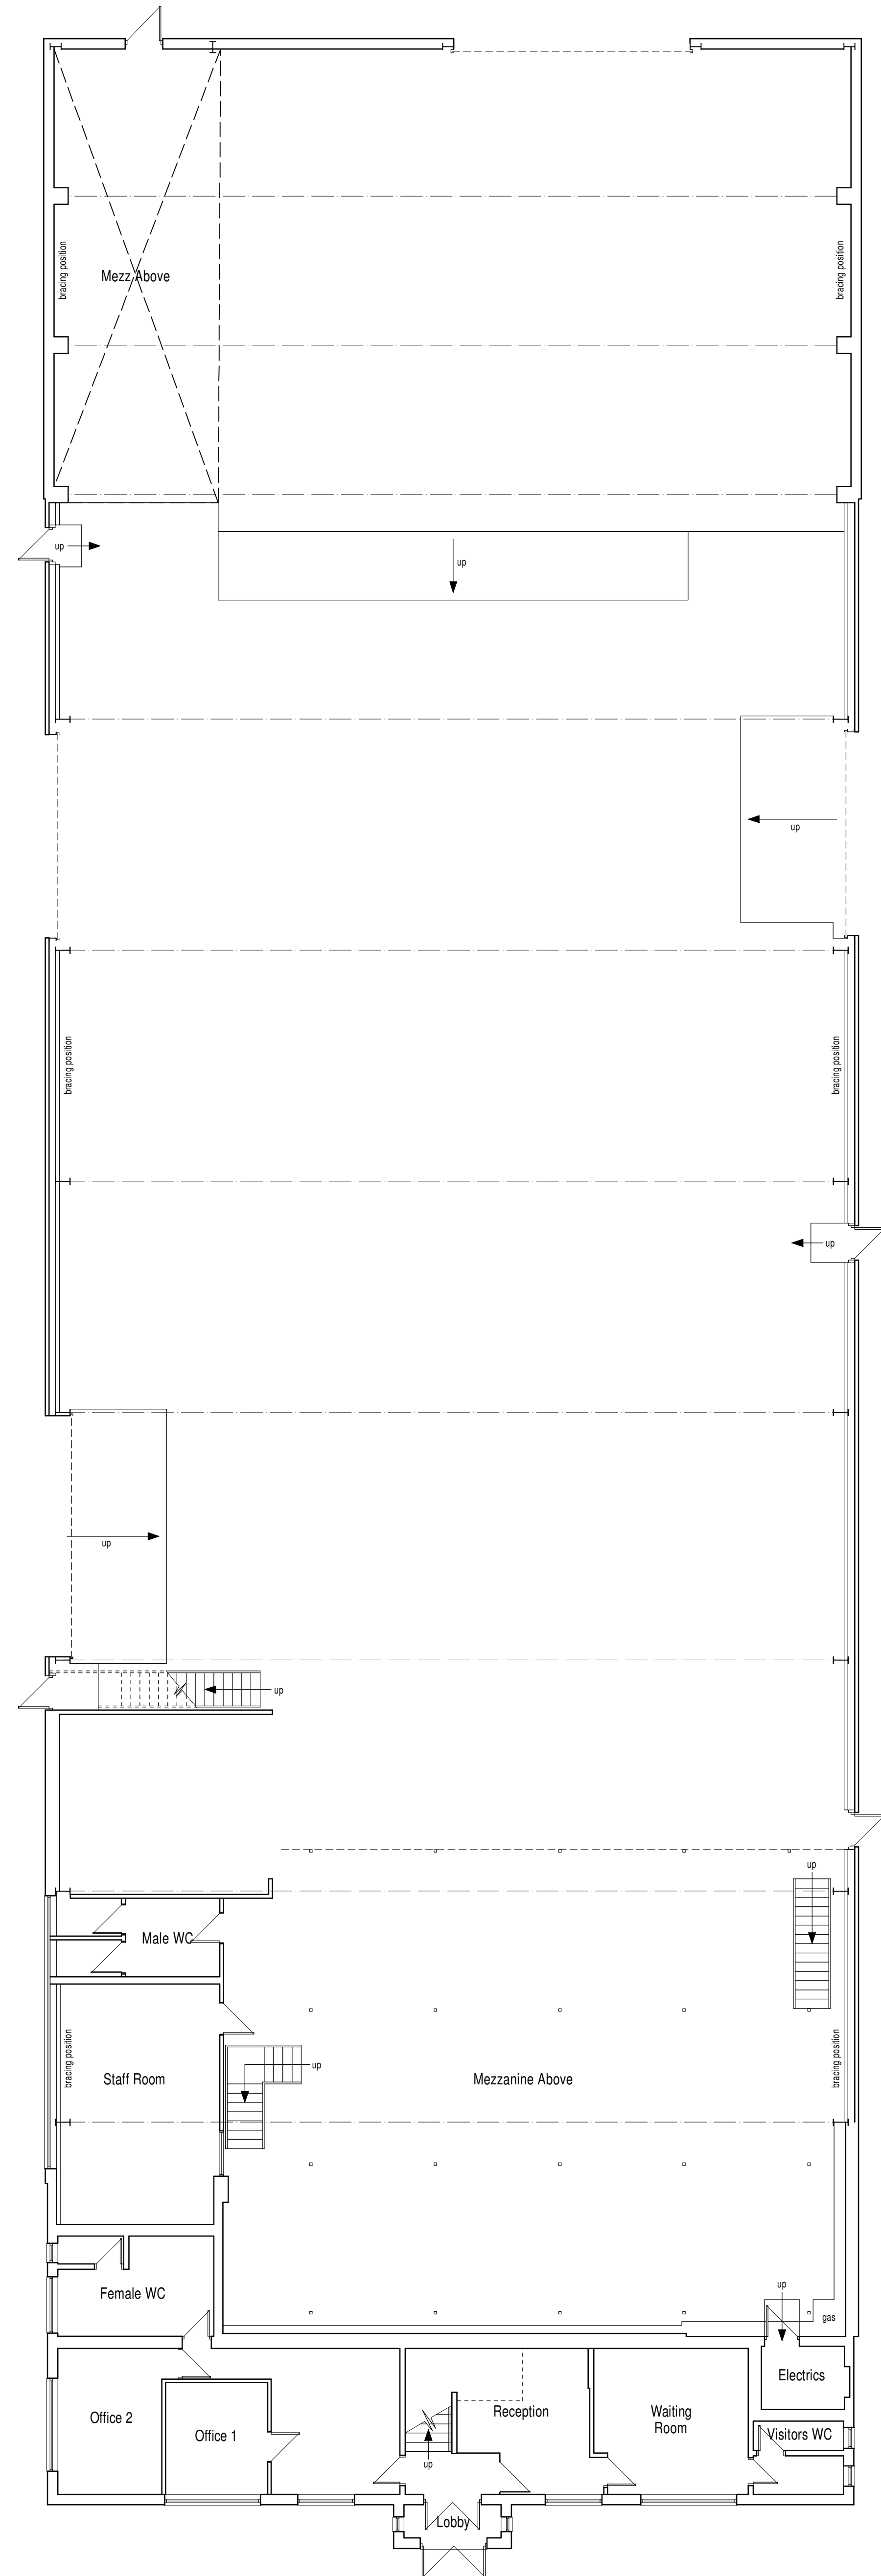

Ground Floor Plan

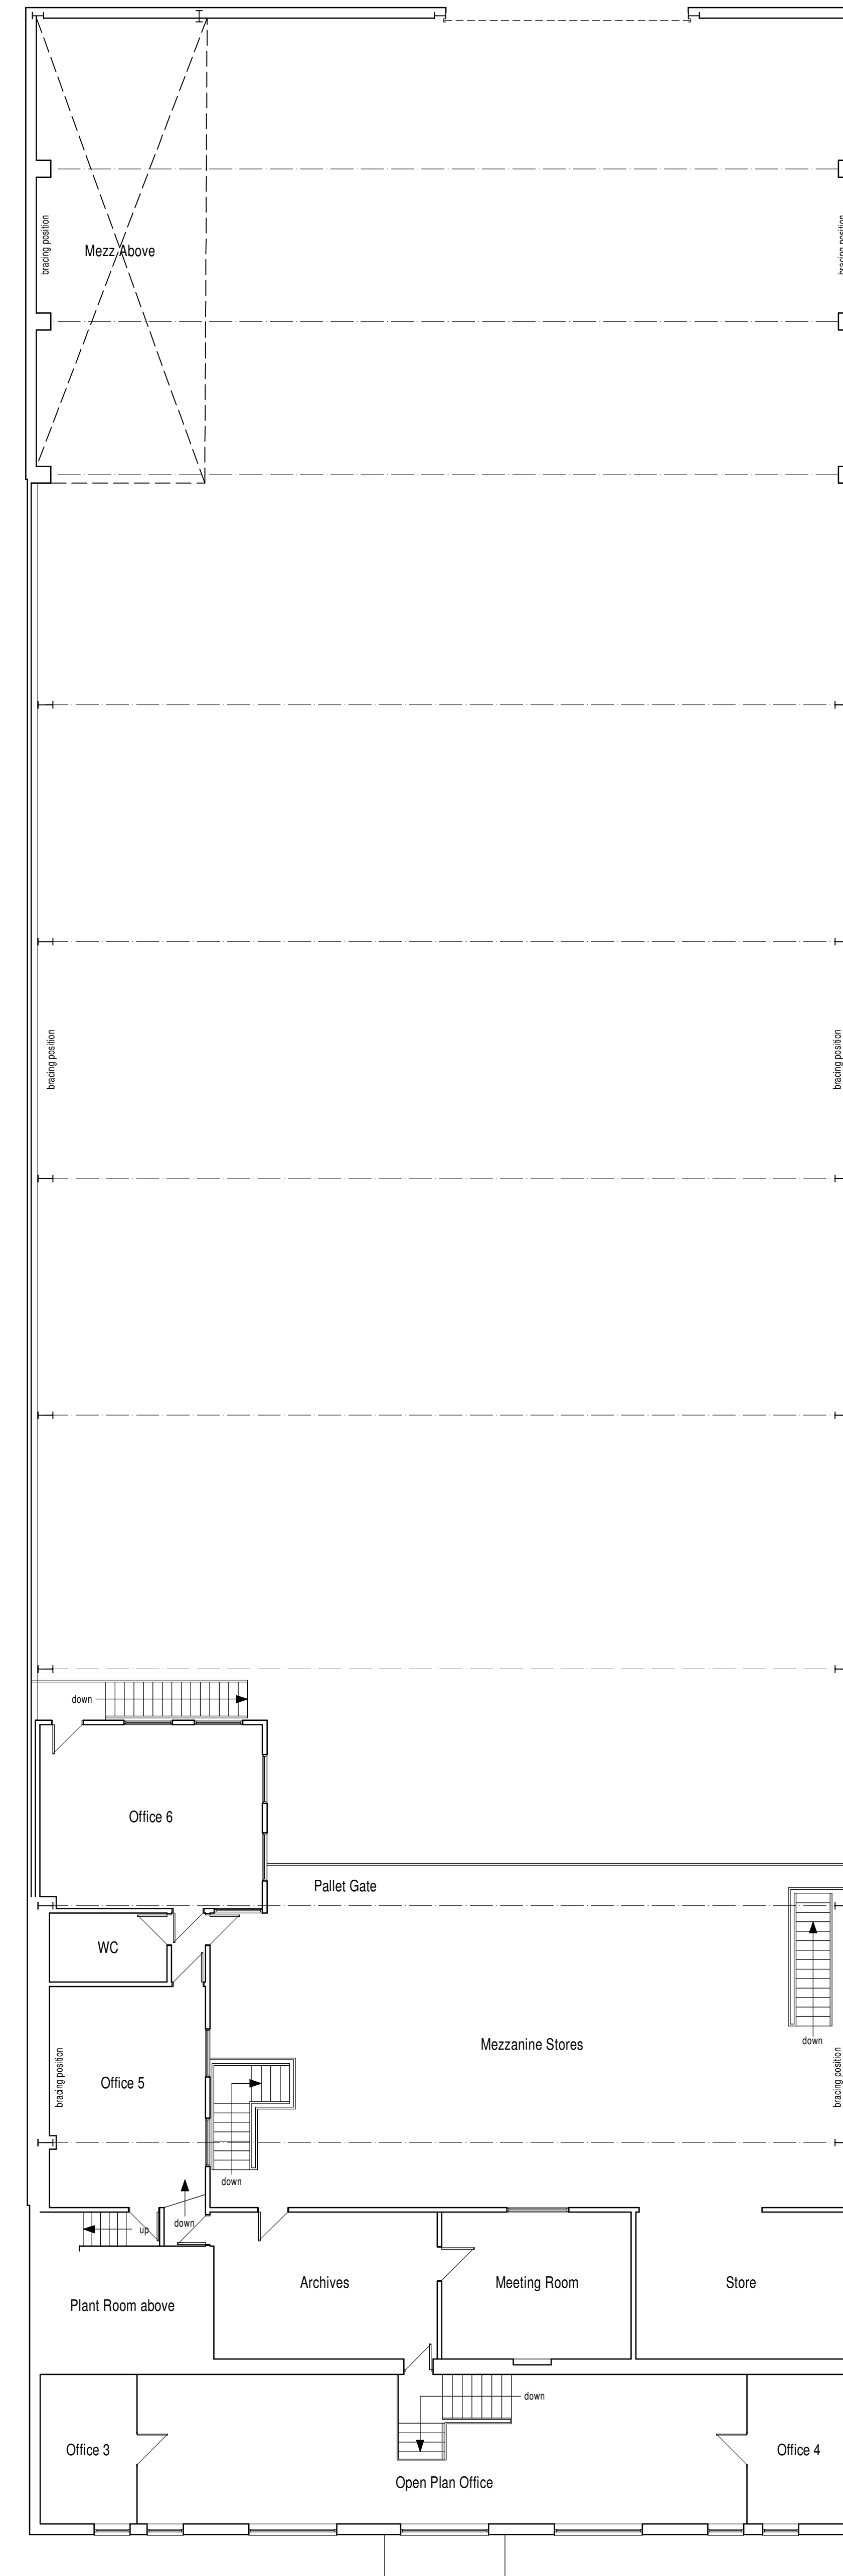

First Floor Plan

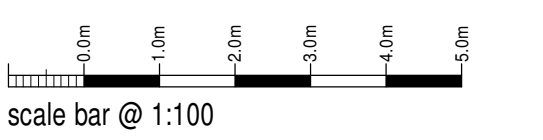

Montgomery Developments Ltd

Proposed Extensions + Alterations
Unit 32
Stakehill Industrial Estate,
Middleton,
Manchester, M24 2RW
Existing Conditions
Floor Plans

Date	Sheet	Scale
July 2025	A0	1:100
2025-3012-01	-	INAW