


VALUME LTD, ROCHDALE

Subject to Approval

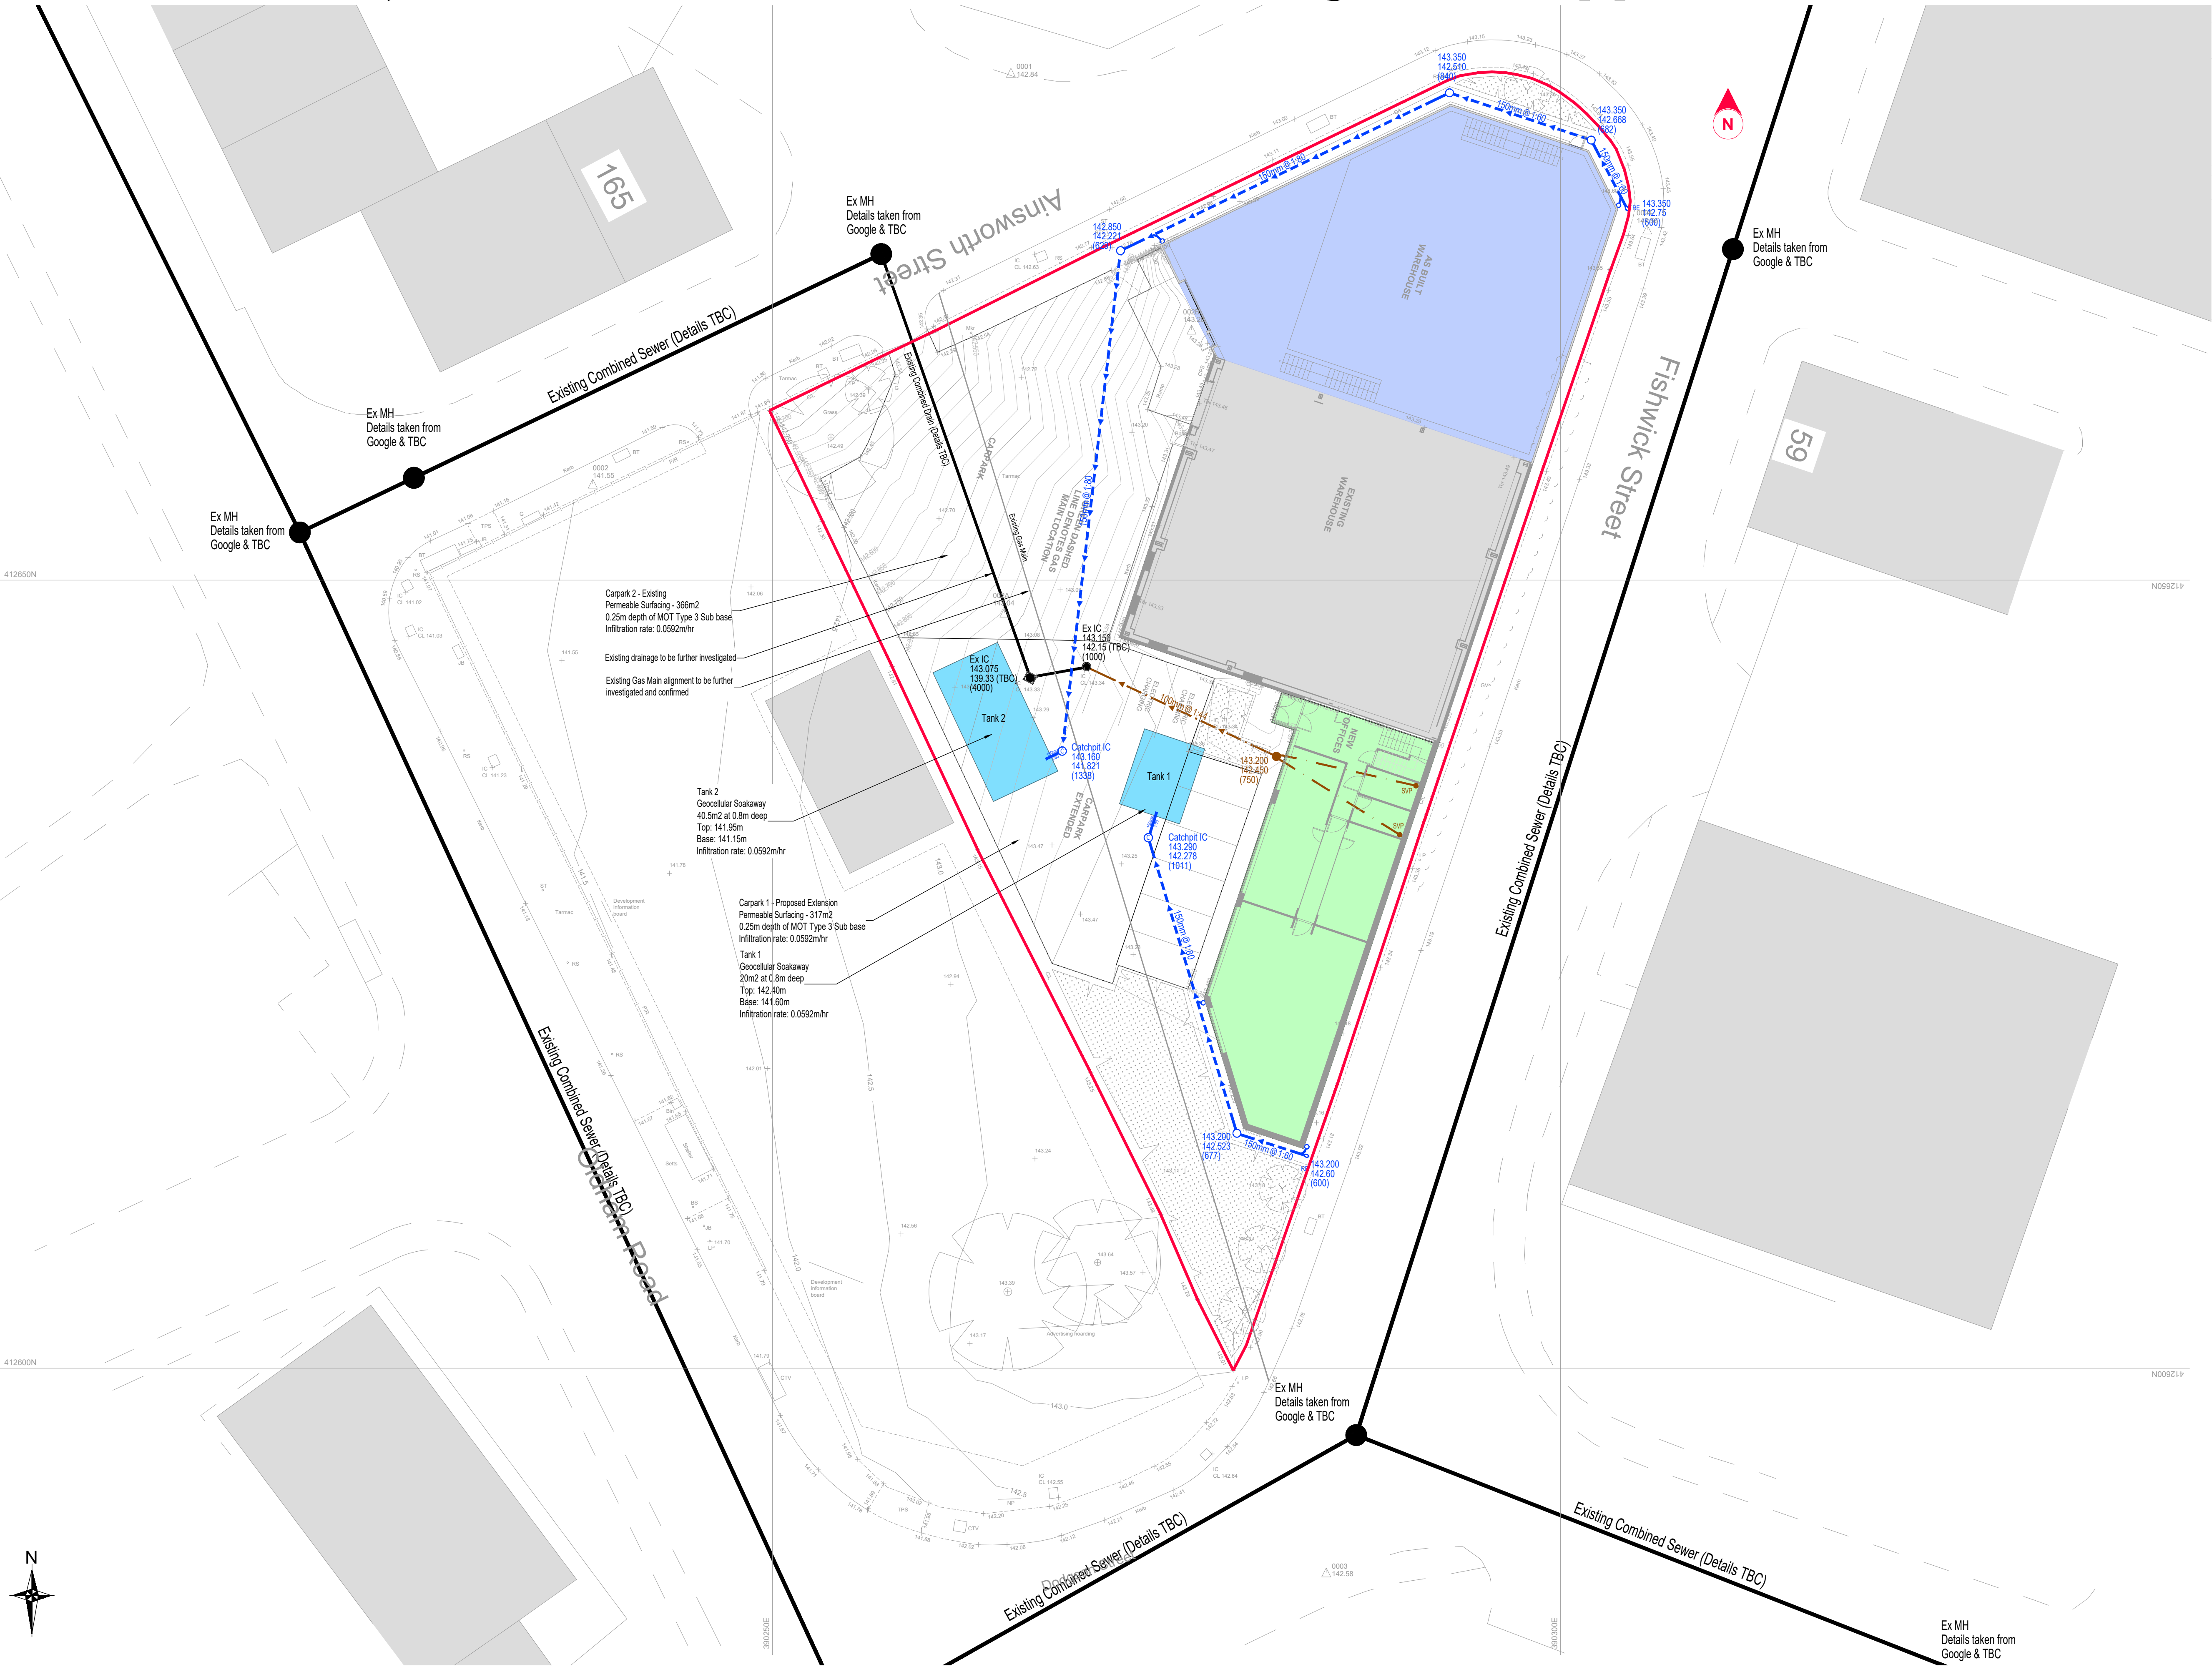

KEY

- 100mm Foul Water drain
- 100mm Storm Water drain
- 150mm/225mm Foul Water drain
- 150mm/225mm Storm Water drain
- Foul connection.
- Rainwater downpipe.
- Storm rodding eye.
- Foul/Storm Mini Access (Max 0.6m deep, 100mm).
- Foul/Storm PPIC (Max 1.2m deep, 100mm/150mm).
- Foul/Storm Range 200315 (over 1.2m deep, max 2.0m, 100mm/150mm).
- Foul/Storm Range 500/600 (over 1.2m deep, max 3.0m, 100mm to 300mm).
- Foul/Storm Manhole Type 1 (3-6m) Type 2 (<3m) - PCC
- Yard gully (100mm connection).
- Road gully (150mm connection).

- This drawing is to be read in conjunction with the Engineering Standard Details, the Specification for this job, and the Architects Drawings for roof lines.
- This drawing has been prepared for Private Drainage purposes only, and must not be used for Setting Out
- All pipes are to be either Vitrified Clay Extra Strength to BS 65 or an approved plastic drainage system.
- All SW drains serving up to 4no. properties to be 100mm diameter, 150mm thereafter. Increased pipe sizes shown on plan.
- Reference should be made to the Architects drawings to determine exact location of down pipes, in relation to brickwork and eaves detailing.
- Where pipes pass under buildings, unless beam & block floors are used, they are to be surrounded in concrete.
- All branch drains, or connections, are to discharge to the collectors obliquely, and in the direction of the main flow.
- House levels are Finished Floor Levels (FFLs), and are a minimum of 150mm above finished ground level outside except where tanking/DDPC has been utilised.
- Figures quoted next to manholes/rodding eyes are Cover Level & Invert Level in m AOD, and (depth to invert) in mm.
- Where dropshafts occur, Invert levels and (depth to invert) of incoming pipes are given.
- Dropshafts on short branches, (from RWP's or shallow ICs) may not show invert levels and depths.
- Concrete surround required to areas of shallow drainage.
- Trapped gullies to be used in areas of combined sewerage.
- Confirmation of house drainage points required. Foul and SW points shown are estimated.
- Existing drainage to be further investigated.

A	Oct 2025	Clients comments incorporated	NR
Rev	Date	Revision	By

© This drawing is the copyright of Mono Civil Design Consultants Limited and shall not be altered, copied, photographed or reproduced in any way without the written authority of Mono Civil Design Consultants Limited

mono
Civil Design Consultants

Phone: 07912 091506
www.monocivildesignconsultants.co.uk

Project **VALUME LTD**
CCG Depot, Ainsworth Street
ROCHDALE, OL16 5QX

Title **Drainage Proposals**

Scale @ A1 1:200	Date October 2025
Drawn NR	Chk A
Drg No 629-E300	A