


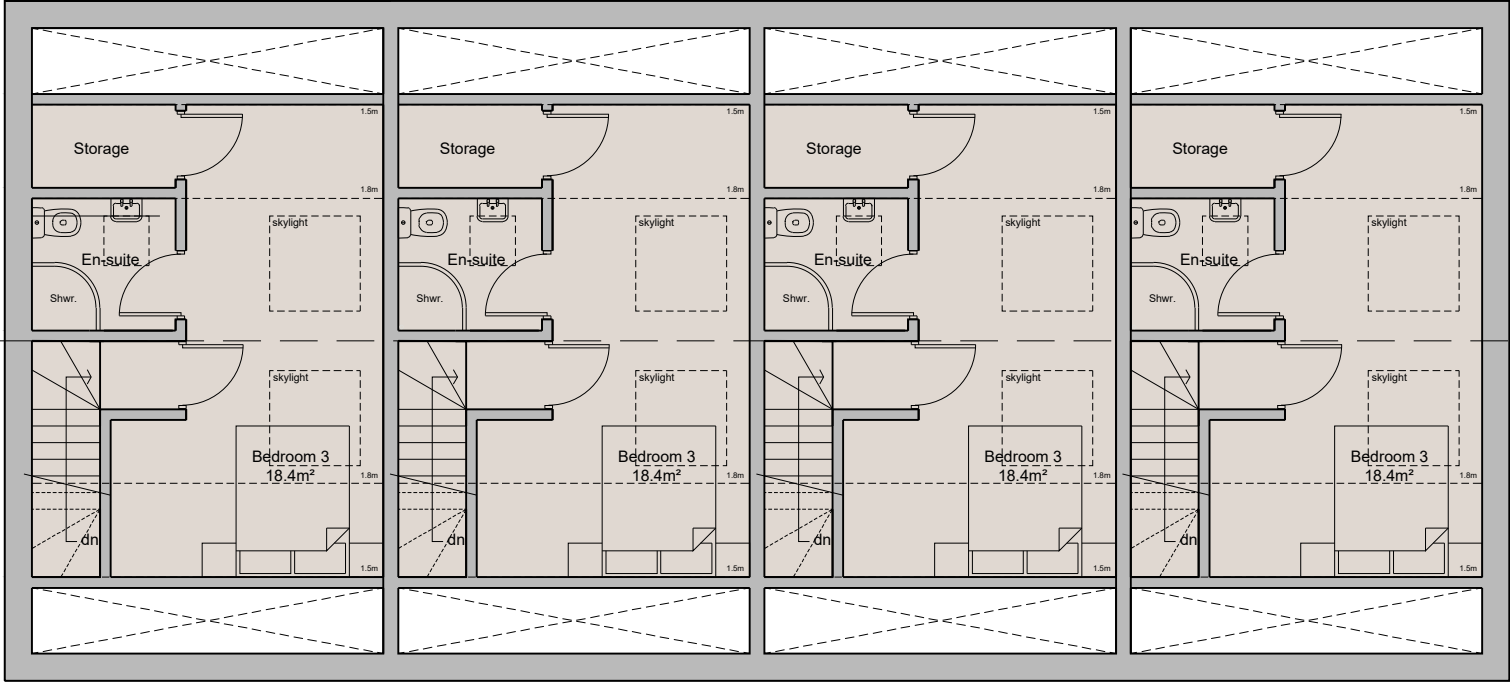

Second Floor Plans