


Notes

Use figured dimensions only. Do not scale from this drawing. Issued for purpose indicated only. All dimensions to be checked on site. Architect to be notified of any discrepancies before construction commences. Structural and services information is indicative only - refer to consultants' drawings and specification for details and setting out. All work and materials to be in accordance with current applicable statutory legislation and to comply with all relevant codes of practice and British and European standards. Information contained within this drawing is the sole copyright of IF_DO (IF Design Office Ltd) and not to be reproduced without expressed wishes.

Revisions

A	12/12/2025	SK	Issued for Planning
---	------------	----	---------------------

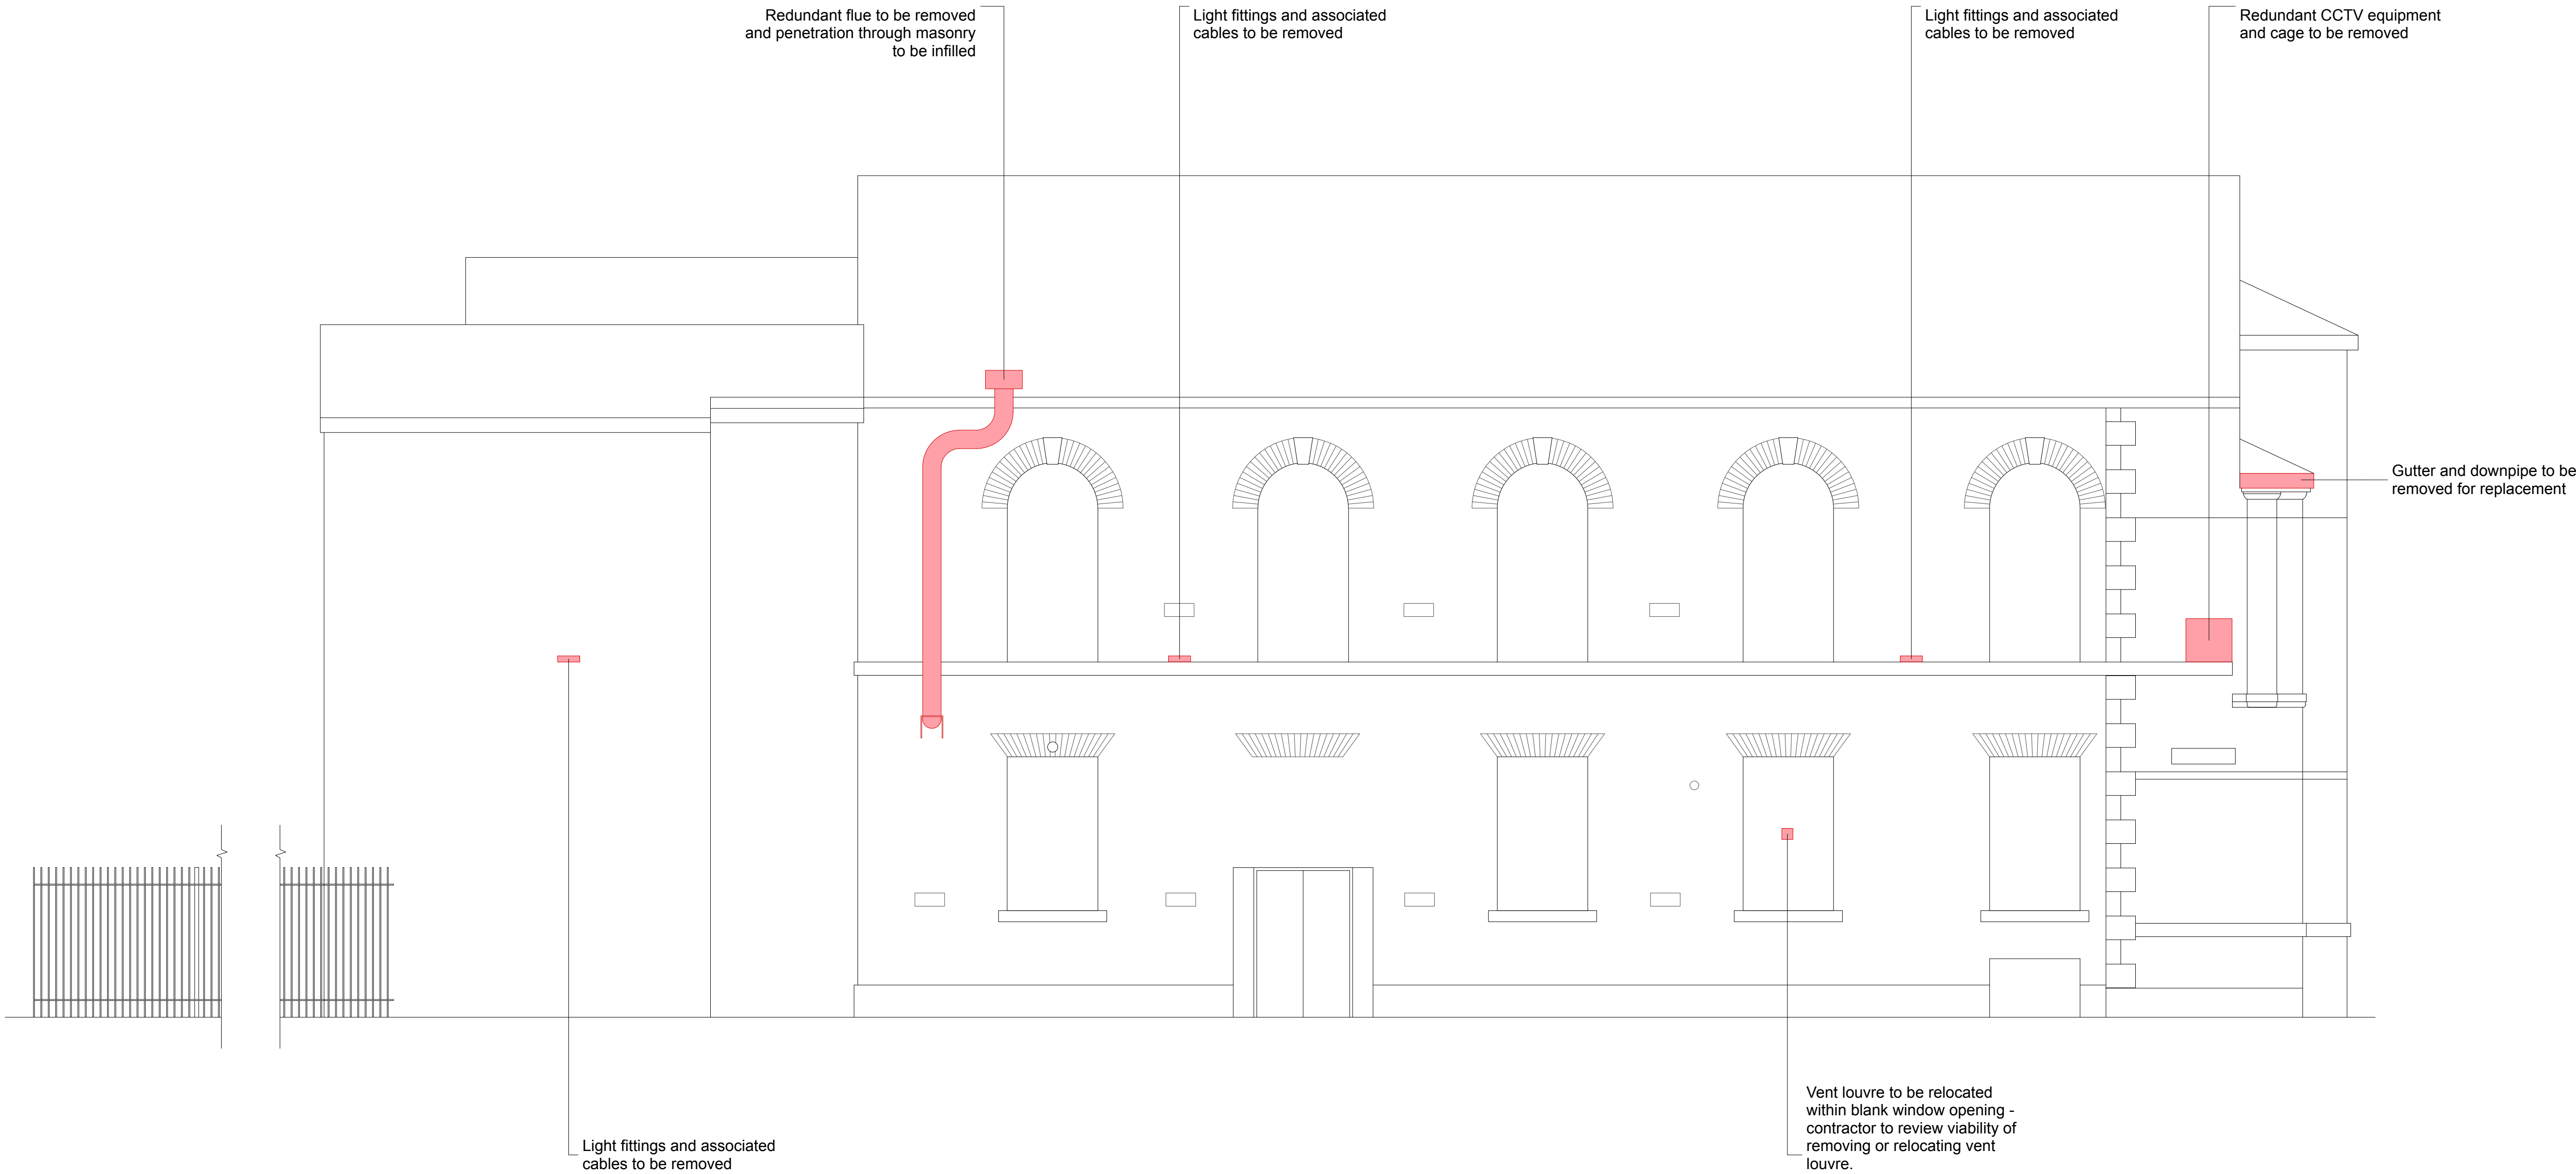

Consultants

Key Plan

IF_DO

First Floor, 23 Charlotte Road, EC2A 3PB
+44 (0)203 645 6789
info@ifdo.co
www.ifdo.co

Client

Rochdale Development Agency

Project

Curtain Theatre

Drawing Title

Demolition Elevation - North

Drawing Status		Drawn	Checked	Revision
POI		SK	LS	A
Project No.	Date	Scale @ A1		Scale @ A3
25007	17/12/2025	1:50		1:100
Drawing Number				
25007-IFDO-XX-XX-DR-A-03302				

0 1 2 3 4 5 M