



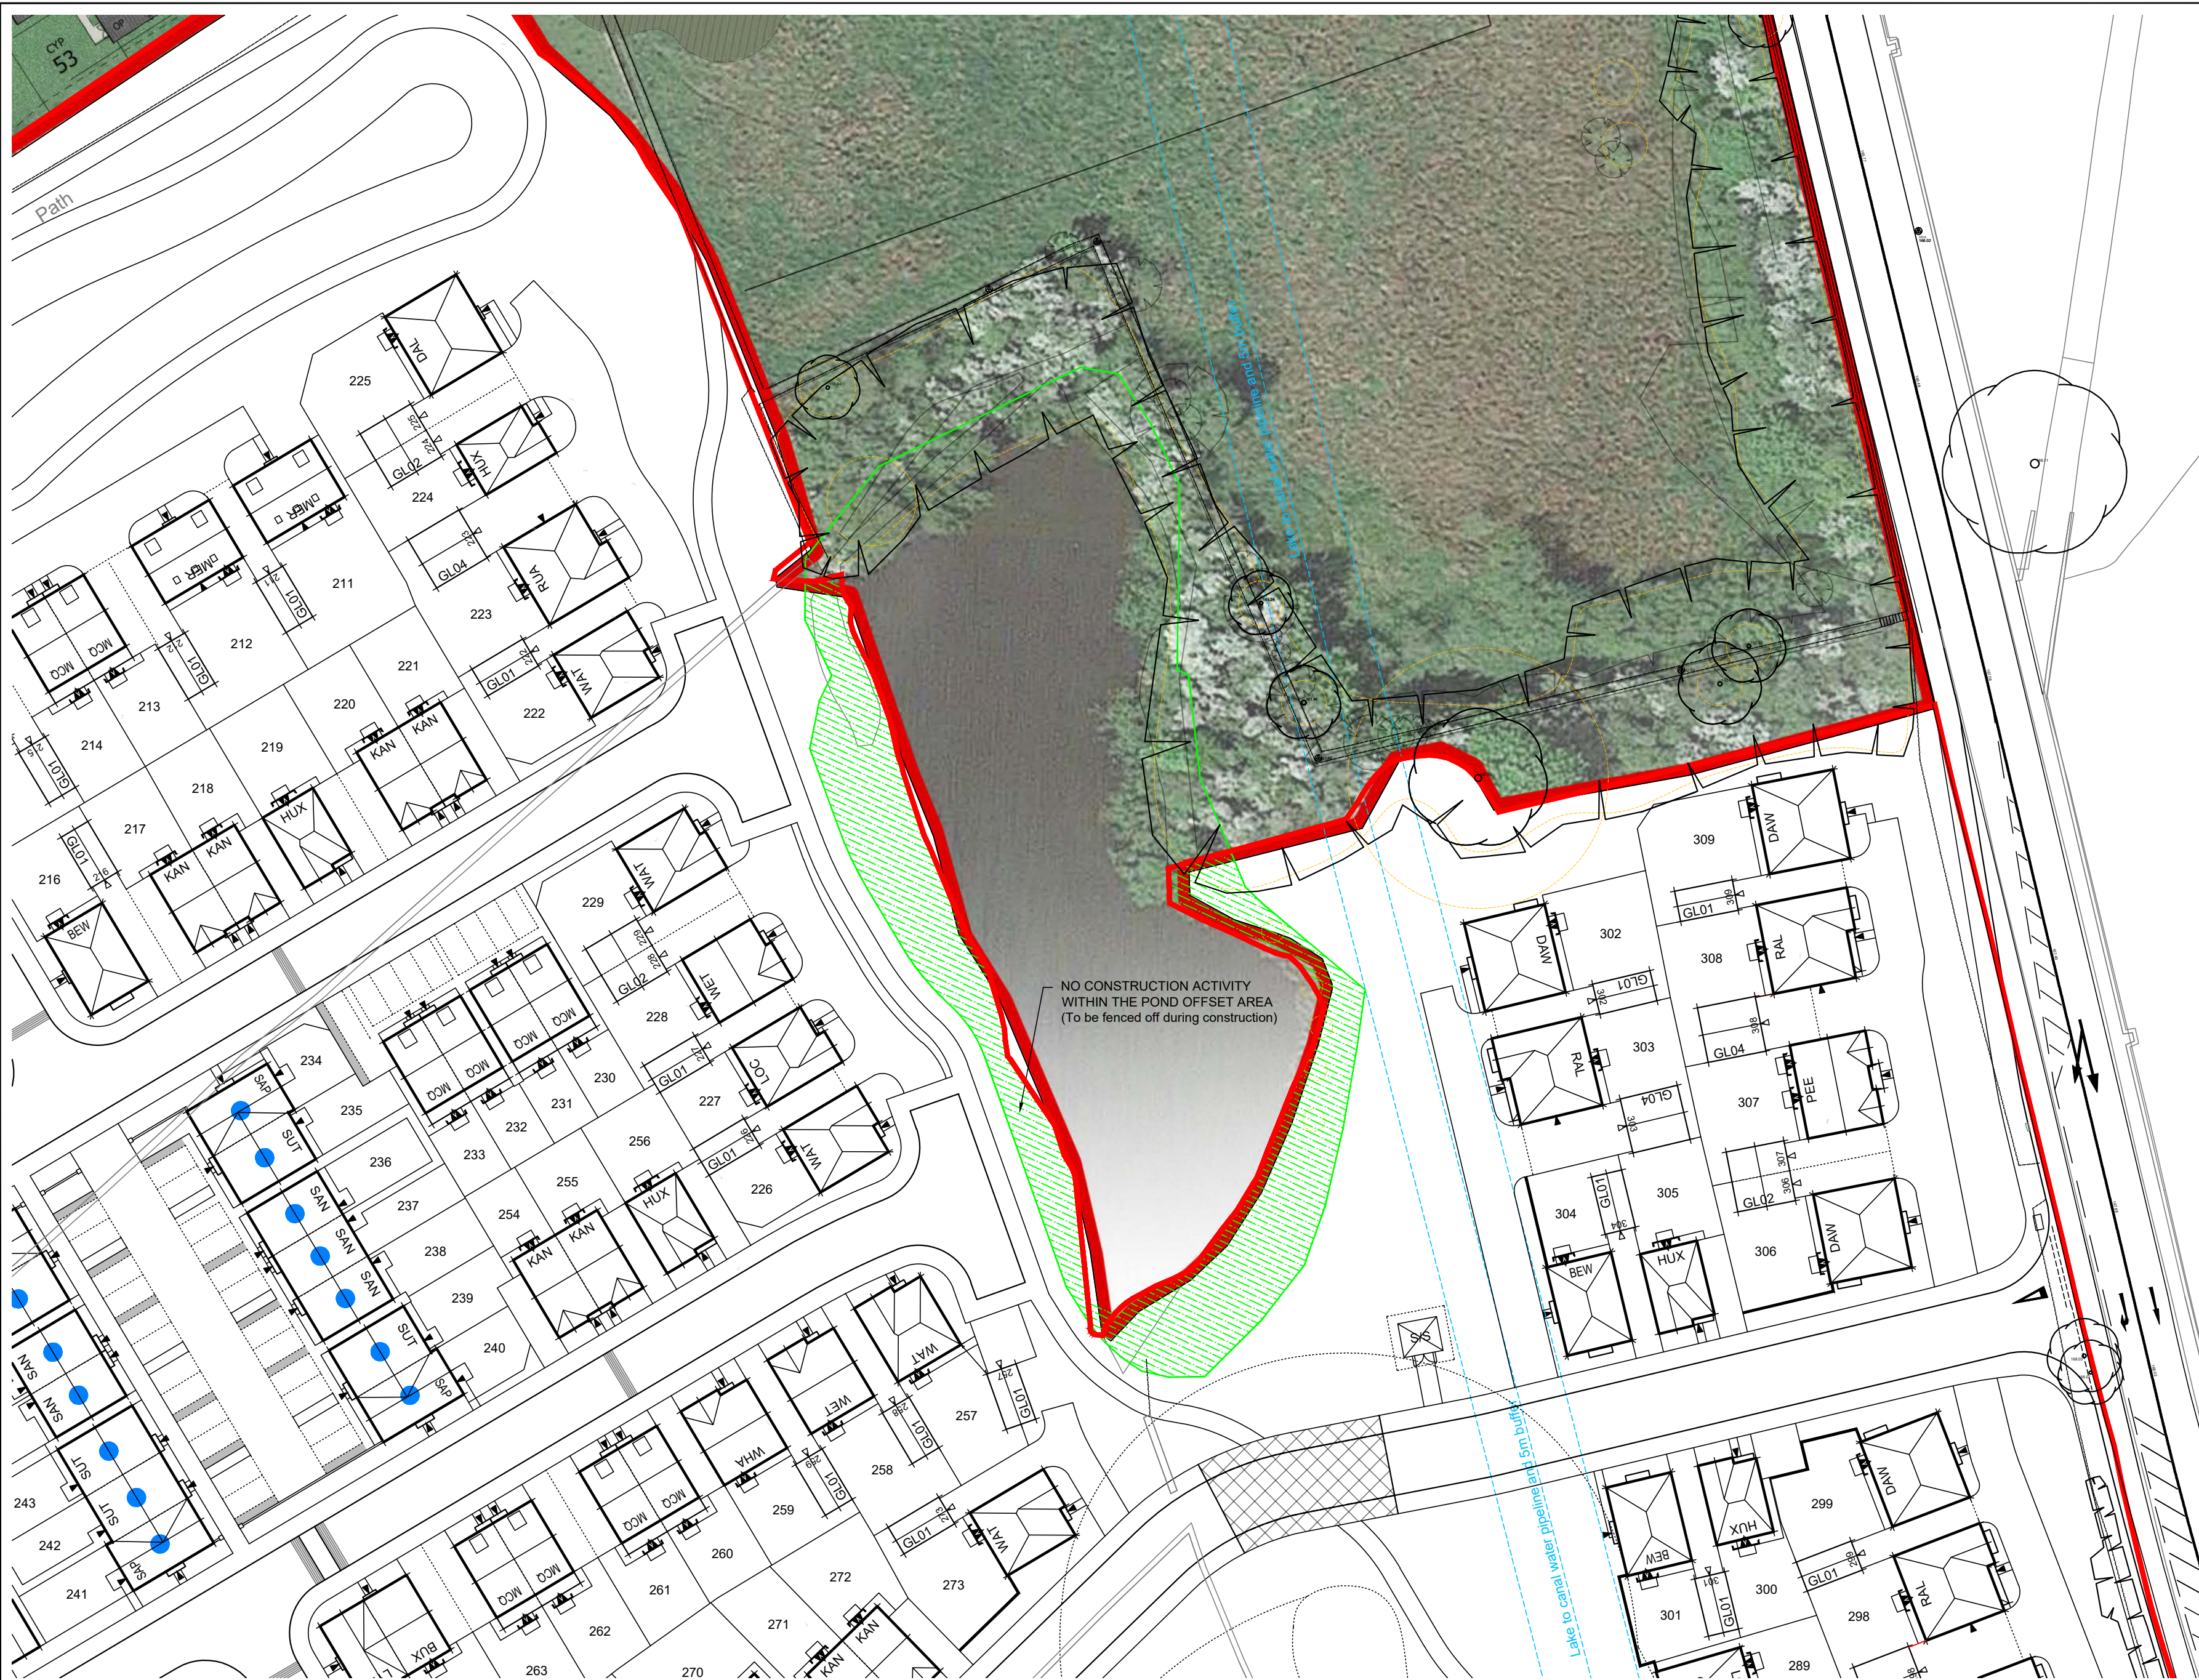

J S BLOOR (SERVICES) LIMITED
ASHBY ROAD, MEASHAM, SWADLINCOTE,
DERBYSHIRE DE12 7JP
TELEPHONE 01530 270100 FACSIMILE 01530 272006

THIS DRAWING AND THE BUILDING WORKS DEPICTED ARE THE COPYRIGHT OF J.S.BLOOR (SERVICES) LIMITED AND MAY NOT BE REPRODUCED OR AMENDED EXCEPT BY WRITTEN PERMISSION. NO LIABILITY WILL BE ACCEPTED FOR AMENDMENTS MADE BY OTHER PERSONS.
DO NOT SCALE THIS DRAWING, USE FIGURED DIMENSIONS ONLY, IF IN DOUBT ASK.

THIS DRAWING IS TO BE READ IN CONJUNCTION WITH SEPARATE GROUP / SITE SPECIFIC CONSTRUCTION NOTES AND MATERIALS SPECIFICATION.

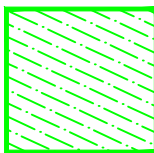

NO CONSTRUCTION ACTIVITY SHALL TAKE PLACE WITHIN THE POND OFFSET AREA.

THIS AREA SHALL REMAIN FENCED OFF FOR THE DURATION OF THE CONSTRUCTION PHASE.

Revision.

LITTLEBOROUGH
Hollingworth Road

POND PROTECTION
ZONE

DATE: 14.01.2026
SCALE: 1:500 @ A2
DRAWN: AF
CHECKED: RTD

Drawing No. NW111-SL-1016

Littleborough

