


| Window Schedule (Square windows) |               |          |                  |             |                    |       |             |                 |                       |                        |                 |        |                                  |                      |              |   |
|----------------------------------|---------------|----------|------------------|-------------|--------------------|-------|-------------|-----------------|-----------------------|------------------------|-----------------|--------|----------------------------------|----------------------|--------------|---|
| Level                            | Window Number | Room     |                  | Type        | Structural Opening |       | Sill Height | Blinds Required | Trickle Vent Required | Mirrored film required | Lintel Required | Finish | Frame Material                   | Acoustic Designation | Barrier Load | Comments                                                                                             |
|                                  |               | Number   | Name             |             | Height             | Width |             |                 |                       |                        |                 |        |                                  |                      |              |   |
| 00                               | WI.00.01      | 00.05.04 | Bedroom          | WI Type 04B | 1660               | 1135  | 825         | Yes             | No                    | Yes                    | Yes             | Glass  | Flush UPVC - RAL 7038 Agate Grey |                      |              | Windows to be fitted with lockable limiters. Set to 100mm max opening. Blind type tbc with planning. |
| 00                               | WI.00.02      | 00.05.01 | Kitchen + Living | WI Type 06  | 1660               | 1698  | 825         | Yes             | No                    | Yes                    | Yes             | Glass  | Flush UPVC - RAL 7038 Agate Grey |                      |              | Windows to be fitted with lockable limiters. Set to 100mm max opening. Blind type tbc with planning. |
| 00                               | WI.00.03      | 00.00.07 | Circulation      | WI Type 04A | 1660               | 1248  | 825         | No              | No                    | Yes                    | Yes             | Glass  | Flush UPVC - RAL 7038 Agate Grey |                      |              | Automatic opener to function as smoke vent.                                                          |
| 00                               | WI.00.04      | 00.01.01 | Kitchen + Living | WI Type 01B | 1660               | 1585  | 825         | Yes             | Yes                   | Yes                    | Yes             | Glass  | Flush UPVC - RAL 7038 Agate Grey | 34dB                 |              | Windows to be fitted with lockable limiters. Set to 100mm max opening. Blind type tbc with planning. |
| 00                               | WI.00.05      | 00.01.04 | Bedroom          | WI Type 01A | 1660               | 1585  | 825         | Yes             | Yes                   | Yes                    | Yes             | Glass  | Flush UPVC - RAL 7038 Agate Grey | 34dB                 |              | Windows to be fitted with lockable limiters. Set to 100mm max opening. Blind type tbc with planning. |
| 00                               | WI.00.06      | 00.02.04 | Bedroom          | WI Type 01B | 1660               | 1585  | 825         | Yes             | Yes                   | Yes                    | Yes             | Glass  | Flush UPVC - RAL 7038 Agate Grey | 34dB                 |              | Windows to be fitted with lockable limiters. Set to 100mm max opening. Blind type tbc with planning. |
| 00                               | WI.00.07      | 00.02.01 | Kitchen + Living | WI Type 01A | 1660               | 1585  | 825         | Yes             | Yes                   | Yes                    | Yes             | Glass  | Flush UPVC - RAL 7038 Agate Grey | 34dB                 |              | Windows to be fitted with lockable limiters. Set to 100mm max opening. Blind type tbc with planning. |
| 00                               | WI.00.08      | 00.03.01 | Kitchen + Living | WI Type 01B | 1660               | 1585  | 825         | Yes             | Yes                   | Yes                    | Yes             | Glass  | Flush UPVC - RAL 7038 Agate Grey | 34dB                 |              | Windows to be fitted with lockable limiters. Set to 100mm max opening. Blind type tbc with planning. |
| 00                               | WI.00.09      | 00.03.04 | Bedroom          | WI Type 01A | 1660               | 1585  | 825         | Yes             | Yes                   | Yes                    | Yes             | Glass  | Flush UPVC - RAL 7038 Agate Grey | 34dB                 |              | Windows to be fitted with lockable limiters. Set to 100mm max opening. Blind type tbc with planning. |
| 00                               | WI.00.10      | 00.04.04 | Bedroom          | WI Type 01B | 1660               | 1585  | 825         | Yes             | Yes                   | Yes                    | Yes             | Glass  | Flush UPVC - RAL 7038 Agate Grey | 34dB                 |              | Windows to be fitted with lockable limiters. Set to 100mm max opening. Blind type tbc with planning. |
| 00                               | WI.00.11      | 00.04.01 | Kitchen + Living | WI Type 01A | 1660               | 1585  | 825         | Yes             | Yes                   | Yes                    | Yes             | Glass  | Flush UPVC - RAL 7038 Agate Grey | 34dB                 |              | Windows to be fitted with lockable limiters. Set to 100mm max opening. Blind type tbc with planning. |
| 00                               | WI.00.12      | 00.00.01 | Communal Lounge  | WI Type 05  | 2335               | 1698  | 150         | Yes             | No                    | No                     | Yes             | Glass  | Flush UPVC - RAL 7038 Agate Grey | 34dB                 |              | Windows to be fitted with lockable limiters. Set to 100mm max opening.                               |
| 00                               | WI.00.13      | 00.00.01 | Communal Lounge  | WI Type 7B  | 2335               | 1135  | 150         | Yes             | No                    | No                     | Yes             | Glass  | Flush UPVC - RAL 7038 Agate Grey | 34dB                 |              | Windows to be fitted with lockable limiters. Set to 100mm max opening.                               |
| 00                               | WI.00.14      | 00.06.03 | Bedroom          | WI Type 7B  | 2335               | 1135  | 150         | Yes             | No                    | Yes                    | Yes             | Glass  | Flush UPVC - RAL 7038 Agate Grey | 34dB                 |              | Windows to be fitted with lockable limiters. Set to 100mm max opening. Blind type tbc with planning. |
| 00                               | WI.00.15      | 00.06.01 | Kitchen + Living | WI Type 06  | 1660               | 1698  | 825         | Yes             | No                    | Yes                    | Yes             | Glass  | Flush UPVC - RAL 7038 Agate Grey |                      |              | Windows to be fitted with lockable limiters. Set to 100mm max opening. Blind type tbc with planning. |

|    |          |          |                  |             |      |      |     |     |     |    |     |       |                                  |      |           |   |
|----|----------|----------|------------------|-------------|------|------|-----|-----|-----|----|-----|-------|----------------------------------|------|-----------|---|
| 01 | WI.01.01 | 01.11.02 | Bedroom          | WI Type 7B  | 2335 | 1135 | 150 | Yes | No  | No | Yes | Glass | Flush UPVC - RAL 7038 Agate Grey |      | 0.74 kN/m | Windows to be fitted with lockable limiters. Set to 100mm max opening.                                            |
| 01 | WI.01.02 | 01.11.01 | Kitchen + Living | WI Type 05  | 2335 | 1698 | 150 | Yes | No  | No | Yes | Glass | Flush UPVC - RAL 7038 Agate Grey |      | 0.74 kN/m | Windows to be fitted with lockable limiters. Set to 100mm max opening.                                            |
| 01 | WI.01.03 | 01.00.05 | Circulation      | WI Type 7A  | 2335 | 1248 | 150 | No  | No  | No | Yes | Glass | Flush UPVC - RAL 7038 Agate Grey |      | 0.74 kN/m | Automatic opener to function as smoke vent                                                                        |
| 01 | WI.01.04 | 01.07.01 | Kitchen + Living | WI Type 01B | 1660 | 1585 | 825 | Yes | No  | No | Yes | Glass | Flush UPVC - RAL 7038 Agate Grey |      |           | Windows to be fitted with lockable limiters. Set to 100mm max opening. PPC Aluminum shroud to match frame         |
| 01 | WI.01.05 | 01.07.01 | Kitchen + Living | WI Type 01B | 1660 | 1585 | 825 | Yes | Yes | No | Yes | Glass | Flush UPVC - RAL 7038 Agate Grey | 34dB |           | Windows to be fitted with lockable limiters. Set to 100mm max opening.                                            |
| 01 | WI.01.06 | 01.07.04 | Bedroom          | WI Type 01A | 1660 | 1585 | 825 | Yes | Yes | No | Yes | Glass | Flush UPVC - RAL 7038 Agate Grey | 34dB |           | Windows to be fitted with lockable limiters. Set to 100mm max opening.                                            |
| 01 | WI.01.07 | 01.08.04 | Bedroom          | WI Type 01B | 1660 | 1585 | 825 | Yes | Yes | No | Yes | Glass | Flush UPVC - RAL 7038 Agate Grey | 34dB |           | Windows to be fitted with lockable limiters. Set to 100mm max opening.                                            |
| 01 | WI.01.08 | 01.08.01 | Kitchen + Living | WI Type 01A | 1660 | 1585 | 825 | Yes | Yes | No | Yes | Glass | Flush UPVC - RAL 7038 Agate Grey | 34dB |           | Windows to be fitted with lockable limiters. Set to 100mm max opening.                                            |
| 01 | WI.01.09 | 01.09.01 | Kitchen + Living | WI Type 01B | 1660 | 1585 | 825 | Yes | Yes | No | Yes | Glass | Flush UPVC - RAL 7038 Agate Grey | 34dB |           | Windows to be fitted with lockable limiters. Set to 100mm max opening.                                            |
| 01 | WI.01.10 | 01.09.04 | Bedroom          | WI Type 01A | 1660 | 1585 | 825 | Yes | Yes | No | Yes | Glass | Flush UPVC - RAL 7038 Agate Grey | 34dB |           | Windows to be fitted with lockable limiters. Set to 100mm max opening.                                            |
| 01 | WI.01.11 | 01.10.04 | Bedroom          | WI Type 01B | 1660 | 1585 | 825 | Yes | Yes | No | Yes | Glass | Flush UPVC - RAL 7038 Agate Grey | 34dB |           | Windows to be fitted with lockable limiters. Set to 100mm max opening.                                            |
| 01 | WI.01.12 | 01.10.01 | Kitchen + Living | WI Type 01A | 1660 | 1585 | 825 | Yes | Yes | No | Yes | Glass | Flush UPVC - RAL 7038 Agate Grey | 34dB |           | Windows to be fitted with lockable limiters. Set to 100mm max opening.                                            |
| 01 | WI.01.13 | 01.10.01 | Kitchen + Living | WI Type 01A | 1660 | 1585 | 825 | Yes | No  | No | Yes | Glass | Flush UPVC - RAL 7038 Agate Grey | 34dB |           | Windows to be fitted with lockable limiters. Set to 100mm max opening. PPC Aluminum shroud to match frame         |
| 01 | WI.01.14 | 01.00.06 | Circulation      | WI Type 7A  | 2335 | 1248 | 150 | No  | No  | No | Yes | Glass | Flush UPVC - RAL 7038 Agate Grey | 34dB | 0.74 kN/m | Windows to be fitted with lockable limiters. Set to 100mm max opening. Automatic opener to function as smoke vent |
| 01 | WI.01.15 | 01.12.01 | Kitchen + Living | WI Type 05  | 2335 | 1698 | 150 | Yes | No  | No | Yes | Glass | Flush UPVC - RAL 7038 Agate Grey | 34dB |           | Windows to be fitted with lockable limiters. Set to 100mm max opening.                                            |
| 01 | WI.01.16 | 01.12.04 | Bedroom          | WI Type 7B  | 2335 | 1135 | 150 | Yes | No  | No | Yes | Glass | Flush UPVC - RAL 7038 Agate Grey | 34dB | 0.74 kN/m | Windows to be fitted with lockable limiters. Set to 100mm max opening.                                            |
| 01 | WI.01.17 | 01.13.03 | Bedroom          | WI Type 7B  | 2335 | 1135 | 150 | Yes | No  | No | Yes | Glass | Flush UPVC - RAL 7038 Agate Grey | 34dB | 0.74 kN/m | Windows to be fitted with lockable limiters. Set to 100mm max opening.                                            |
| 01 | WI.01.18 | 01.13.01 | Kitchen + Living | WI Type 05  | 2335 | 1698 | 150 | Yes | No  | No | Yes | Glass | Flush UPVC - RAL 7038 Agate Grey |      | 0.74 kN/m | Windows to be fitted with lockable limiters. Set to 100mm max opening.                                            |
| 01 | WI.01.19 | 01.00.03 | Circulation      | WI Type 7A  | 2335 | 1248 | 150 | No  | No  | No | Yes | Glass | Flush UPVC - RAL 7038 Agate Grey |      | 0.74 kN/m | Windows to be fitted with lockable limiters. Set to 100mm max opening. Automatic opener to function as smoke vent |
| 01 | WI.01.20 | 01.00.01 | Staff Rest       | WI Type 7B  | 2335 | 1135 | 150 | Yes | No  | No | Yes | Glass | Flush UPVC - RAL 7038 Agate Grey |      | 0.74 kN/m | Windows to be fitted with lockable limiters. Set to 100mm max opening.                                            |

|    |          |          |                  |             |      |      |     |     |    |    |     |       |                                  |      |  |   |
|----|----------|----------|------------------|-------------|------|------|-----|-----|----|----|-----|-------|----------------------------------|------|--|---|
| 02 | WI.02.01 | 02.14.01 | Kitchen + Living | WI Type 01B | 1660 | 1585 | 900 | Yes | No | No | Yes | Glass | Flush UPVC - RAL 7038 Agate Grey |      |  | Windows to be fitted with lockable limiters. Set to 100mm max opening.. PPC Aluminum shroud to match frame |
| 02 | WI.02.10 | 02.17.01 | Kitchen + Living | WI Type 01A | 1660 | 1585 | 900 | Yes | No | No | Yes | Glass | Flush UPVC - RAL 7038 Agate Grey | 34dB |  | Windows to be fitted with lockable limiters. Set to 100mm max opening. PPC Aluminum shroud to match frame  |

| Window Schedule (Triangular Windows) |               |        |      |      |            |             |                 |                       |                        |                 |        |          |                      |              |  |          |
|--------------------------------------|---------------|--------|------|------|------------|-------------|-----------------|-----------------------|------------------------|-----------------|--------|----------|----------------------|--------------|--|----------|
| Level                                | Window Number | Room   |      | Type | Dimensions | Sill Height | Blinds required | Trickle Vent Required | Mirrored film required | Lintel Required | Finish | Material | Acoustic Designation | Barrier Load |  | Comments |
|                                      |               | Number | Name |      |            |             |                 |                       |                        |                 |        |          |                      |              |  |          |

|    |          |          |                  |             |             |     |     |     |    |     |       |                                  |      |  |  |                                                                        |
|----|----------|----------|------------------|-------------|-------------|-----|-----|-----|----|-----|-------|----------------------------------|------|--|--|------------------------------------------------------------------------|
| 02 | WI.02.02 | 02.17.04 | Bedroom          | WI Type 02B | See Drawing | 500 | Yes | Yes | No | Yes | Glass | Flush UPVC - RAL 7038 Agate Grey | 34dB |  |  | Windows to be fitted with lockable limiters. Set to 100mm max opening. |
| 02 | WI.02.03 | 02.16.01 | Kitchen + Living | WI Type 02A | See Drawing | 500 | Yes | Yes | No | Yes | Glass | Flush UPVC - RAL 7038 Agate Grey | 34dB |  |  | Windows to be fitted with lockable limiters. Set to 100mm max opening. |
| 02 | WI.02.04 | 02.17.04 | Bedroom          | WI Type 02B | See Drawing | 500 | Yes | Yes | No | Yes | Glass | Flush UPVC - RAL 7038 Agate Grey | 34dB |  |  | Windows to be fitted with lockable limiters. Set to 100mm max opening. |
| 02 | WI.02.05 | 02.16.01 | Kitchen + Living | WI Type 02A | See Drawing | 500 | Yes | Yes | No | Yes | Glass | Flush UPVC - RAL 7038 Agate Grey | 34dB |  |  | Windows to be fitted with lockable limiters. Set to 100mm max opening. |
| 02 | WI.02.06 | 02.17.04 | Bedroom          | WI Type 02B | See Drawing | 500 | Yes | Yes | No | Yes | Glass | Flush UPVC - RAL 7038 Agate Grey | 34dB |  |  | Windows to be fitted with lockable limiters. Set to 100mm max opening. |
| 02 | WI.02.07 | 02.16.01 | Kitchen + Living | WI Type 02A | See Drawing | 500 | Yes | Yes | No | Yes | Glass | Flush UPVC - RAL 7038 Agate Grey | 34dB |  |  | Windows to be fitted with lockable limiters. Set to 100mm max opening. |
| 02 | WI.02.08 | 02.17.04 | Bedroom          | WI Type 02B | See Drawing | 500 | Yes | Yes | No | Yes | Glass | Flush UPVC - RAL 7038 Agate Grey | 34dB |  |  | Windows to be fitted with lockable limiters. Set to 100mm max opening. |
| 02 | WI.02.09 | 02.16.01 | Kitchen + Living | WI Type 02A | See Drawing | 500 | Yes | Yes | No | Yes | Glass | Flush UPVC - RAL 7038 Agate Grey | 34dB |  |  | Windows to be fitted with lockable limiters. Set to 100mm max opening. |

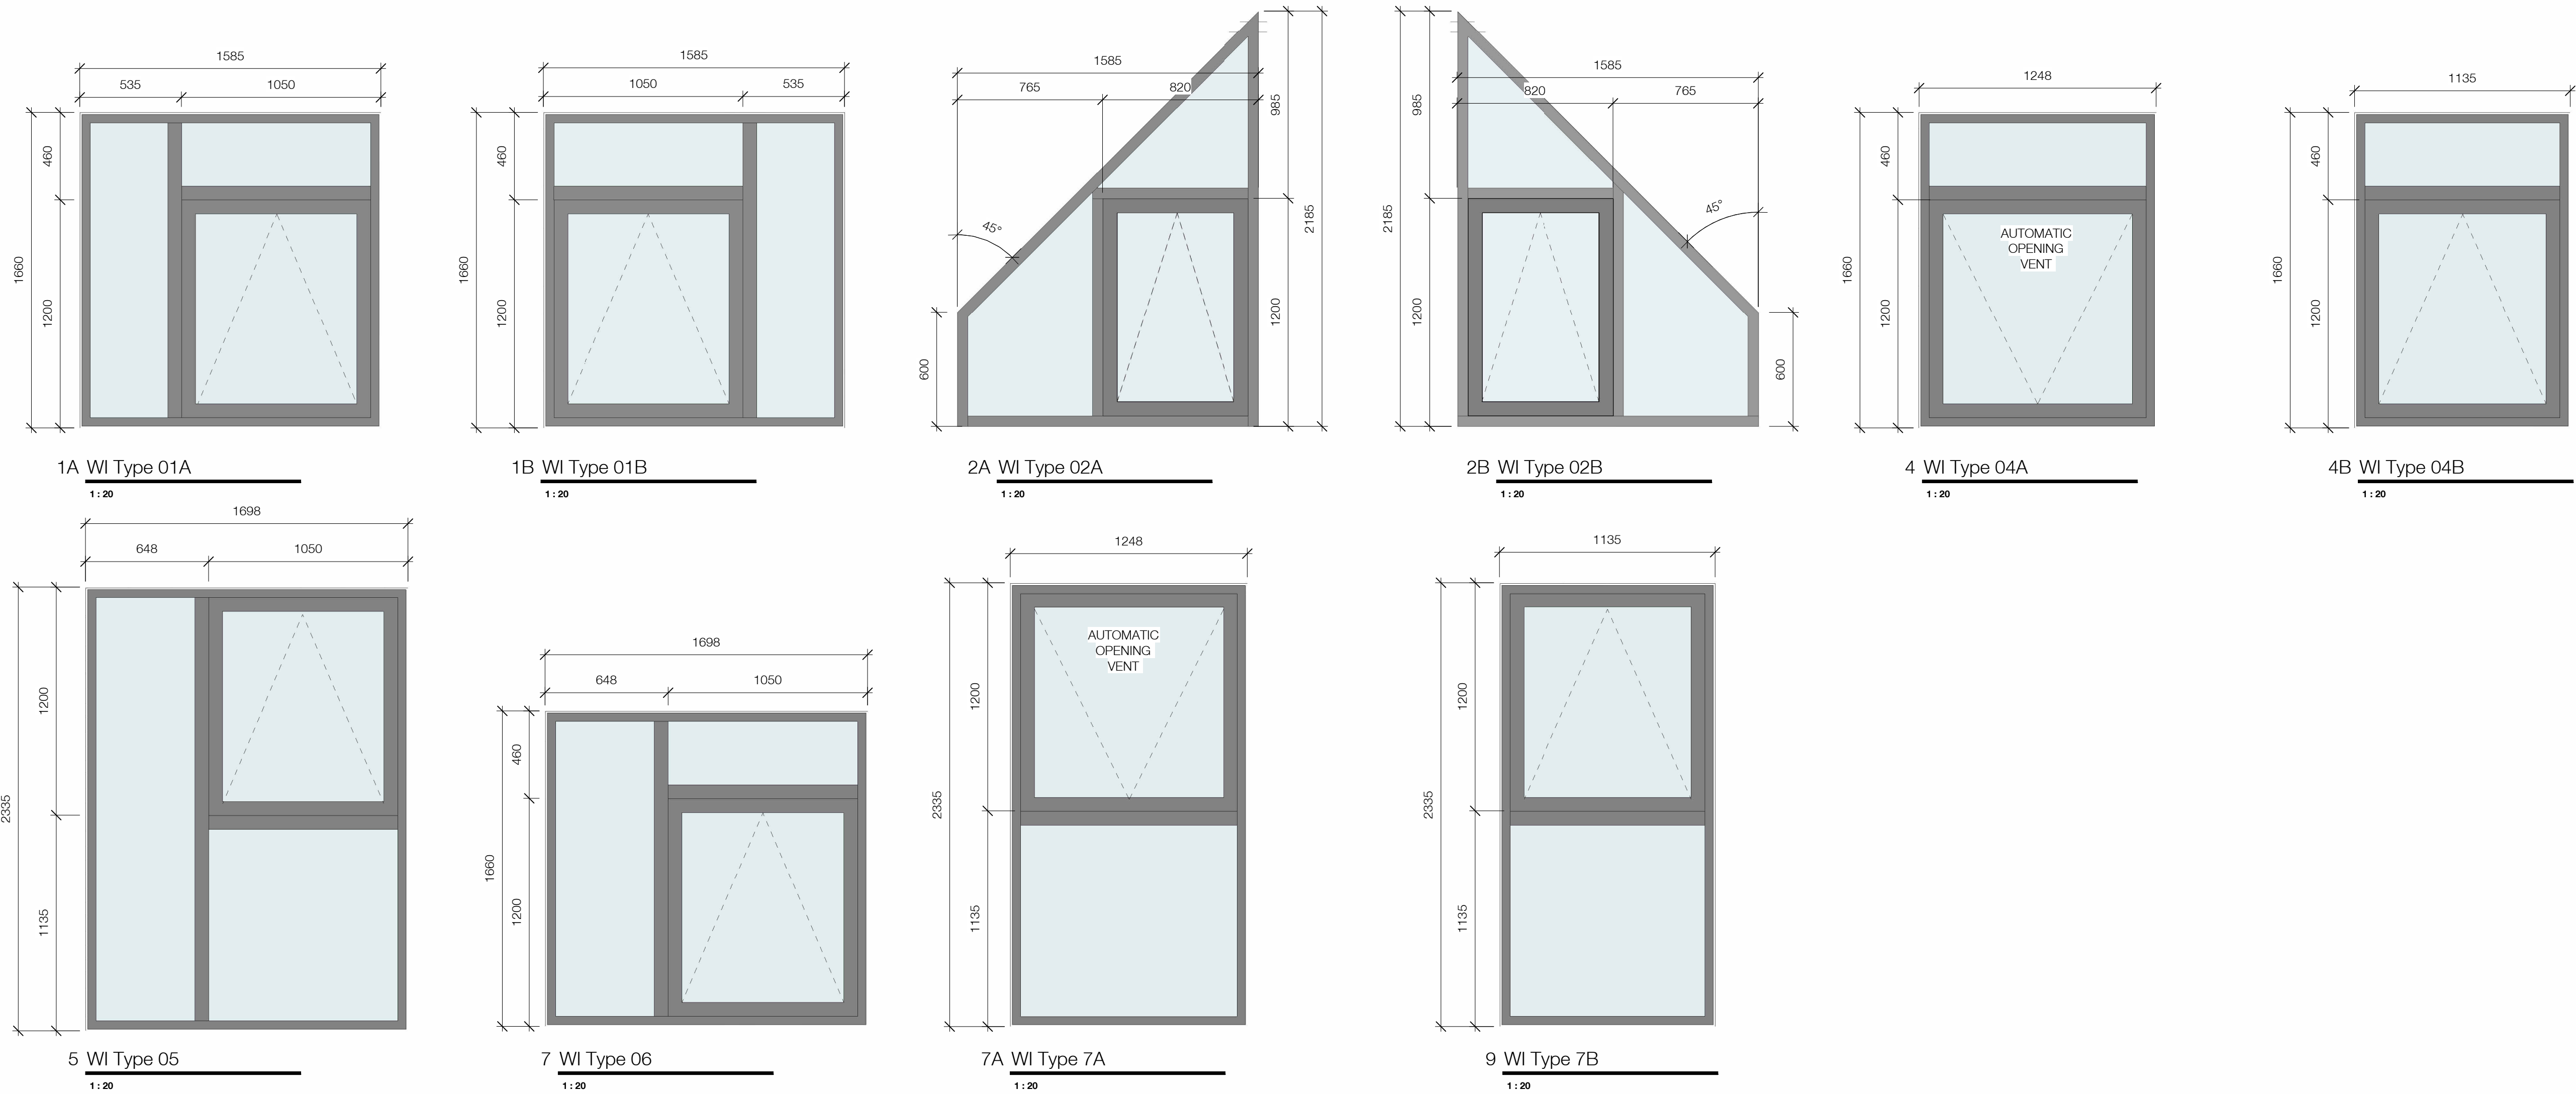

The use of this data has been based upon Ordnance Survey data. Reproduction of this drawing in whole or in part is prohibited without the prior permission of Ordnance Survey.

Ryder Architecture has co-ordinated relevant information received from third parties, but are not responsible for the content of the information received from others.

The controlled version of this drawing should be viewed in DWG or PDF format not DWG or other formats. All prints of this drawing must be made in full colour.

Do not scale the drawing. Use figured dimensions in all cases. Check all dimensions on site. Report any discrepancies in writing to Ryder before proceeding.

|     |   |       |         |          |
|-----|---|-------|---------|----------|
| P7  | RAL Colour Reference Updated in line with planner's comments.                                                                                              | DSM   | AAL     | 23/01/26 |
| P6  | Window types updated. Frame colour and material updated. Acoustic Designation added. Barrier loading added. Type 3 Window omitted. Type 7C Window omitted. | SLI   | AAL     | 12/12/25 |
| P5  | Window type 04B added. Vertical blinds shown in place of box roller. Film removed from communal areas.                                                     | MAQ   | AWI     | 28/03/25 |
| P4  | Privacy film note added. AOV opening direction updated.   | AWI   | SFR     | 03/03/25 |
| P3  | Updated to reflect revised core and circulation. 7a width increased. 7c added automatic openers noted.                                                     | MAQ   | AWI     | 12/02/25 |
| P2  | Window type 4 width amended.   | AWI   | AAL     | 28/01/25 |
| P1  | First Issue   | MAQ   | AWI     | 03/01/25 |
| Rev | Description   | Drawn | Checked | Date     |

Subsidiary  
**Information**  
Project  
**PossAbilities**  
**Wuerdle Street**  
**Halifax Road, Rochdale, OL12 9QD**  
Drawing  
**Window Schedule**

|                 |               |             |             |             |            |             |
|-----------------|---------------|-------------|-------------|-------------|------------|-------------|
| Drawing Number  | Proj. ID      | Disc.       | Rev.        | Form        | Disc.      | Number      |
| <b>POSWD</b>    | <b>- RYD</b>  | <b>- 00</b> | <b>- ZZ</b> | <b>- SH</b> | <b>- A</b> | <b>6300</b> |
| Project Number  | Scale at      | Status      | Revision    |             |            |             |
| <b>10745-01</b> | <b>1 : 20</b> | <b>S2</b>   | <b>P7</b>   |             |            |             |

info@ryderarchitecture.com  
www.ryderarchitecture.com

Ryder