

REVISIONS

P01	FIRST ISSUE	18/04/24 PW BG
P02	Updated to latest design development	04/07/24 DTP BG
P03	Roof plant layouts updated	17/07/24 DTP BG
P04	Planning NMA - Ribbon louvres added	07/03/25 VMS DTP
P05	Planning NMA -FFL Level Amended to 148.70	06/11/25 E5 VMS
P06	Material key and annotations to elevations updated	26/01/26 ES VS
P07	Drawing Submitted to Discharge Planning Conditions 7 and 8	27/01/26 ES VS

Material Key - Refer to External Facing Materials - Schedule
Doc No.G1245-DLA-XX-XX-SP-A-10002

1	Double glazed thermally broken PPC aluminium curtain walling system Colour: RAL 7016 Anthracite Grey
2	Ceramic backed opaque double glazing (Spandrel) Colour: RAL 7016 Anthracite Grey
3	Digitally printed manifestation pattern to glazing panels Colour: RAL 9006 Silver Metallic
4	Parallel Push Window, PPC aluminium frames Colour: RAL 7016 Anthracite Grey
5	Insulated PPC Metal Panel (Spandrel) Colour: RAL 7016 Anthracite Grey
6	Aluminium cladding Colour: Mill Finish
7	Aluminium sheet cladding Colour: Natural Anodised
8	PPC Steel Doors Colour: RAL 9006 Silver
9	COR-TEN Steel Cladding Panels
10 (A)	Engineering facing brickwork plinth Colour: Slate blue
10 (B)	Brickwork Plinth mortar Colour: Natural
11	PPC Steel Doors Colour: RAL 7016 Anthracite Grey
12 (A)	PPC Aluminium Louvres Colour: RAL 7016 Anthracite Grey
12 (B)	PPC panelized louver screen systems with louvred doors Colour: RAL 7016 Anthracite Grey 7016
13	COR-TEN Steel Perforated Panels to Service Yard
14	Steel Security Fencing Finish: Galvanised
15	PPC Insulated large format roller shutter Door Colour: RAL 7016 Anthracite Grey
16	Double Glazed PPC aluminium revolving door Colour: RAL 7016 Anthracite Grey
17 (A)	PPC profiled sheet cladding Colour: RAL 7016 Anthracite Grey
17 (B)	Profiled sheet cladding Colour: RAL 7016 Anthracite Grey
17 (C)	Double glazed thermally broken PPC aluminium curtain walling system to roof lights Colour: RAL 7016 Anthracite Grey
17 (D)	Opening Lights (Within Rooflights)
18	Bird Deterrents
19	PPC profiled sheet cladding Colour: RAL 7016 Anthracite Grey
20	PPC Aluminium framed double glazed Colour: RAL 7016 Anthracite Grey

For Jamb details refer to DLA Drawing 20113

For North Light Details Refer to DLA Drawing 20112 & 20113



55 St Pauls Street | Leeds | LS1 2TE
0113 887 3100
www.dla-architecture.co.uk

PROJECT
KINGSWAY BUSINESS PARK
PLOT R2 - SMMC


TITLE
GA ELEVATIONS
NORTH AND EAST

SCALE
1 : 100 @ A1
DATE
21/09/23

DLA REF
2022-040
DRAWN
PW
REVIEWED
BG

PROJECT
G1245 DLA ZZ XX DR A
ORIGIN/R
ZZ XX
LEVEL TYPE
DR A
ROLE
A
NUMBER
20103

STATUS
PLANNING
REVISION
P07

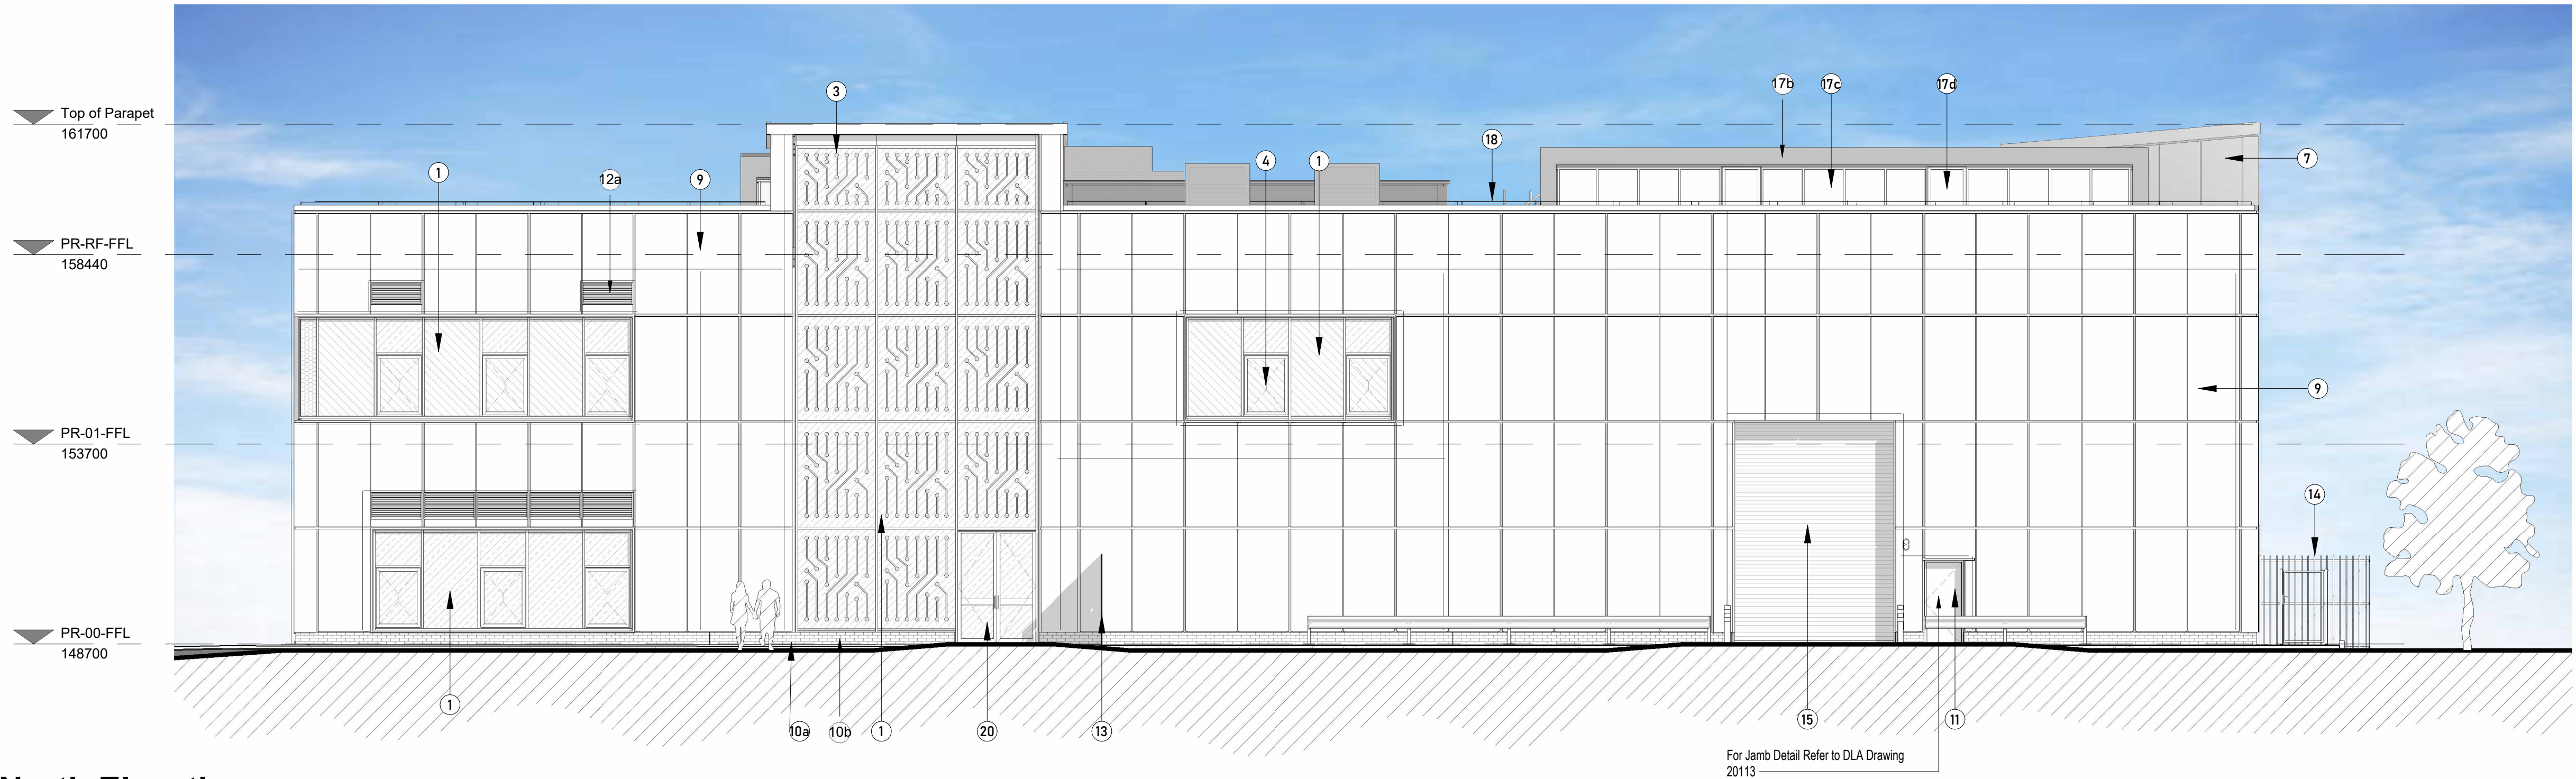

North Elevation
1 : 100



East Elevation
1 : 100

