



Elevation A - Riverstone Bridge
Elevation view looking downstream
Scale 1:100 @ A1

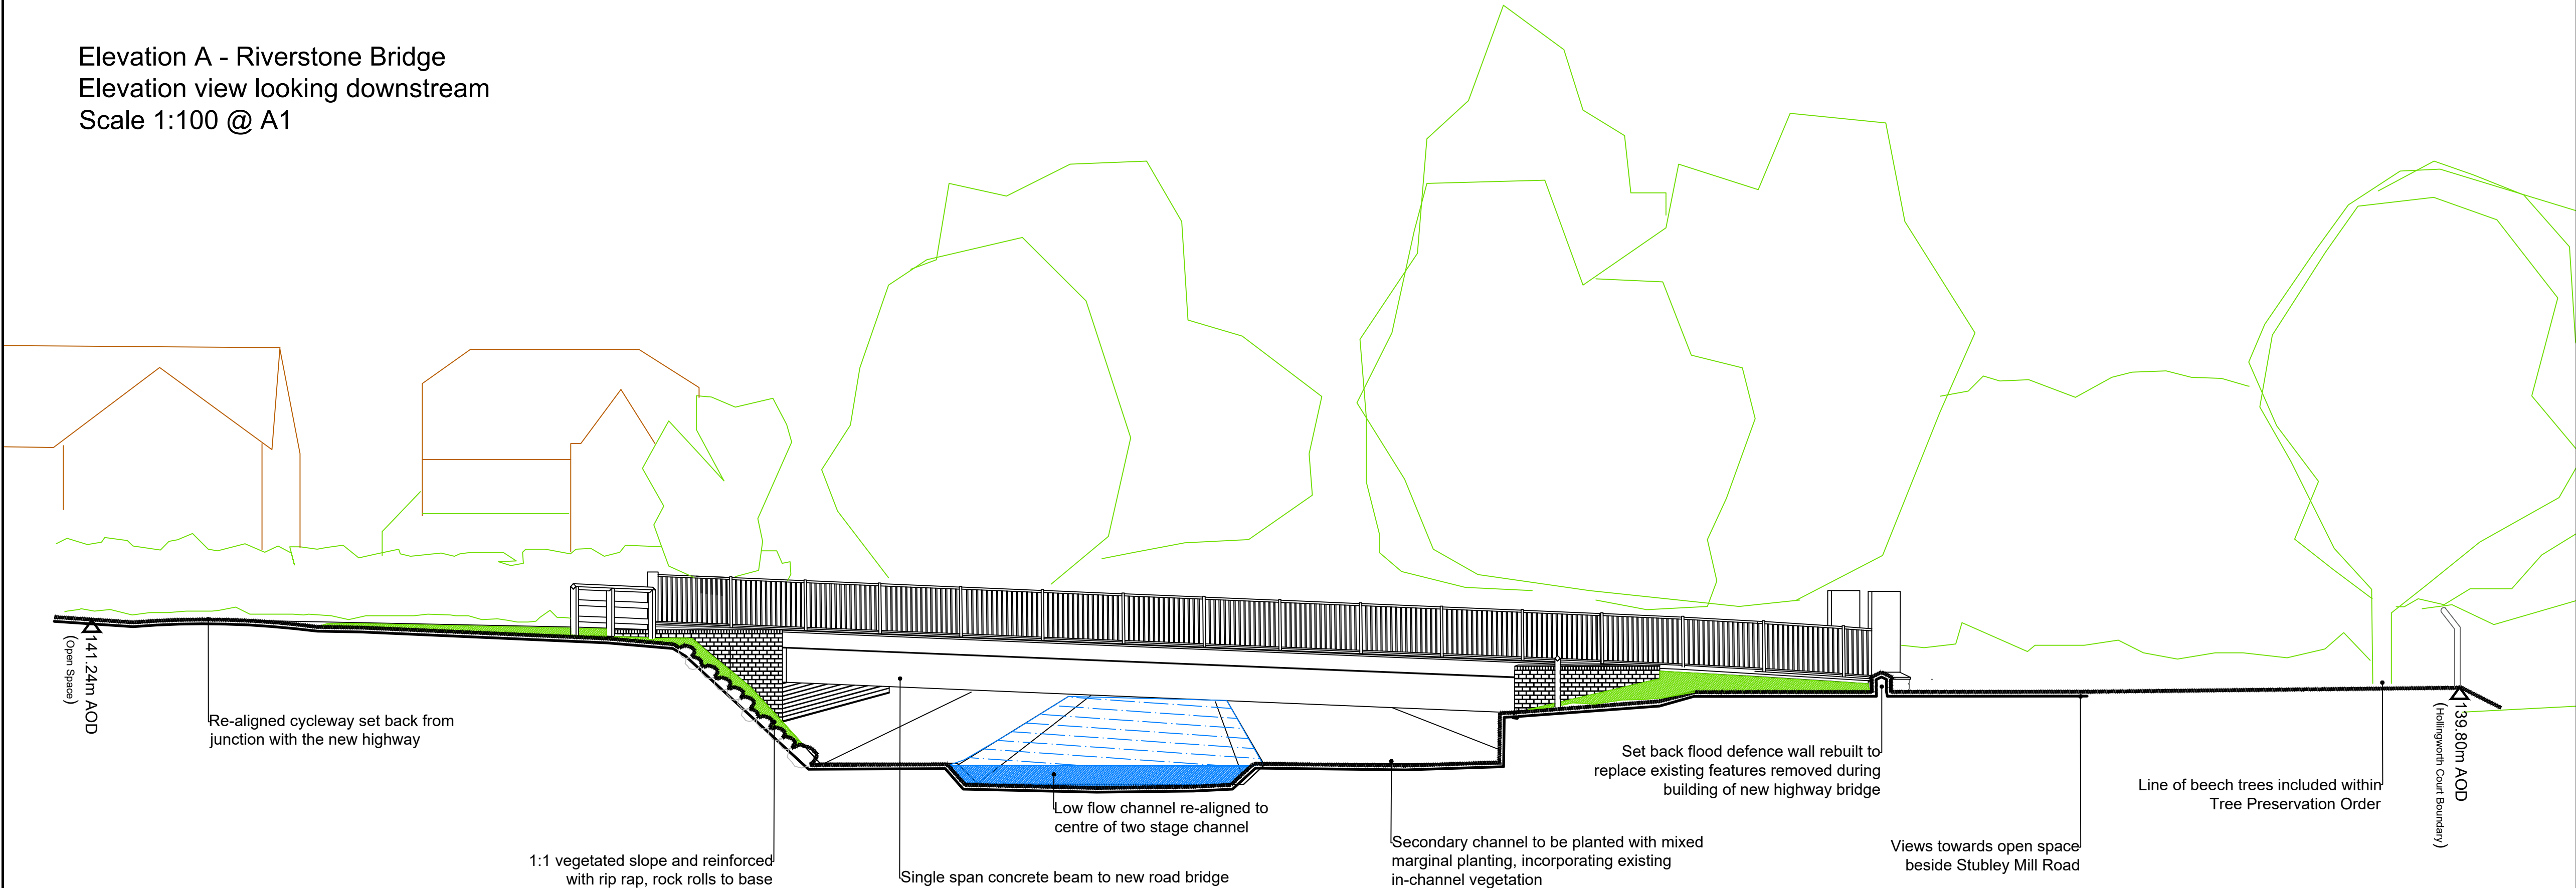

Elevation B - Riverstone Bridge
Elevation view looking upstream
Scale 1:100 @ A1

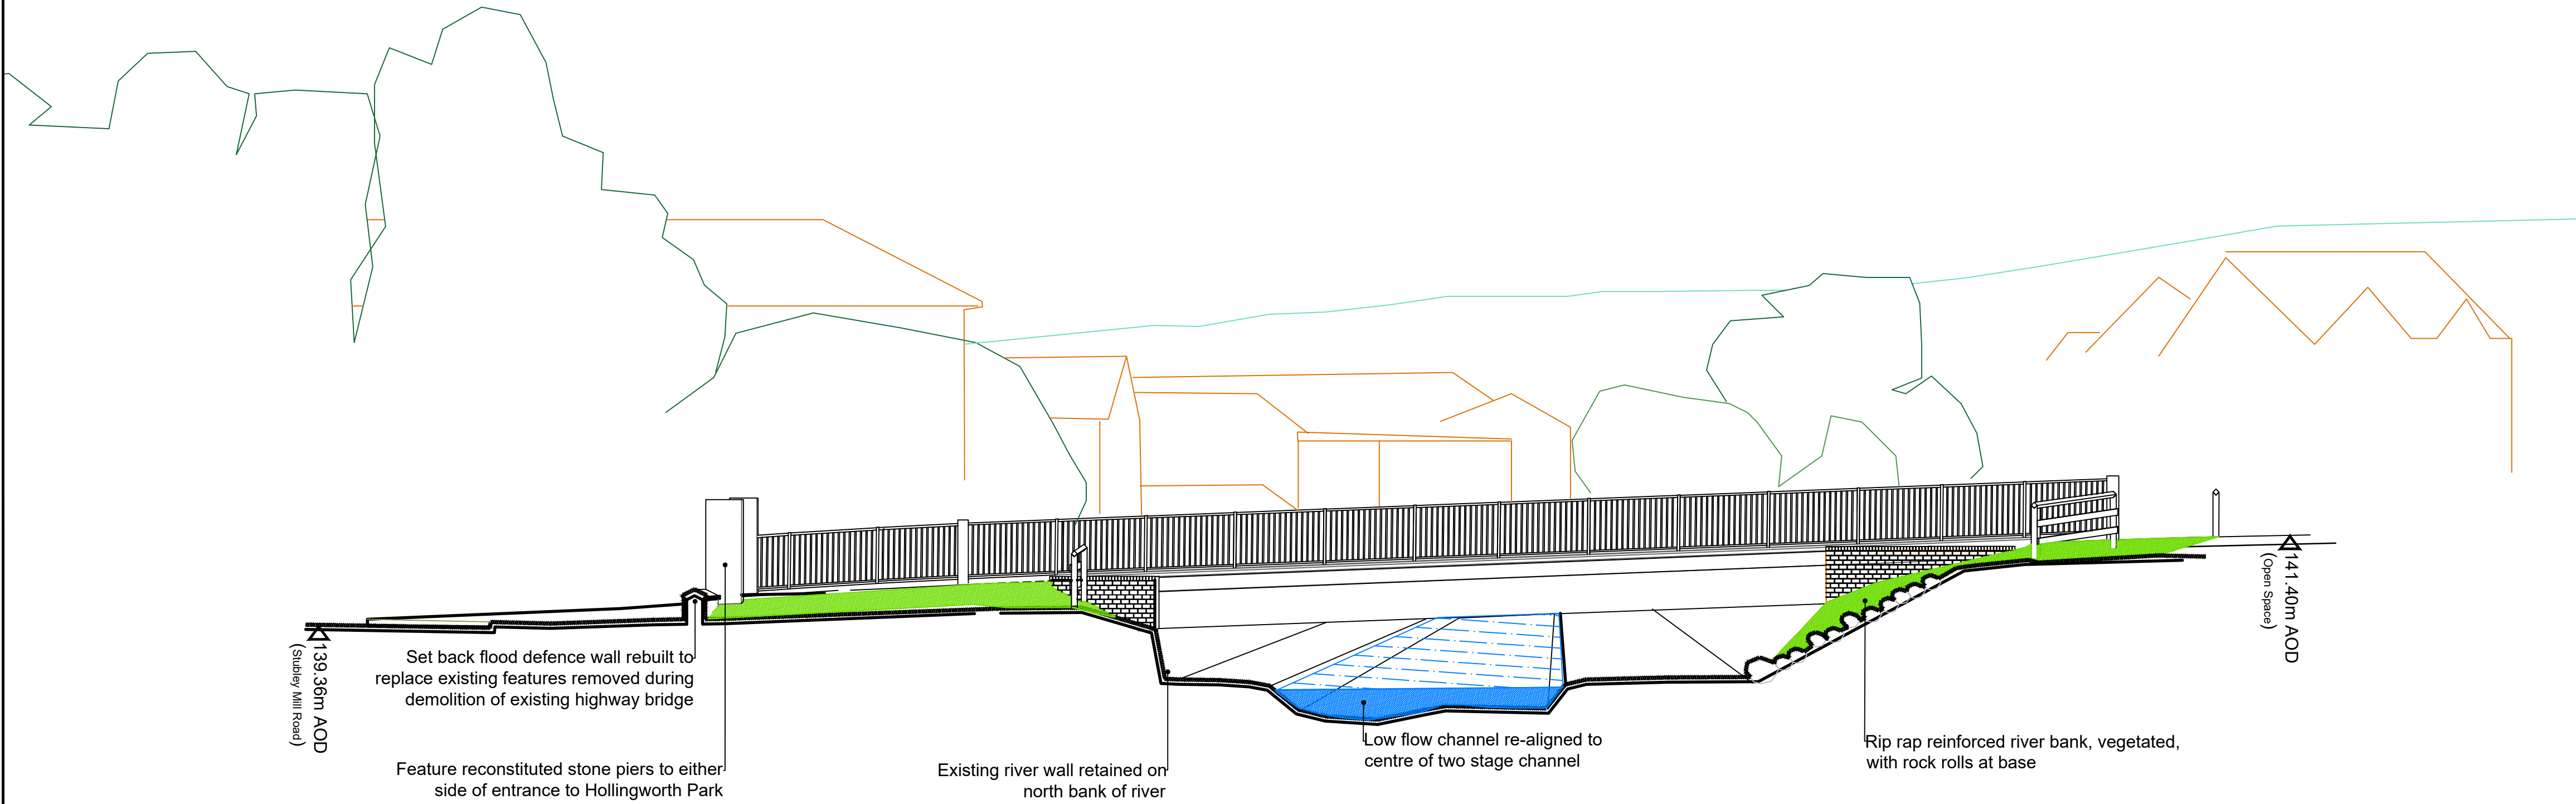

- Notes**
1. All levels are displayed in metres above Ordnance Datum (mOD) unless stated otherwise.
 2. All dimensions are displayed in millimetres (mm) unless stated otherwise.

DRAWING TO BE READ IN
COLOUR

Rev	Rev. Date	Purpose of revision	Drawn	Checked	Rev'd	Appr'd
C03	27/11/24	Section 73a application submission	NG	LM	SE	PT
C02	09/01/20	Planning Submission	NG	GR	MB	PT
P01	12/12/19	First Issue	NG	AR	MB	PT

JACOBS
5 First Street, Manchester M15 4GU
Tel +44 (0)161 235 6000 Fax +44(0)161 235 6001
www.Jacobs.com

Client
Environment Agency

Project
**ROCHDALE & LITTLEBOROUGH FRMS
PHASE 1A - LITTLEBOROUGH**

Drawing title
Riverstone Bridge Elevations

Drawing status	A4	
Scale	1:100 @ A1	DO NOT SCALE
Jacobs No.	B228P008	Rev
Client no.		C03
Drawing number	IMNW000100-JAC-ZZ-4BO-DR-PL-0056	

© Copyright 2018 Jacobs U.K. Limited. The concepts and information contained in this document are the property of Jacobs. Use or copying of this document in whole or in part without the written permission of Jacobs constitutes an infringement of copyright. Limitation: This drawing has been prepared on behalf of, and for the exclusive use of, Jacobs' Client, and is subject to, and issued in accordance with, the provisions of the contract between Jacobs and the Client. Jacobs accepts no liability or responsibility whatsoever for, or in respect of, any use of, or reliance upon, this drawing by any third party.