

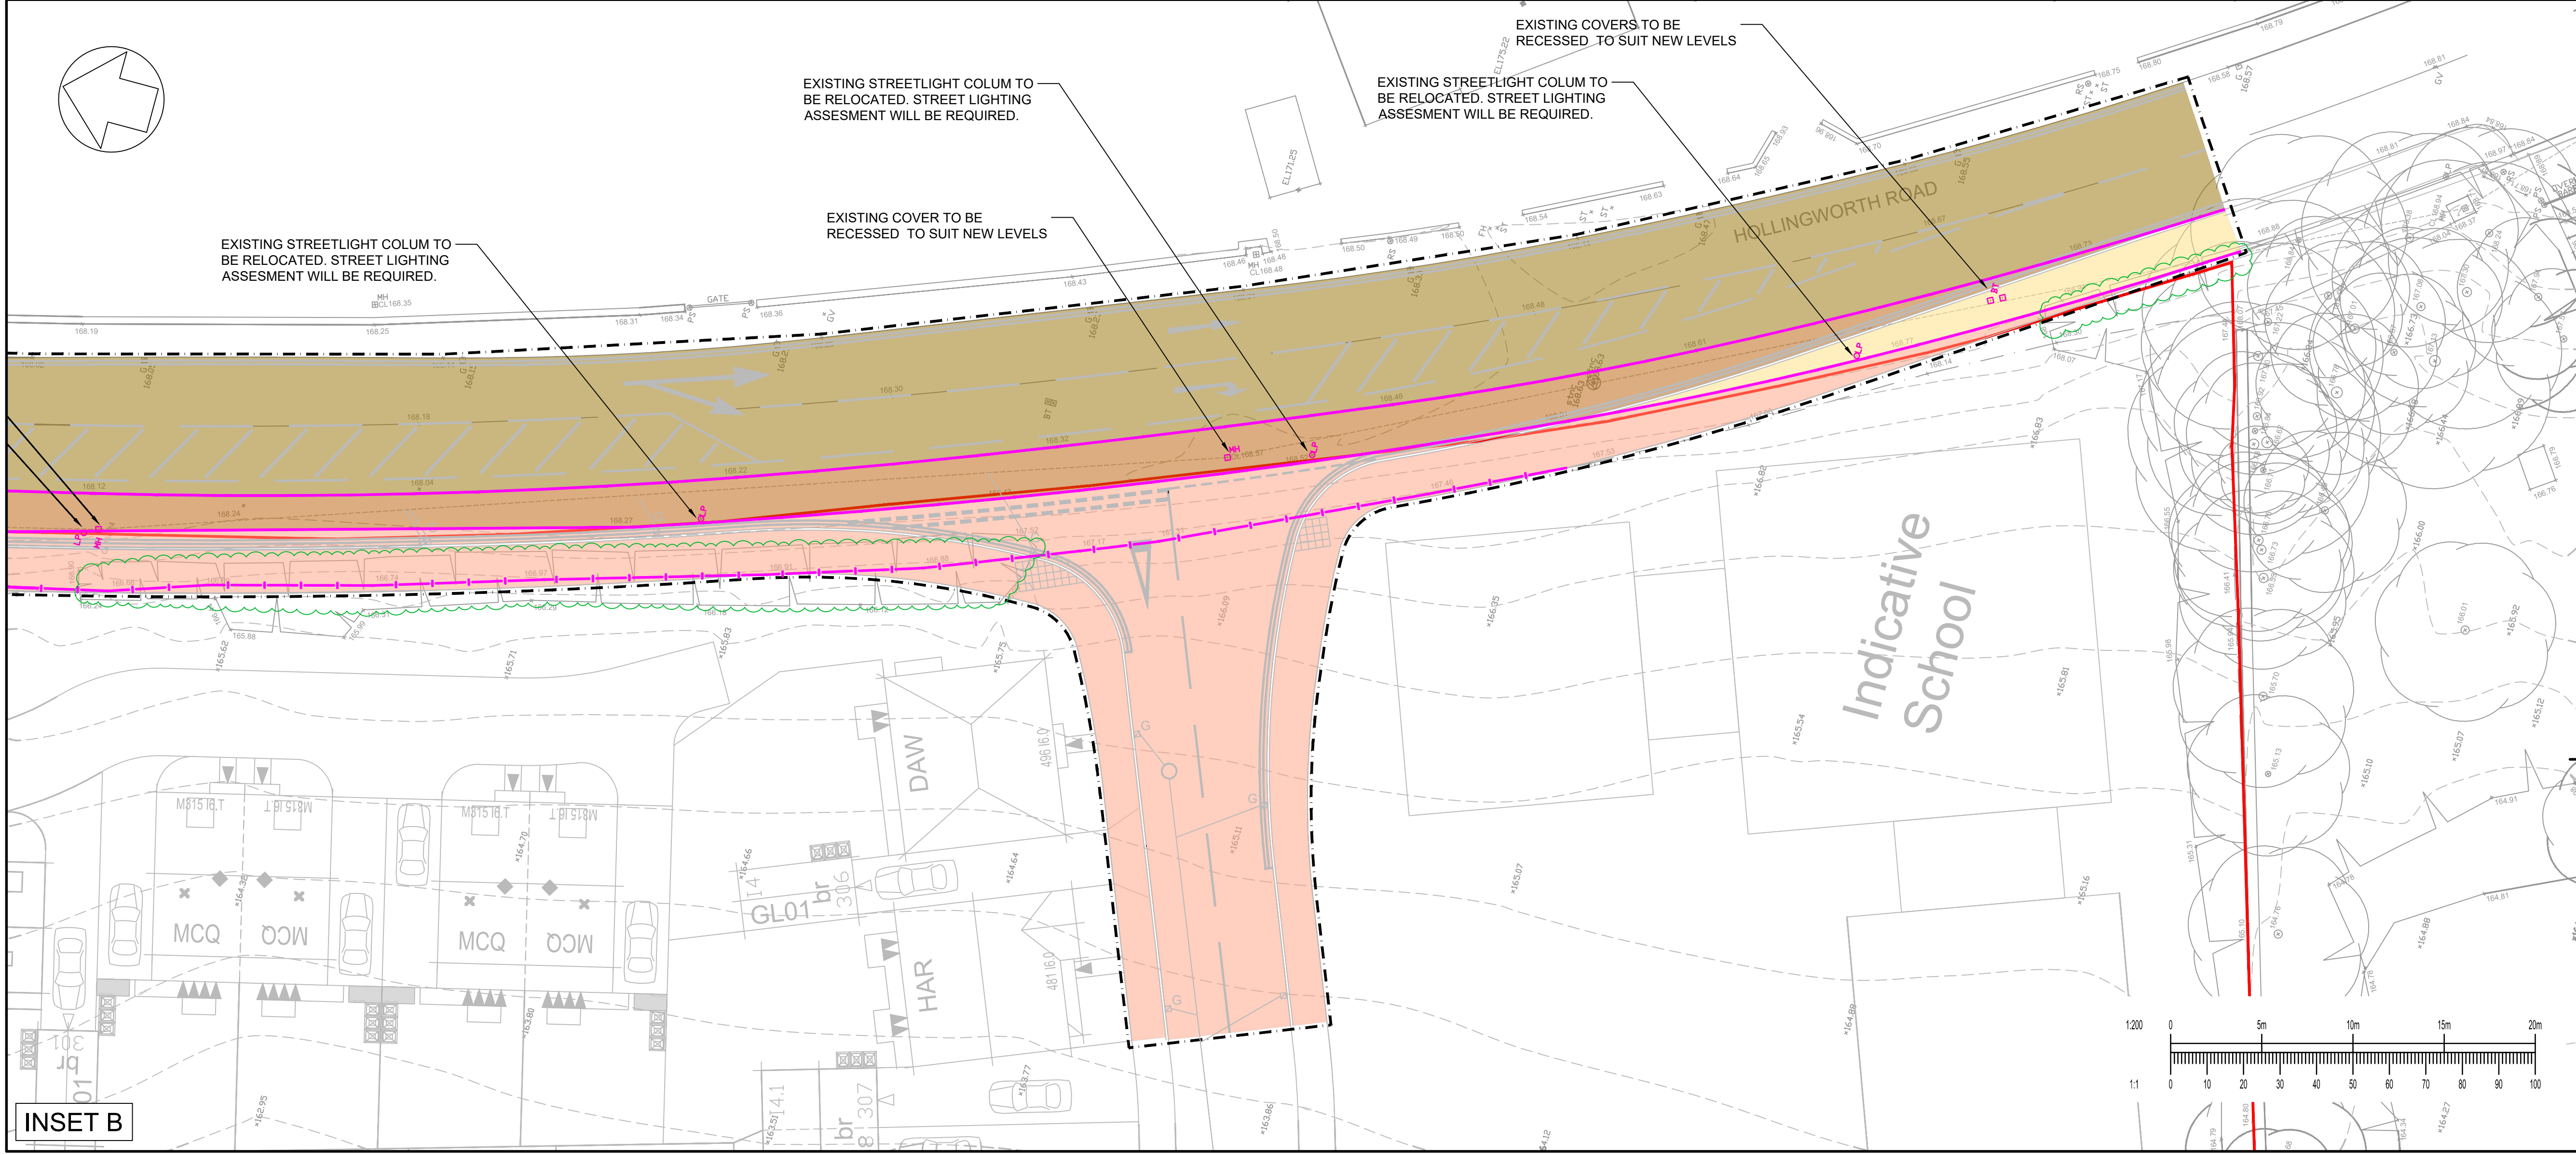


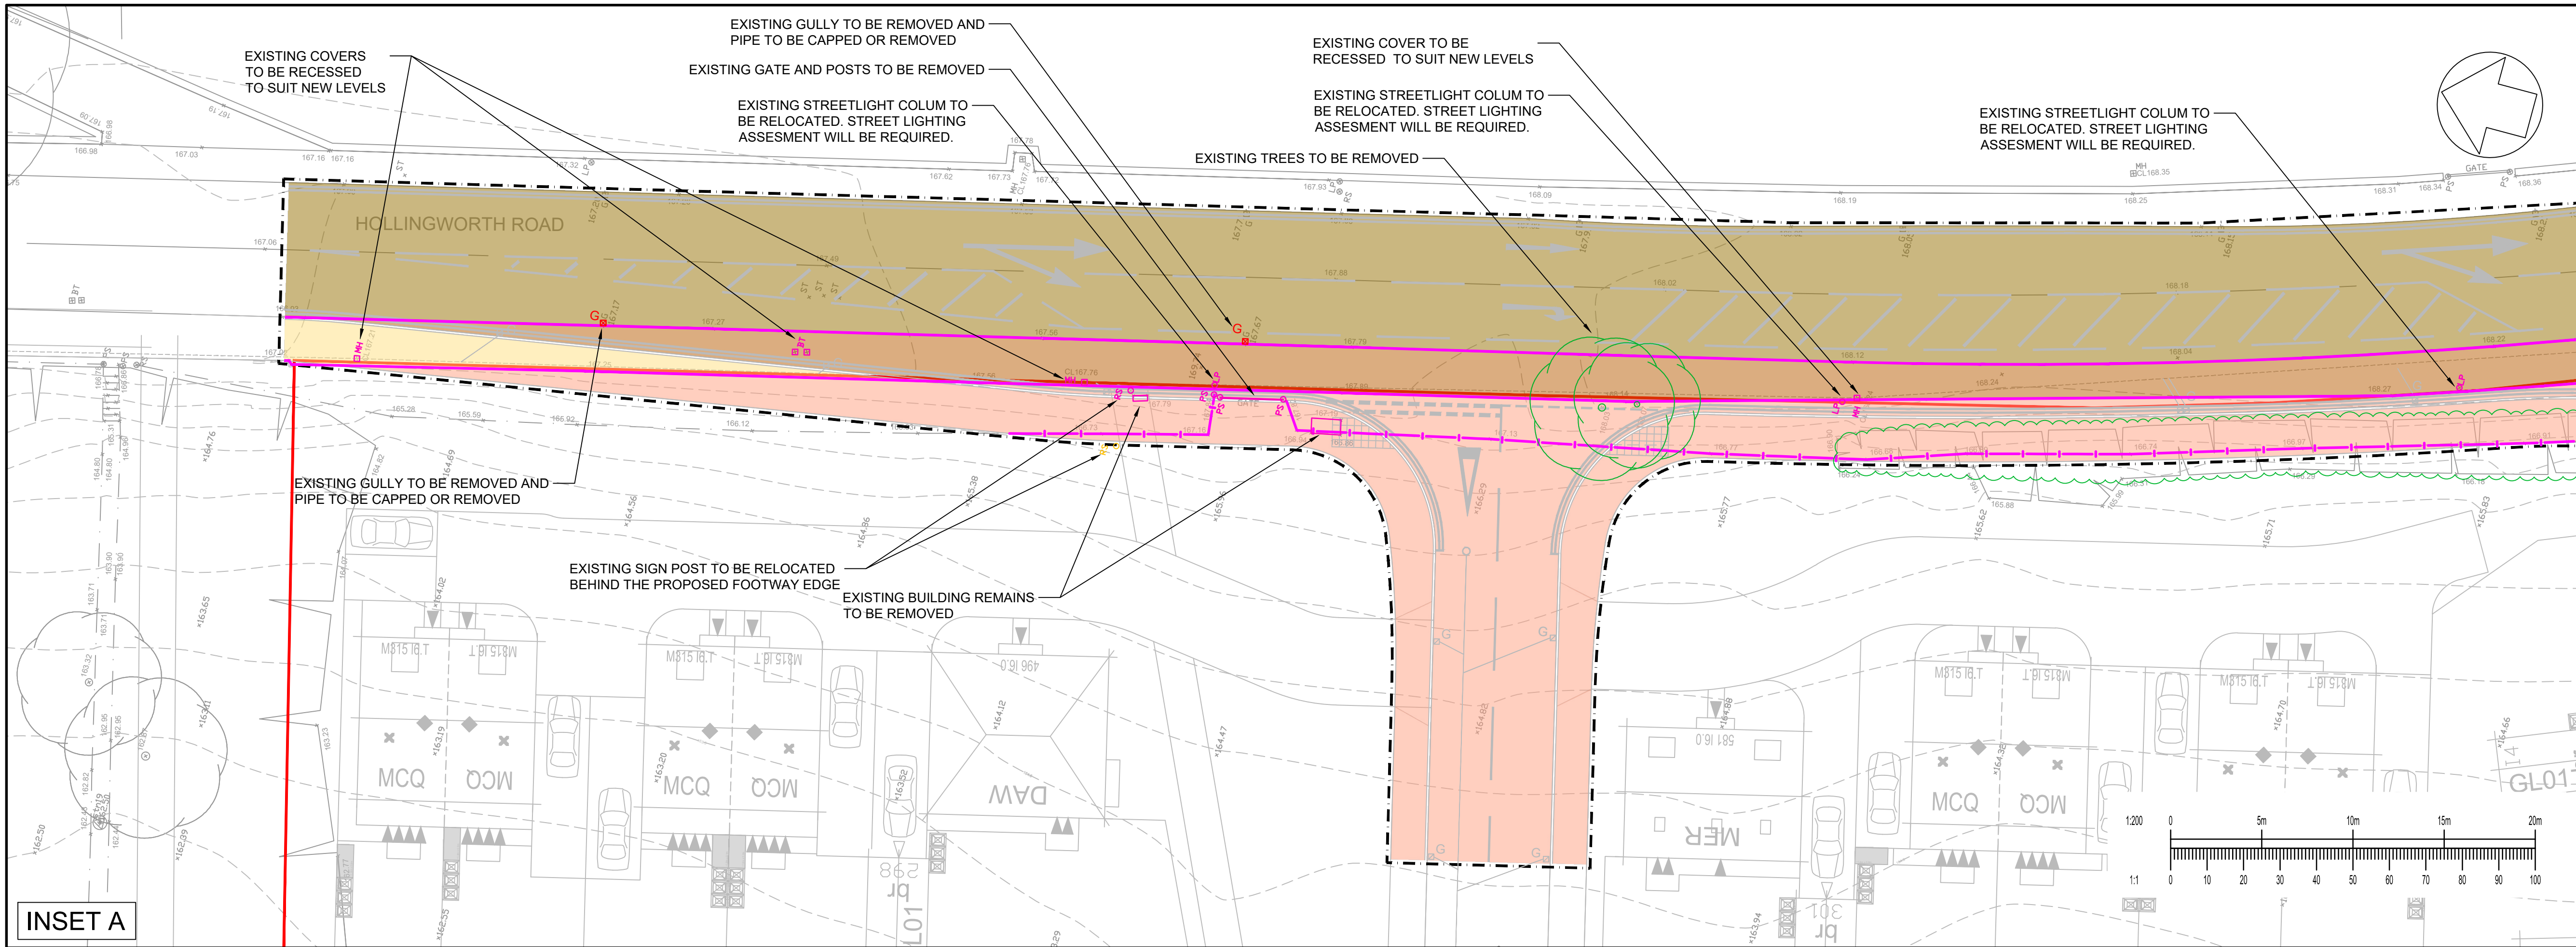

GENERAL NOTES:

1. THIS DRAWING IS TO BE READ IN CONJUNCTION WITH ALL RELEVANT ARCHITECTS AND ENGINEERS DRAWINGS AND SPECIFICATIONS.
2. DO NOT SCALE THIS DRAWING. ANY AMBIGUITIES, OMISSIONS AND ERRORS ON DRAWINGS SHALL BE BROUGHT TO THE ENGINEERS ATTENTION IMMEDIATELY. ALL DIMENSIONS MUST BE CHECKED / VERIFIED ON SITE.
3. ALL DIMENSIONS ARE IN METRES UNLESS NOTED OTHERWISE.
4. FOR GENERAL NOTES REFER TO DRAWING.

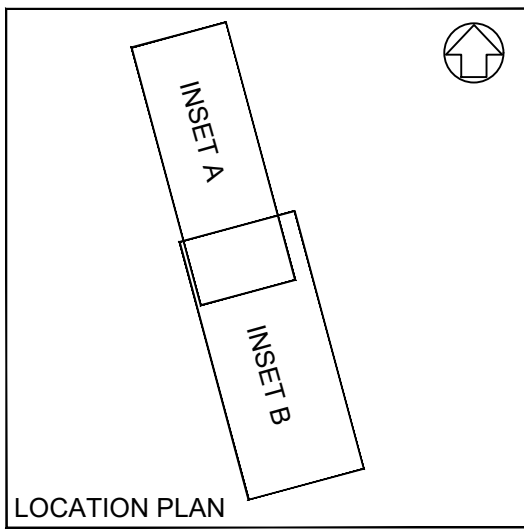

KEY

- INTERNAL SITE BOUNDARY
- S278 LIMIT OF WORKS
- EXISTING BUILD UPS TO BE EXCAVATED TO FORM DEPTH OF PROPOSED BUILD UPS
- EXISTING TOPSOIL AND SUBSOIL TO BE EXCAVATED TO FORM DEPTH OF PROPOSED BUILD UP
- EXISTING CARRIAGEWAY TO BE PLANED OFF AND PREPARED FOR RESURFACING
- EXISTING FOOTWAY TO BE PLANED OFF AND PREPARED FOR RESURFACING
- EXISTING KERB TO BE REMOVED
- EXISTING FENCE TO BE REMOVED
- EXISTING VEGETATION TO BE REMOVED
- EXISTING ROAD GULLY TO BE REMOVED AND PIPE TO BE CAPPED OR REMOVED

P01	FIRST ISSUE	02/12/25	LZ	PB
Rev:	Description:	Date:	By:	Chkd:

Curtins

Civils & Structures • Transport Planning • Environmental • Infrastructure • Geotechnical • Conservation & Heritage • Principal Designer
Birmingham • Bristol • Cambridge • Cardiff • Douglas • Dublin • Edinburgh • Glasgow • Kendal • Leeds • Liverpool • London • Manchester • Nottingham

Status: SUITABLE FOR INFORMATION S2

Project: PROPOSED DEVELOPMENT AT HOLLINGWORTH ROAD AND RAKEWOOD ROAD, LITTLEBOROUGH

Dwg Title: SITE CLEARANCE

Drawn By	LZ	Designed By	LZ	Checked By	PB
Size	A1	Date	11/11/25	Scales @ A1	1:200

Project No - Originator - Function - Spatial - Form - Discipline - Number	Revision
079716 - CUR - CC - XX - D - C - 90011	P01