
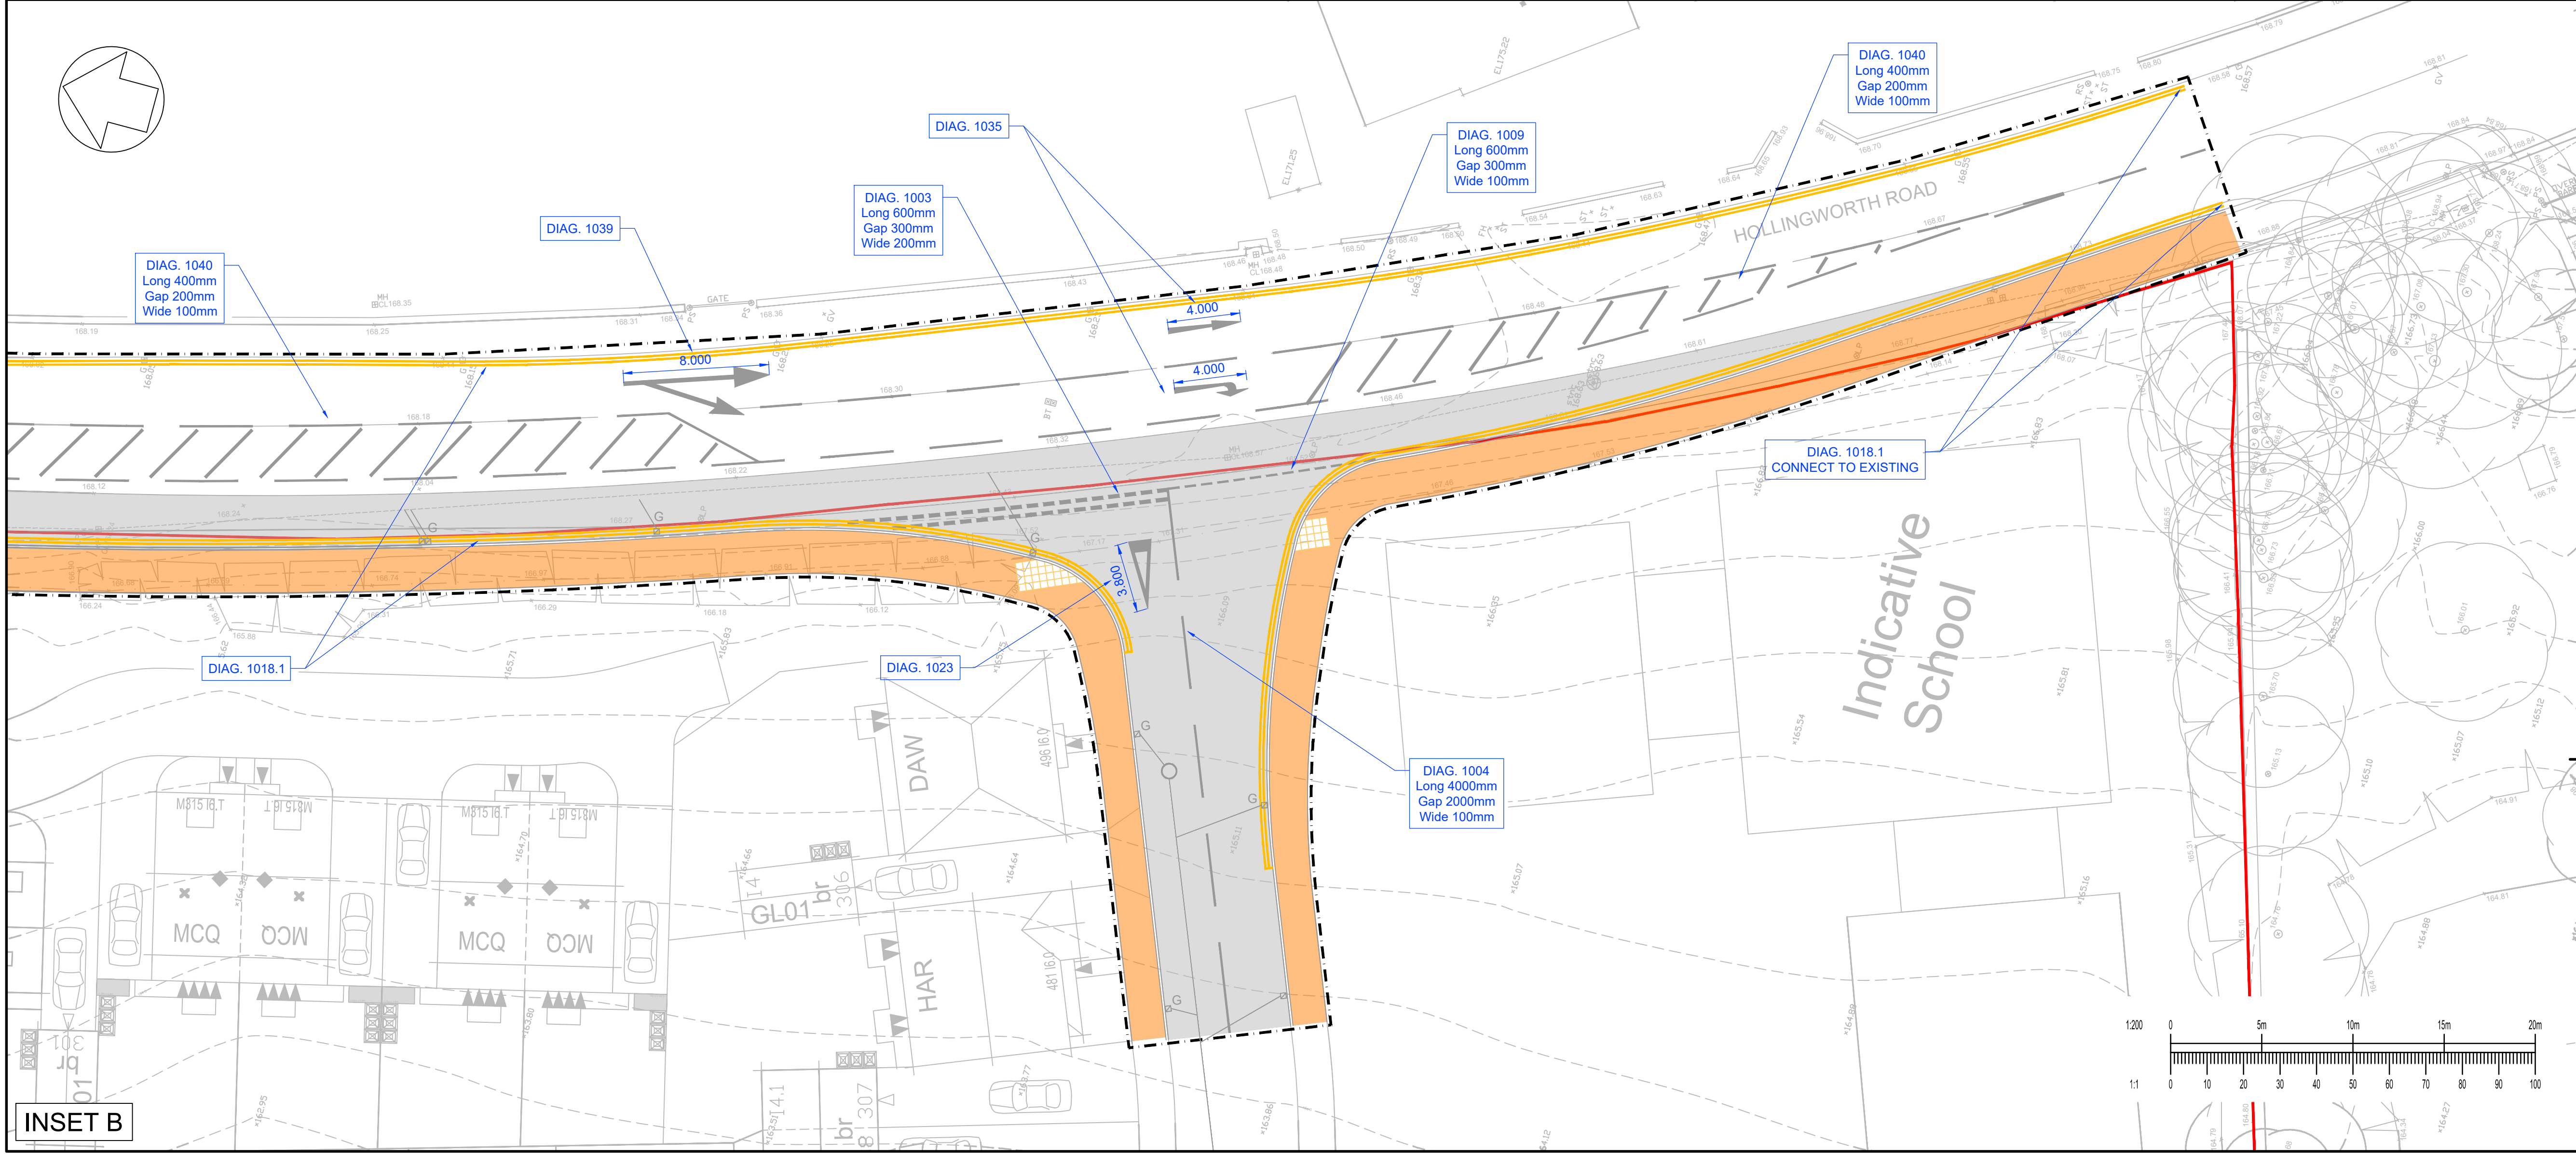


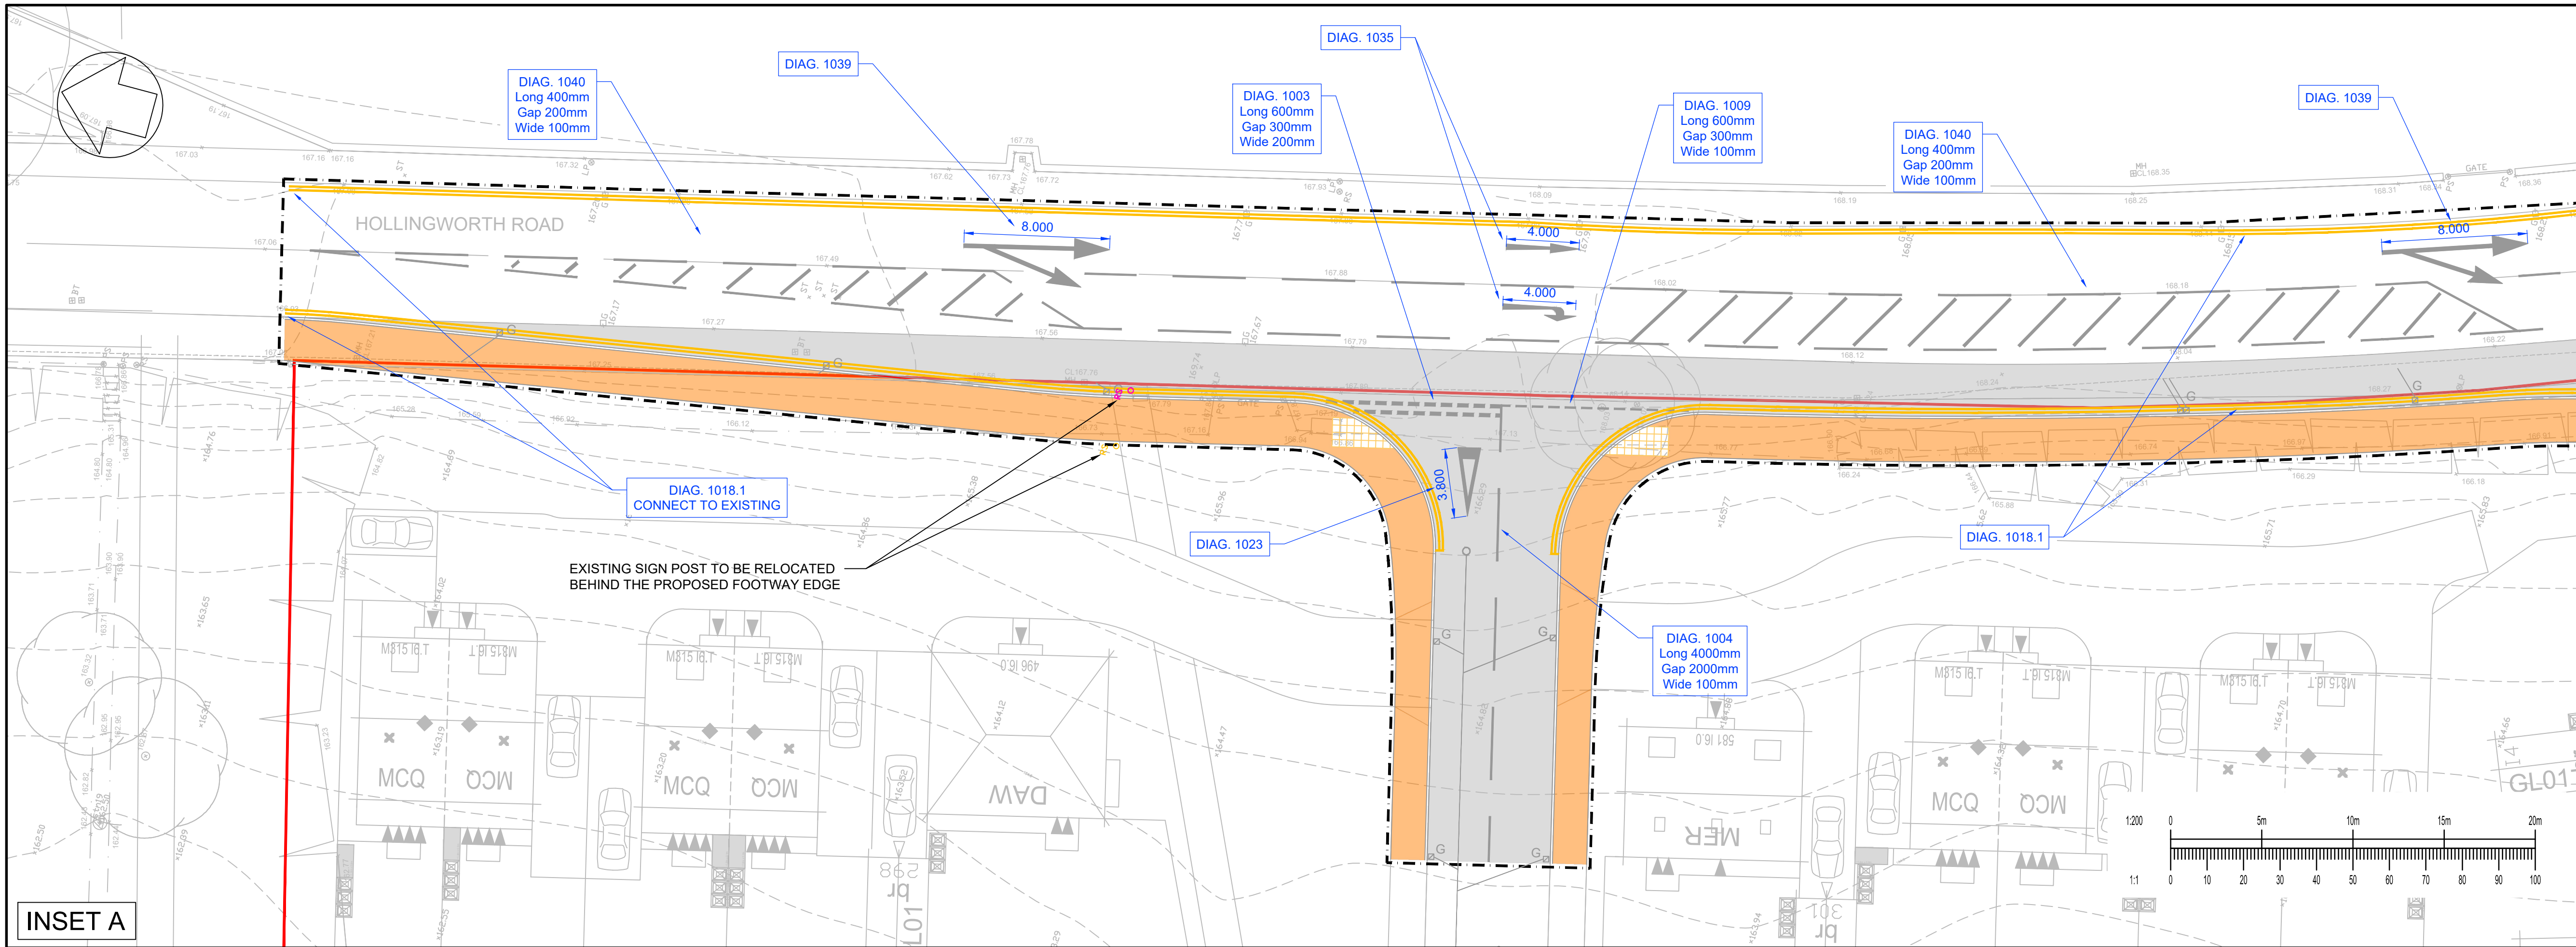

GENERAL NOTES:

- THIS DRAWING IS TO BE READ IN CONJUNCTION WITH ALL RELEVANT ARCHITECTS AND ENGINEERS DRAWINGS AND SPECIFICATIONS.
- DO NOT SCALE THIS DRAWING. ANY AMBIGUITIES, OMISSIONS AND ERRORS ON DRAWINGS SHALL BE BROUGHT TO THE ENGINEERS ATTENTION IMMEDIATELY. ALL DIMENSIONS MUST BE CHECKED / VERIFIED ON SITE.
- ALL DIMENSIONS ARE IN METRES UNLESS NOTED OTHERWISE.
- FOR GENERAL NOTES REFER TO DRAWING.

LOCATION PLAN

KEY

- INTERNAL SITE BOUNDARY
- S278 LIMIT OF WORKS

P01	FIRST ISSUE	02/12/25	LZ	PB
Rev:	Description:	Date:	By:	Chkd:

Curtins

Civils & Structures • Transport Planning • Environmental • Infrastructure • Geotechnical • Conservation & Heritage • Principal Designer
Birmingham • Bristol • Cambridge • Cardiff • Douglas • Dublin • Edinburgh • Glasgow • Kendal • Leeds • Liverpool • London • Manchester • Nottingham

Status: **SUITABLE FOR INFORMATION** **S2**

Project: **PROPOSED DEVELOPMENT AT HOLLINGWORTH ROAD AND RAKEWOOD ROAD, LITTLEBOROUGH**

Dwg Title: **LINES AND SIGNS**

Drawn By: LZ	Designed By: LZ	Checked By: PB
Size: A1	Date: 11/11/25	Scales @ A1: 1:200
Project No - Originator - Function - Spatial - Form - Discipline - Number		
079716 - CUR - CC - XX - D - C - C - 95021		Revision: P01