

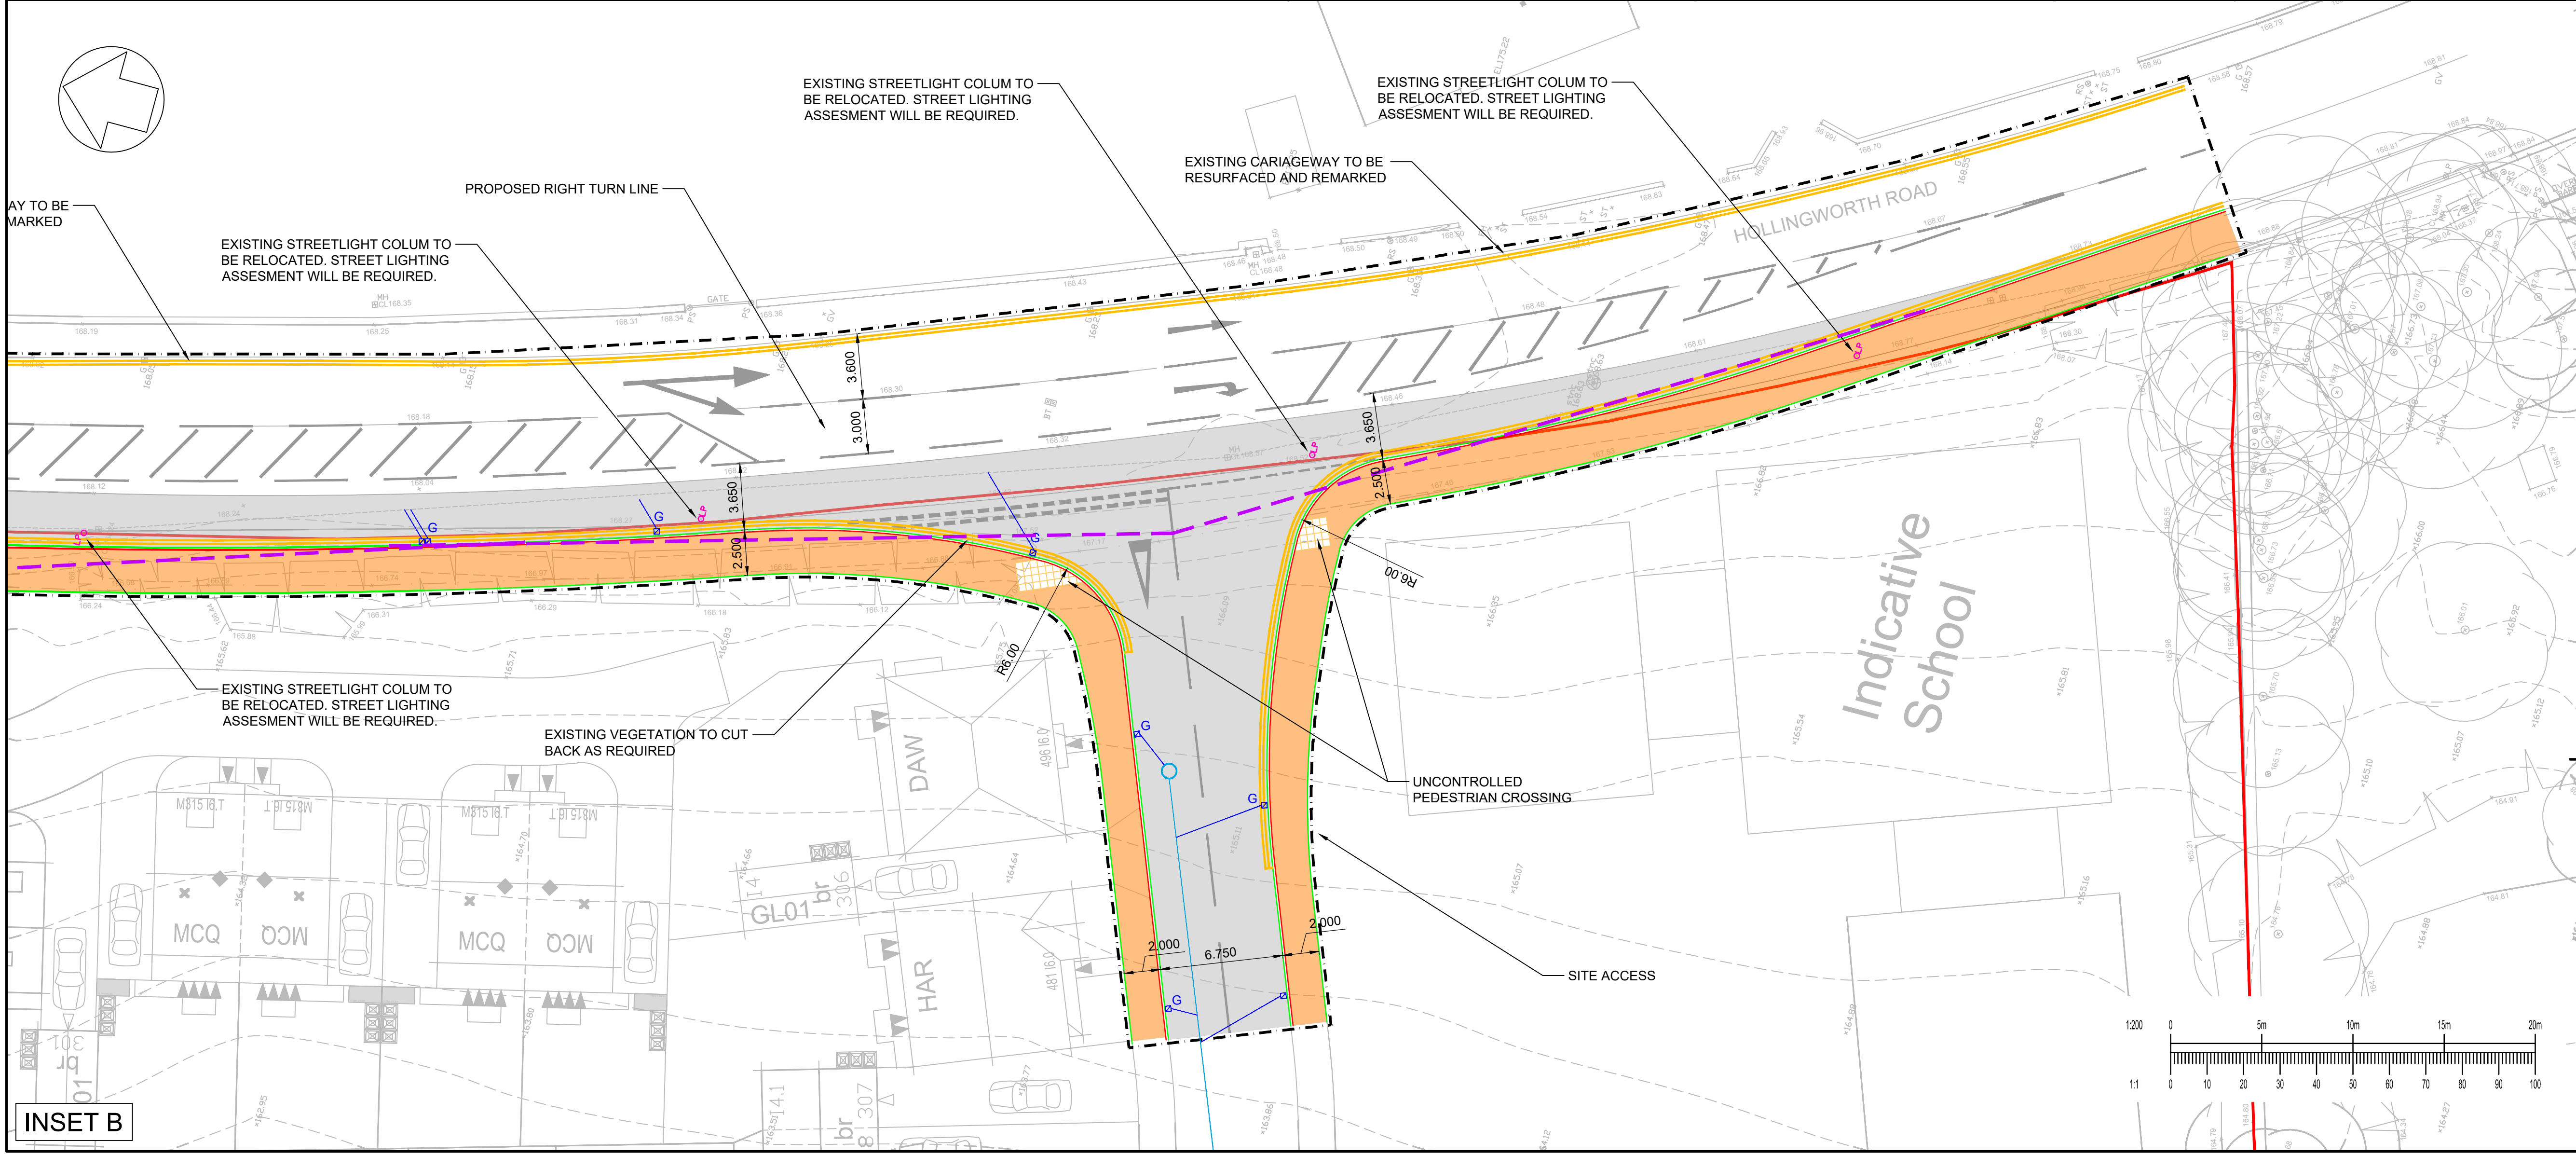


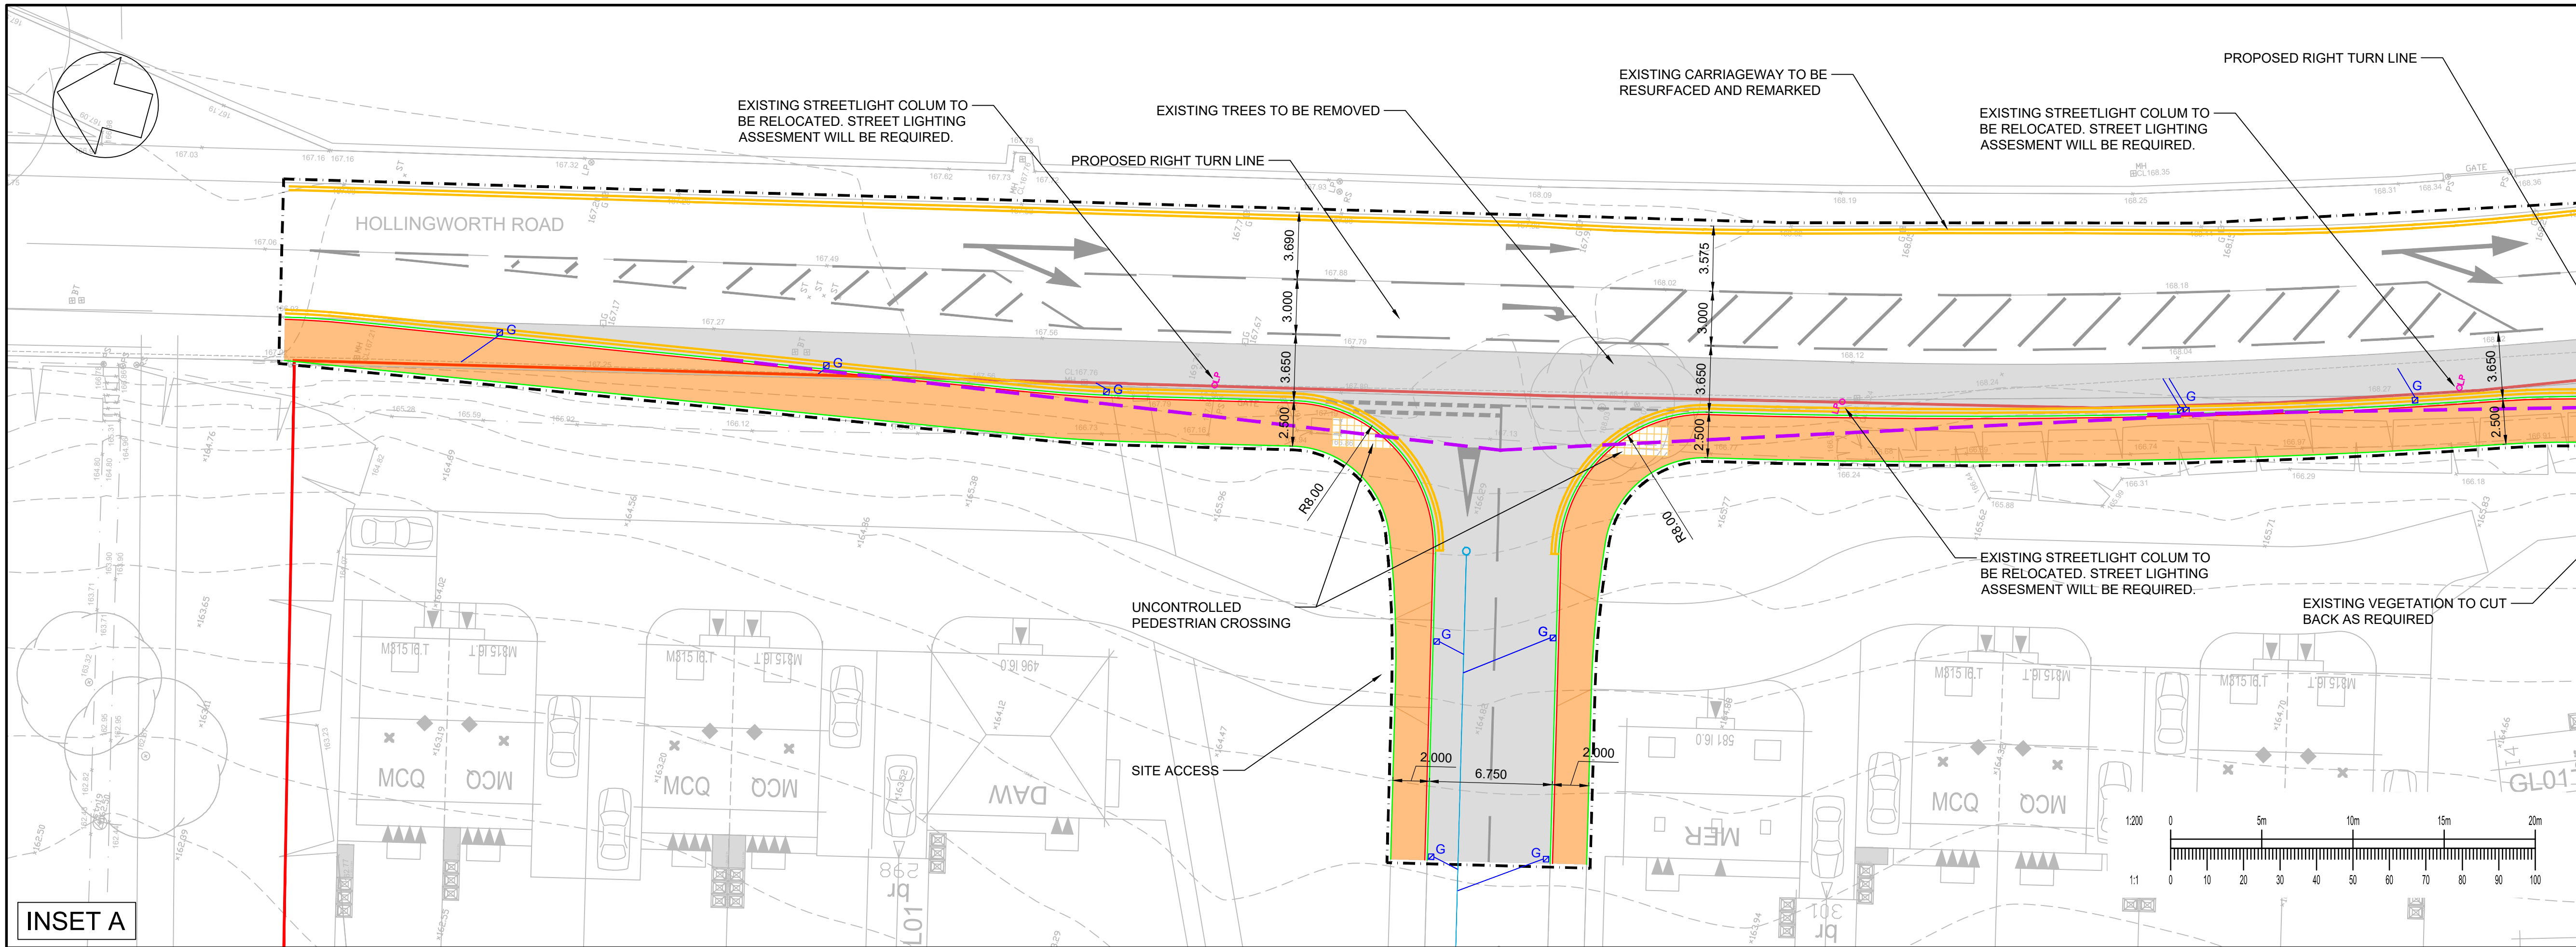

GENERAL NOTES:

1. THIS DRAWING IS TO BE READ IN CONJUNCTION WITH ALL RELEVANT ARCHITECTS AND ENGINEERS DRAWINGS AND SPECIFICATIONS.
2. DO NOT SCALE THIS DRAWING. ANY AMBIGUITIES, OMISSIONS AND ERRORS ON DRAWINGS SHALL BE BROUGHT TO THE ENGINEERS ATTENTION IMMEDIATELY. ALL DIMENSIONS MUST BE CHECKED / VERIFIED ON SITE.
3. ALL DIMENSIONS ARE IN METRES UNLESS NOTED OTHERWISE.
4. FOR GENERAL NOTES REFER TO DRAWING.

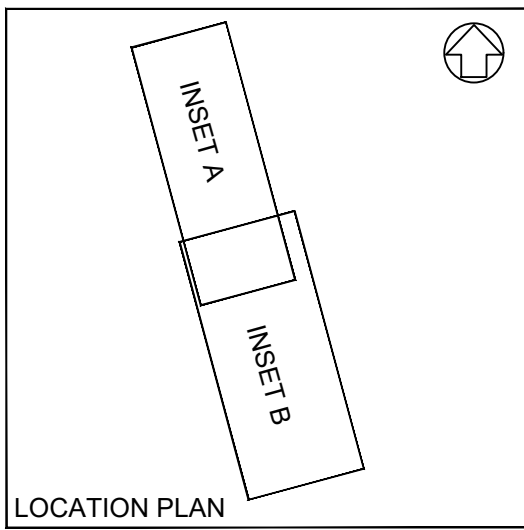

KEY

- INTERNAL SITE BOUNDARY
- S278 LIMIT OF WORKS
- PROPOSED LAYOUT
- PROPOSED CARRIAGEWAY
- PROPOSED FOOTWAY
- 43m@2.4m JUNCTION VISIBILITY SPLAYS UPON 30mph ACCORDING TO MIS1

P01	FIRST ISSUE	02/12/25	LZ	PB
Rev:	Description:	Date:	By:	Chkd:

Curtins

Civils & Structures • Transport Planning • Environmental • Infrastructure • Geotechnical • Conservation & Heritage • Principal Designer

Birmingham • Bristol • Cambridge • Cardiff • Douglas • Dublin • Edinburgh • Glasgow • Kendal • Leeds • Liverpool • London • Manchester • Nottingham

Status: SUITABLE FOR INFORMATION S2

Project: PROPOSED DEVELOPMENT AT HOLLINGWORTH ROAD AND RAKEWOOD ROAD, LITTLEBOROUGH

Dwg Title: GENERAL ARRANGEMENT

Drawn By: LZ, Designed By: LZ, Checked By: PB

Size: A1, Date: 11/11/25, Scales @ A1: 1:200

Project No.: 079716 - CUR - CC - XX - D - C - C - 90001, Revision: P01