
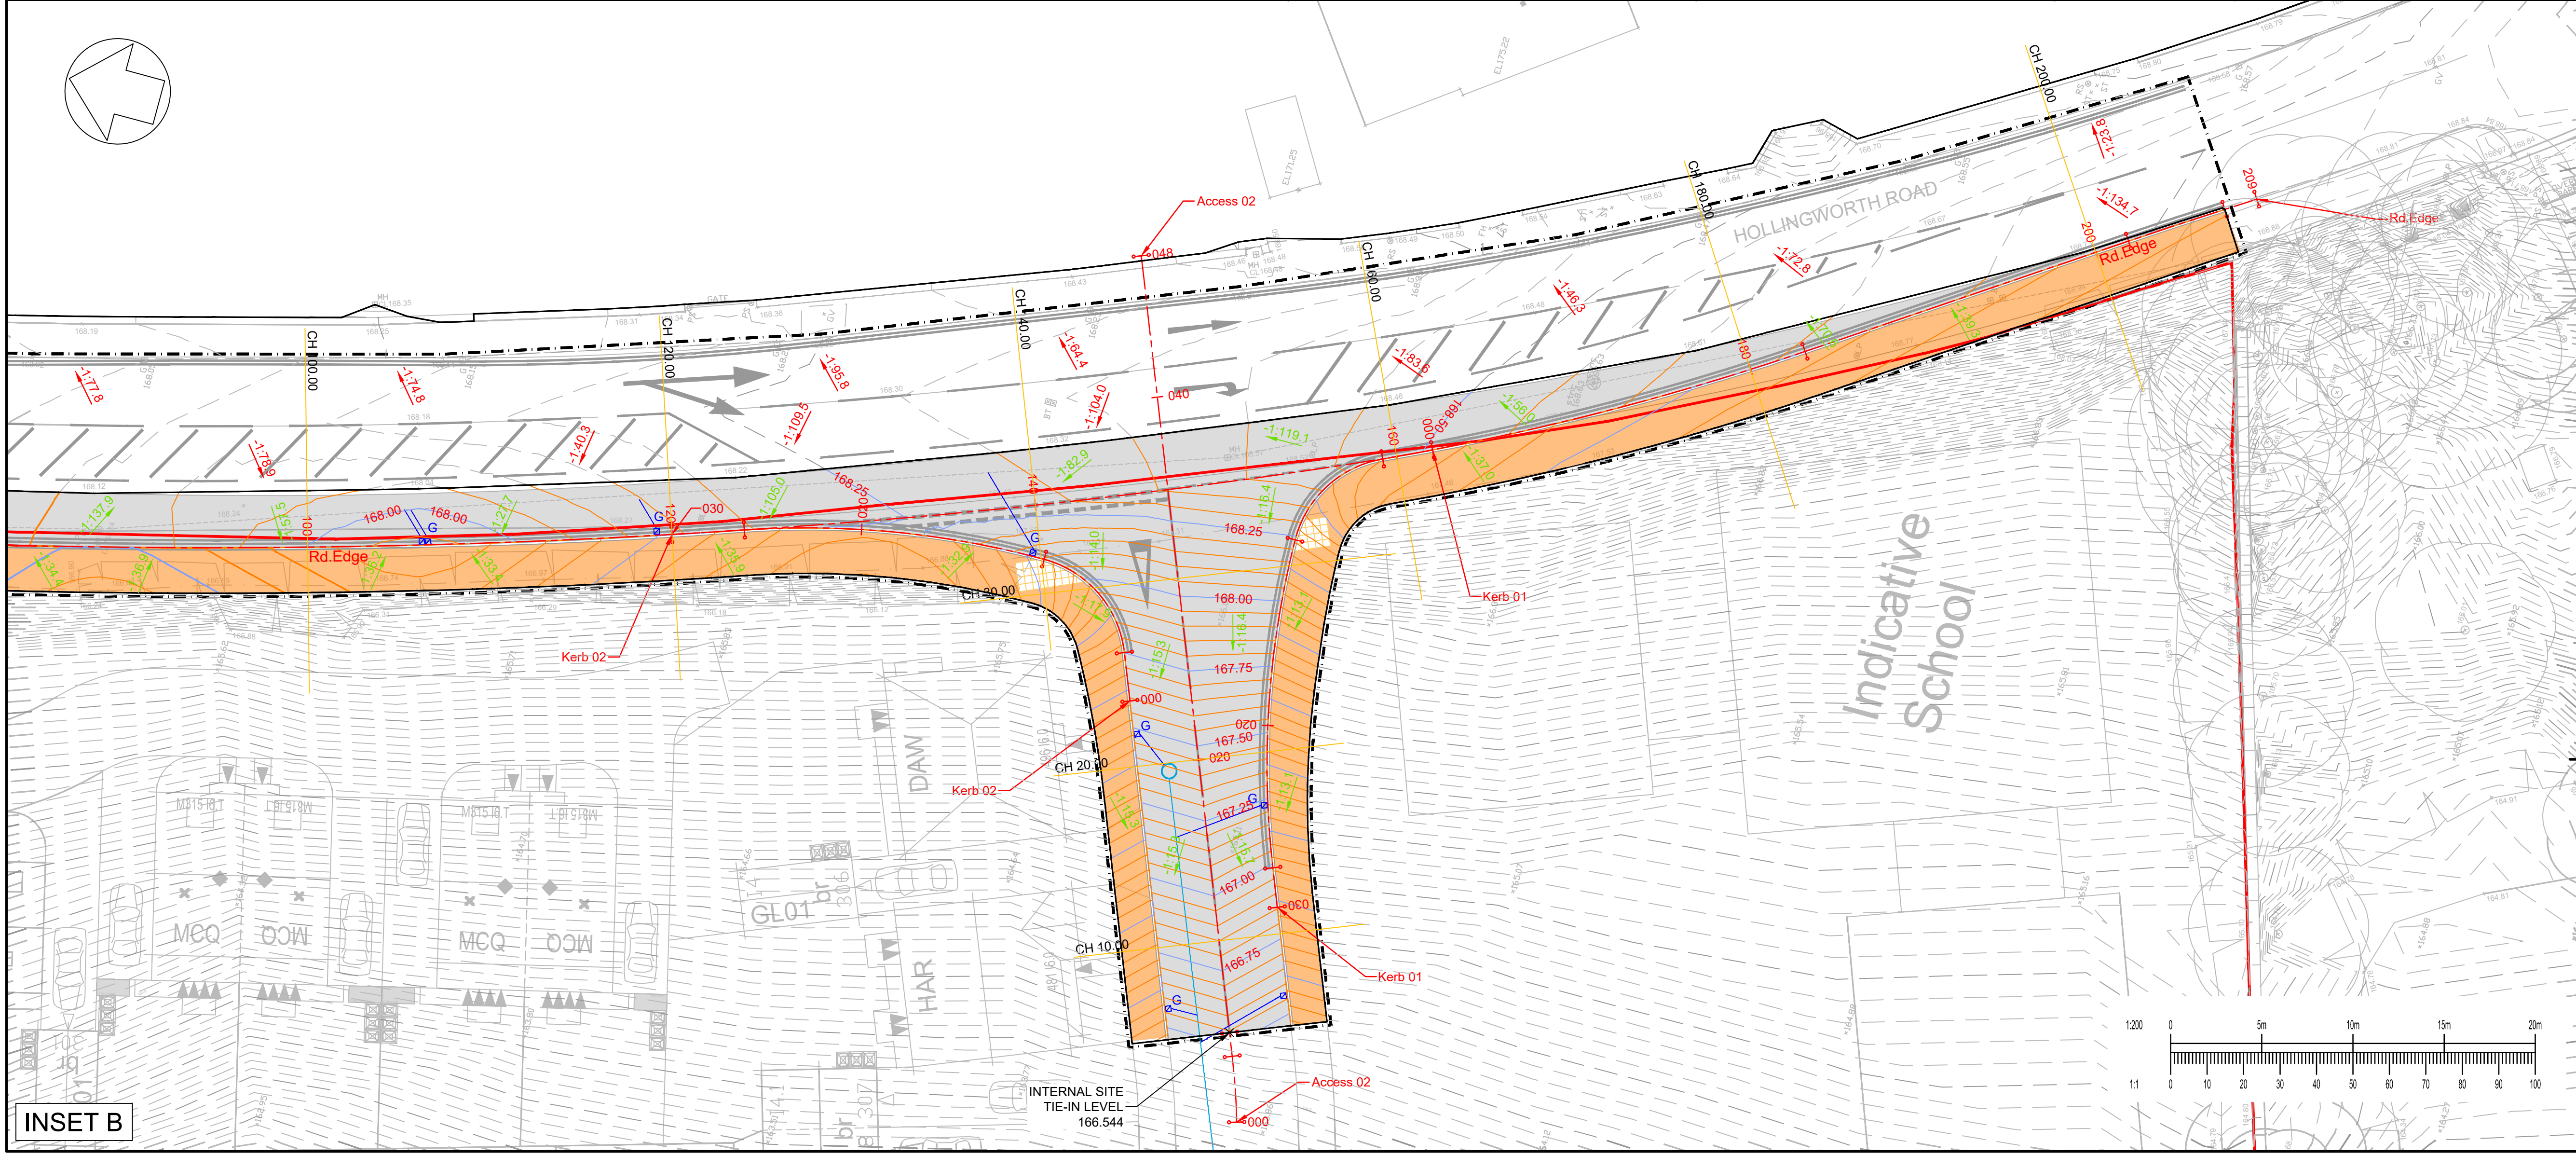


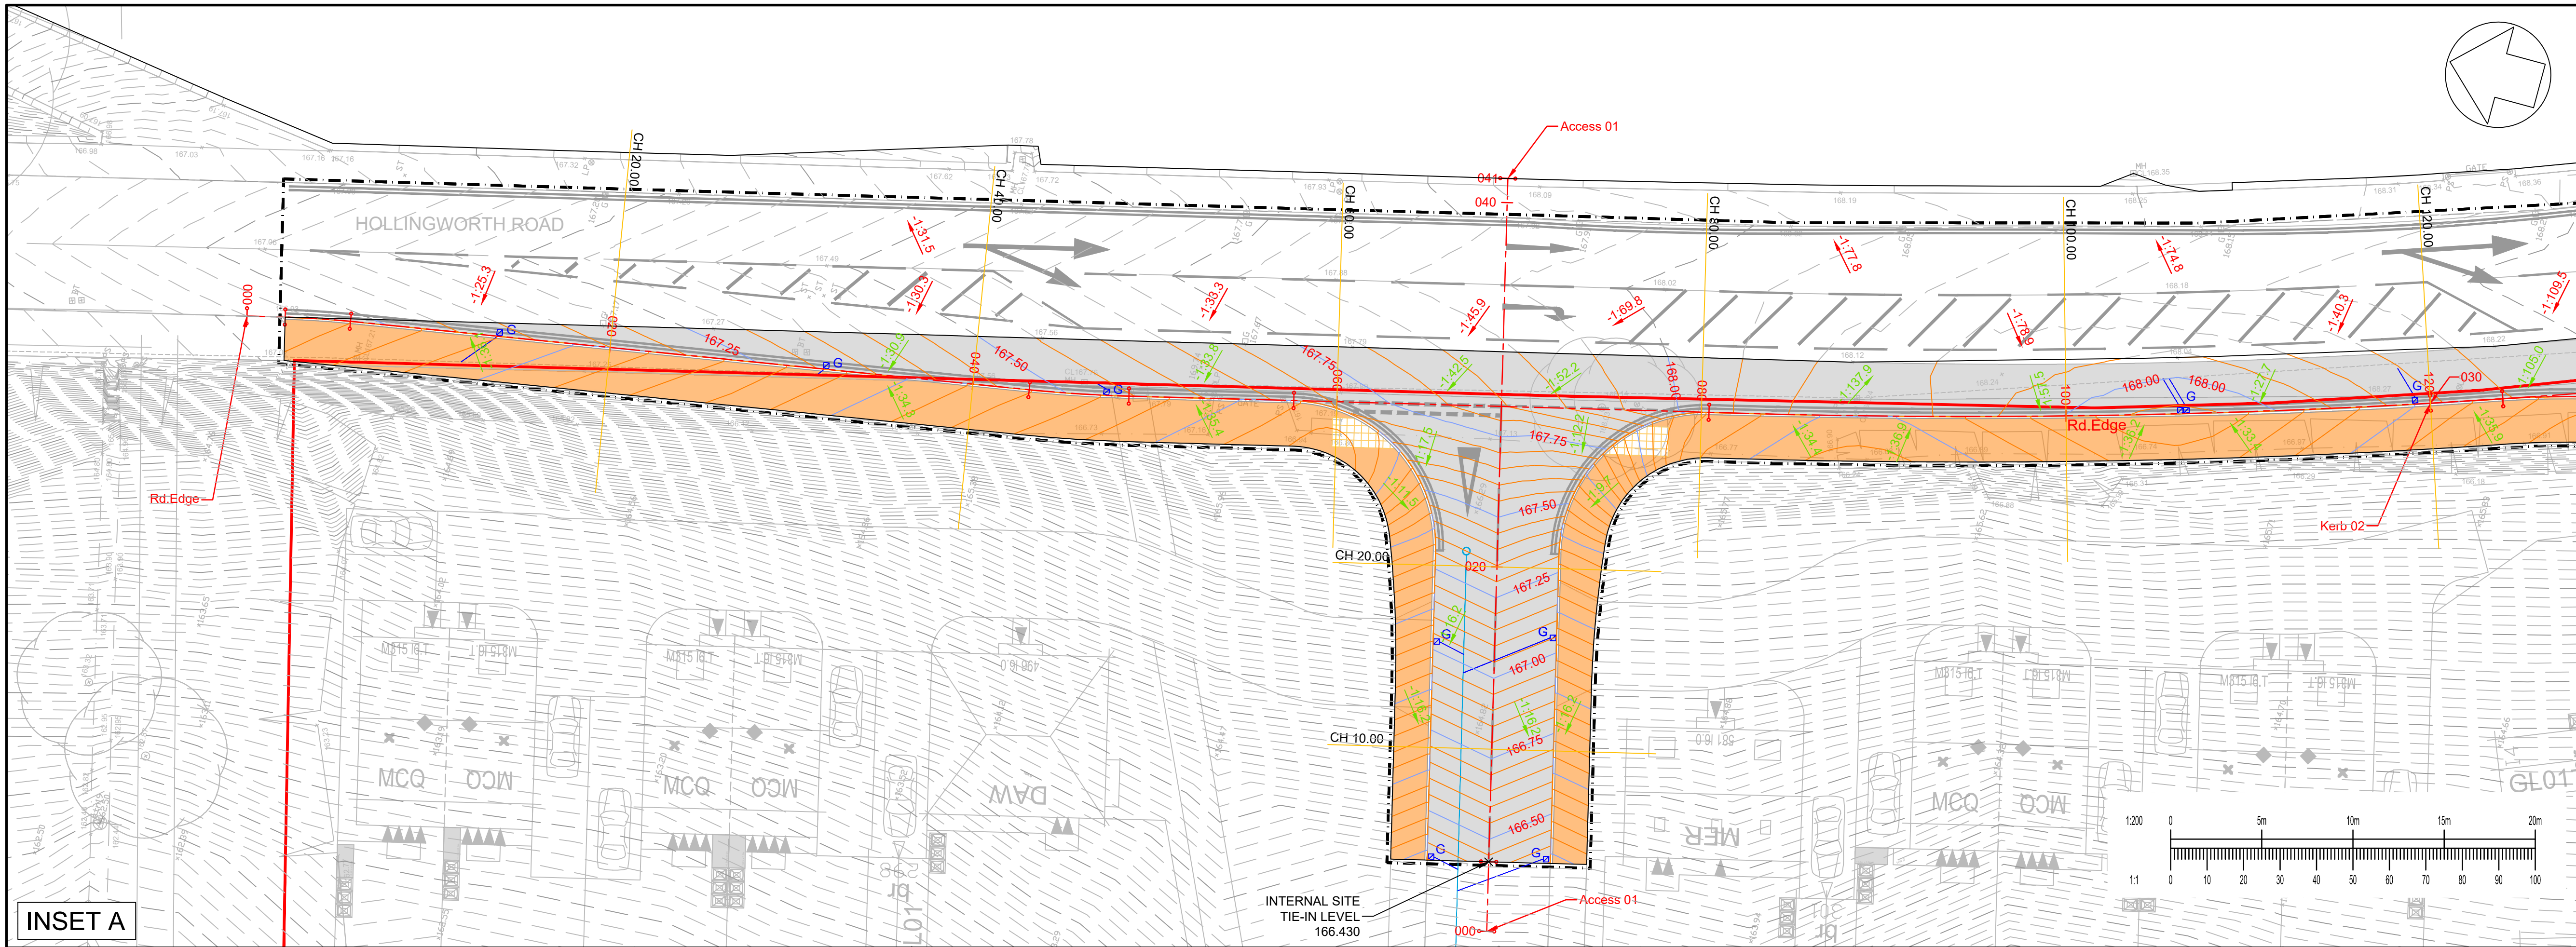

GENERAL NOTES:

- THIS DRAWING IS TO BE READ IN CONJUNCTION WITH ALL RELEVANT ARCHITECTS AND ENGINEERS DRAWINGS AND SPECIFICATIONS.
- DO NOT SCALE THIS DRAWING. ANY AMBIGUITIES, OMISSIONS AND ERRORS ON DRAWINGS SHALL BE BROUGHT TO THE ENGINEERS ATTENTION IMMEDIATELY. ALL DIMENSIONS MUST BE CHECKED / VERIFIED ON SITE.
- ALL DIMENSIONS ARE IN METRES UNLESS NOTED OTHERWISE.
- FOR GENERAL NOTES REFER TO DRAWING.
- DROPPED KERB NOT MODELLED.

KEY

- INTERNAL SITE BOUNDARY
- S278 LIMIT OF WORKS
- ALIGNMENT POSITION
- CROSS SECTION POSITION
- PROPOSED CONTOUR - MAJOR 250mm INTERVAL
- PROPOSED CONTOUR - MINOR 50mm INTERVAL
- EXISTING CONTOUR - MAJOR 250mm INTERVAL
- EXISTING CONTOUR - MAJOR 250mm INTERVAL

FINAL COORDINATION REQUIRED TO TIE-INTO INTERNAL PROPOSED LEVELS

P01	FIRST ISSUE	24/11/25	LZ	PB															
Rev:	Description:	Date:	By:	Chkd:															
Curtins Civils & Structures • Transport Planning • Environmental • Infrastructure • Geotechnical • Conservation & Heritage • Principal Designer Birmingham • Bristol • Cambridge • Cardiff • Douglas • Dublin • Edinburgh • Glasgow • Kendal • Leeds • Liverpool • London • Manchester • Nottingham Status: SUITABLE FOR INFORMATION S2 Project: PROPOSED DEVELOPMENT AT HOLLINGWORTH ROAD AND RAKEWOOD ROAD, LITTLEBOROUGH Orig Title: PROPOSED LEVELS <table><tr><td>Drawn By: LZ</td><td>Designed By: LZ</td><td>Checked By: PB</td></tr><tr><td>Size: A1</td><td>Date: 11/11/25</td><td>Scales @ A1: 1:200</td></tr><tr><td colspan="3">Project No - Originator - Function - Spatial - Form - Discipline - Number</td></tr><tr><td colspan="3">079716 - CUR - CC - XX - D - C - 91001</td></tr><tr><td colspan="3">Revision: P01</td></tr></table>					Drawn By: LZ	Designed By: LZ	Checked By: PB	Size: A1	Date: 11/11/25	Scales @ A1: 1:200	Project No - Originator - Function - Spatial - Form - Discipline - Number			079716 - CUR - CC - XX - D - C - 91001			Revision: P01		
Drawn By: LZ	Designed By: LZ	Checked By: PB																	
Size: A1	Date: 11/11/25	Scales @ A1: 1:200																	
Project No - Originator - Function - Spatial - Form - Discipline - Number																			
079716 - CUR - CC - XX - D - C - 91001																			
Revision: P01																			