

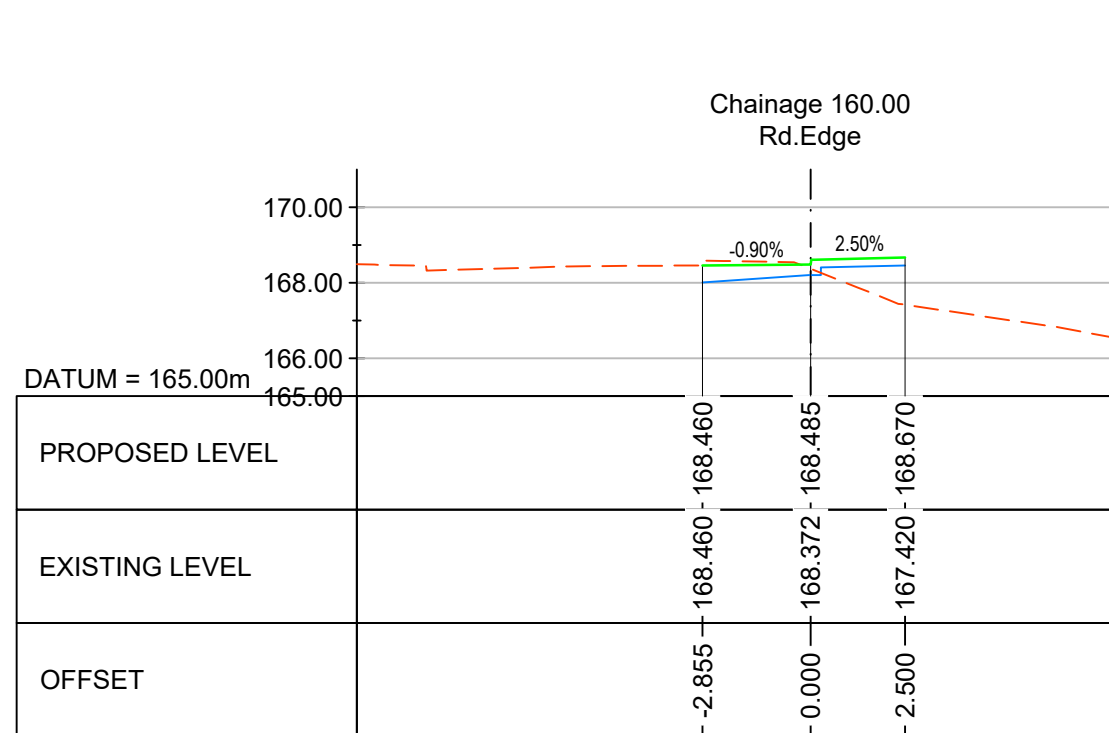
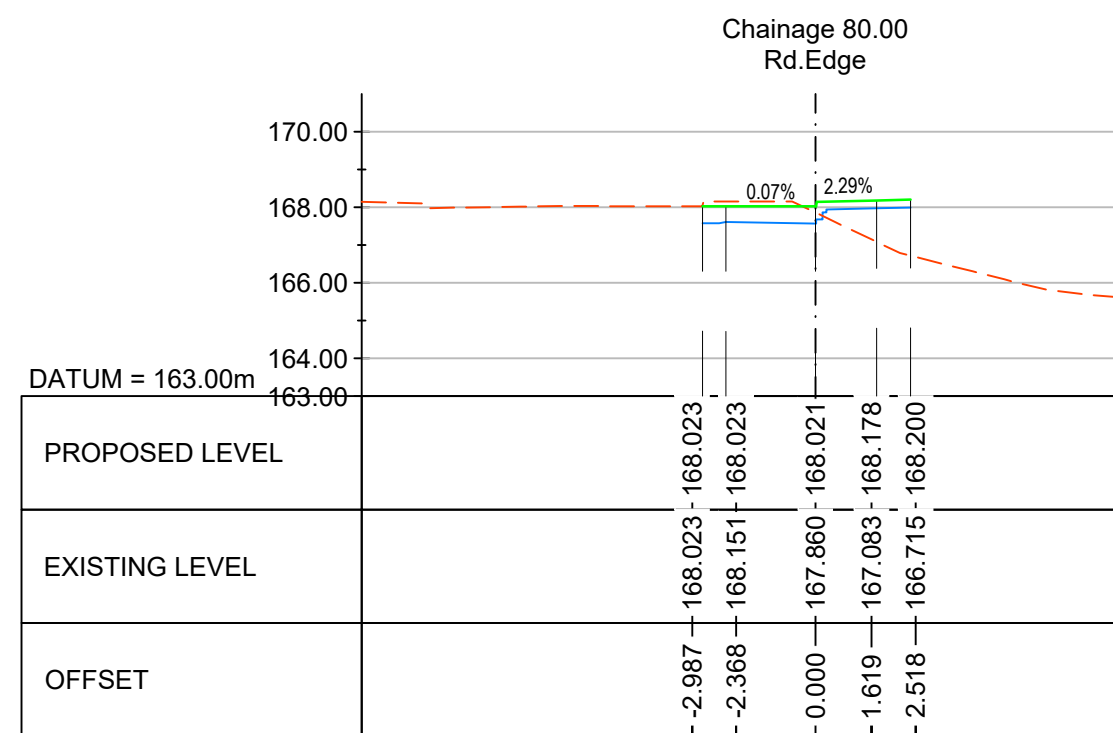
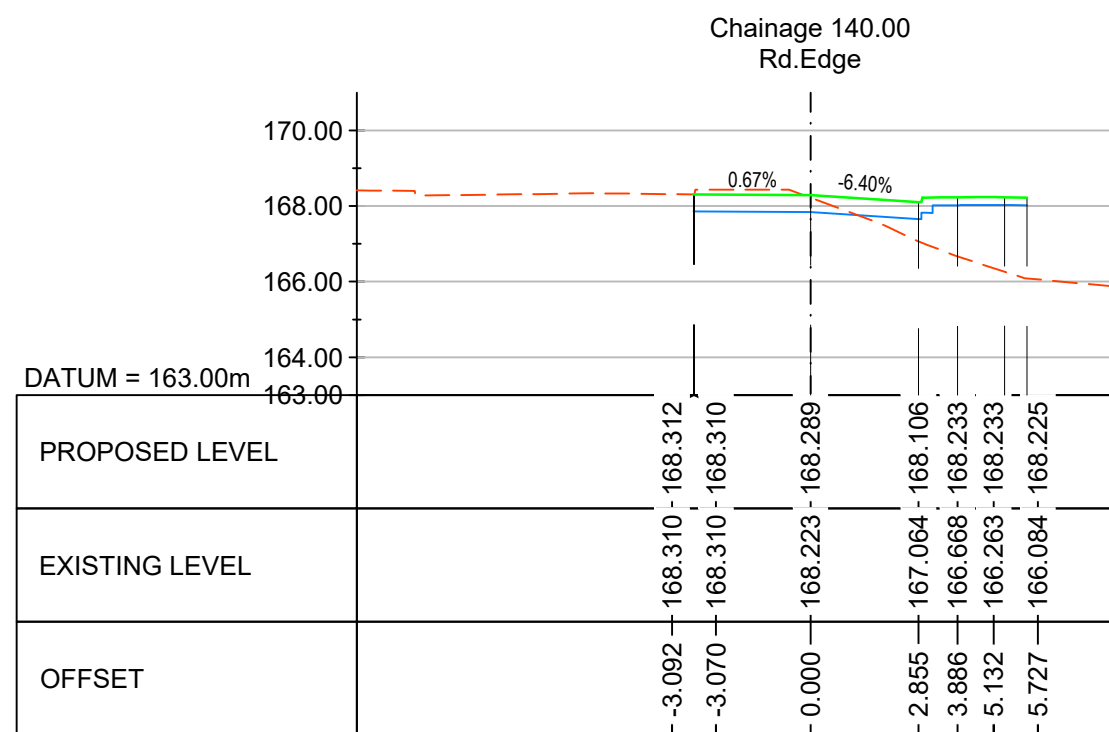
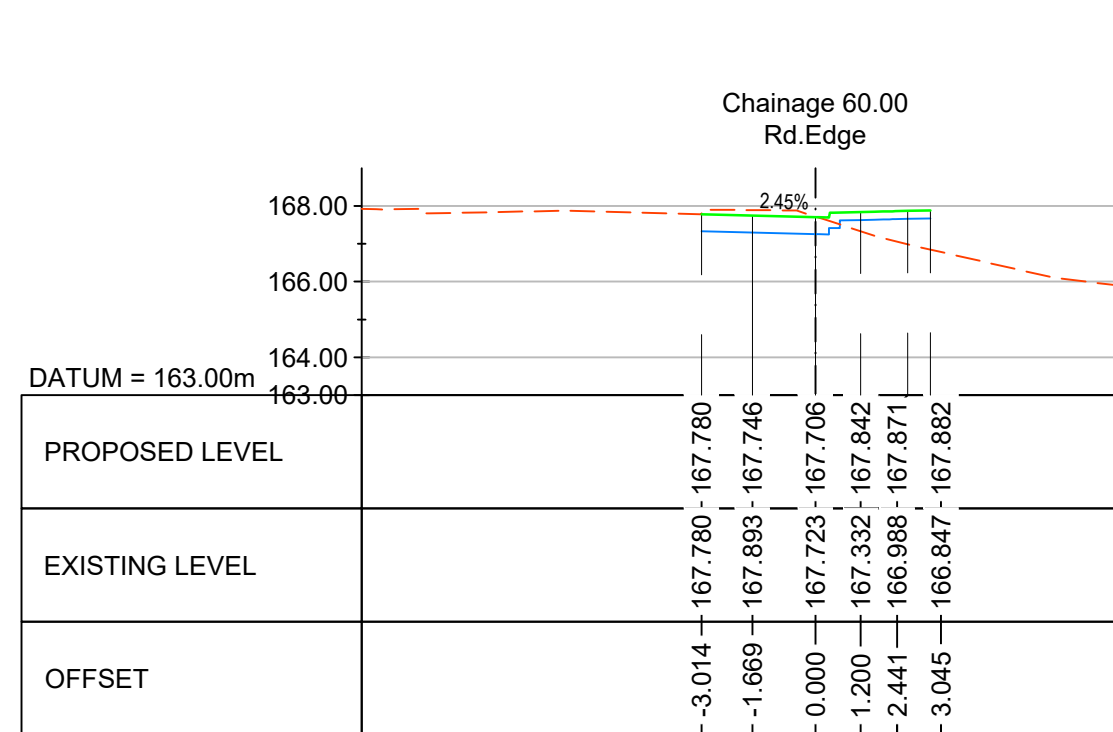
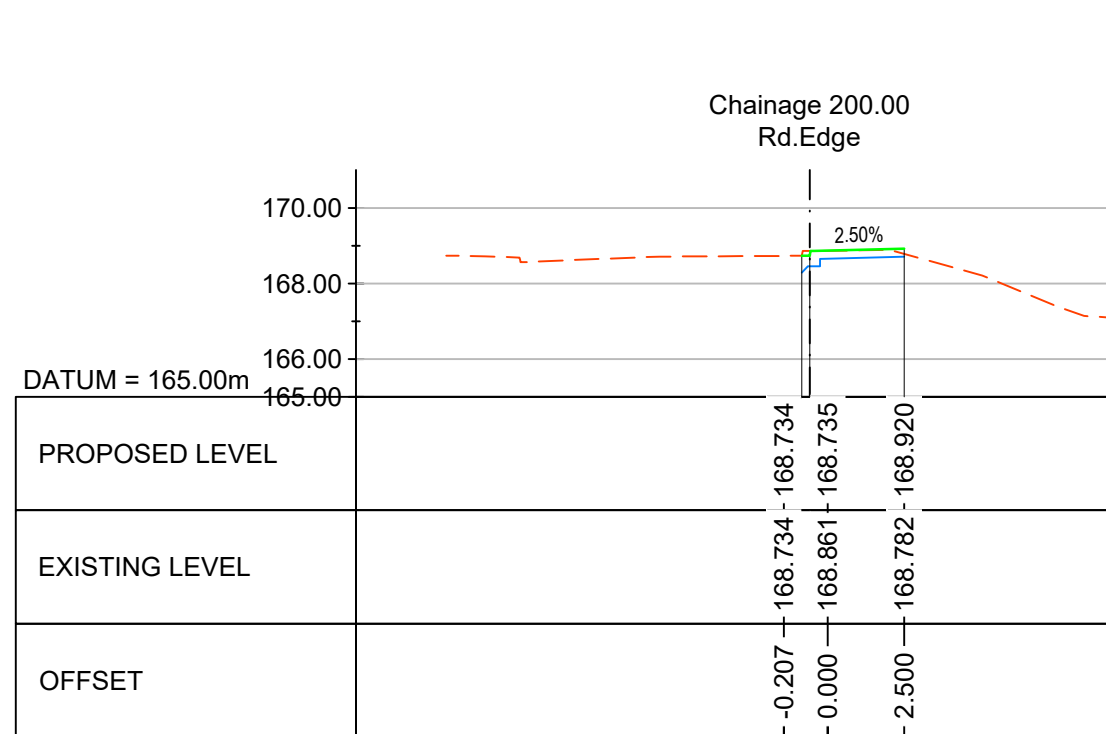
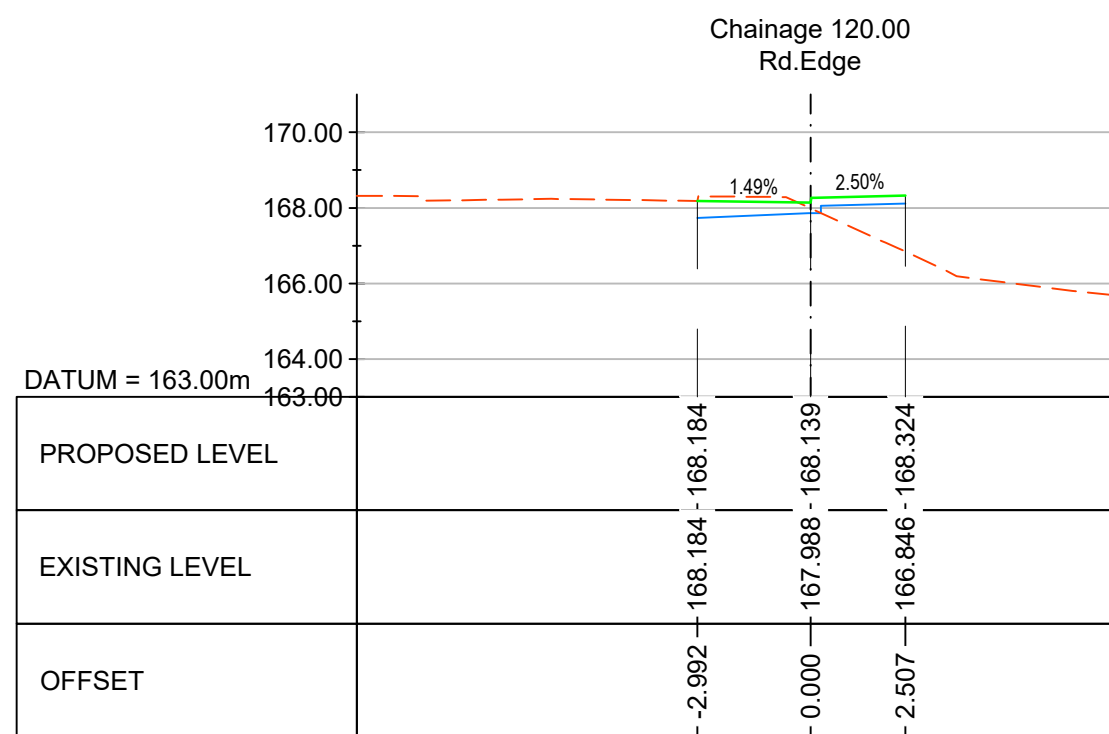
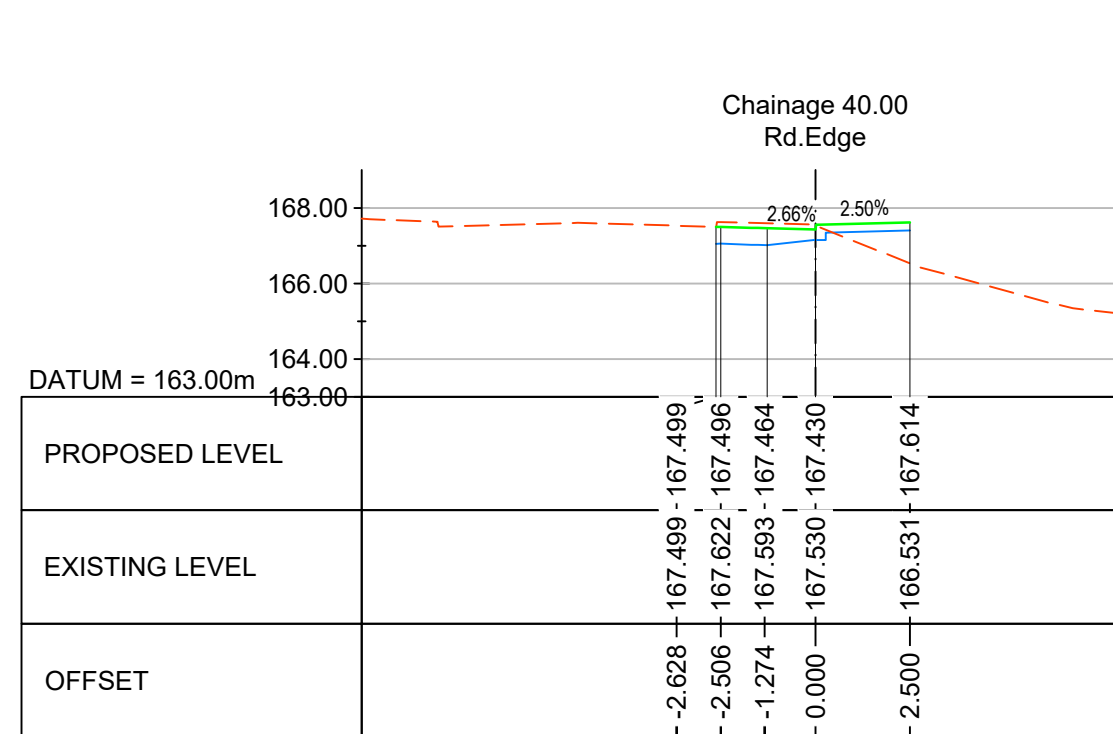
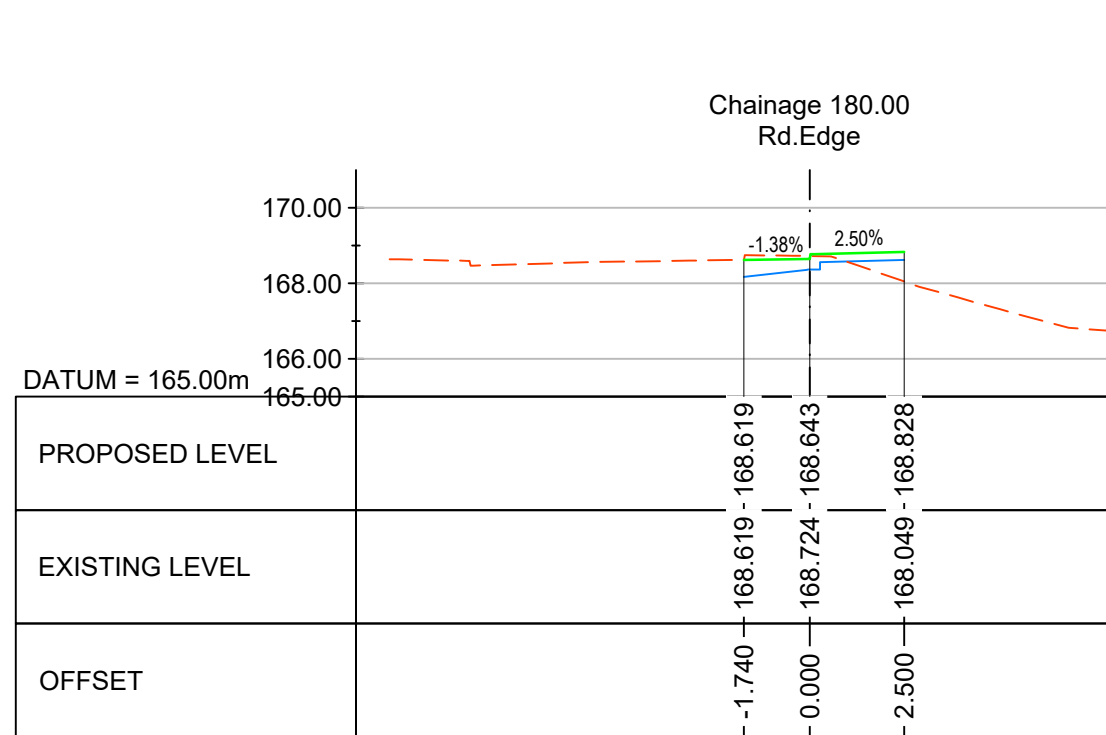
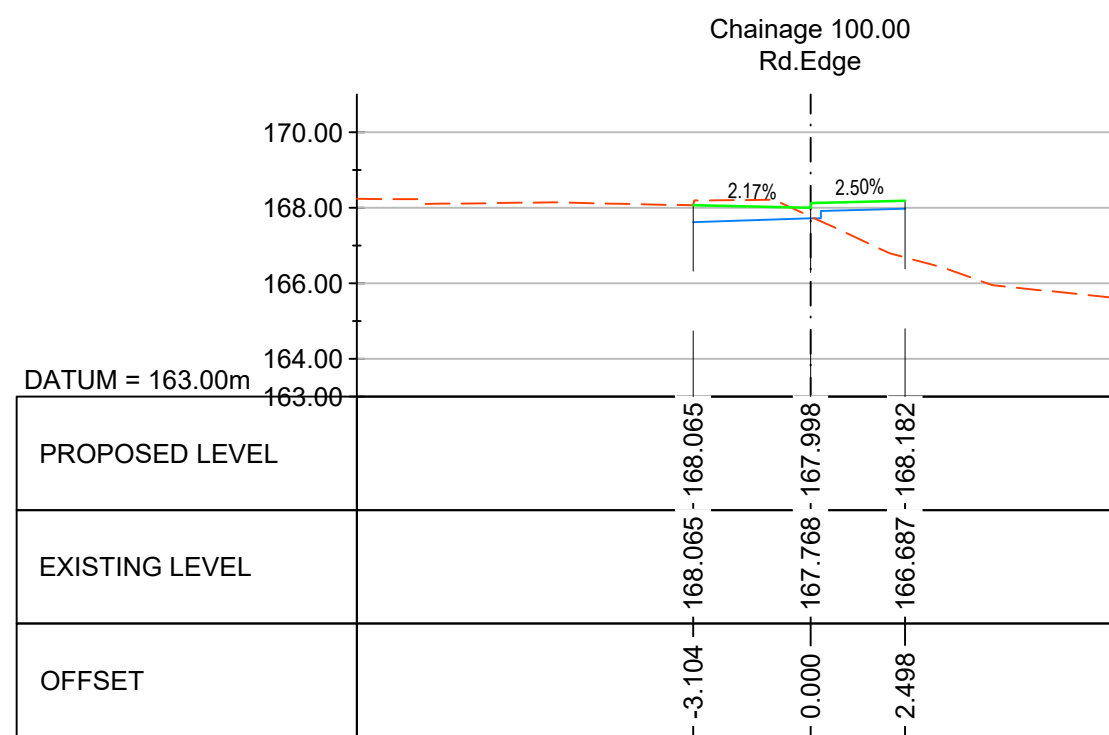
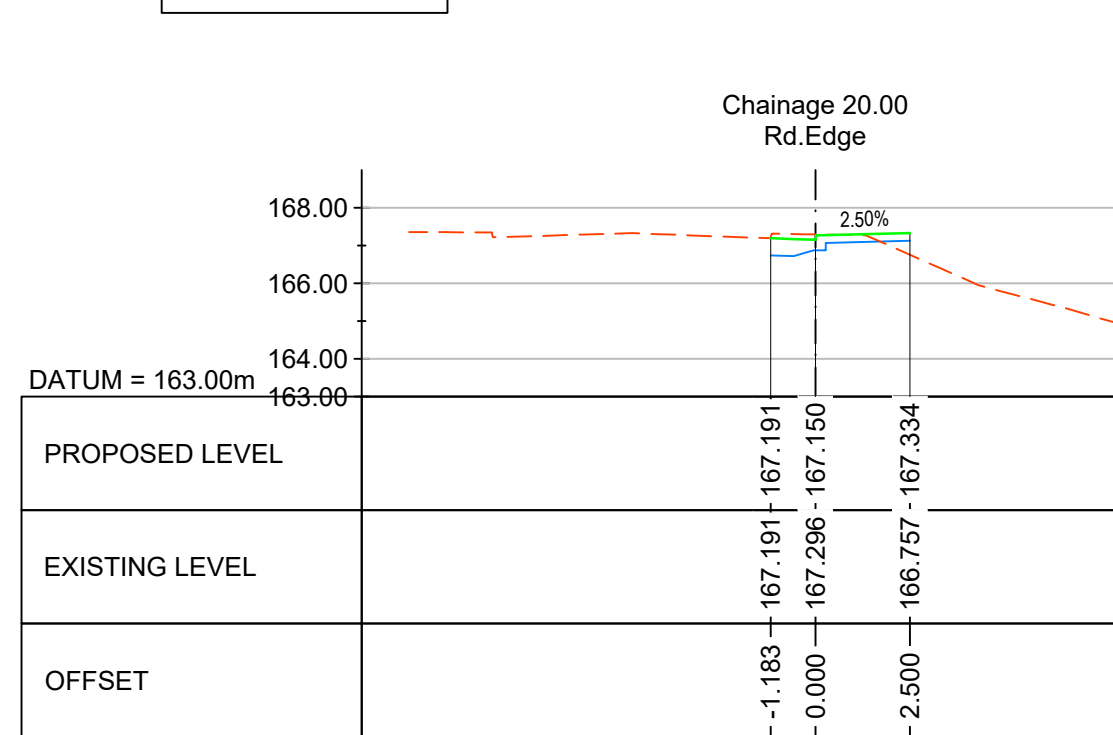





RD EDGE

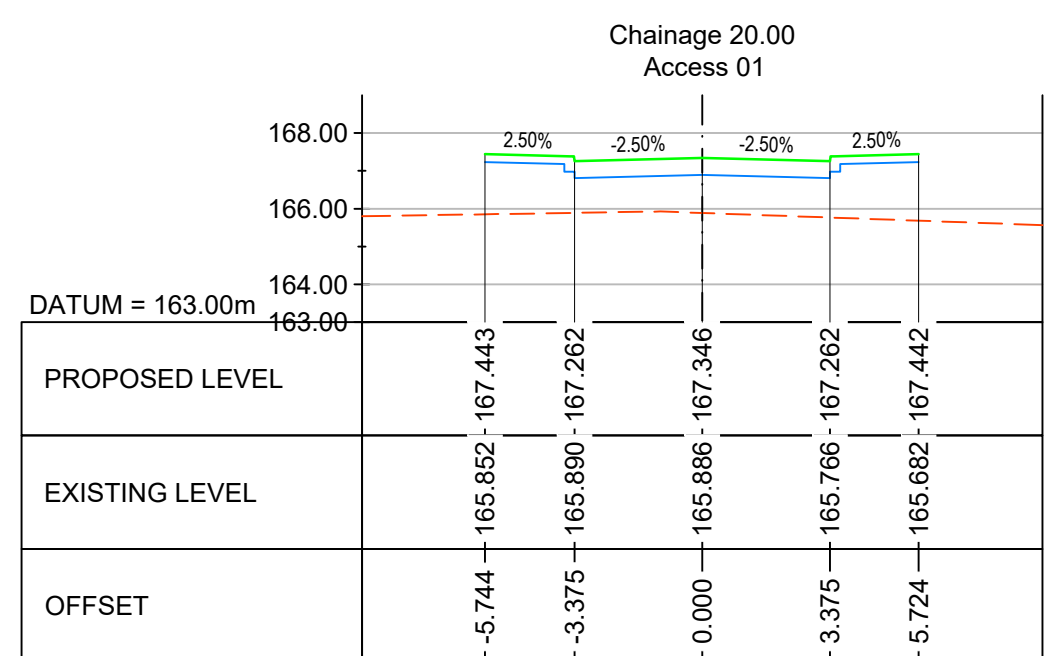

ACCESS 01

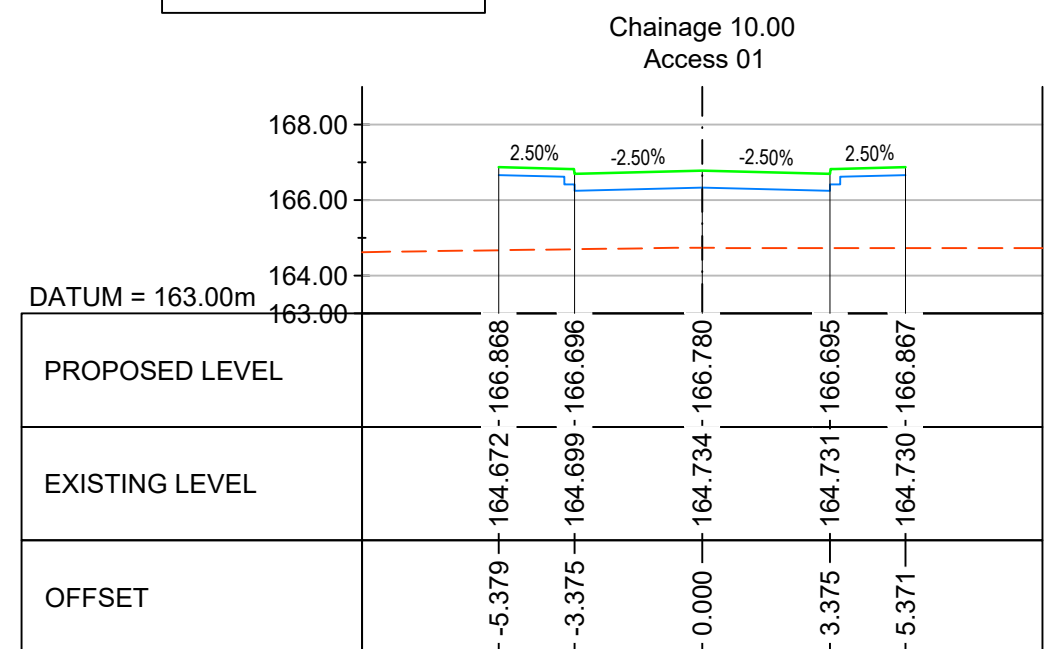

ACCESS 02

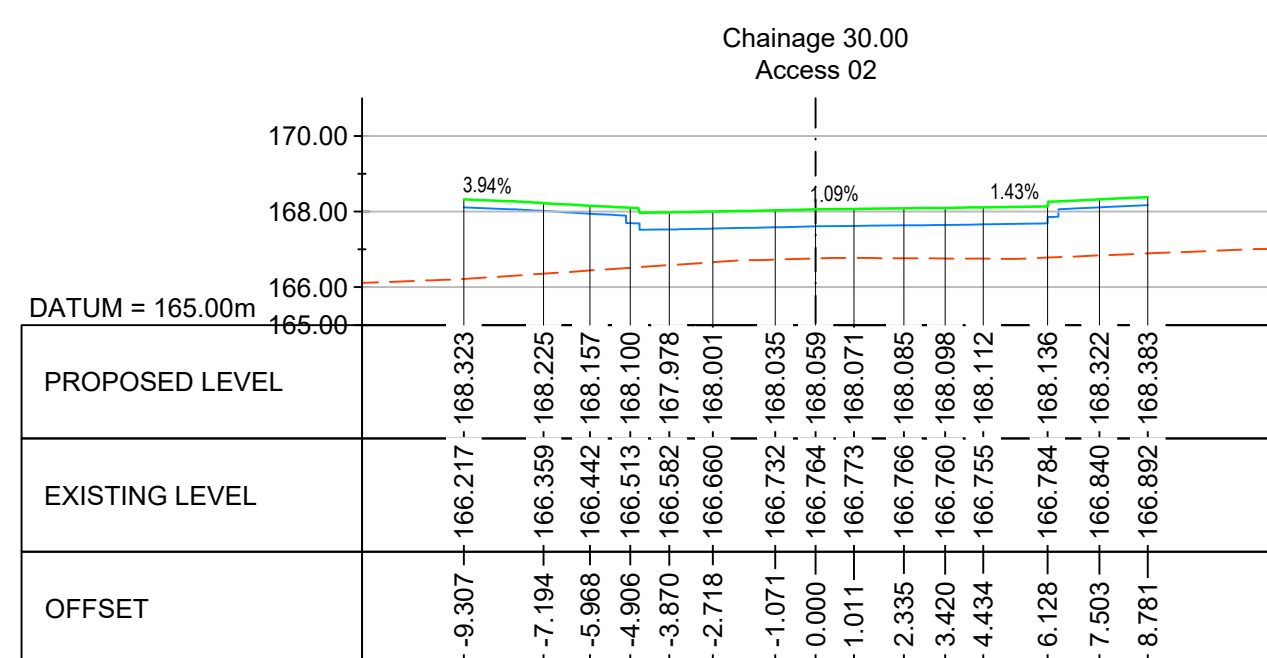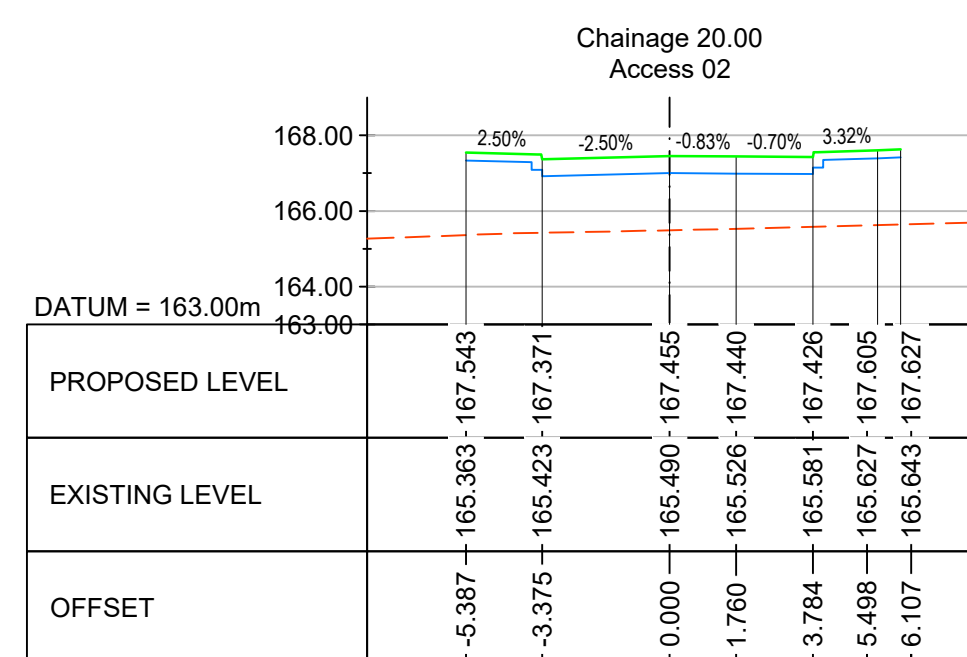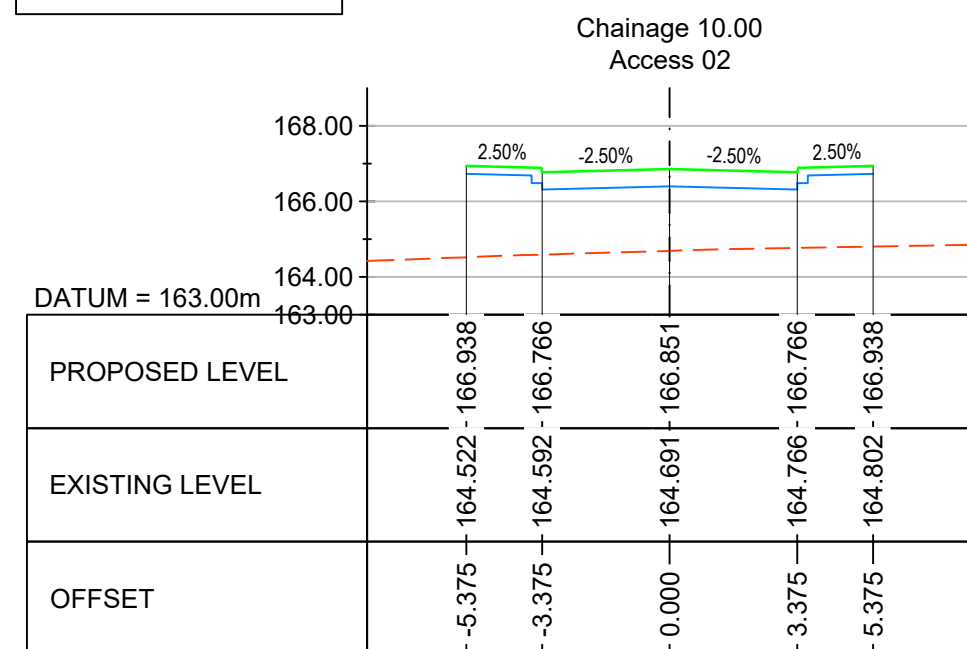

GENERAL NOTES:

1. THIS DRAWING IS TO BE READ IN CONJUNCTION WITH ALL RELEVANT ARCHITECTS AND ENGINEERS DRAWINGS AND SPECIFICATIONS.
2. DO NOT SCALE THIS DRAWING. ANY AMBIGUITIES, OMISSIONS AND ERRORS ON DRAWINGS SHALL BE BROUGHT TO THE ENGINEERS ATTENTION IMMEDIATELY. ALL DIMENSIONS MUST BE CHECKED / VERIFIED ON SITE.
3. ALL DIMENSIONS ARE IN METRES UNLESS NOTED OTHERWISE.
4. FOR GENERAL NOTES REFER TO DRAWING.

CROSS SECTION NOTES:
1. FOR SECTION LOCATION REFER TO CONTOURS DRAWING:
079716-CUR-CC-XX-D-C-91001

HORIZONTAL SCALE 1:200
VERTICAL SCALE 1:200

P01	FIRST ISSUE	02/12/25	LZ	PB
Rev:	Description:	Date:	By:	Chkd:

Curtins

Birmingham • Bristol • Cambridge • Cardiff • Douglas • Dublin • Edinburgh • Glasgow • Kendal • Leeds • Liverpool • London • Manchester • Nottingham

SUITABLE FOR INFORMATION S2

Project: PROPOSED DEVELOPMENT AT
HOLLINGWORTH ROAD AND

RAKEWOOD ROAD, LITTLEBOROUGH

2.5. *Other*

CROSS SECTIONS

Drawn By	Designed By	Checked By
----------	-------------	------------

Size	Date 11/11/85	Scales @ A1 1,000
------	---------------	-------------------

Project No - Originator - Function - Spatial - Form - Discipline - Number						Revision
---	--	--	--	--	--	----------

079716 - CUR - CC - XX - D - C - 91021	P01
--	-----