


GENERAL NOTES

- THIS DRAWING IS THE COPYRIGHT OF CUDD BENTLEY AND MUST NOT BE RETAINED, COPIED OR USED WITHOUT CUDD BENTLEY'S CONSULTING CONSENT.
- THIS DRAWING SHOULD BE READ IN CONJUNCTION WITH ALL CUDD BENTLEY DRAWINGS, SCHEDULES AND SPECIFICATIONS.
- DO NOT SCALE FROM THIS DRAWING.
- ALL DIMENSIONS AND LEVELS ARE IN MILLIMETRES UNLESS NOTED OTHERWISE.
- ALL PLANT, MATERIALS AND EQUIPMENT TO BE INSTALLED STRICTLY IN ACCORDANCE WITH MANUFACTURERS RECOMMENDATIONS.
- ANY DISCREPANCY IS TO BE REFERRED TO CUDD BENTLEY CONSULTING.
- ALL DIMENSIONS TO BE CHECKED AND VERIFIED ON SITE PRIOR TO THE COMMENCEMENT OF WORKS.
- ALL PART NUMBERS SHALL BE VERIFIED BY THE CONTRACTOR.
- THIS DRAWING IS TO BE READ IN CONJUNCTION AND CO-ORDINATED WITH ALL OTHER DESIGN TEAM PROJECT DRAWINGS, SCHEDULES AND SPECIFICATIONS.

LEGEND:

- EXISTING SERVICES
- NEW SERVICES
- EXISTING SERVICES TO BE REMOVED
- NEW SERVICES TO BE REMOVED
- EXISTING SERVICES TO BE RETAINED
- NEW SERVICES TO BE RETAINED
- EXISTING SERVICES TO BE RETAINED
- NEW SERVICES TO BE RETAINED

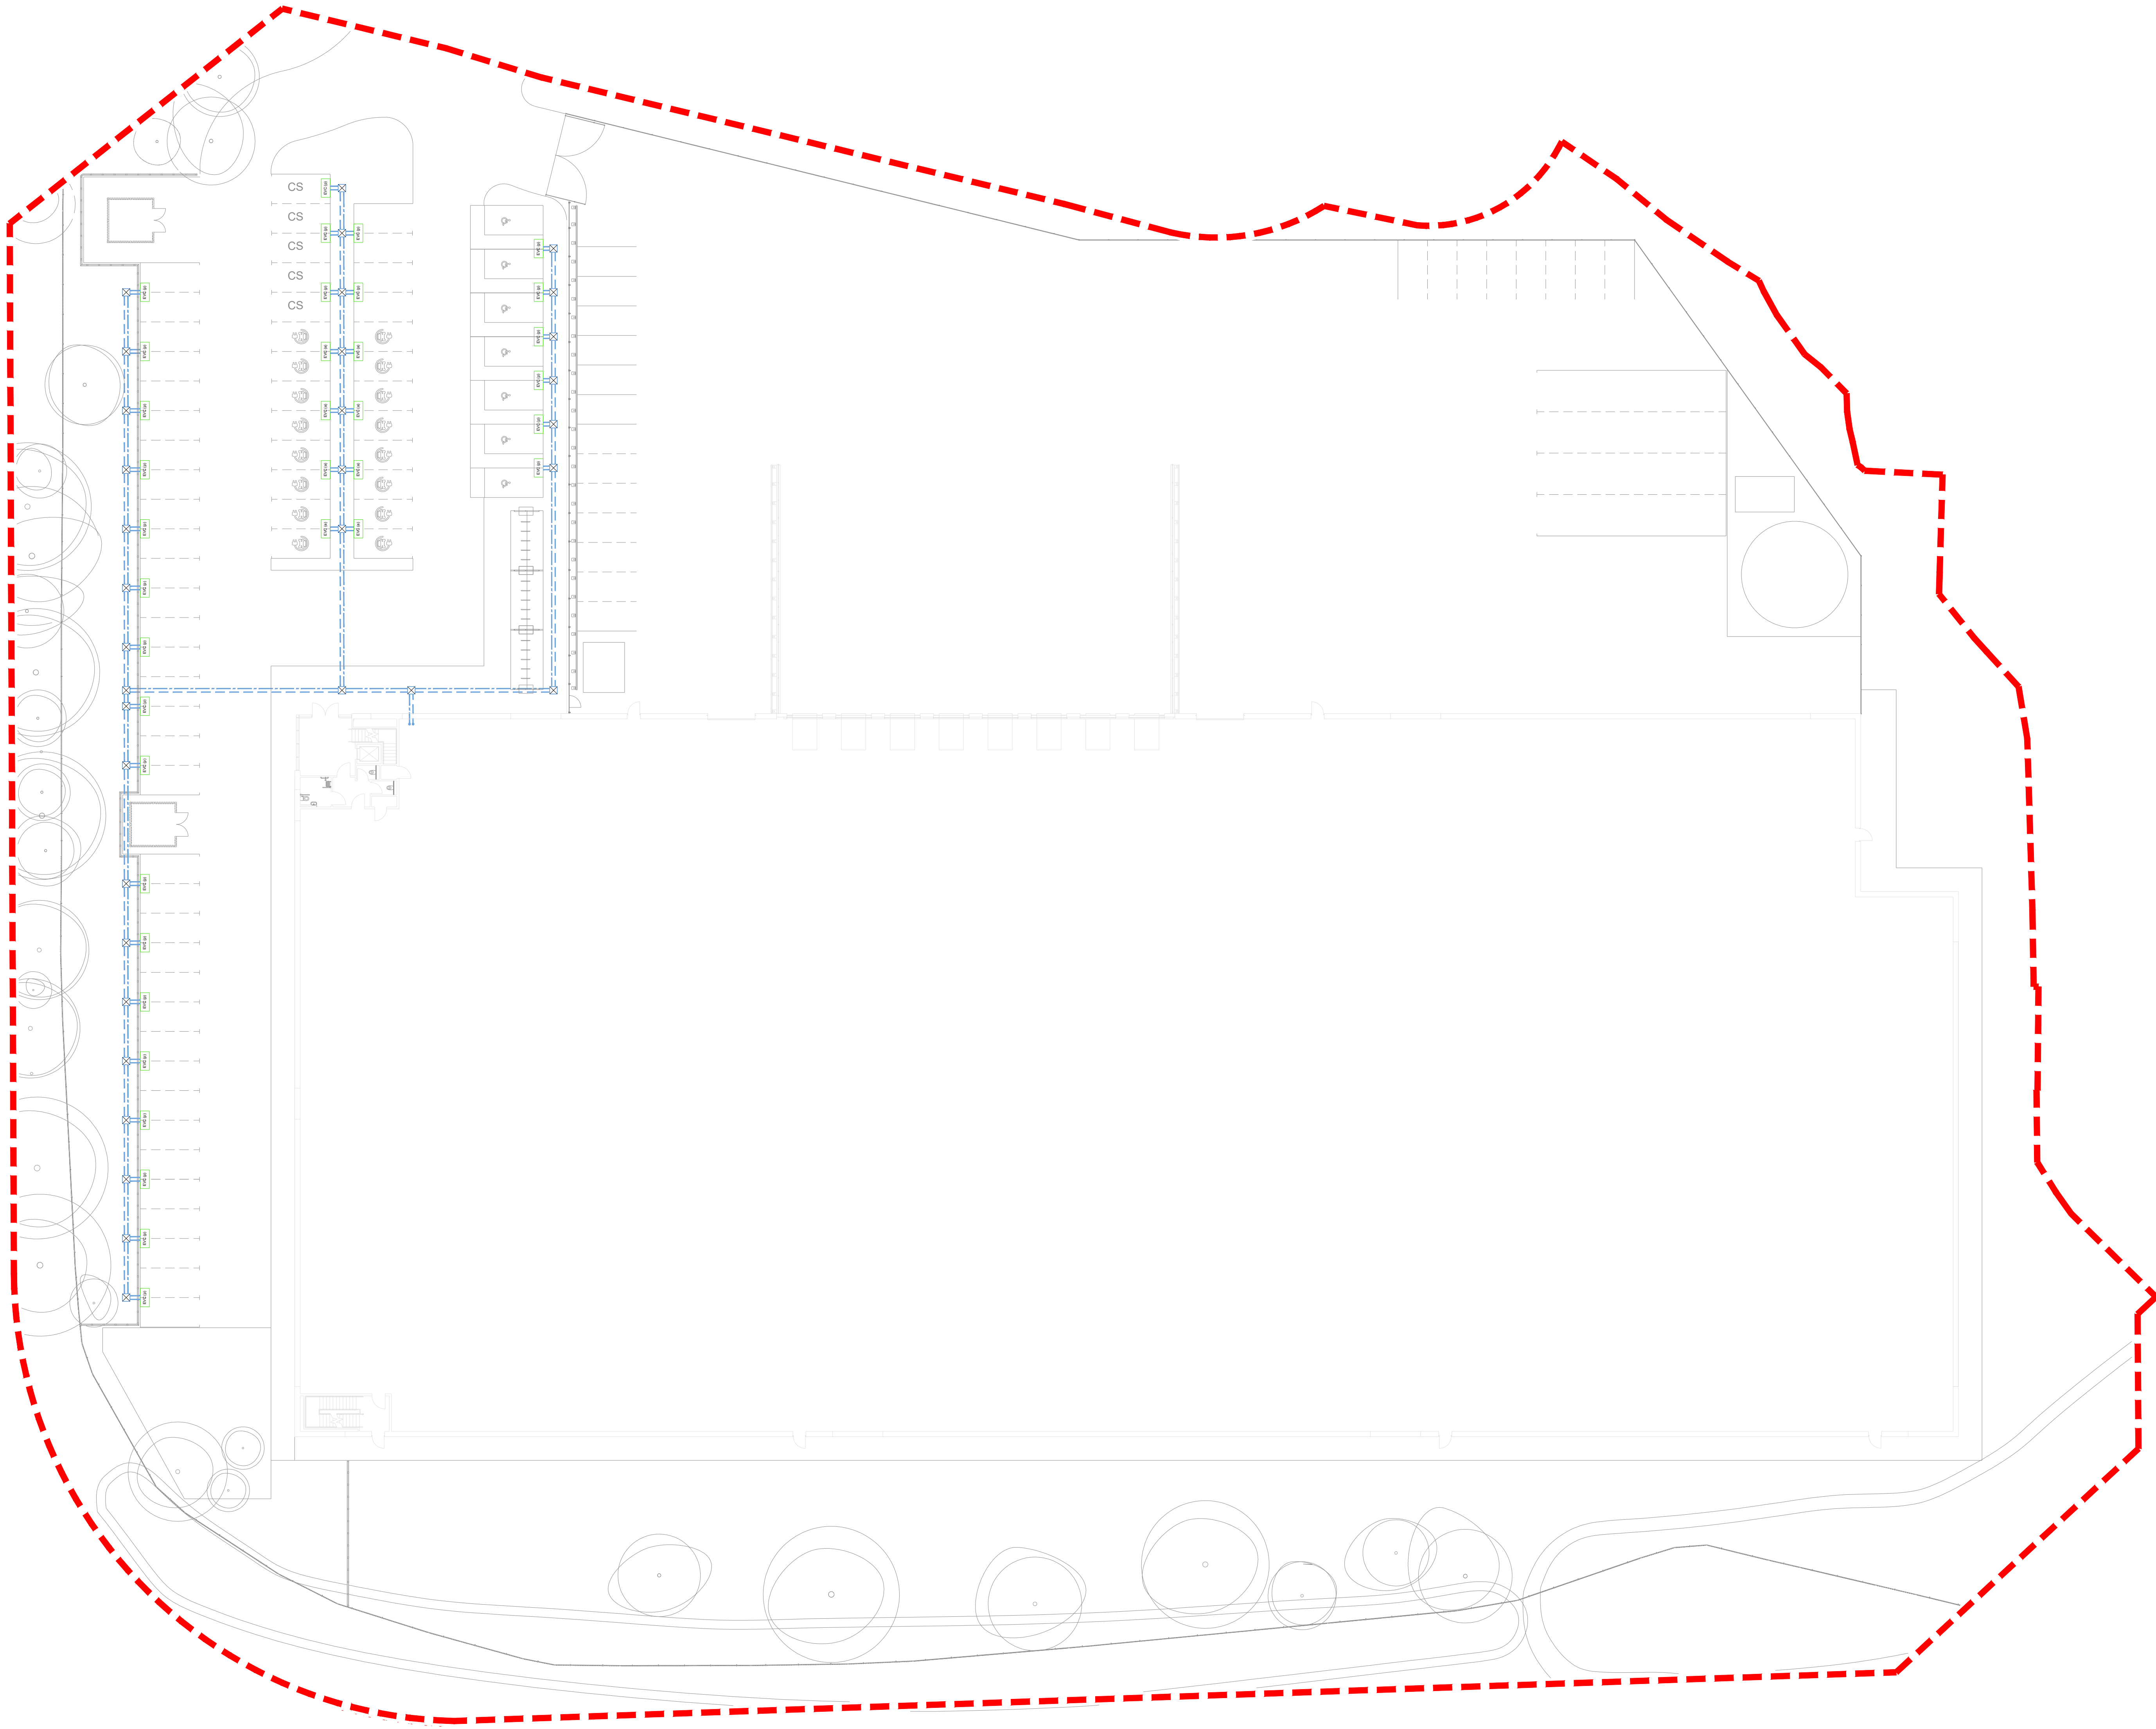

P02	UPDATED ARCHITECTURAL	HC	TOG	RD	20/01/26
P01	PRELIMINARY ISSUE	HC	TOG	RD	18/01/18
Revised:	Description:	Drawn By:	Engineer:	Approved:	Date:



Cudd Bentley Consulting Ltd. Cudd Bentley Consulting Ltd. Cudd Bentley Consulting Ltd.
Architect: 12 Chancery Street, 12 Chancery Street, 12 Chancery Street
Church Lane, London, St James Tower, St James Tower
Aston, Birmingham, Birmingham, Birmingham
B4 7DQ, B4 7DQ, B4 7DQ

(01) 5344 42 8821
(01) 5344 42 8821
info@cuddbentley.co.uk

Drawing Status: PRELIMINARY

Client: CHANCERYGATE

Project/Site Location: BIRCH BUSINESS PARK UNIT B

Drawing Title: PROPOSED EXTERNAL EVC CHARGERS LAYOUT

Scale	Size	Drawn By	Engineer	Approved	Date Created
1:250	A0	HC	TOG	RD	07/01/26
Drawing Reference	7091-CBC-00-XX-DR-U-196004	P02			

