



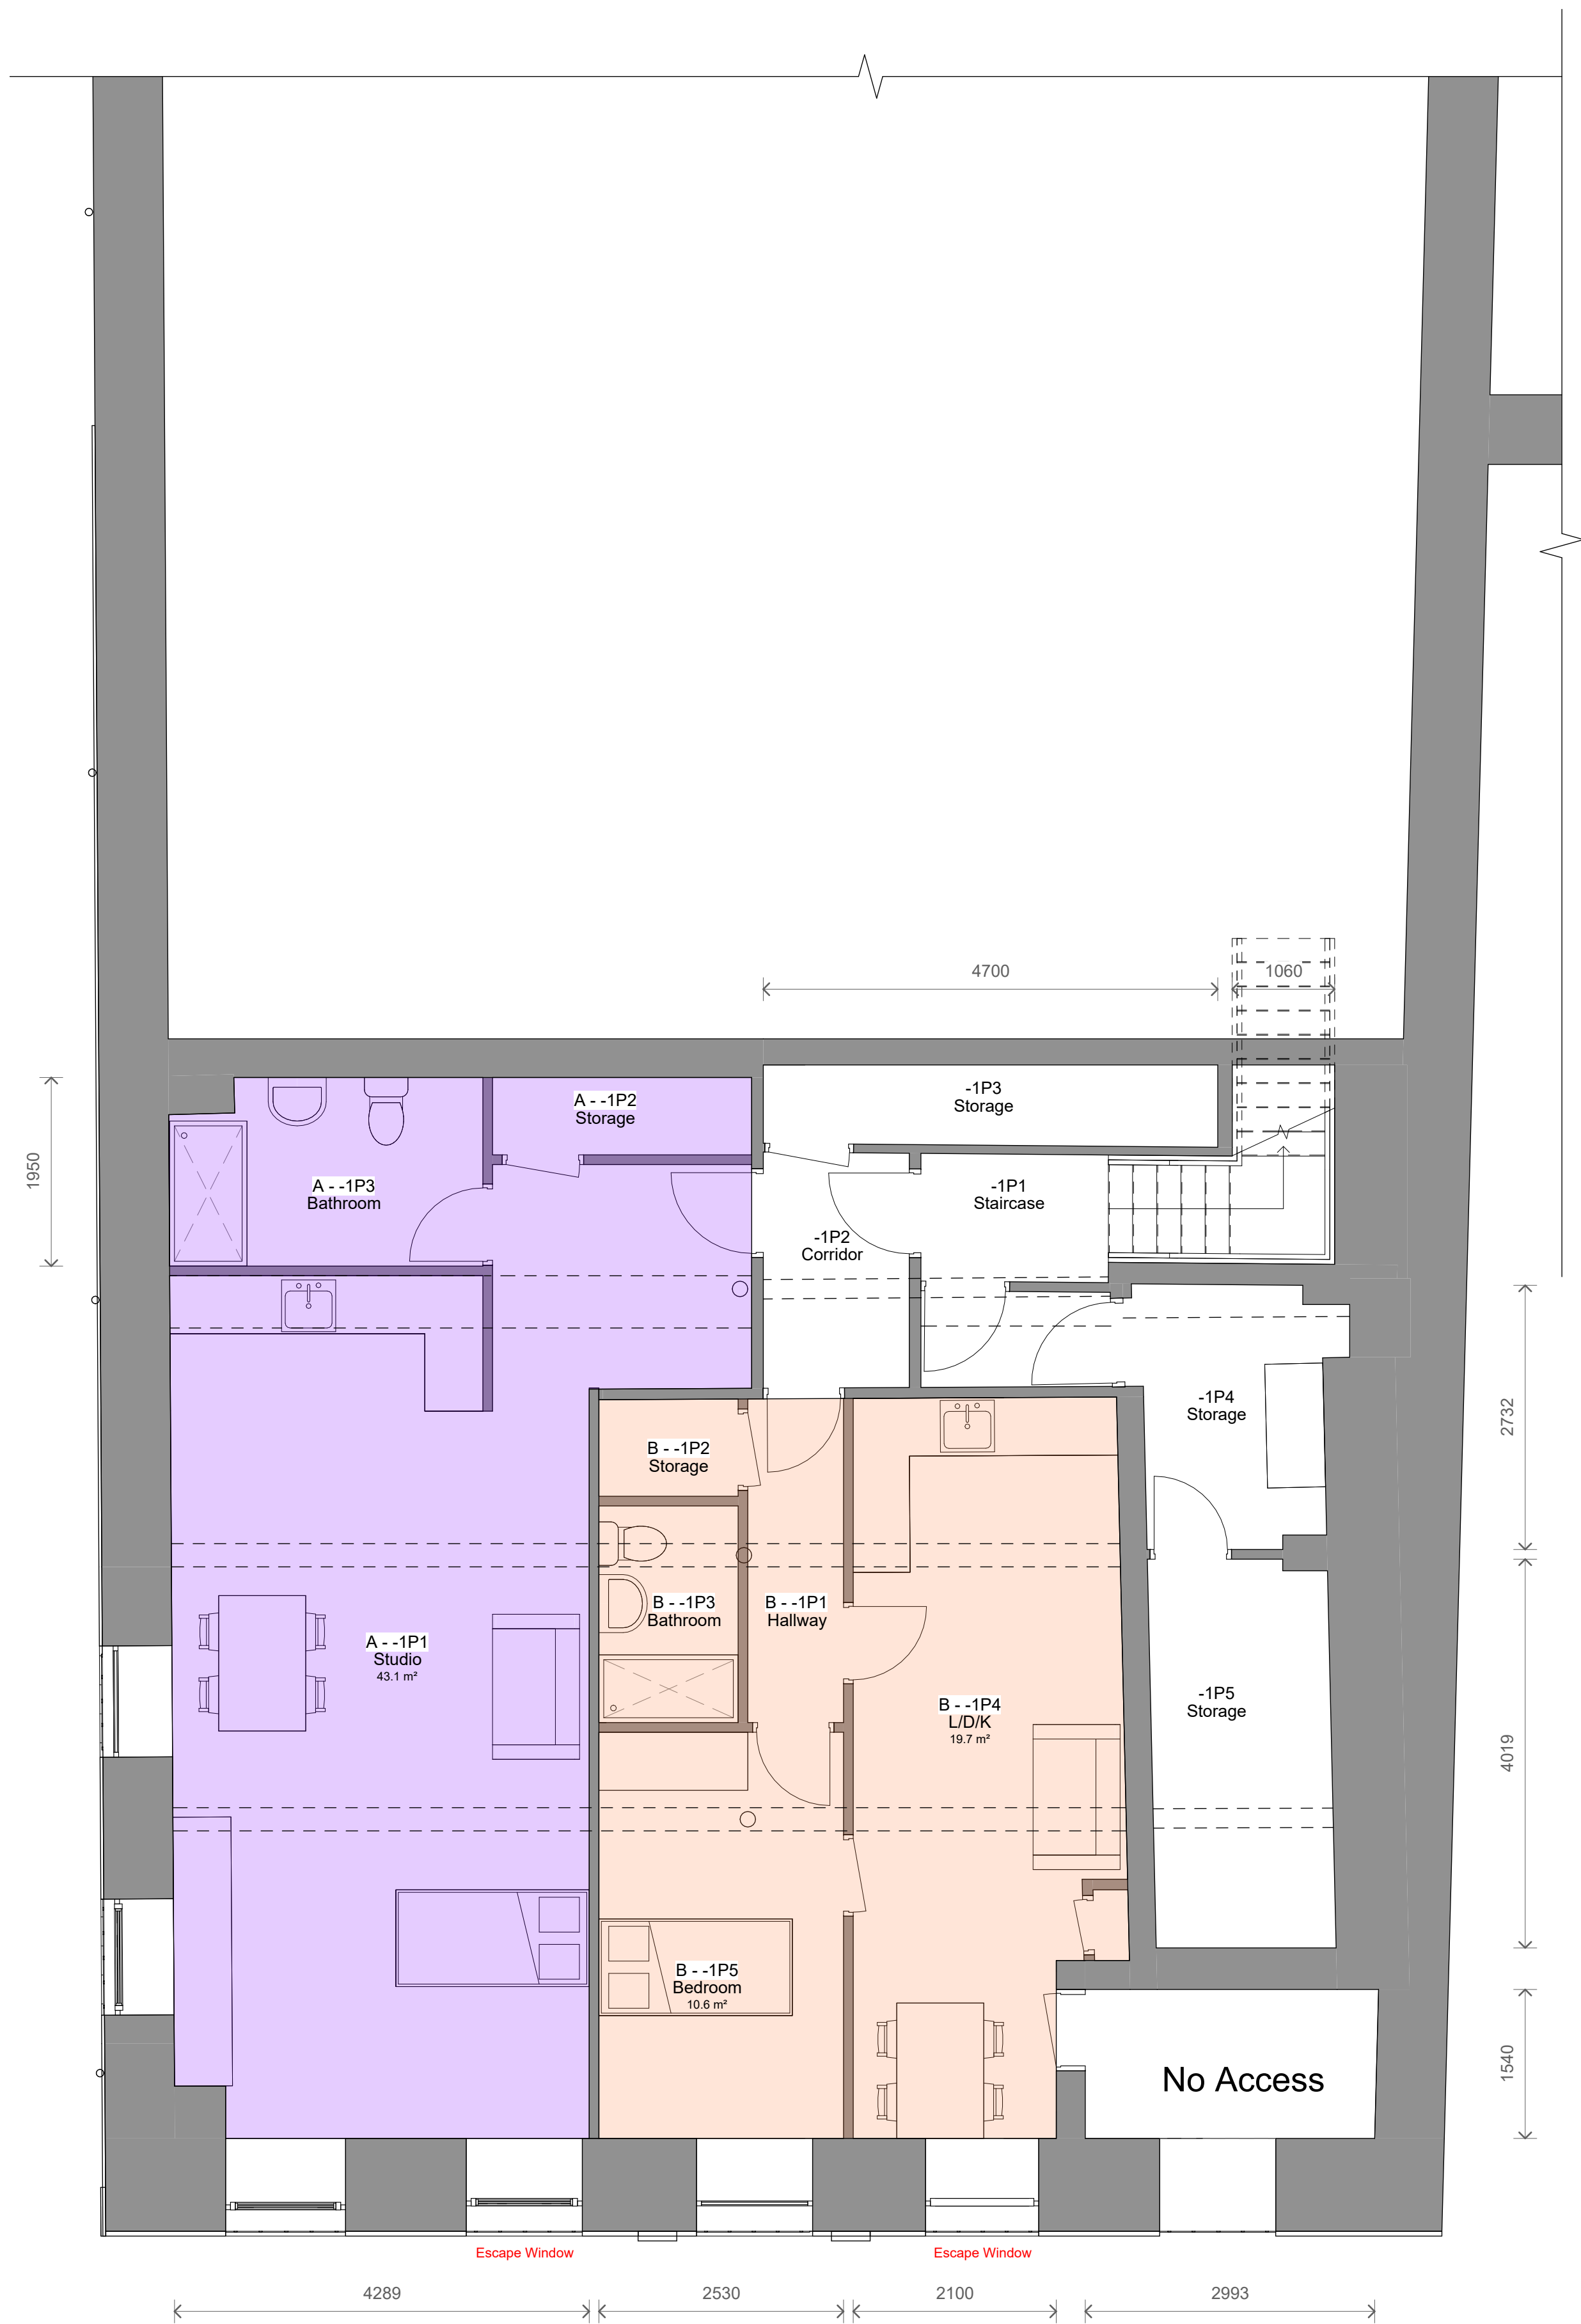


1 Level B1 - Proposed
1 : 50


KEY

 


Studio A - 46.8m² - 1 Bedroom/ 1 Person

 

Apartment B - 40.2m² - 1 Bedroom/ 1 Person

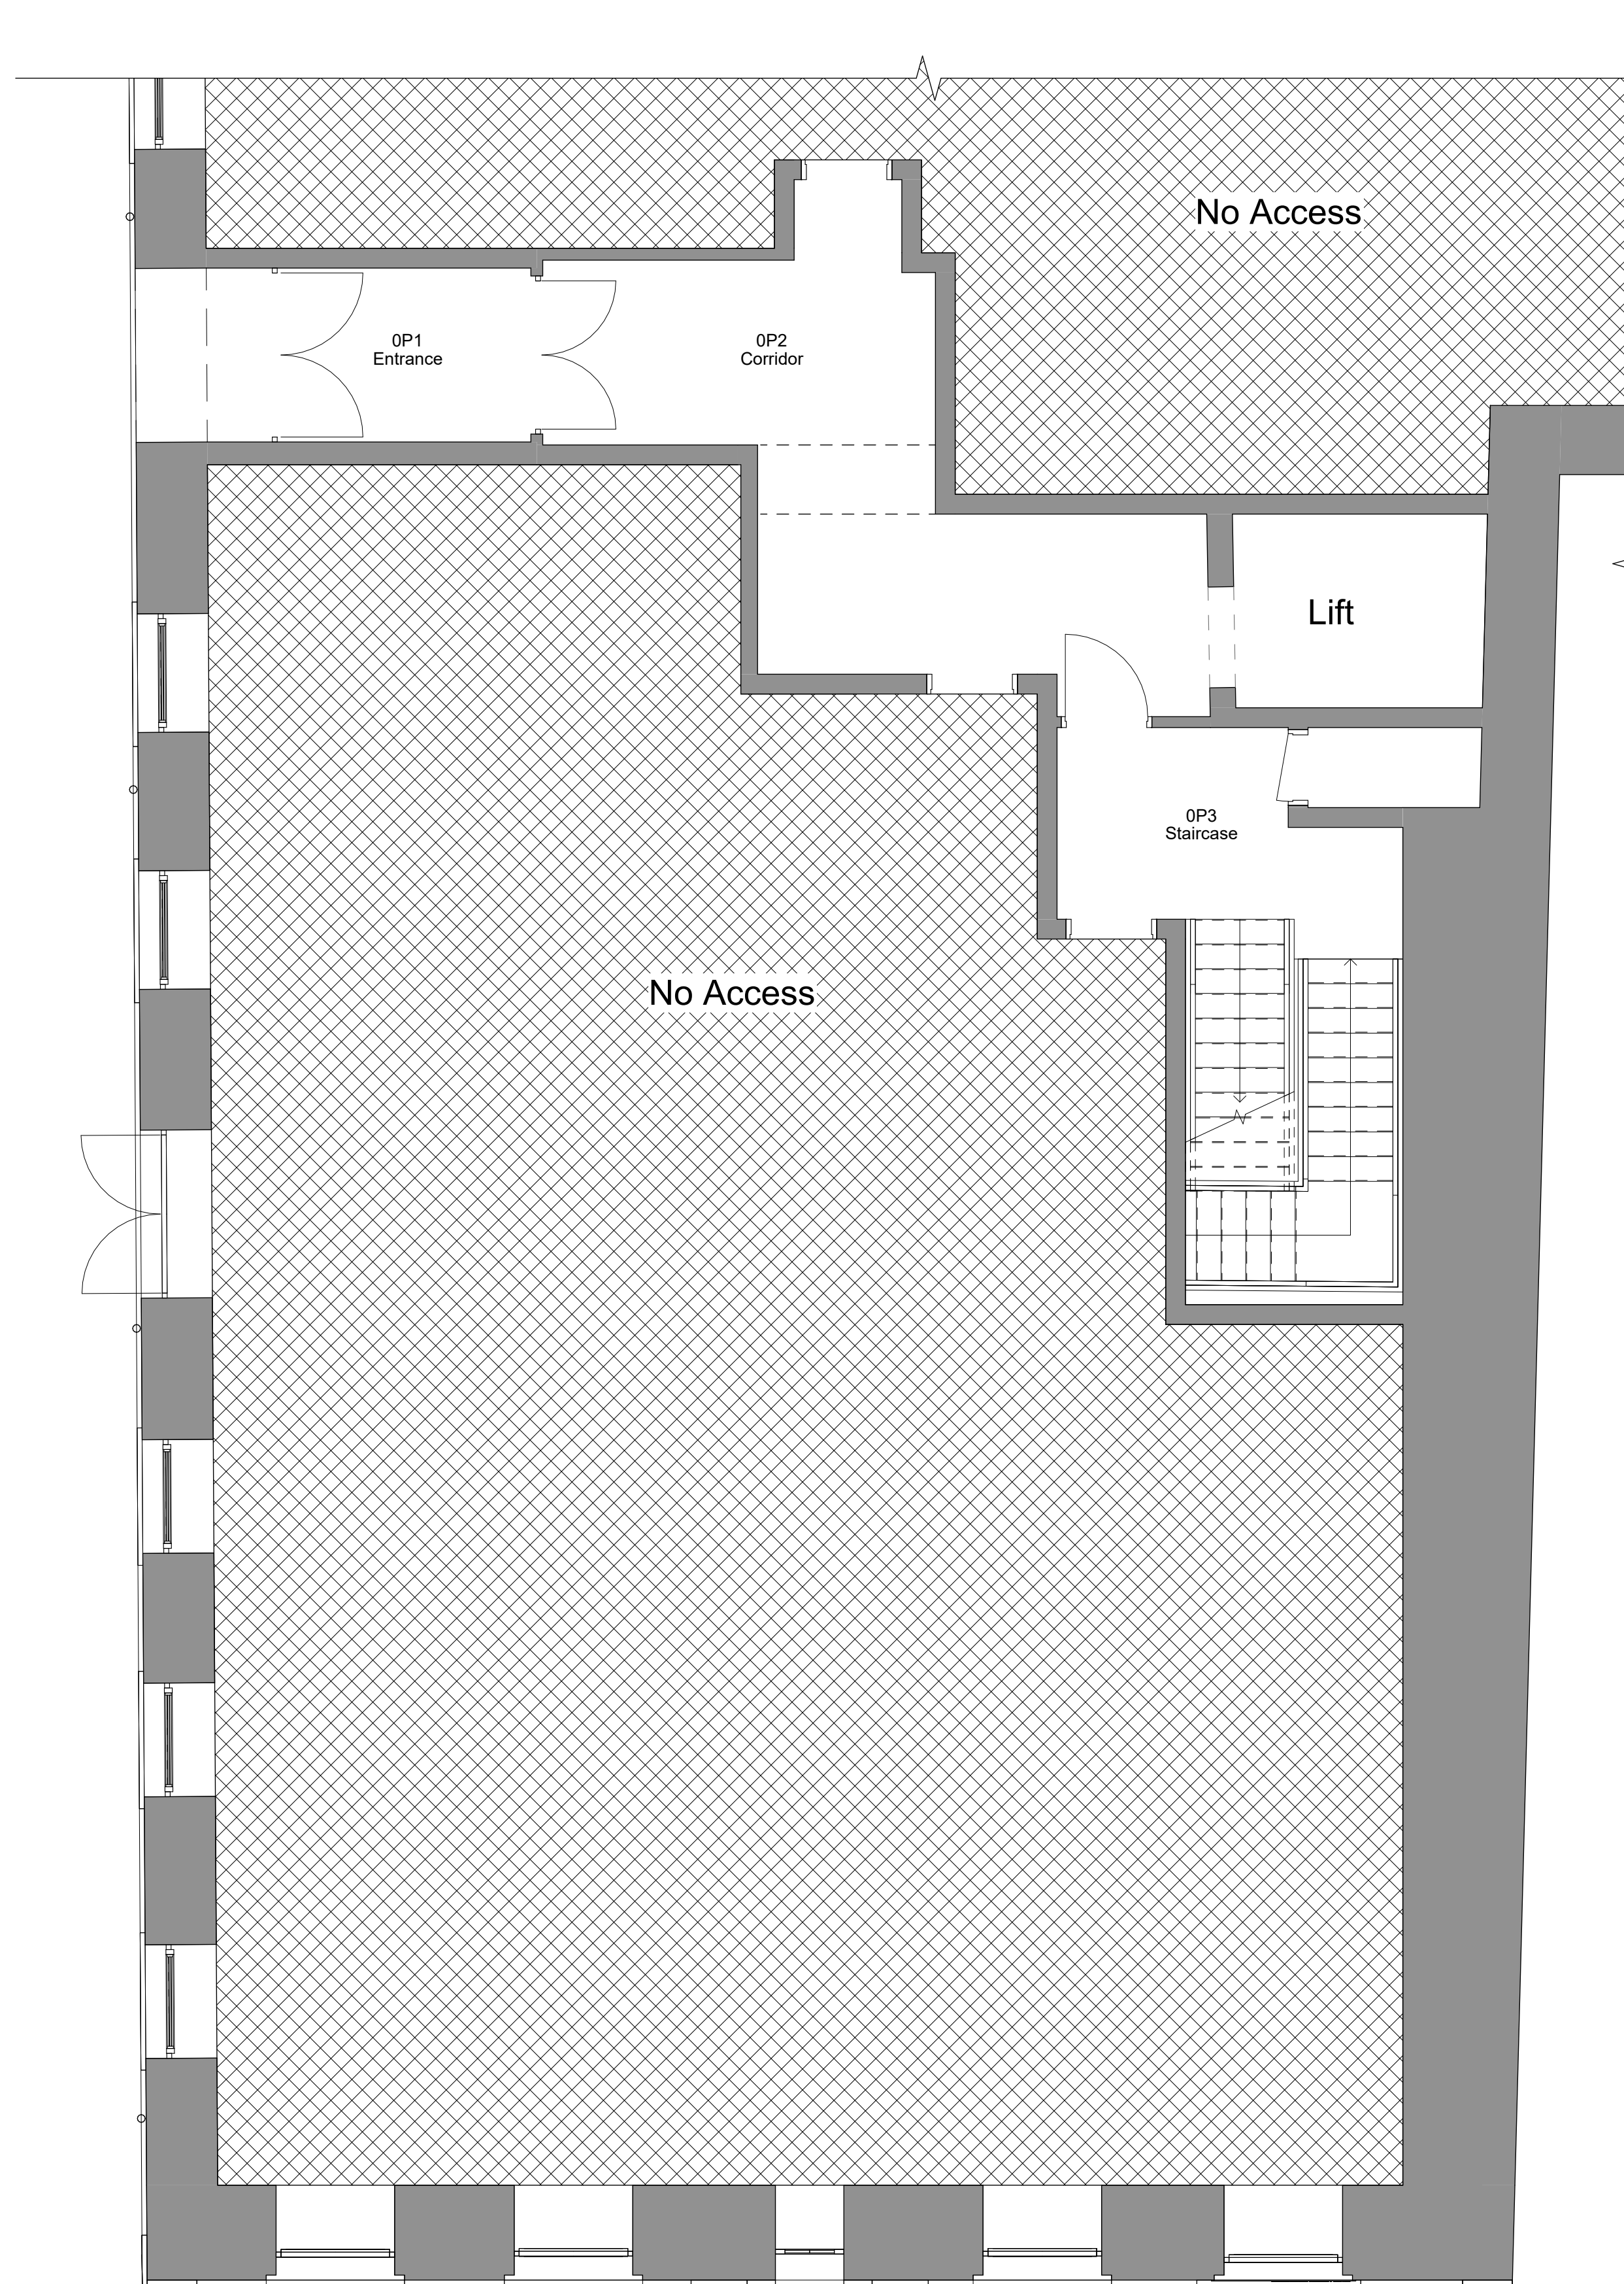

2 Level 0 - Proposed
1 : 50

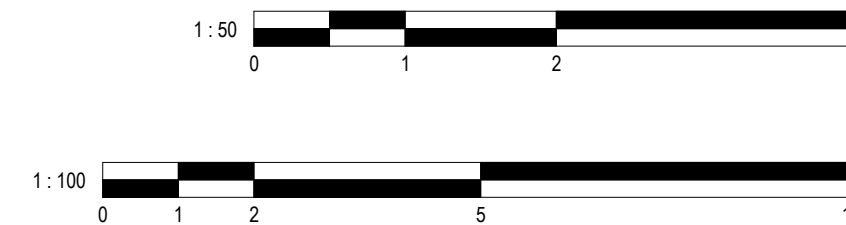

No.	Description	Date	Initial
-----	-------------	------	---------

PROJECT	Verotex House 9 John Street		
---------	-----------------------------	--	--

TITLE	Proposed Plans		
-------	----------------	--	--

STATUS	DESIGN		
--------	--------	--	--

DRAWN BY	DATE	SCALE (@ A1)	
JB	21/11/2025	1 : 50	

PROJECT NUMBER	DRAWING NUMBER	REV
GSS25165.2	003A	

GOLD SKETCH
S T U D I O S
www.goldsketch.co.uk info@goldsketch.co.uk 0161 792 9595

NOTES:
© COPYRIGHT - ALL RIGHTS RESERVED.
THIS DRAWING SHALL NOT BE REPRODUCED WITHOUT PRIOR WRITTEN CONSENT.
DRAWING TO BE USED FOR THE STATUS INDICATED ONLY.
ALL DIMENSIONS AND SETTING OUT SHALL BE CHECKED AND CONFIRMED ON SITE. ANY DISCREPANCIES TO BE REPORTED TO THE
LEGISLATION RELEVANT CODES OF PRACTICE AND BRITISH STANDARDS. ALL DIMENSIONS ON THIS DRAWING ARE IN MILLIMETRES UNLESS
OTHERWISE STATED.