



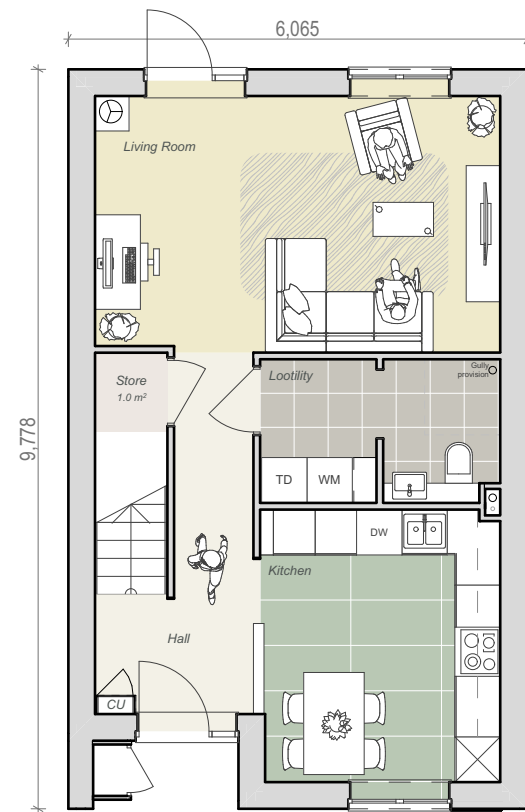

Ground Floor
1:100

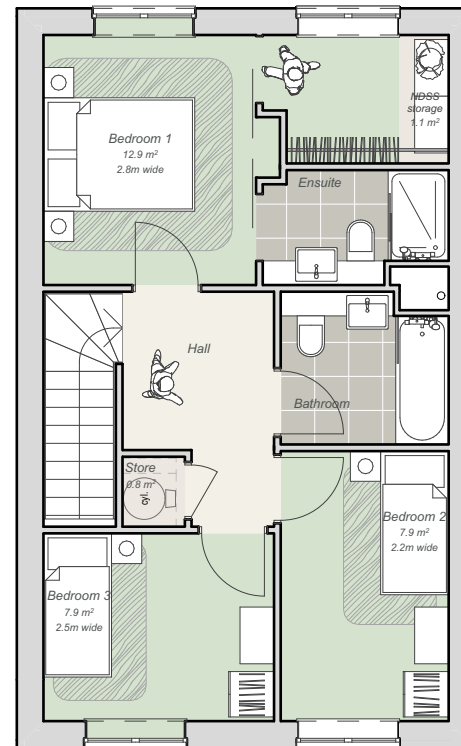

First Floor
1:100

1047 V12

Type

N 3 Bed House, 2 Storey
(AS)

Space Standards

This house type is designed to the Nationally Described Space Standards

3B4P	Required	Provided
Internal area	84m ²	97.0m ²
Storage	2.5m ²	2.9m ²
Double Bedroom 1 Area	11.5m ²	12.9m ²
Double Bedroom 1 Width	2.75m	2.8m
Single Bedroom 2 Area	7.5m ²	7.9m ²
Single Bedroom 2 Width	2.15m	2.2m
Single Bedroom 3 Area	7.5m ²	7.9m ²
Single Bedroom 3 Width	2.15m	2.5m


1:100 @ A3
0m

5m


10m

1047 V12 Floor Plans RevC

NORTHSTONE

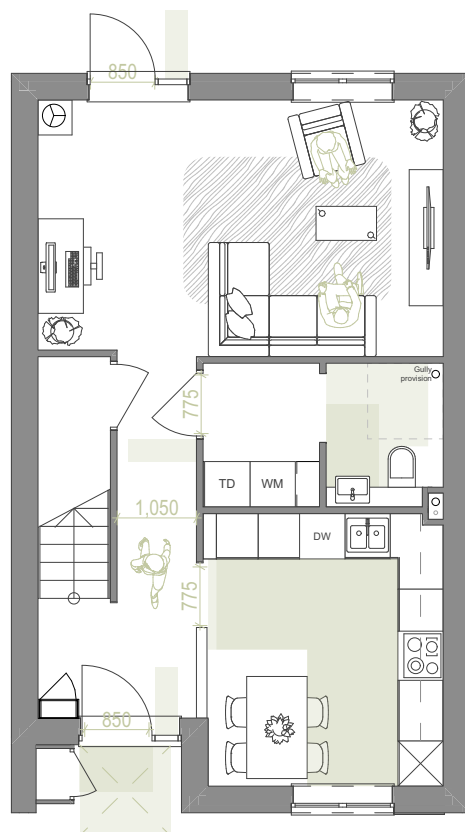

Ground Floor
1:100

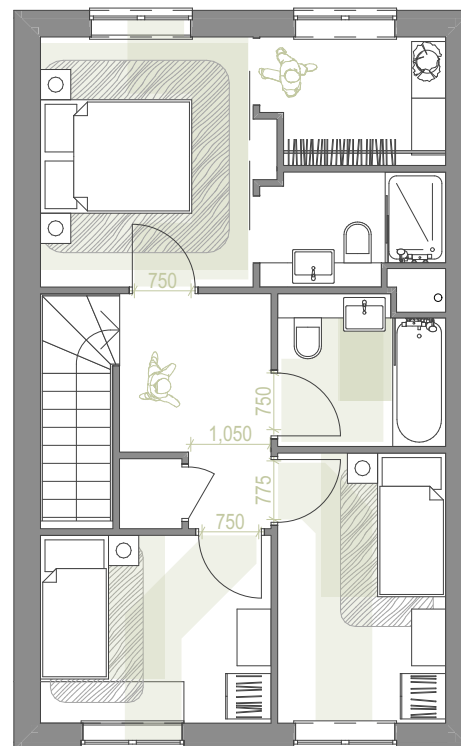

First Floor
1:100

1047 V12

Accessibility

This house type is designed to M4(2) standards, wheelchair adaptable. Compliance depends upon further plot specific details e.g. levels. **Therefore, it is not guaranteed that all plots will meet this standard.**

All dimensions and hatched areas annotated are shown at their minimum, some examples may be exceeded


1:100 @ A3
0m

5m


10m

1047 V12 Part M Compliance RevC

NORTHSTONE

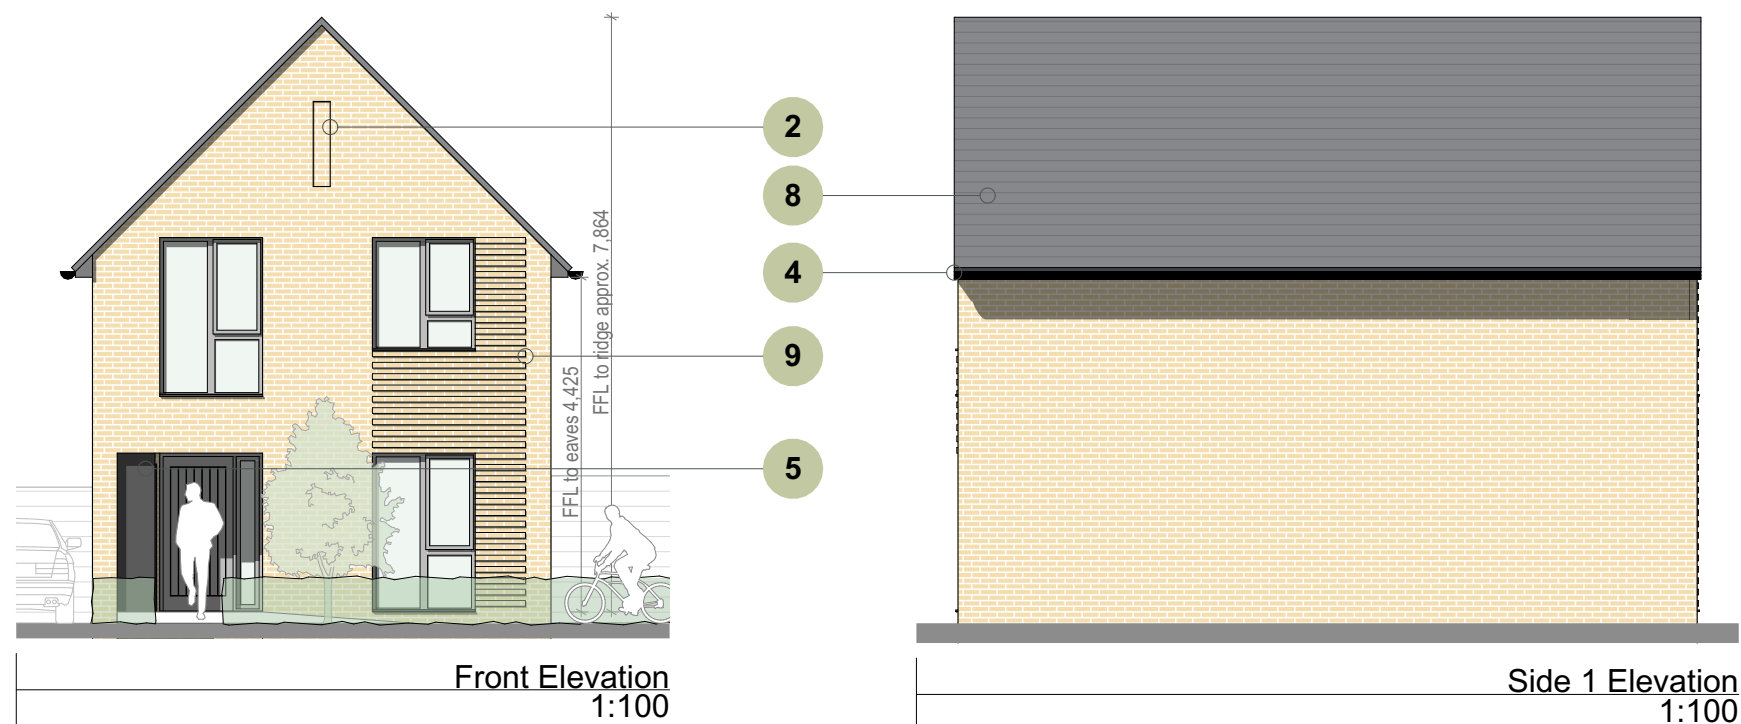

- 1 Facing brick
- 2 Recessed slot brick detail
- 3 uPVC window and door frames
- 4 Dark grey roof eaves and verge
- 5 Aluminium store
- 6 Fully glazed rear door
- 8 Slate effect roof tile
- 9 Horizontal brick detailing

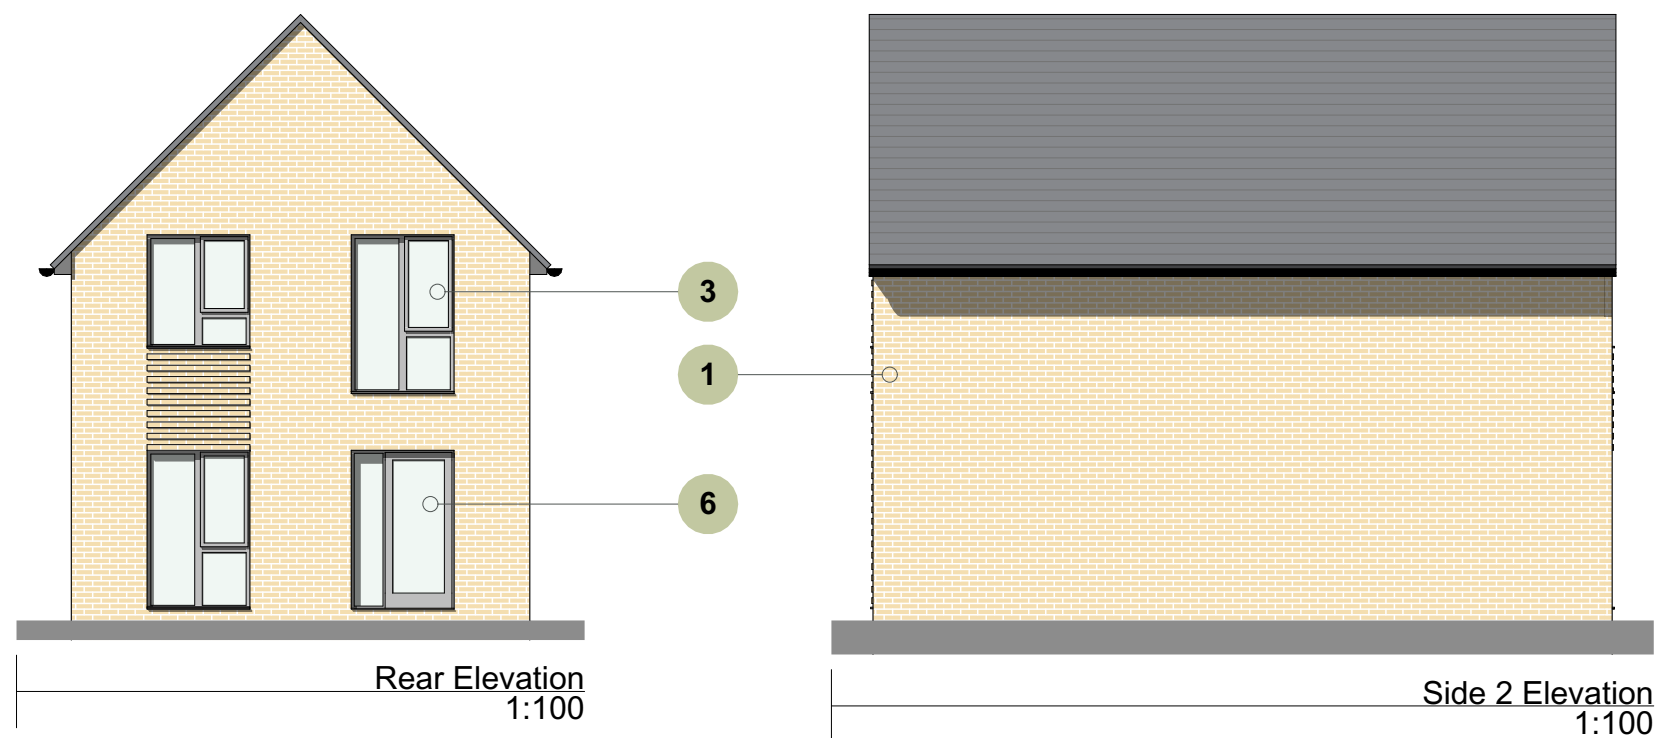

BRICK COLOUR SHOWN IS INDICATIVE

- Please refer to the materials page for more information.
- Ground levels shown are indicative.
- All context shown on the street facing elevations (e.g. planting) is indicative, please refer to the relevant site plan for more information.



1047 V12 Elevations RevC

NORTHSTONE