


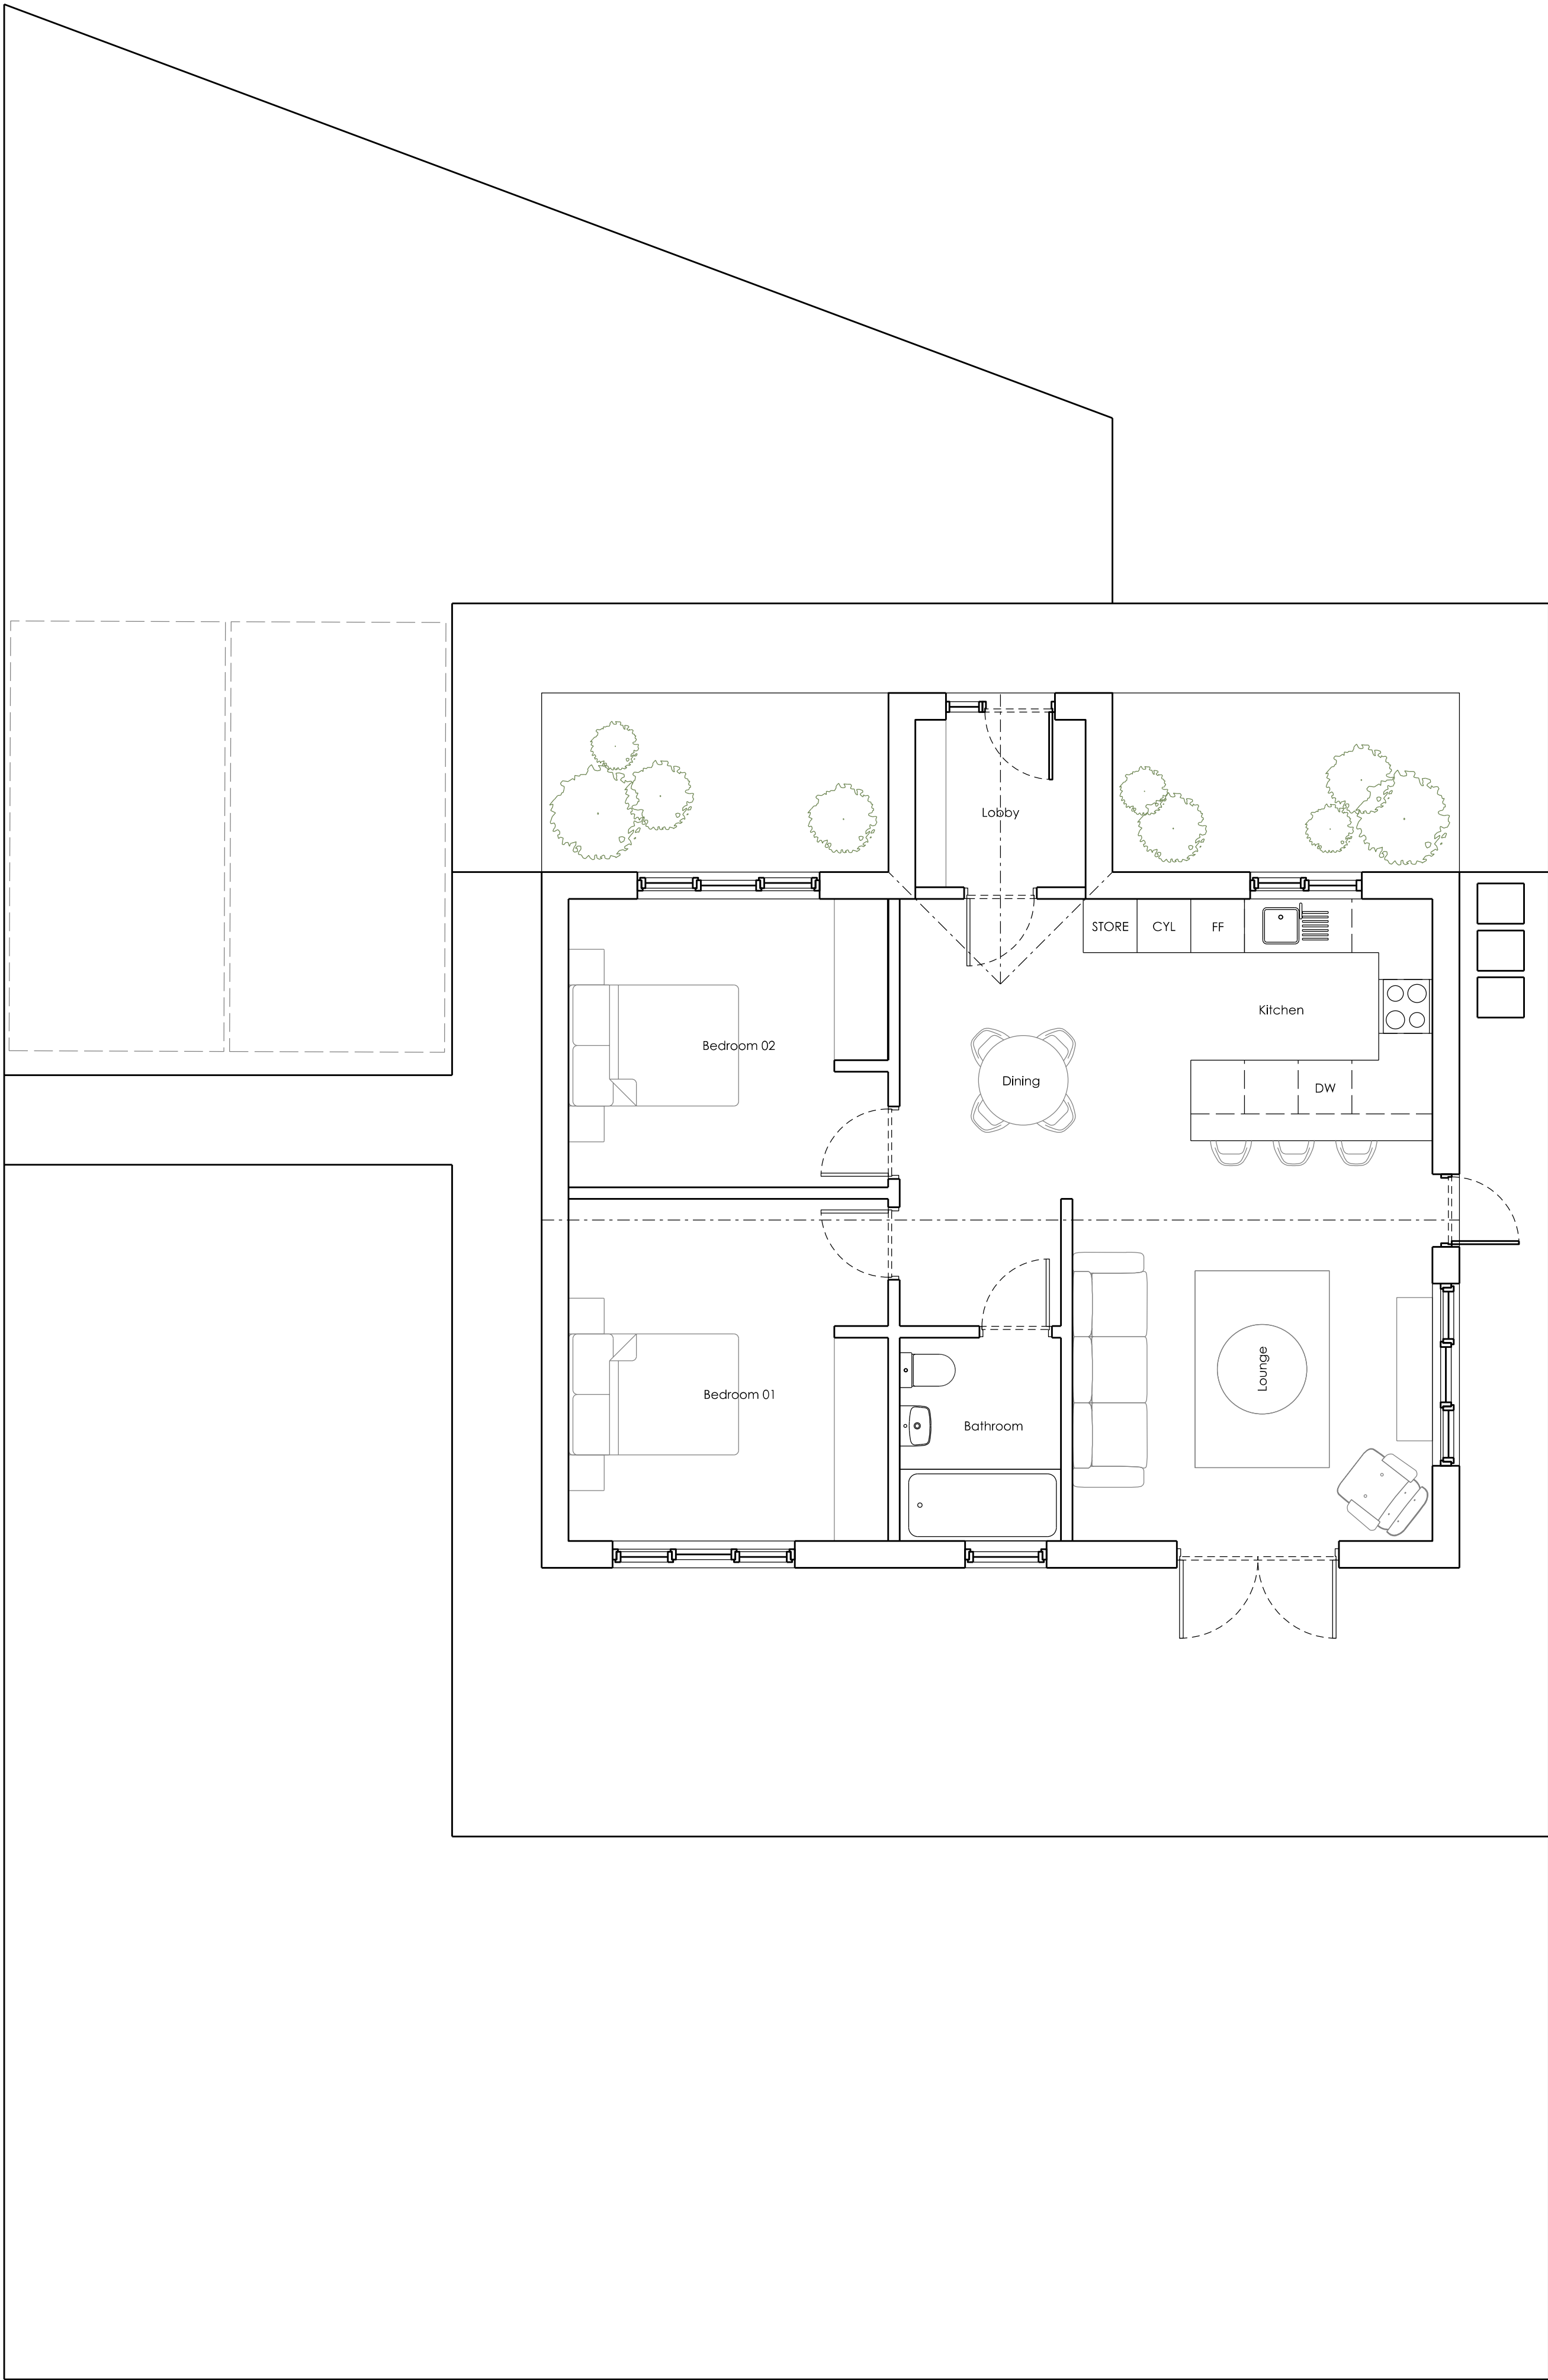

Revisions / Notes			
All drawings to be checked by the client before production. Do not scale the drawing. Report any discrepancies to the Architect / CA immediately. The drawing is copyright of GA Studio Ltd. Drawings are not to be reproduced without written consent.			
REV	DATE	BY	DESCRIPTION
F-01	03.10.25	AL	Revised Layout