



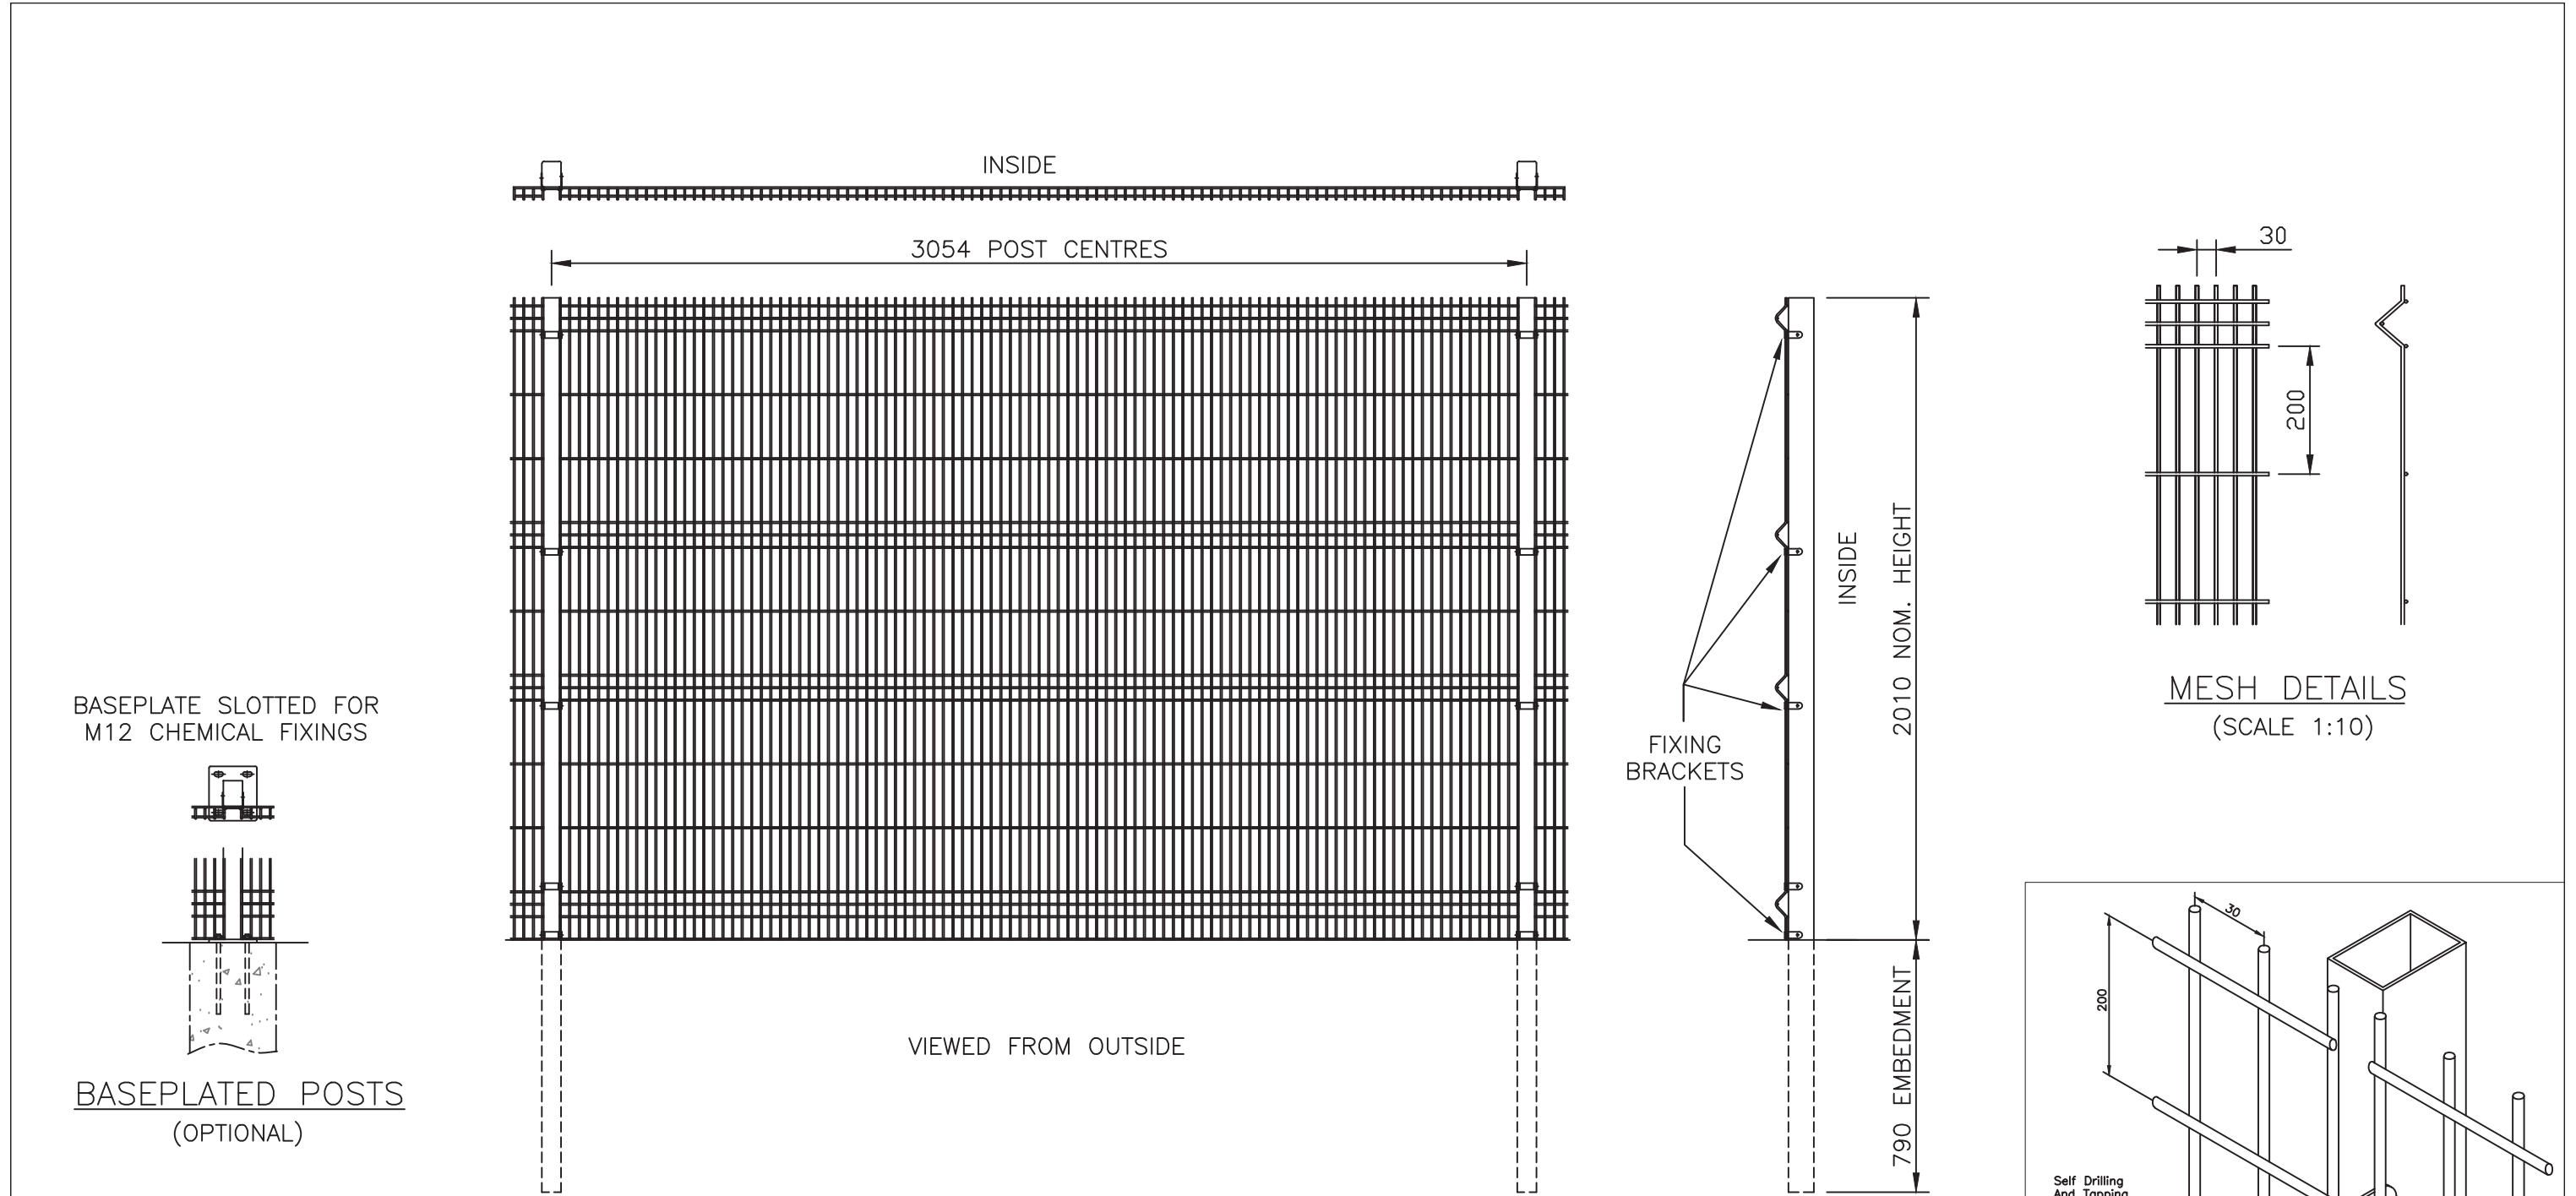

NOTES.
ALL DIMENSIONS ARE IN mm (U.N.O)
GAPS UNDERNEATH GATES & FENCING
ARE NOMINAL DUE TO GROUND LEVELS.

Materials.
FENCE POSTS – 80 x 60 RHS
HORIZONTAL WIRES – Ø5mm
VERTICAL WIRES – Ø5mm
Finish.
GALVANISED TO BS EN ISO 1461
POWDER COATED: IF REQUIRED

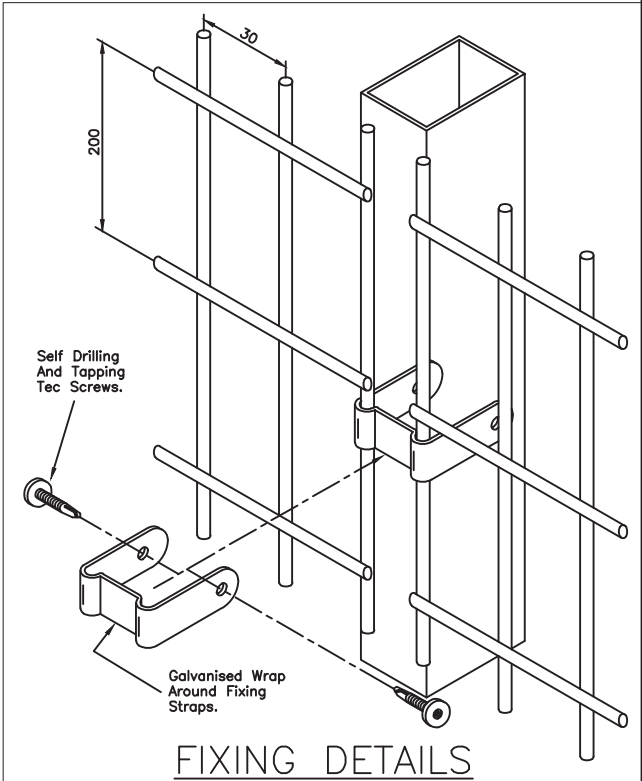

Jacksons Fencing This Drawing Is The Property Of H.S. Jackson & Son (Fencing) Ltd, And May Not Be Copied Or Reproduced In Any Way Without Prior Written Permission.	Stowting Common, Near Ashford, Kent. TN25 6BN Telephone: 01233 750393 Fax: 01233 750403 www.jacksons–fencing.co.uk www.jacksons–security.co.uk	DO NOT SCALE – IF IN DOUBT ASK 6 16/07/2025 CLIP QTY 5 20/02/2020 NEW BORDER + NOTES 4 25/06/2018 BASEPLATE OPTION 3 14/11/15 Mesh Detail Added 2 07/02/15 1 No. Clip Added
---	---	---