
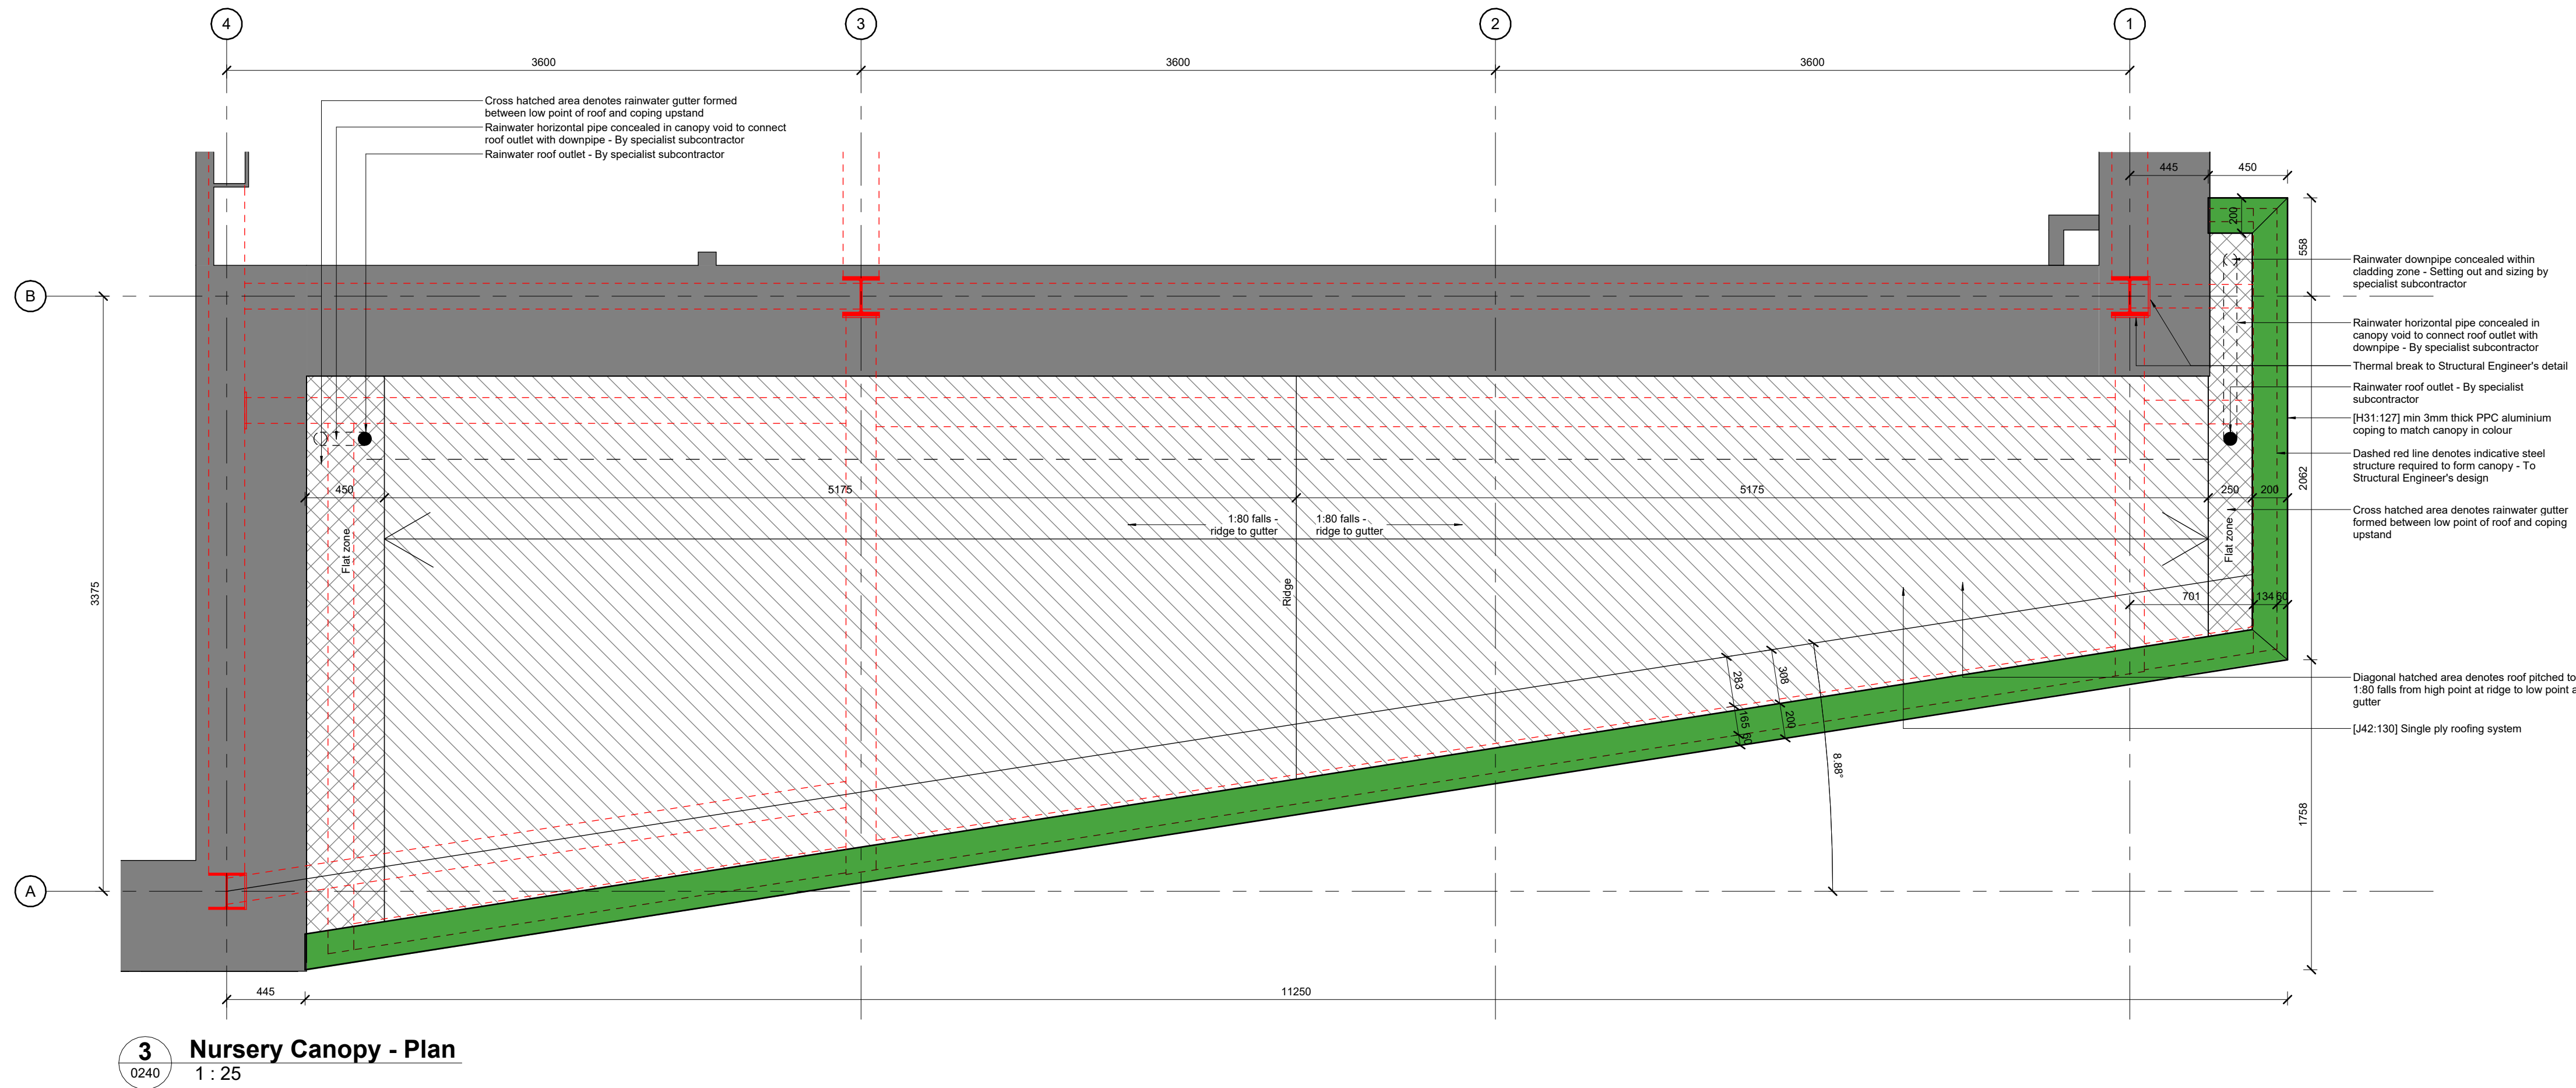


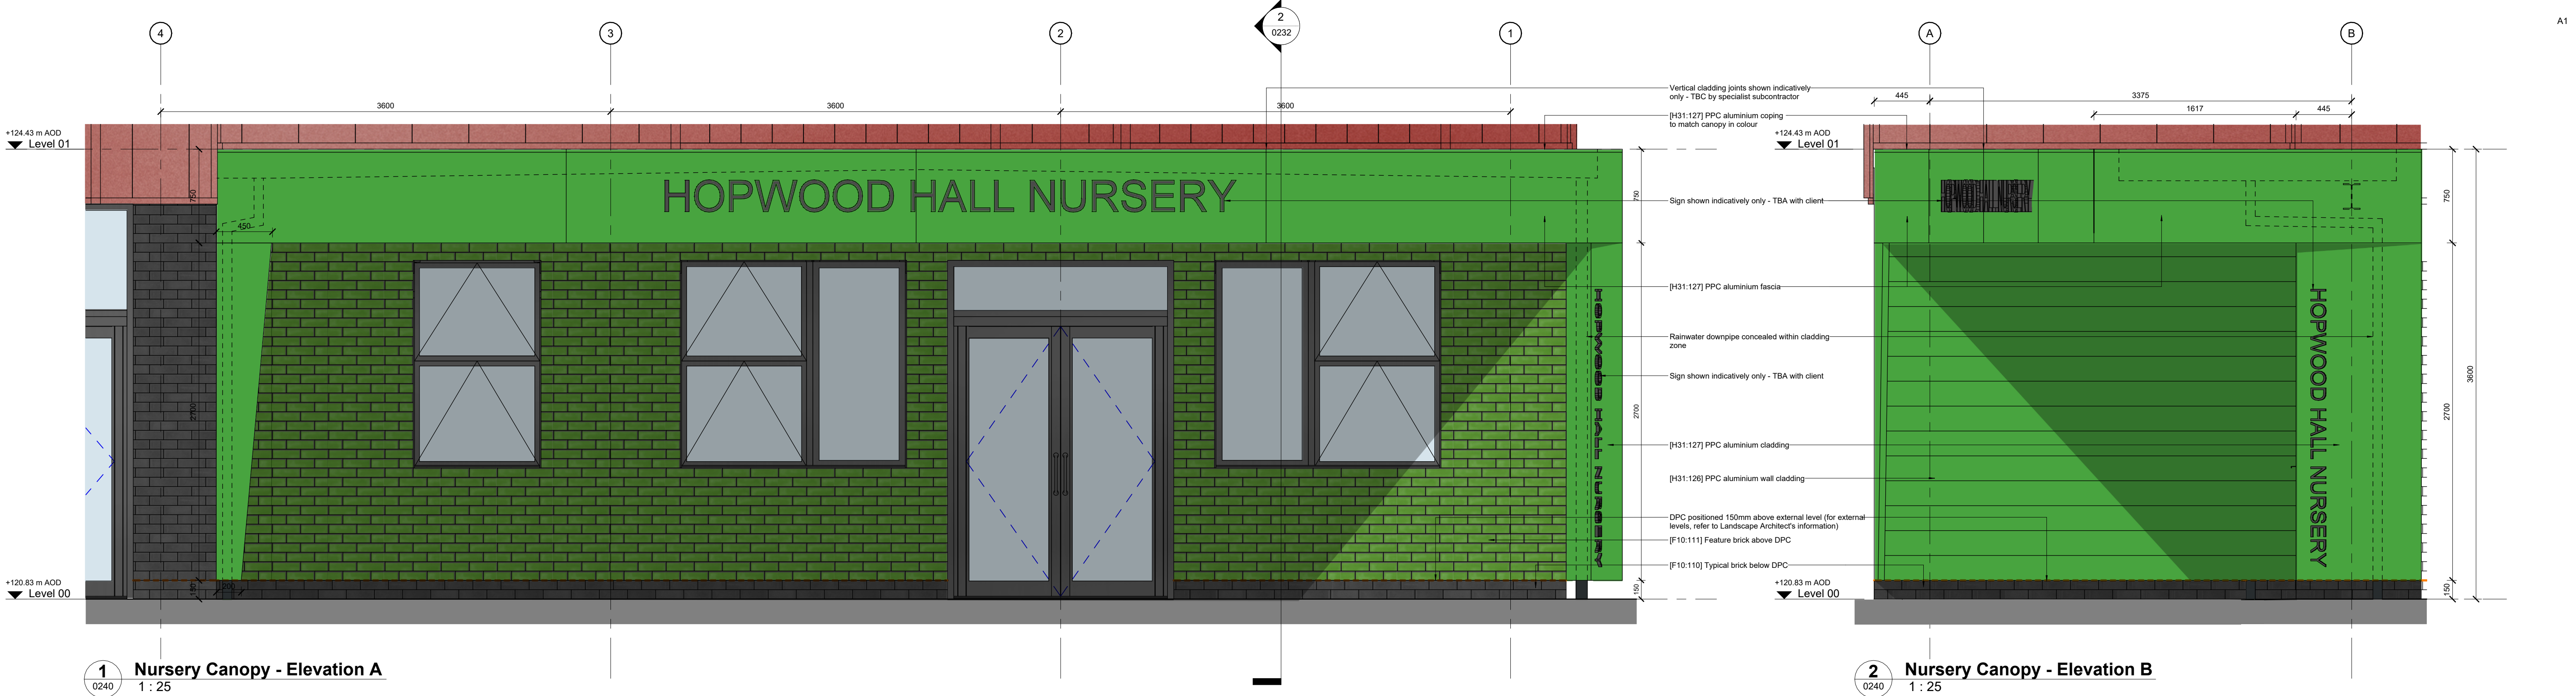

NOTES

© COPYRIGHT
The copyright in this drawing is vested in Sheppard Robson and no license or assignment of any kind has been, or is, granted to any third party whether by provision of copies or originals or otherwise unless agreed in writing.

DO NOT SCALE FROM THIS DRAWING
The contractor shall check and verify all dimensions on site and report any discrepancies in writing to Sheppard Robson before proceeding work

FOR ELECTRONIC DATA ISSUE
Electronic Data / drawings are issued as "read only" and should not be interrogated for measurement. All dimensions and levels should read, only from those values stated in text on the drawing.

HAZARD IDENTIFICATION
To be read with CDM Risk Assessment FE0012-SRA-XX-XX-T-A-0094.

REVISIONS

REV.	DATE	AMENDMENT
P01	19/02/2026	Issued for Planning

KEYPLAN

CLIENT
Department for Education (DfE)

WILLMOTT DIXON
SINCE 1852

Department for Education

PROJECT
Hopwood Hall College Rochdale

SCALE@A1
1 : 25

DATE
19/02/2026

ORIGINATOR
NG

CHECKED
DC

AUTHORISED
HI

DESCRIPTION
Nursery Entrance Canopy Sheet 1

CLASSIFICATION
PM_40_40_54: Multi-view drawings

STAGE
RIBA Stage 5

SR NO.
7254

REV.
P01

77 Parkway Camden Town London NW1 7PU
T: +44 (0)20 7504 1700 E: enquiries@sheppardrobson.co.uk

STATUS PURPOSE FOR ISSUE
S2 Planning

DRAWING NO.
FE0012-SRA-01-XX-D-A-0240

SHEPPARD ROBSON