




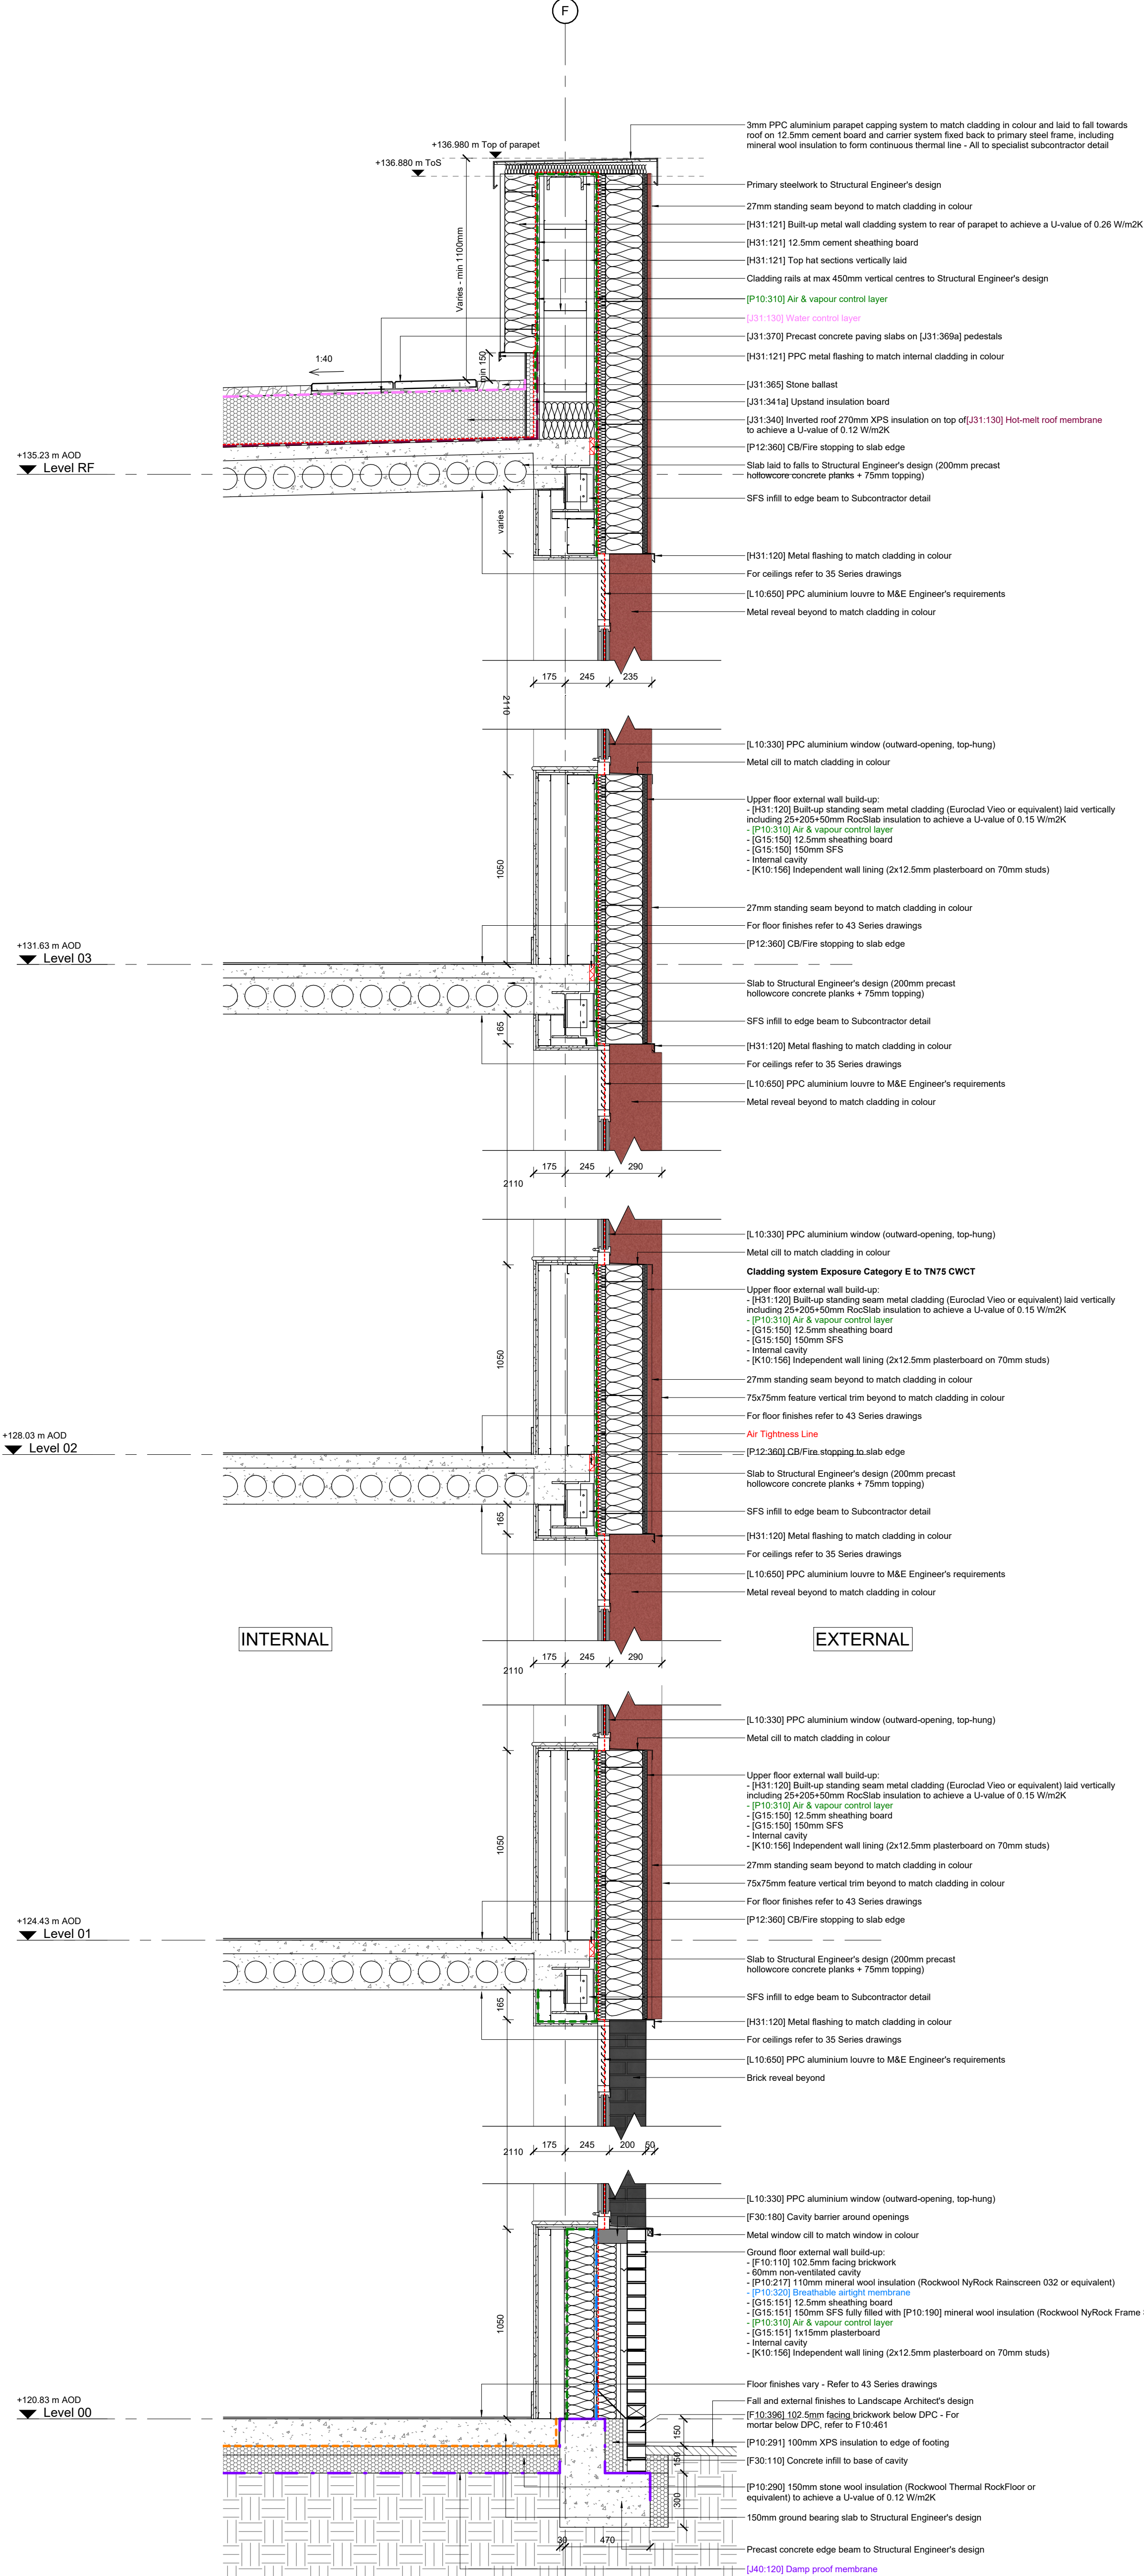

1 Section A Typical Section
1 : 20

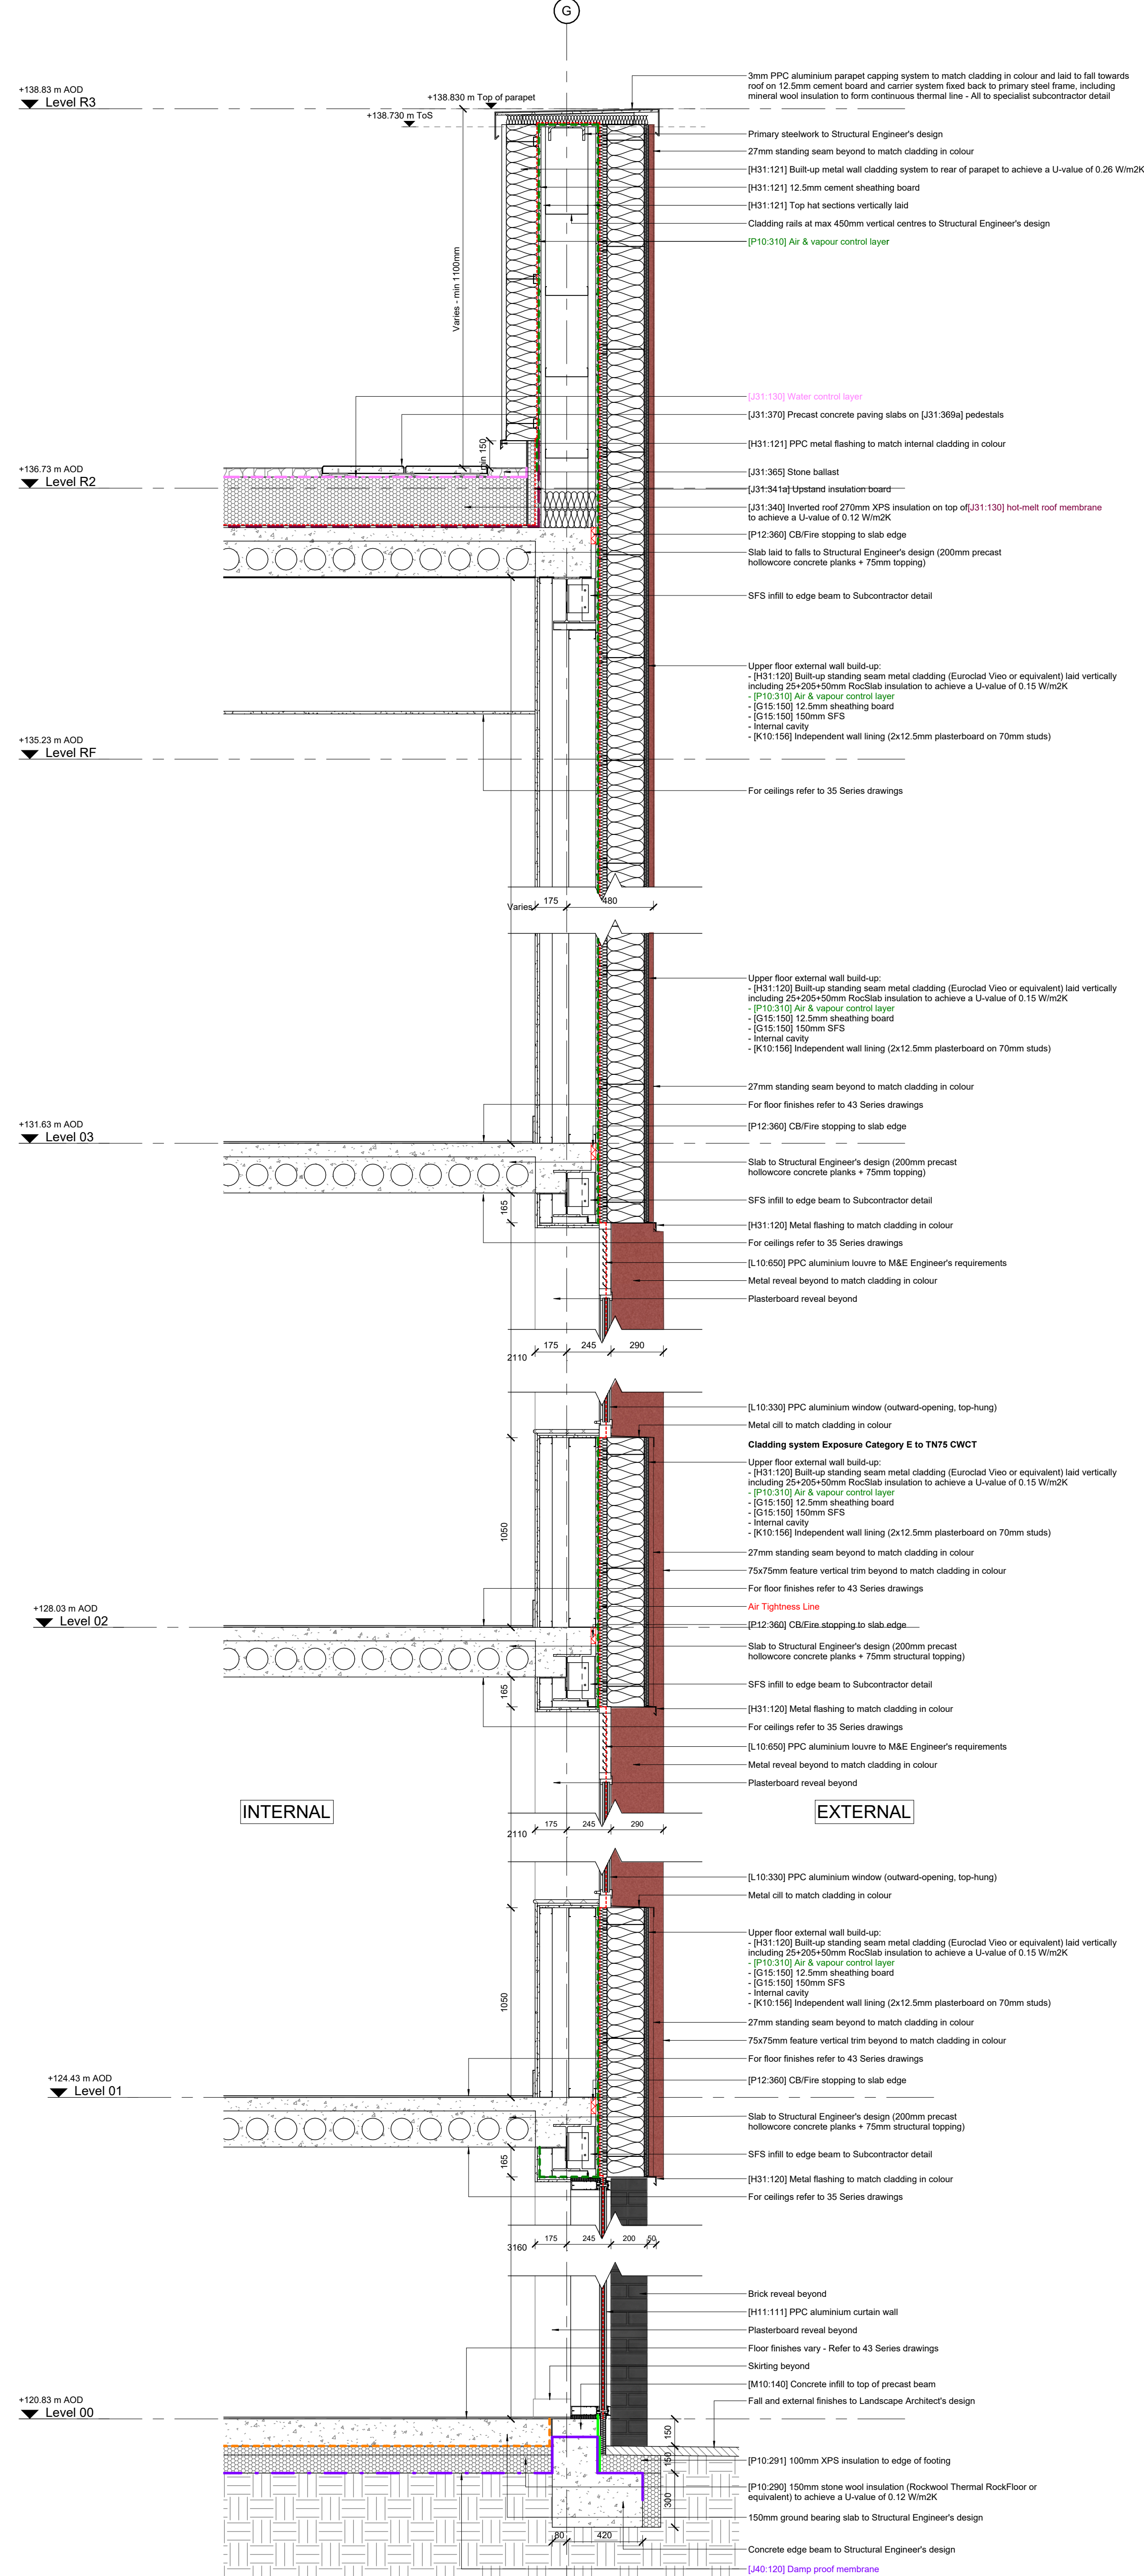

2 Section B Through Upper Roof
1 : 20

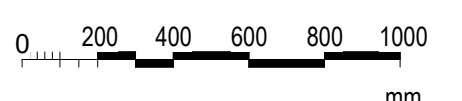

NOTES
Roof U-Value: 0.10 (W/m²K)
External Wall U-Value: 0.15 (W/m²K)
Ground Floor U-Value: 0.15 (W/m²K)
Average Window U-Value: 1.1 (W/m²K)
Door U-Value: 1.8 (W/m²K)
Air Tightness: 3 m³/m² @0.05Pa

DO NOT SCALE FROM THIS DRAWING
The contractor shall check and verify all dimensions on site and report any discrepancies in writing to Sheppard Robson before proceeding work.


FOR ELECTRONIC DATA ISSUE
Electronic Data: Drawings are issued as "read only" and should not be interrogated for measurement. All dimensions and levels should read, only from those values stated in text on the drawing.

HAZARD IDENTIFICATION
To be read with CDM Risk Assessment FE0012-SRA-XX-XX-T-A-0094.

LEGEND	
-----	Air & Vapour Control Layer
-----	Damp Proof Membrane / Waterproofing
-----	Breathable Airtight Membrane
-----	Separation Layer
-----	Interface Sealing Membrane
-----	Water Control Layer
-----	Roof Waterproofing Membrane
-----	Air Tightness Line - Typically formed by the sheathing board, breather membrane & A/C/L
-----	All parts to be taped and sealed.

REVISIONS	DATE	AMENDMENT
REV. P01	19/02/2026	Issued for Planning

KEYPLAN

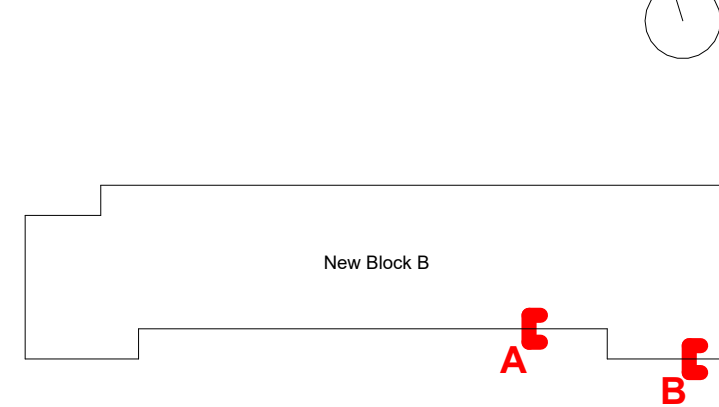

CLIENT
Department for Education (DfE)



SCALE@AD	DATE	ORIGINATOR	CHECKED	AUTHORISED
1 : 20	19/02/2026	DC	DC	HI

DESCRIPTION
Perimeter Sections
Sheet 1

CLASSIFICATION
PM_40_40_18: Cross section drawings
STAGE
RIBA Stage 5

SR NO.
7254

**SHEPPARD
ROBSON**

77 Parkway Camden Town London NW1 7PU
T: +44 (0)20 7504 1700 E: enquiries@sheppardrobson.co.uk

S2 Planning

DRAWING NO: FE0012-SRA-01-XX-D-A-0231

REV. P01