
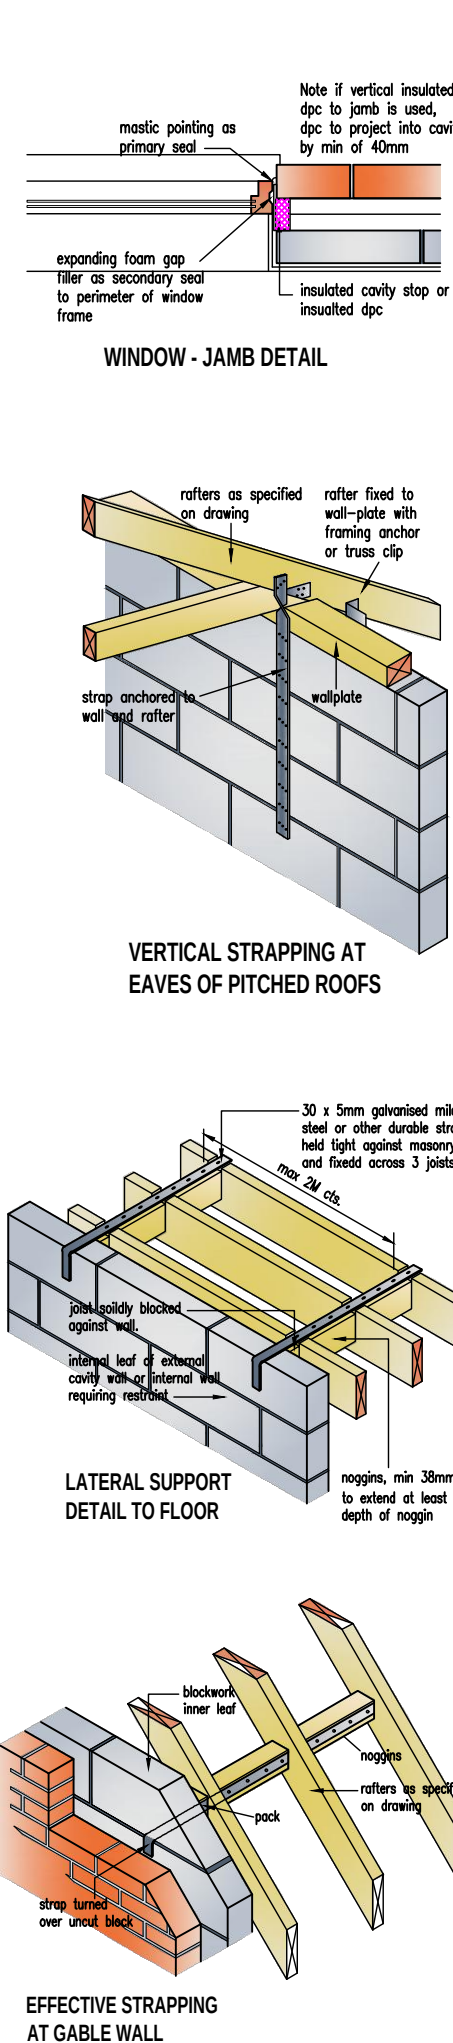


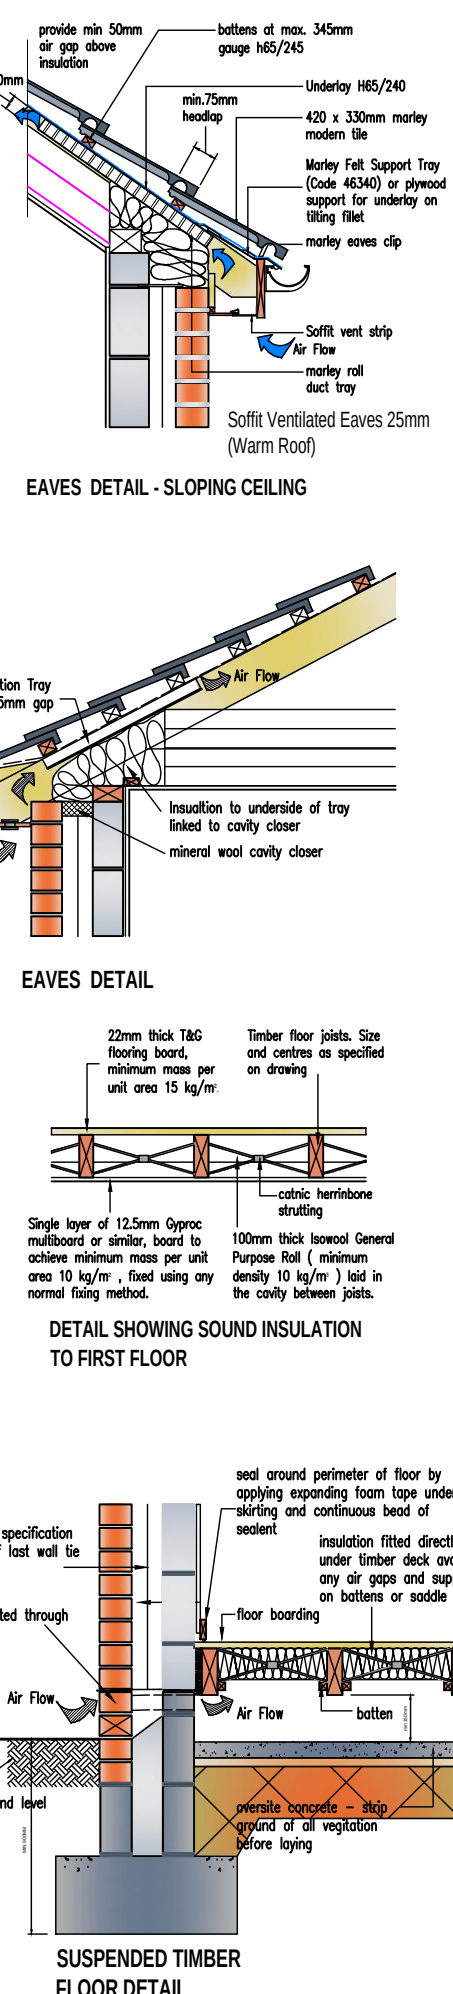

scale 1:50

[illegible]