




ELEVATION 1-1
1:100 SCALE



ELEVATION 2-2
1:100 SCALE

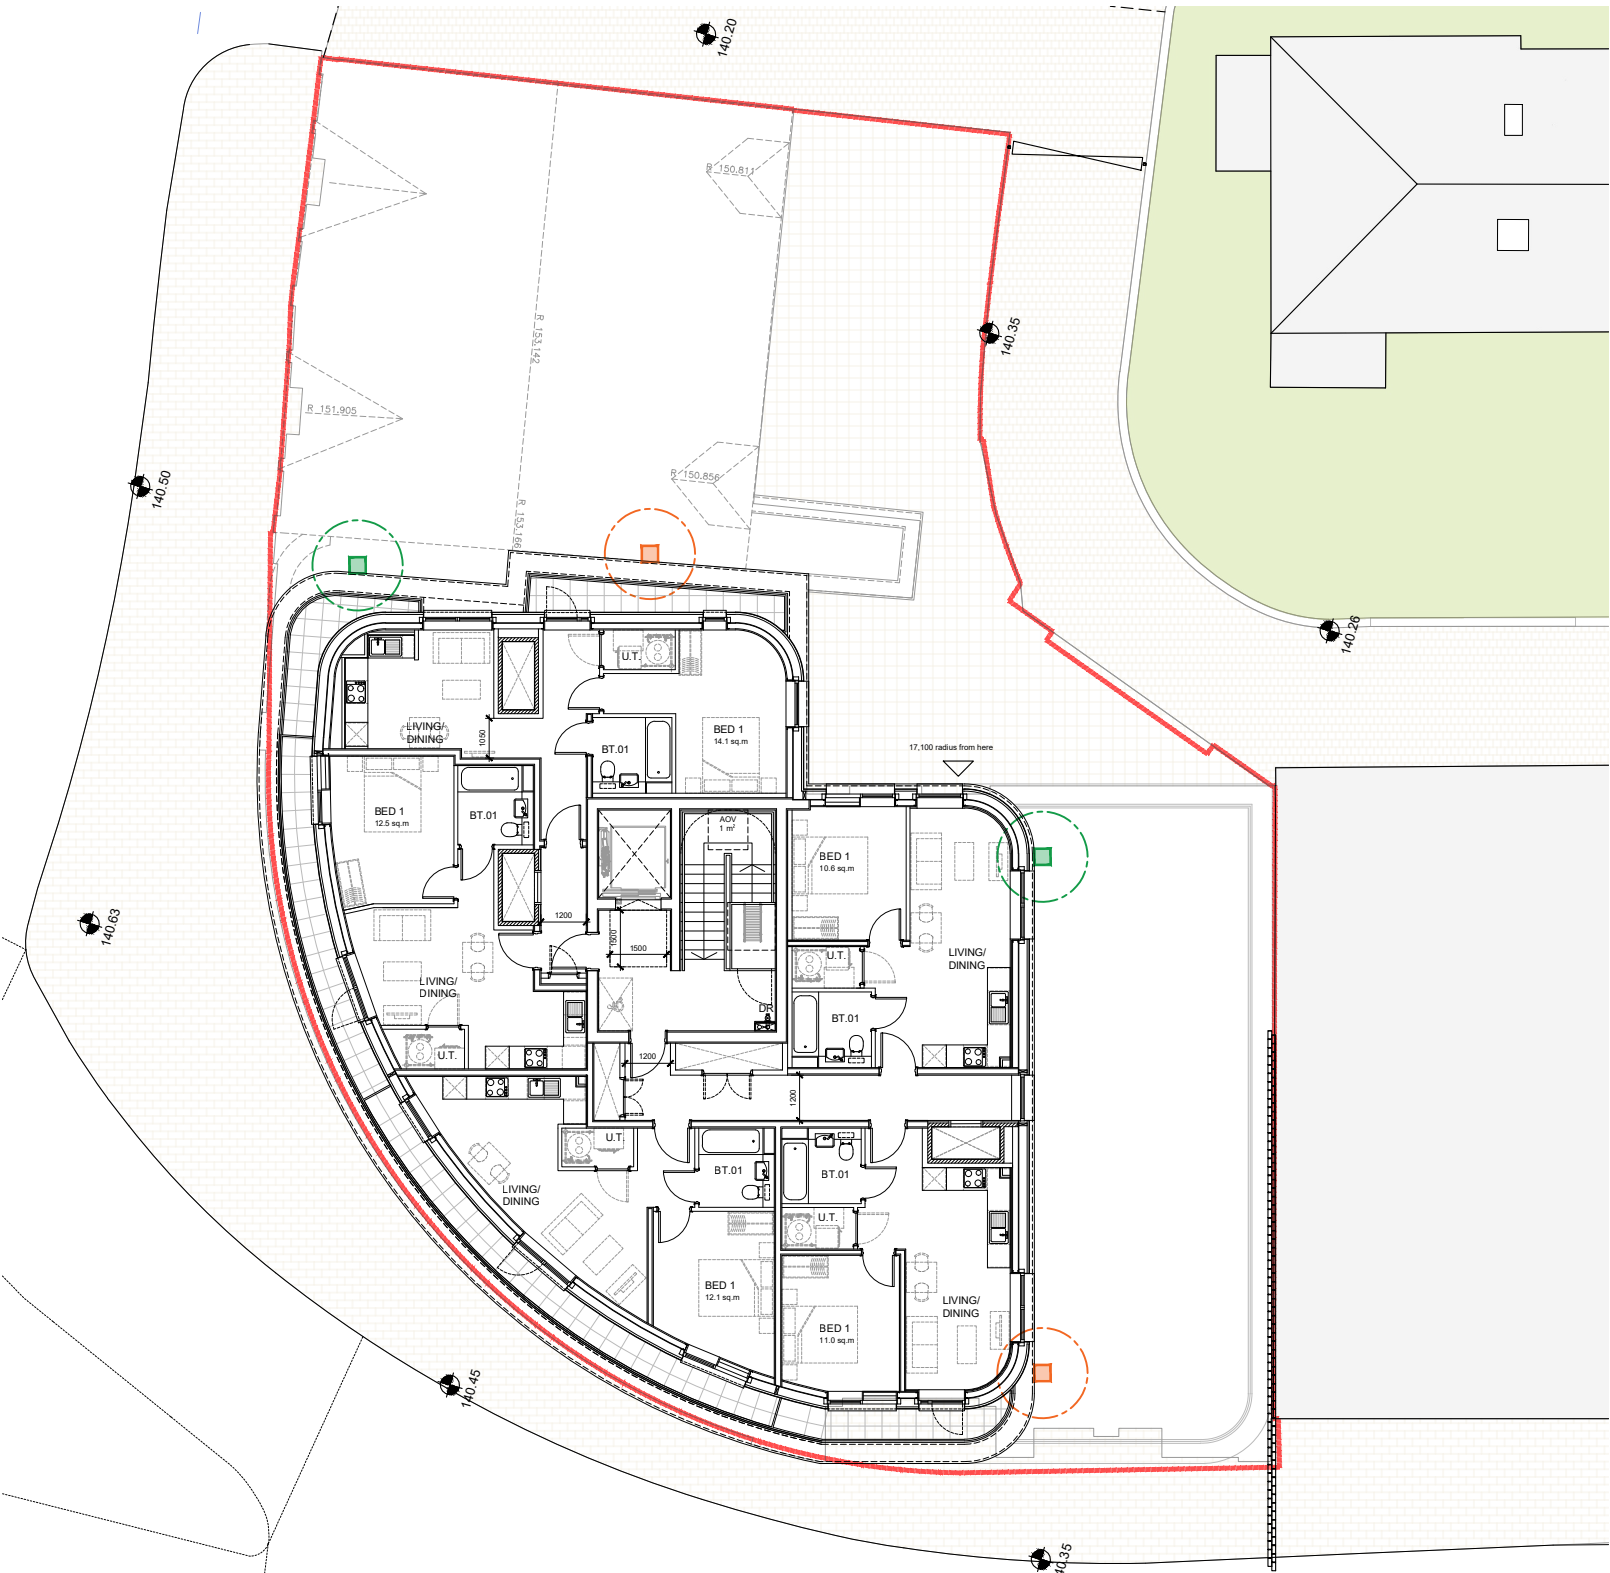


LOCATION + LEVEL 5 PLAN
1:200 SCALE




SCHWEGLER 1SP NEST BOX
- SPARROW TERRACE
NTS




IBSTOCK BAT BRICK
NTS

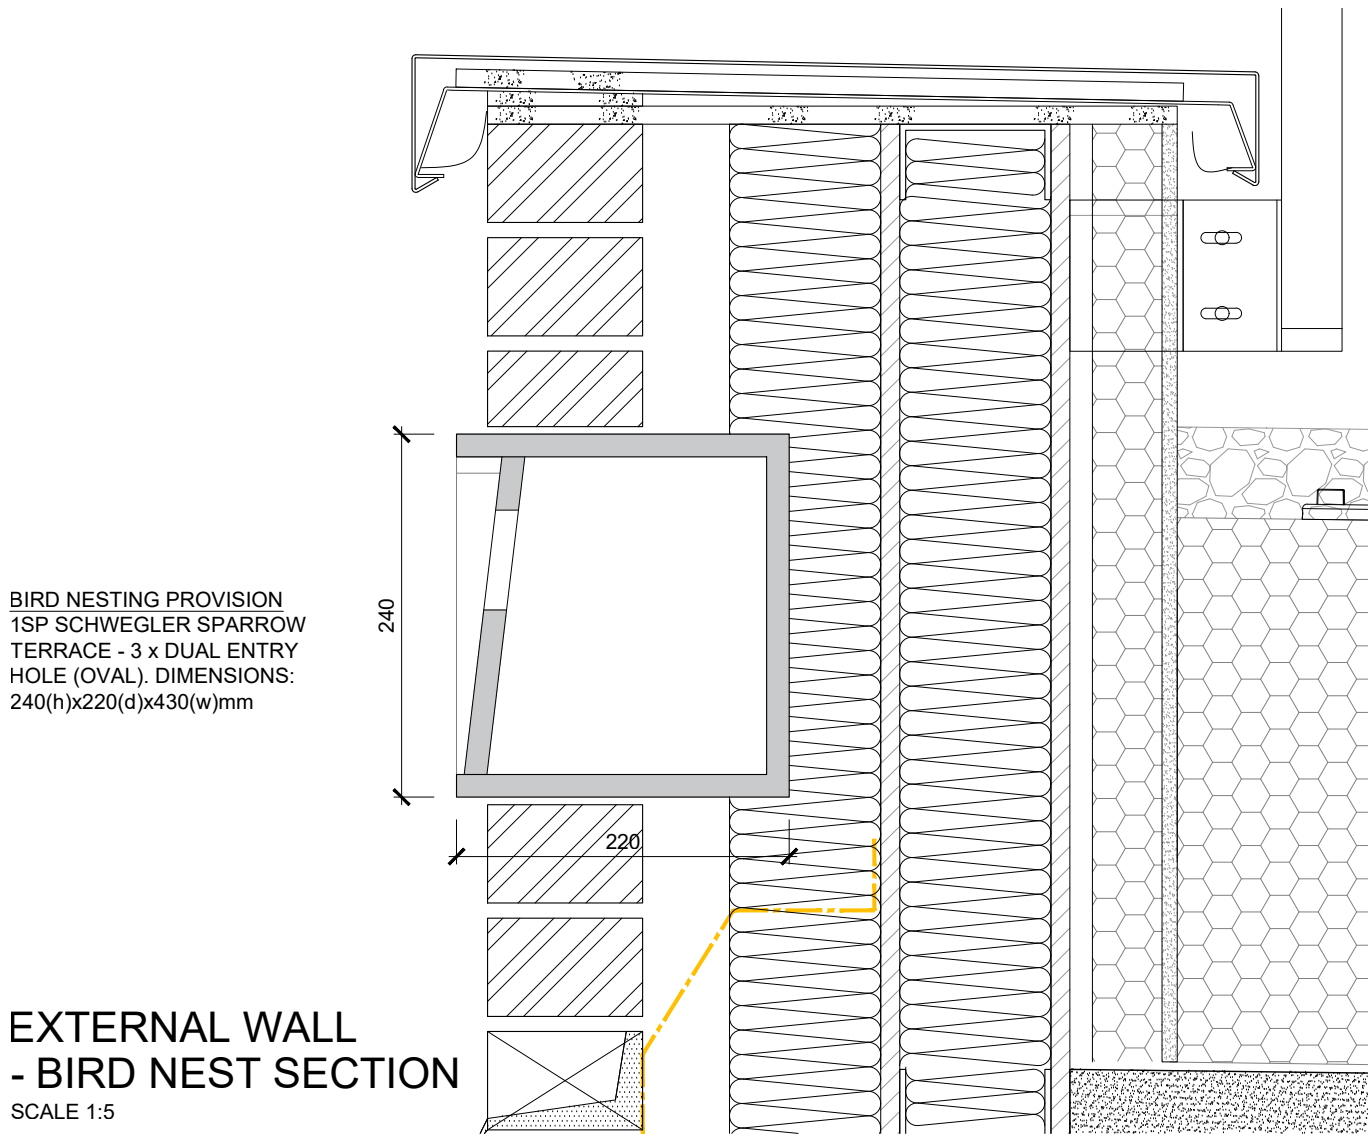


EXTERNAL WALL
- BIRD NEST SECTION
SCALE 1:5

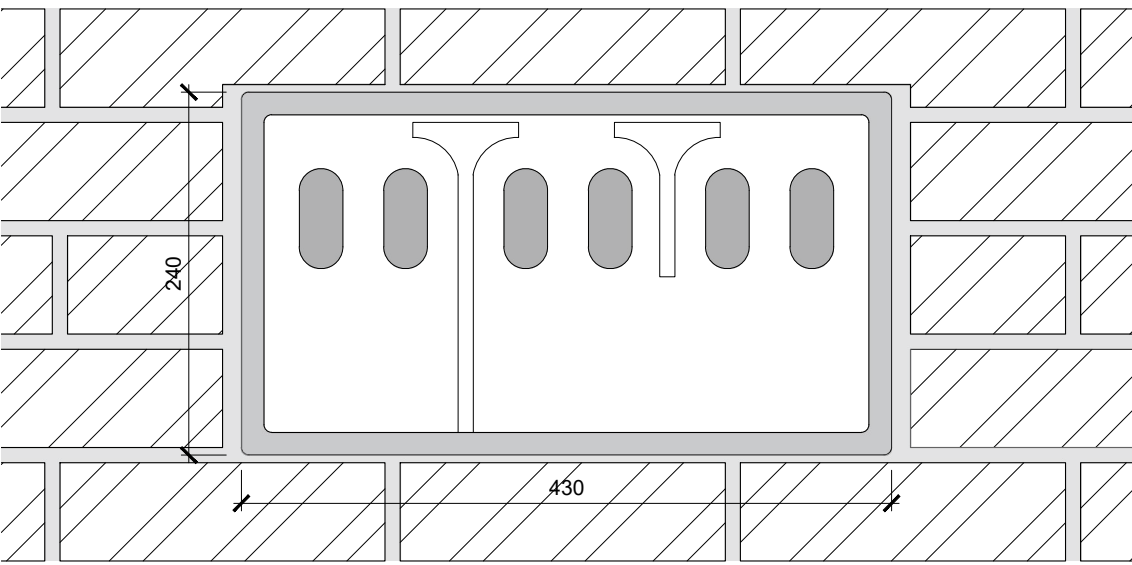

EXTERNAL WALL
- BIRD NEST ELEVATION
SCALE 1:5

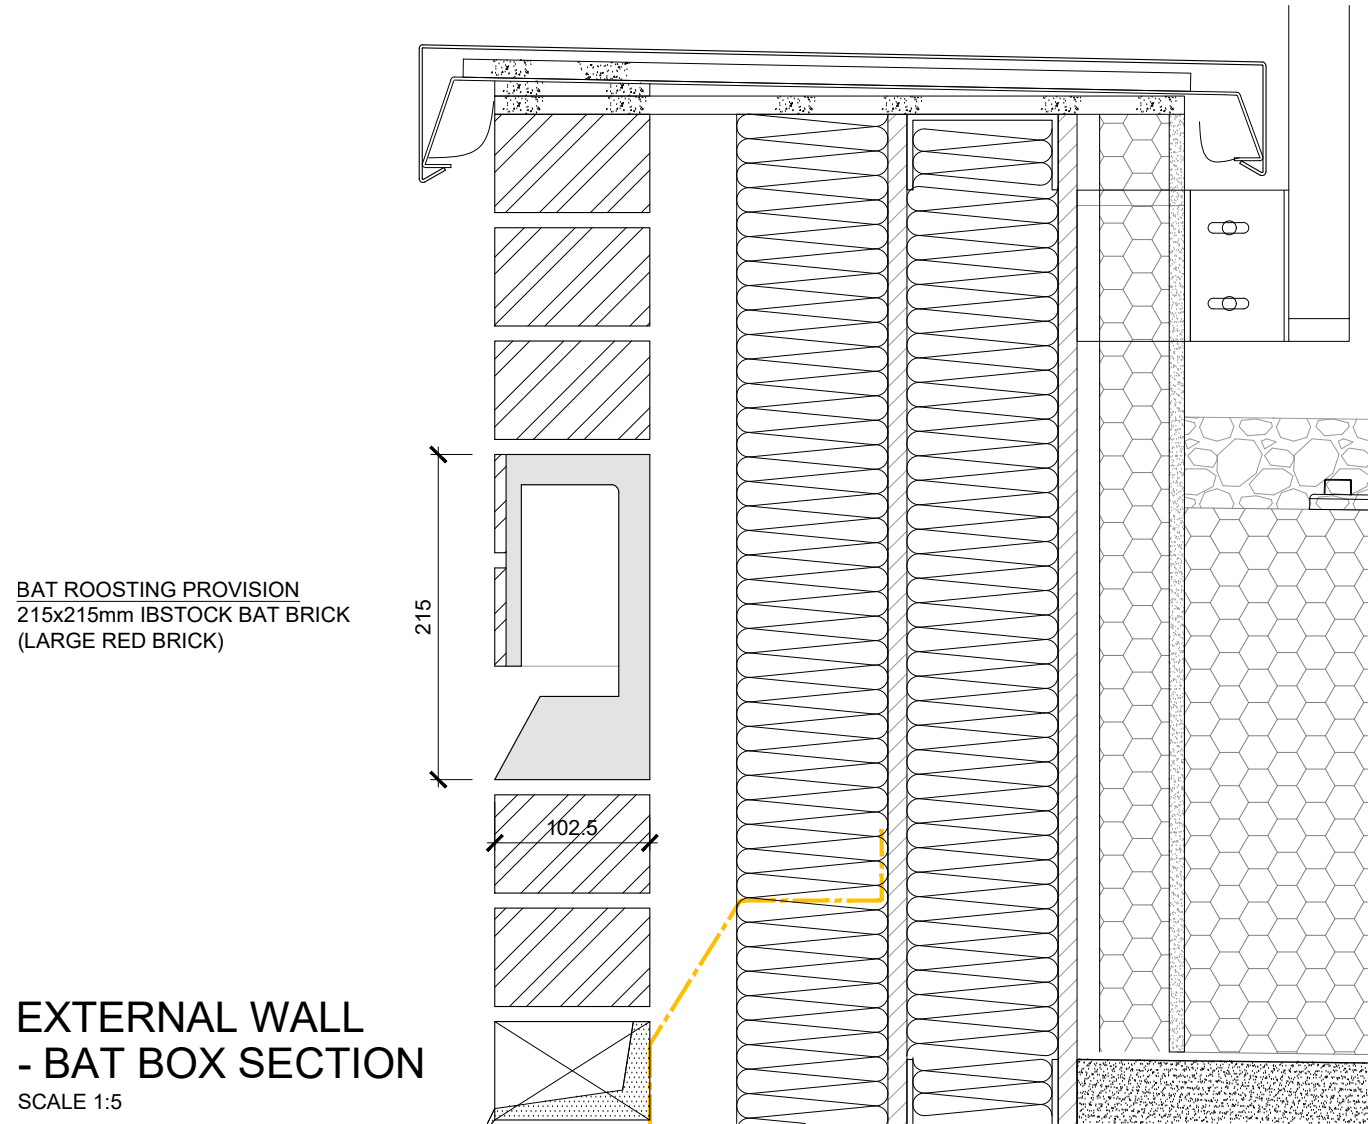

EXTERNAL WALL
- BAT BOX SECTION
SCALE 1:5

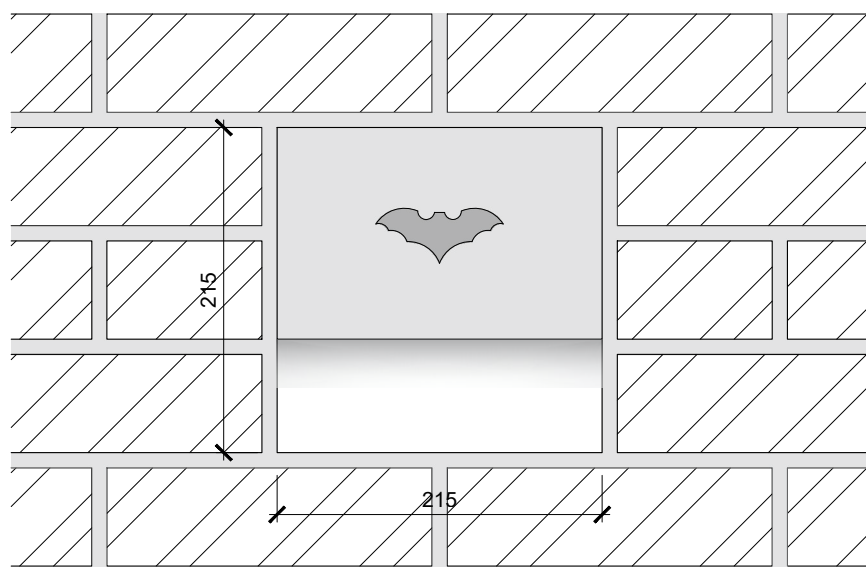

EXTERNAL WALL
- BAT BOX ELEVATION
SCALE 1:5

GENERAL NOTES:

ALL DIMENSIONS ARE TO BE CHECKED ON SITE WITH ANY DISCREPANCIES REPORTED TO THE ARCHITECT PRIOR TO THE WORKS BEING CARRIED OUT.

ALL WORKS ARE TO BE IN ACCORDANCE WITH THE PLANNING APPROVAL AND ANY SUBSEQUENT APPROVED LOCAL AUTHORITY PLANNING CORRESPONDENCE INCLUDING DRAWINGS, DOCUMENTS AND REPORTS.

ALL WORKS ARE TO COMPLY WITH THE BUILDING REGULATIONS, BRITISH STANDARDS, CODE OF PRACTICE, AND ANY LOCAL STATUTORY REQUIREMENTS.

ALL WORKS ARE TO COMPLY WITH CURRENT HEALTH AND SAFETY LEGISLATION, H.S.E. RECOMMENDATIONS/GUIDANCE AND THE CURRENT C.D.M. REGULATIONS.

THIS DRAWING IS TO BE READ IN CONJUNCTION WITH LEACH RHODES WALKER ARCHITECTS GENERAL ARRANGEMENT DRAWINGS, TOGETHER WITH RELEVANT DETAILED DRAWINGS AND SPECIFICATIONS.


FOR ALL STRUCTURAL WORKS REFER TO THE STRUCTURAL ENGINEERS INFORMATION.

FOR ALL MECHANICAL AND ELECTRICAL WORKS REFER TO THE MECHANICAL AND ELECTRICAL ENGINEERS INFORMATION.

FOR ALL ABOVE GROUND DRAINAGE WORKS REFER TO THE PUBLIC HEALTH ENGINEERS INFORMATION.

ALL PRODUCTS SPECIFIED ARE TO BE INSTALLED STRICTLY IN ACCORDANCE WITH THE MANUFACTURERS RECOMMENDATIONS, SPECIFICATION AND DETAILS.

KEY PLAN:

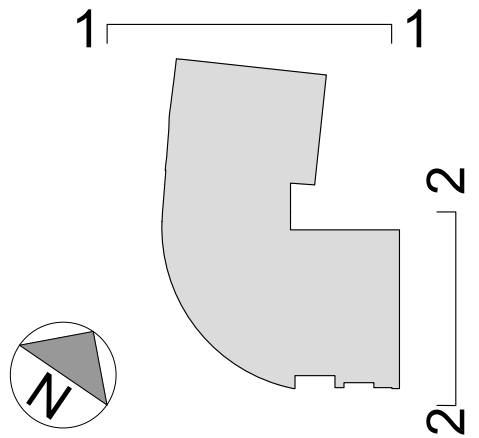

KEY:

- BAT ROOSTING PROVISION
- 215x215mm IBSTOCK BAT BRICK (LARGE RED BRICK)
- BIRD NESTING PROVISION
- 240x430mm 1SP SCHWEGLER SPARROW TERRACE

P01	FIRST ISSUE	CA	DG	20.02.26
rev	description	drawn	auth	date

DO NOT SCALE OFF THIS DRAWING © LEACH RHODES WALKER

LeachRhodesWalker
Architects

info@lrw.co.uk | www.lrw.co.uk
H.Q. 50 Dearmans Place Manchester M3 5LH

Manchester 44 (0)161 833 0211 **London** 44 (0)207 993 1363

CLIENT	RDA
PROJECT	ROCHDALE STATION
DOCUMENT NAME	8337-LRW-ZZ-ZZ-DR-A-90-120
DESCRIPTION	BIRD NESTING & BAT ROOSTING PROPOSAL
REVISION	P01
SCALE	Varies@ A1
LRW PROJECT No.	8337
DATE CREATED	19.20.26
CREATED BY	CA
AUTHORISED BY	DG