


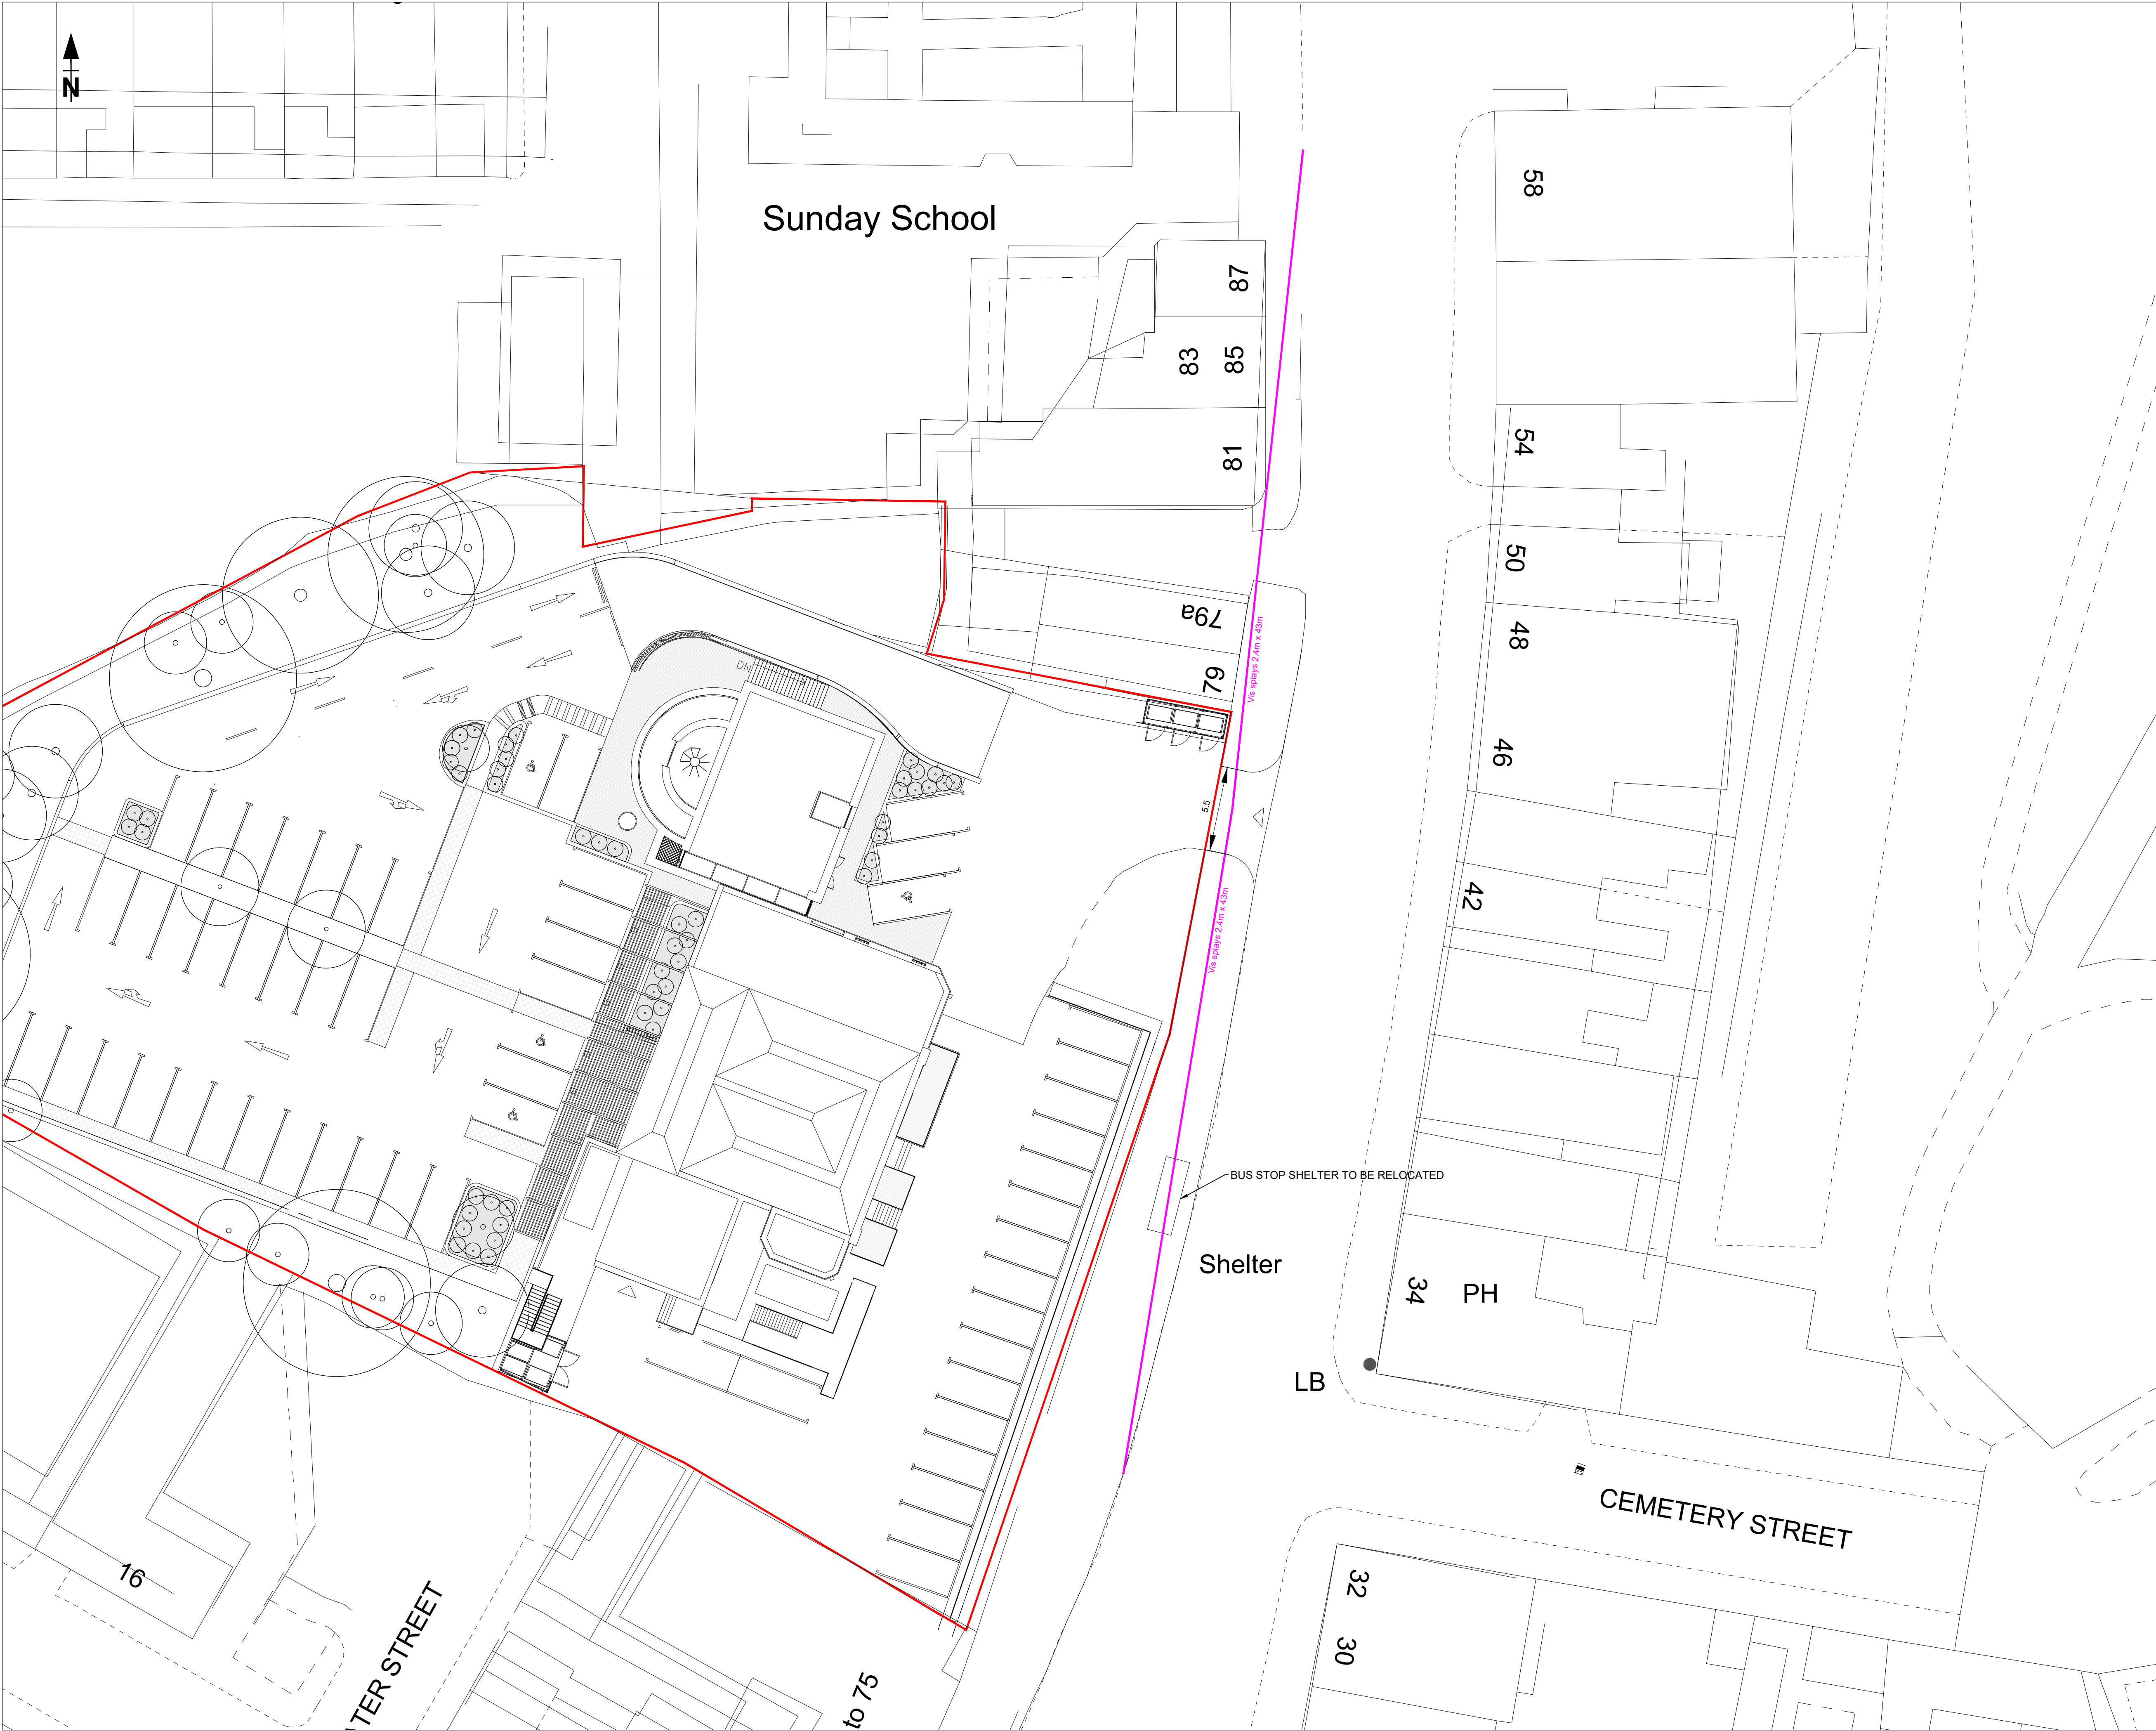

THIS DOCUMENT HAS BEEN PREPARED IN ACCORDANCE WITH THE SCOPE OF INSPIRE PLANNING & DESIGN LTD'S (IPD) APPOINTMENT WITH ITS CLIENT AND IS SUBJECT TO THE TERMS OF THAT APPOINTMENT. IPD LTD ACCEPTS NO LIABILITY FOR ANY USE OF THIS DOCUMENT OTHER THAN BY ITS CLIENT AND ONLY FOR THE PURPOSES FOR WHICH IT WAS PREPARED AND PROVIDED, © IPD LTD 2026

- NOTES:
- DO NOT SCALE FROM THIS DRAWING.
 - ALL MEASUREMENTS ARE IN METERS UNLESS OTHERWISE STATED.
 - DRAWING NOT ISSUED FOR CONSTRUCTION.

KEY:

— SITE BOUNDARY

REV	DATE	NAME	CHECK	NOTE
-----	------	------	-------	------

DRAWING STATUS:

FOR APPROVAL

CLIENT

ARCHITECTURE UNKNOWN



PROJECT

MIDDLETON CONSERVATIVE CLUB

DRAWING TITLE

ACCESS ARRANGMENTS

DRAWN	CHECKED	APPROVED
SG	CGR	CGR

DATE	SCALE @ A1
27 January 2026	1:200

DRAWING No.	REVISION No.
AU-1817-01-HW-002	