


Drainage design is currently based upon latest Architect information and has been produced for initial cost benchmark purposes. Subject to change following additional information being provided and UU input on constraints.

DO NOT SCALE

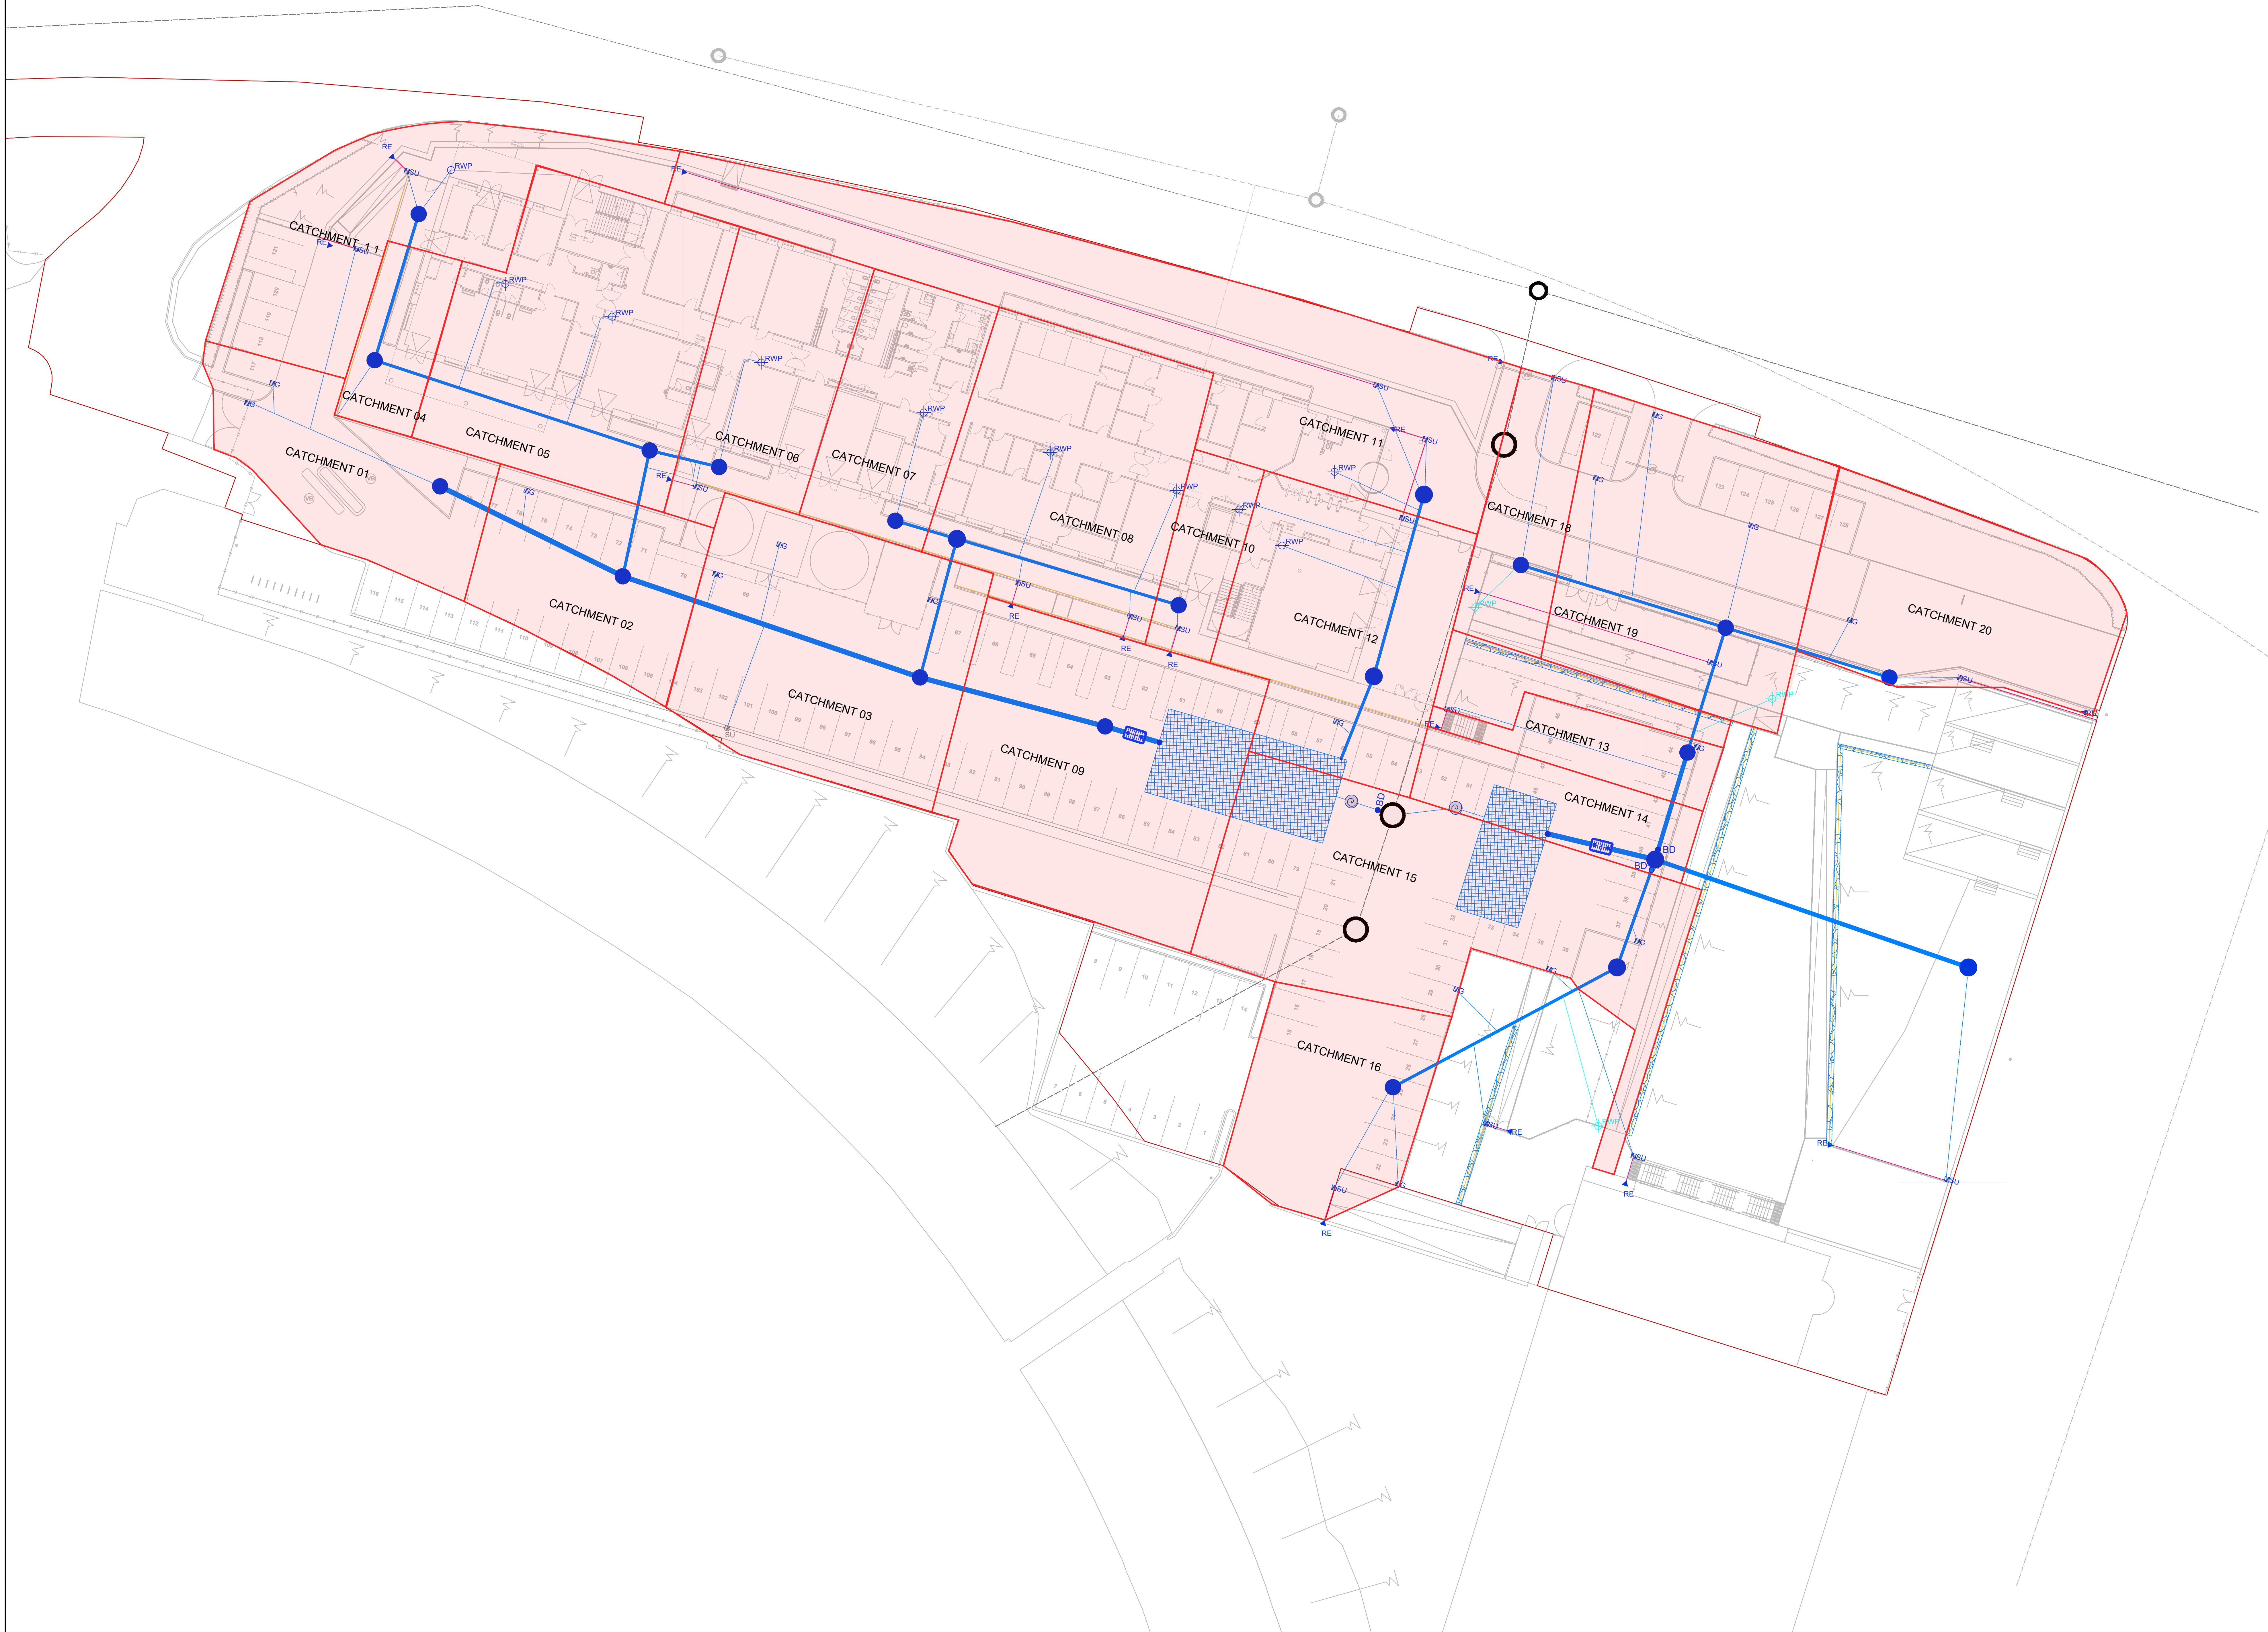

P01	05.08.25	AY	FOR INFORMATION	JT	JC
REV	DATE	BY	DESCRIPTION	DWN	APP

DRAWING STATUS: FOR INFORMATION



CLIENT: WILLMOTT DIXON

ARCHITECT: SHEPPARD ROBSON

PROJECT: HOPWOOD HALL COLLEGE
ROCHDALE

TITLE: BELOW GROUND DRAINAGE
CATCHMENT PLAN

SCALE @ A0:	1:200	CHECKED:	JT	APPROVED:	JC
PROJECT NUMBER:	24365	DESIGNED:	AY	DATE:	AUG 25

DRAWING NO:	FE0012-RS-XX-XX-D-C-0500	REV:	P01
-------------	--------------------------	------	-----