



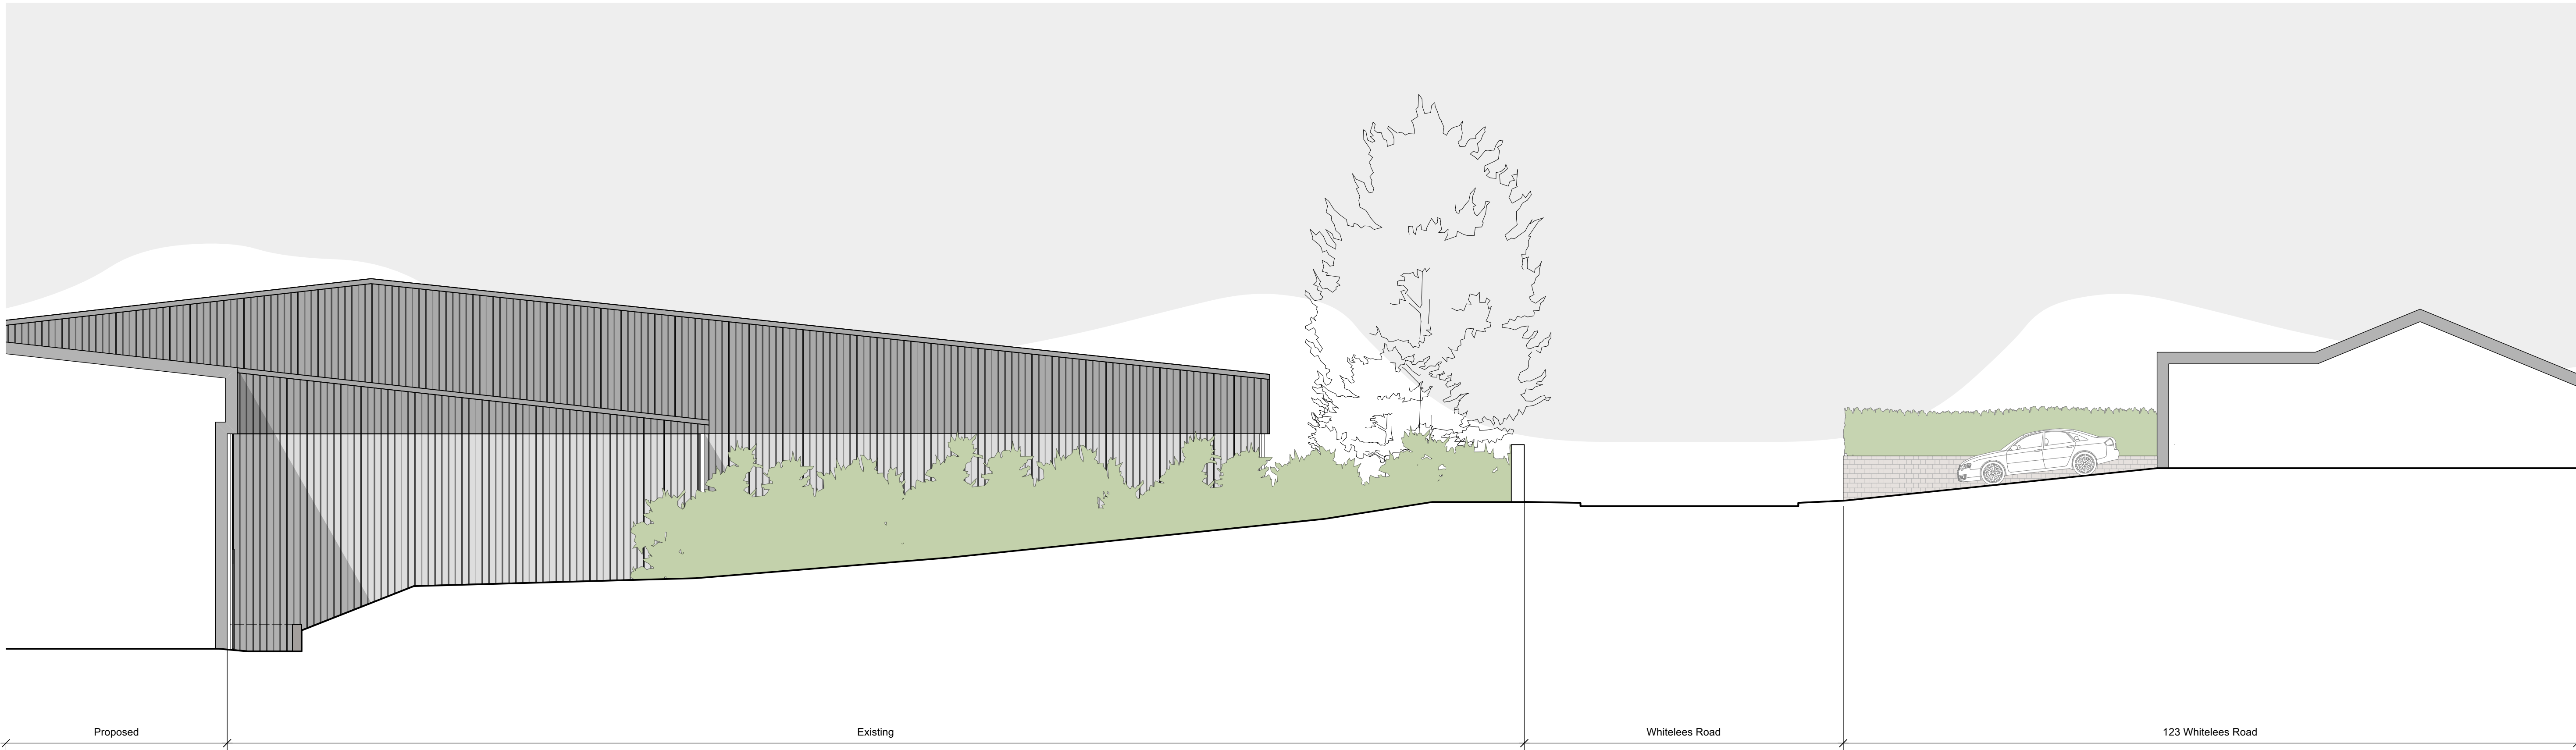

1 **Proposed North South Section**
Scale: 1:100

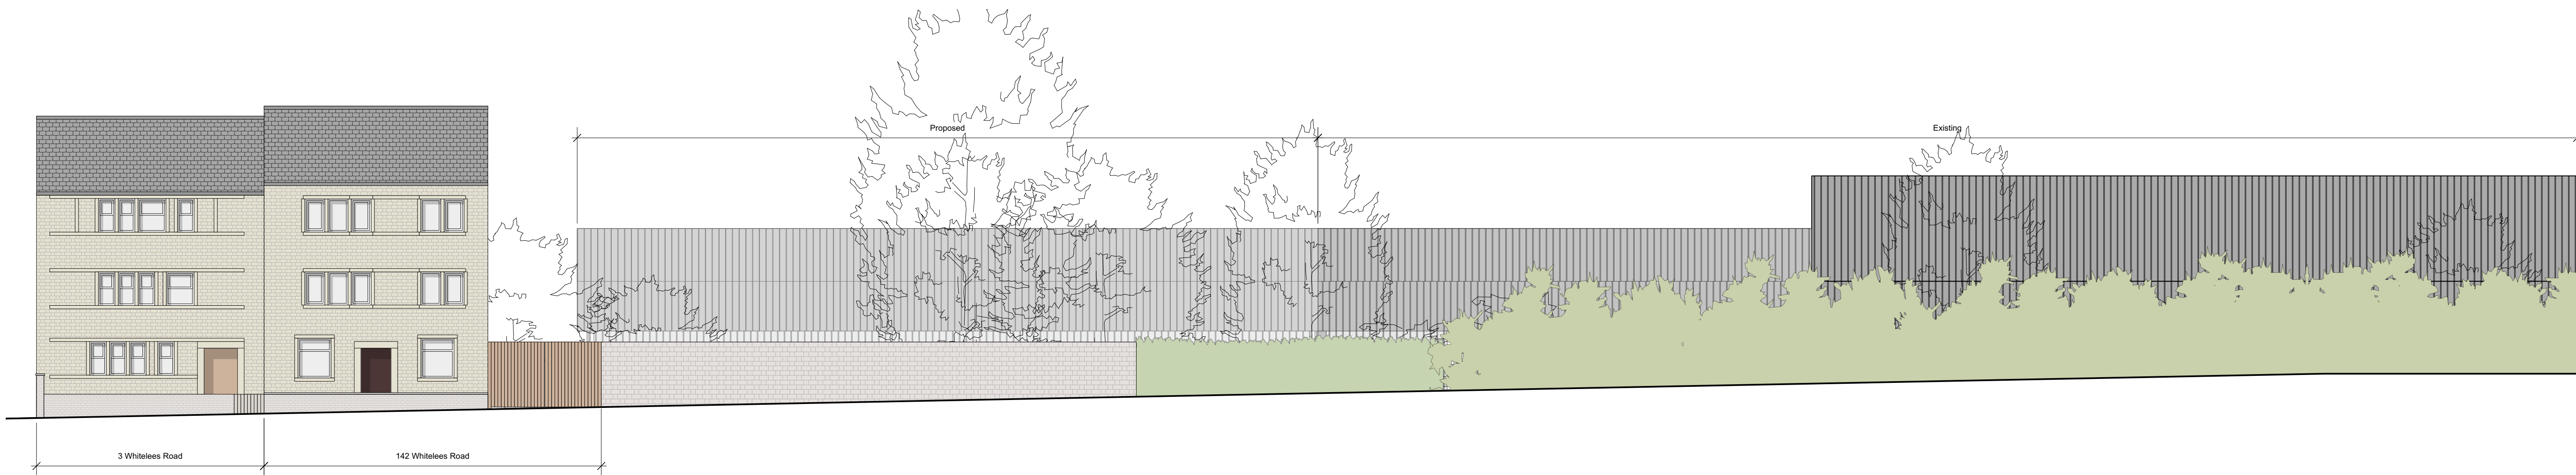

2 **Proposed Street Elevation**
Scale: 1:100


A1

1:100 @ A1



© Copyright
Define Architects Ltd

NOTES:
DO NOT SCALE. USE FIGURED DIMENSIONS ONLY.
All dimensions to be checked on site.
Drawing to be read with all relevant Architectural, Interiors, Structural, M&E, Drainage/Public Health, Landscape, Civils and Interiors drawings and specifications. Any discrepancies between consultant's drawings to be reported to the Architect before any work commences.
The Contractor's attention is drawn to the Health & Safety matters identified in the Health & Safety plan as being potentially hazardous.
These items should not be considered as a full and final list.
The Work Package Contractor's normal Health & Safety obligations still apply when undertaking constructional operations both on and off site.
Define Architects take no responsibility for the location of legal boundaries indicated on this drawing and advise a separate drawing be completed by a specialist surveyor in order to establish exact boundaries.
DWG files provided for information only. Refer to PDF record.
The copyright of this drawing is held by Define Architects Ltd. Not to be used for any purpose without consent.

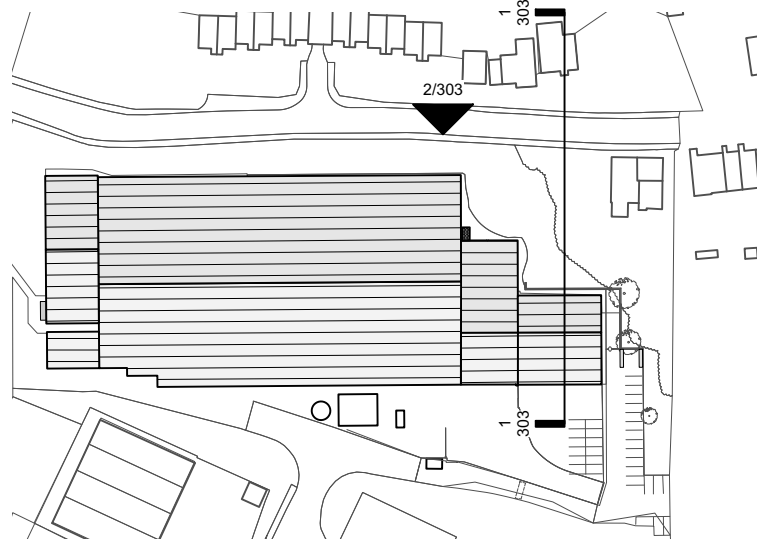

NOTE: Neighbouring properties have not been surveyed, and are for illustration purposes only. Location based on OS map information.

DEFINEARCHITECTS.CO.UK

Unit 2E, Beehive Mill
Jersey Street, Manchester
M4 6JG

+44 (0)161 528 9492
mail@definearchitects.co.uk

define /

REV
P01

DATE
11/02/2026

NOTES
ISSUED FOR PLANNING

DRAWN BY
EP

PROJECT
Lancashire Farm
Littleborough

CHECKED BY
GW

DRAWING TITLE
Proposed Section & Street Elevation

JOB NO.
083

STATUS
PLANNING

DRAWING NO.
083_PLN_303

REV
P01