
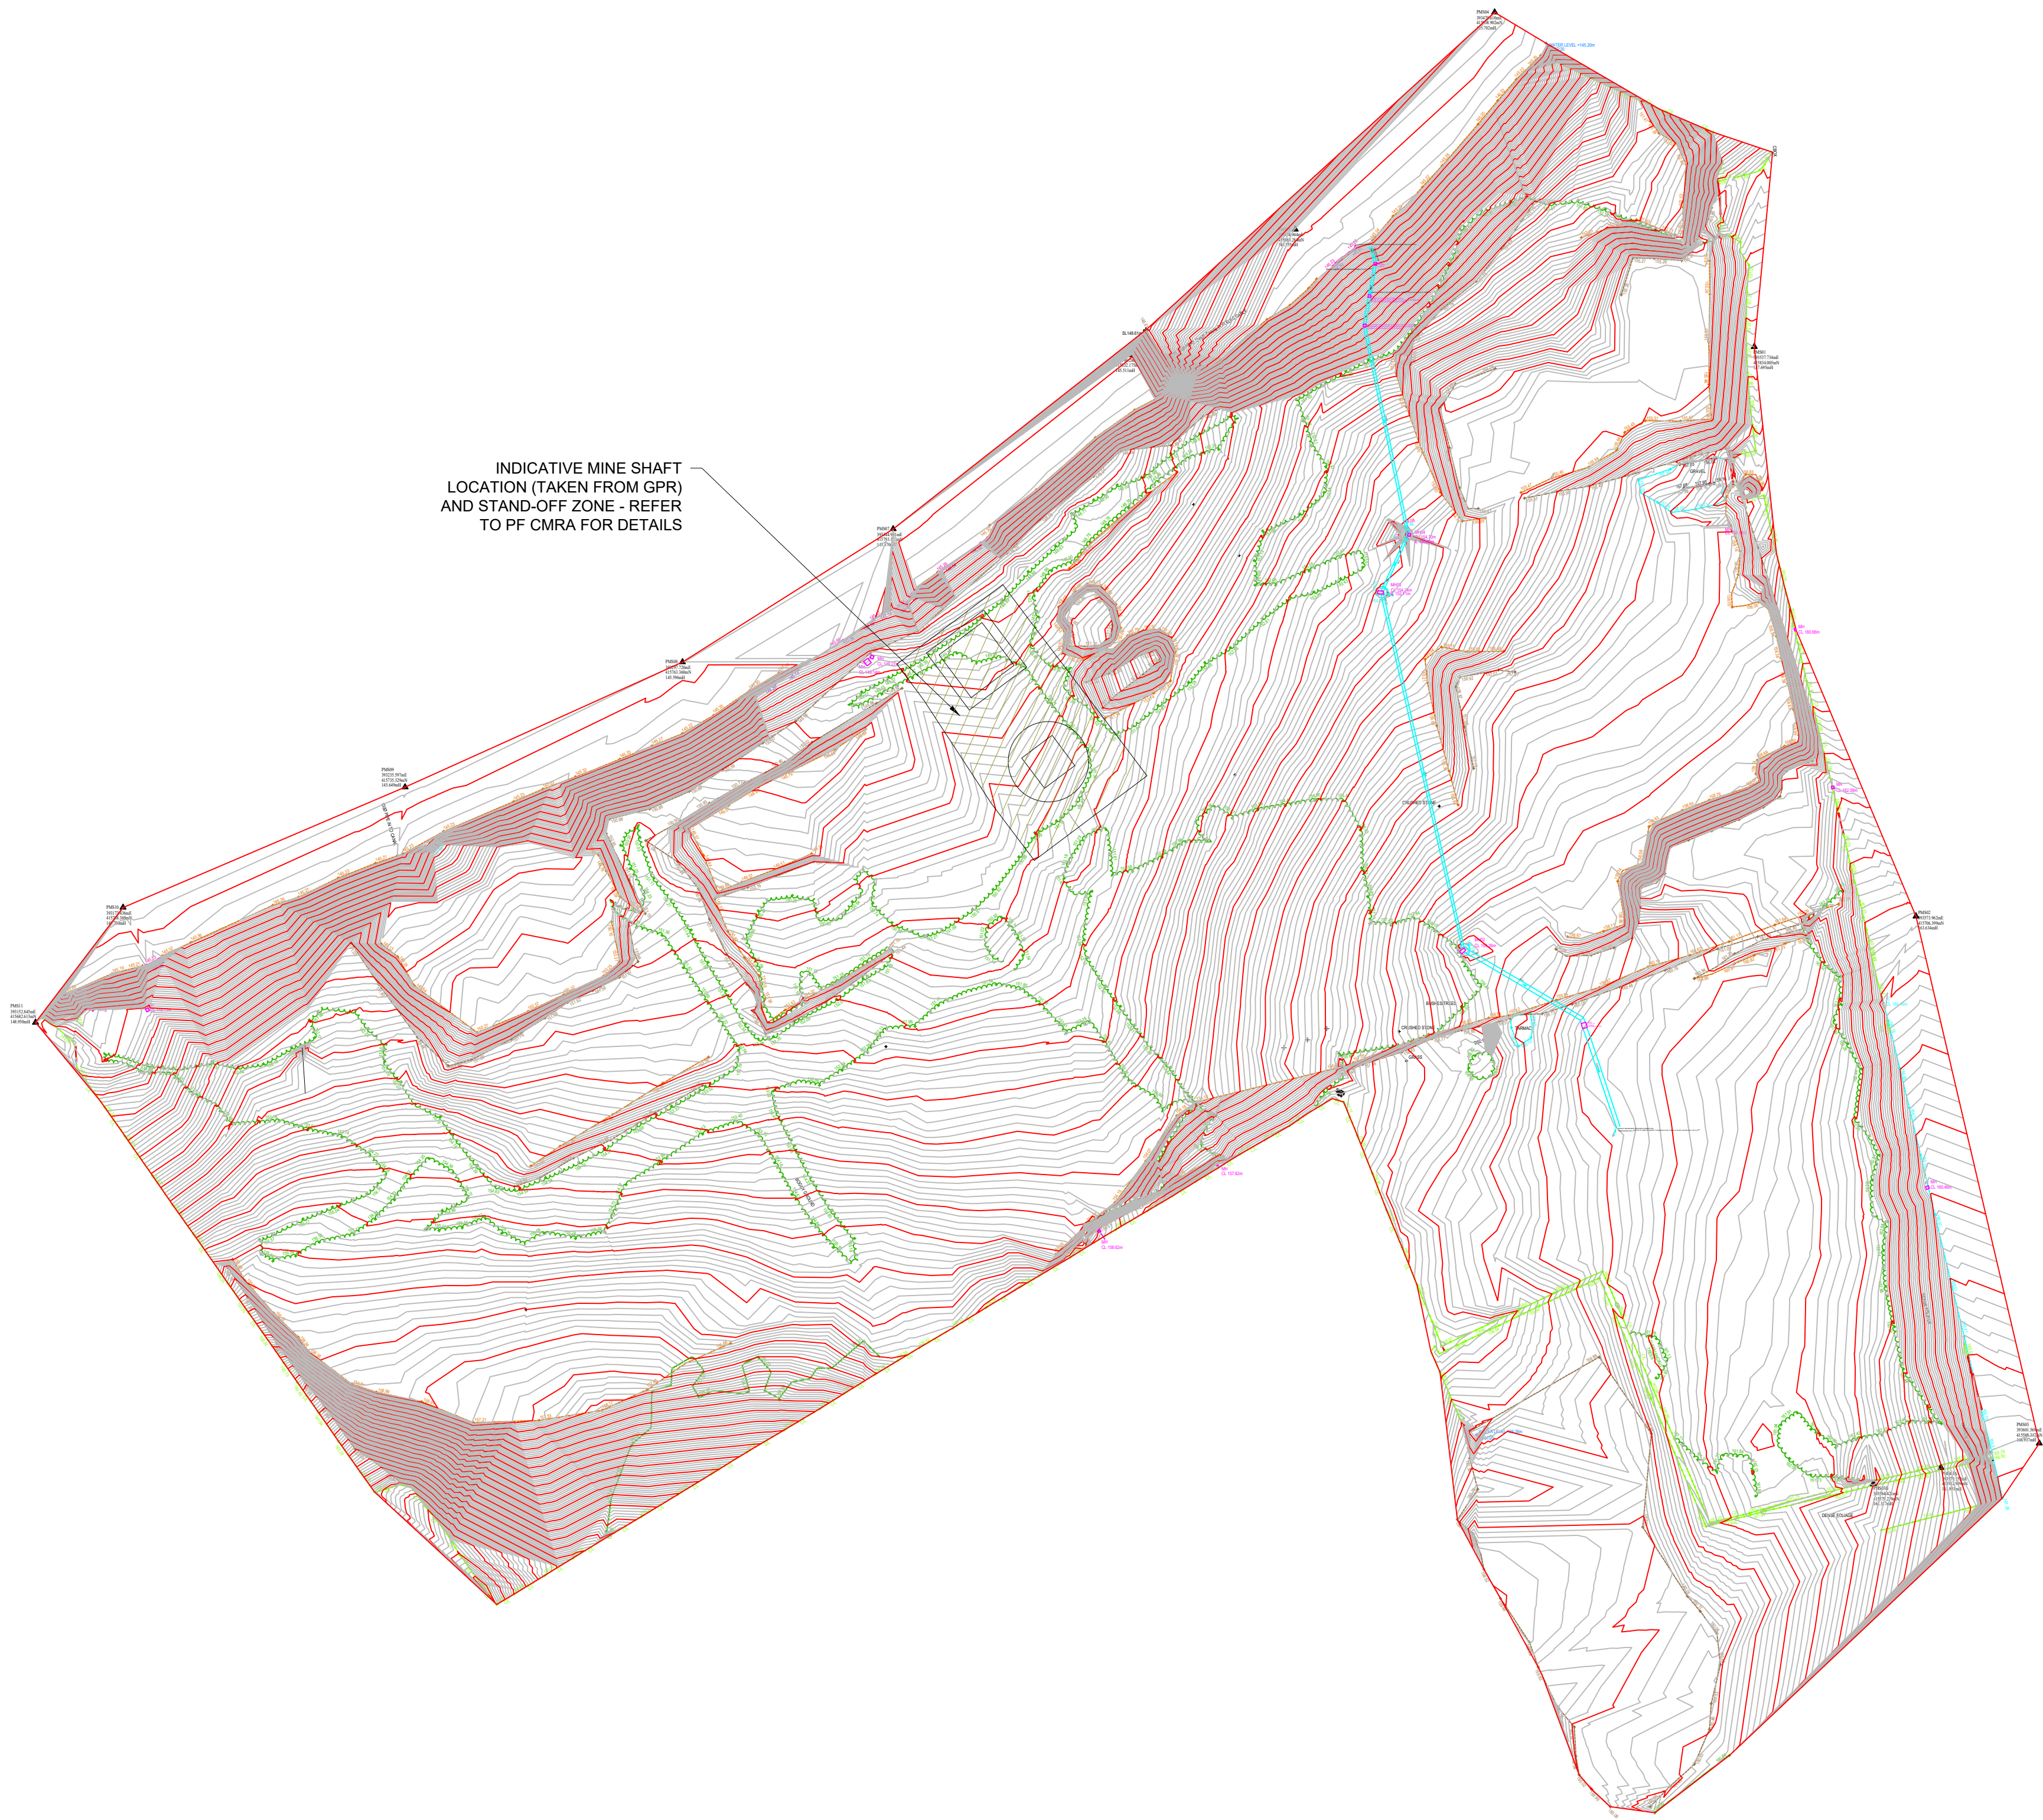


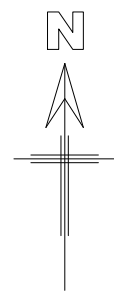

INDICATIVE MINE SHAFT
LOCATION (TAKEN FROM GPR)
AND STAND-OFF ZONE - REFER
TO PF CMRA FOR DETAILS

Notes

Rev	Date	Revision Details						Drn	Des

Pell Frischmann
PICCADILLY HOUSE, 49 PICCADILLY, MANCHESTER M1 2AP
Telephone 0161 826 9400
Email: pfmanchester@pellfrischmann.com
www.pellfrischmann.com

Client

Project

Drawing Title

Scale	1:1000	Drawn	S.AKRILL	Designed	M.WILLIS	Checked	X.XXX	Approved	X.XXX
Original Drawing Size	A1	Date	26/10/20	Date	22/10/20	Date	DD.MM.YY	Date	DD.MM.YY

Drawing Status

PRELIMINARY								
Drawing Number								Revision
104233	PEF	VTO	XX	M3	D	0001		P01

© Copyright 2018 Pell Frischmann Limited. The concepts and information contained in this document are the property of Pell Frischmann Limited. Use or copying of this document in whole or part without the written permission of Pell Frischmann constitutes an infringement of copyright. Limitation: This drawing has been prepared on behalf of, and for the exclusive use of Pell Frischmann Client, and is subject to, and issued in accordance with, the provisions of the Contract between Pell Frischmann and the Client. Pell Frischmann Limited accepts no liability or responsibility whatsoever for, or in respect of, any use of, or reliance upon, this drawing by any third party.