
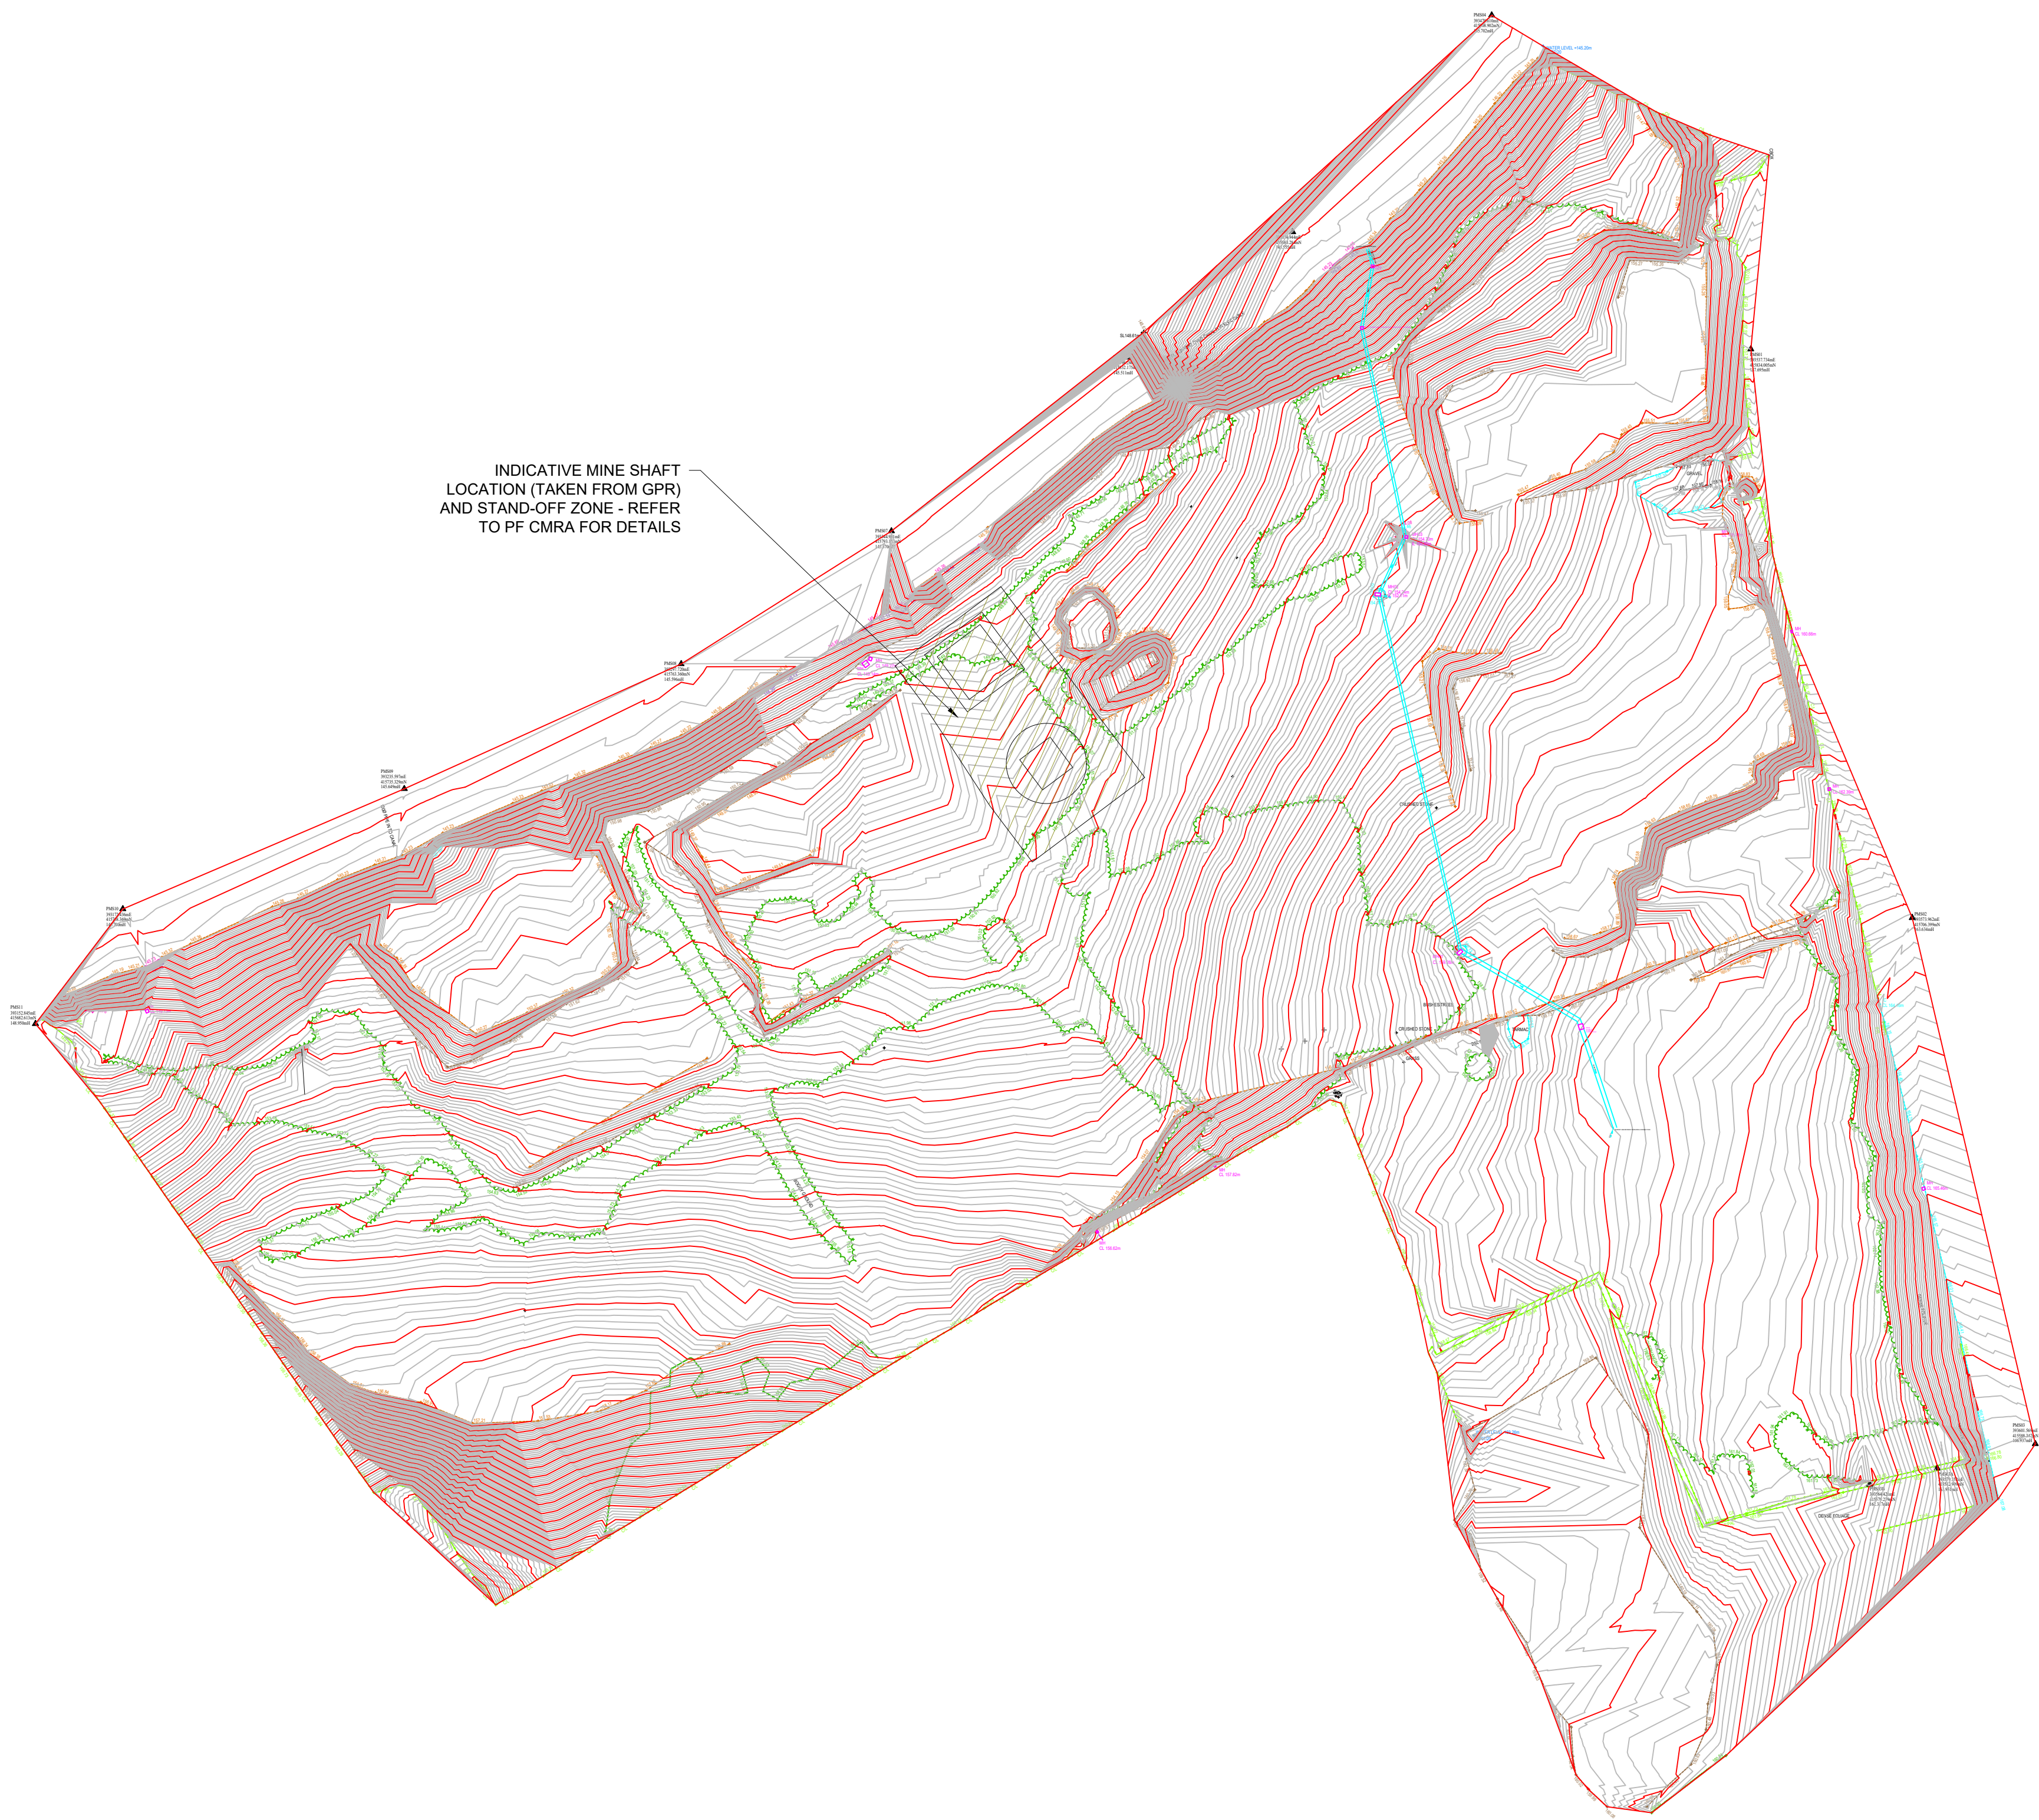


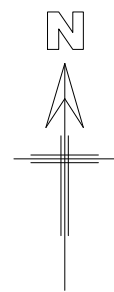

INDICATIVE MINE SHAFT
LOCATION (TAKEN FROM GPR)
AND STAND-OFF ZONE - REFER
TO PF CMRA FOR DETAILS

Notes

Rev	Date	Revision Details	Drm	Des	Chk	App

Pell Frischmann
PICCADILLY HOUSE, 49 PICCADILLY, MANCHESTER M1 2AP
Telephone 0161 826 9400
Email: pfmanchester@pellfrischmann.com
www.pellfrischmann.com

Client

Project
LITTLEBOROUGH
PHASE 2

Drawing Title
EXISTING GROUND MODEL

Scale 1:1000	Drawn S.AKRILL	Designed M.WILLIS	Checked X.XXX	Approved X.XXX
Original Drawing Size A1	Date 26/10/20	Date 22/10/20	Date DD.MM.YY	Date DD.MM.YY

Drawing Status
PRELIMINARY

Drawing Number							Revision
104233 -	PEF -	VTO -	XX -	M3 -	D -	0001	P01
Project	Originator	Volume	Location	Type	Role	Number	

© Copyright 2018 Pell Frischmann Limited. The concepts and information contained in this document are the property of Pell Frischmann Limited. Use or copying of this document in whole or part without the written permission of Pell Frischmann constitutes an infringement of copyright. Limitation: This drawing has been prepared on behalf of, and for the exclusive use of Pell Frischmann Client, and is subject to, and issued in accordance with, the provisions of the Contract between Pell Frischmann and the Client. Pell Frischmann Limited accepts no liability or responsibility whatsoever for, or in respect of, any use of, or reliance upon, this drawing by any third party.