
John Gilighan
Rochdale Borough Council
john.gillighan@rochdale.gov.uk

Our Ref: JM/ITM19292
Date: 13 October 2025

Dear John

185 Manchester Road, Rochdale

I am writing on behalf of CitySide, in relation to planning application 25/00621/FUL, for the "Erection of 74-bed care home development, including creation of new access, car parking, landscaping and other associated works following demolition of Sparth House". This letter addresses the comments raised in the consultation responses from Rochdale Highways (dated 12 August) and Transport for Greater Manchester (dated 13th August). It covers the following matters, as requested:

- Access – an update to the proposed access arrangement
- Collision data – an update to the review of collection data

Access

The proposed access arrangement has been updated to a formal priority junction arrangement, as requested by Rochdale Highways and TfGM. This is shown in drawing ITM19292-004. The arrangement respects the active travel improvements on Manchester Road. We have confirmed with Rochdale Highways that these improvements have been implemented – with a new two-way cycleway on the opposite side of the road. These works are shown in the enclosed plan. This will not be affected by proposed access junction. There are already double yellow lines on Manchester Road and it should not be necessary to undertake a review of this.

Collision Data

Collision data has been obtained from TfGM for the most recently available 5-year period (i.e. up to the end of August 2025). We note that the 2024 and 2025 data so far is provisional. A review of the data does not highlight any specific hazard that would make the proposed development unacceptable in terms of the impact on highway safety.

Summary

All outstanding highways matters relating to the planning application have been addressed. There should be no highways-related reason for preventing the grant of planning consent for the application.

Yours sincerely

A handwritten signature in black ink, appearing to read "Jayne Meyrick", written in a cursive style.

JAYNE MEYRICK


Associate Partner

for i-Transport LLP

Email: jayne.meyrick@i-transport.co.uk

Enc: Drawing ITM19292-GA-004 – Proposed Site Access

CC: Andrew Jalali – Mosaic Town Planning

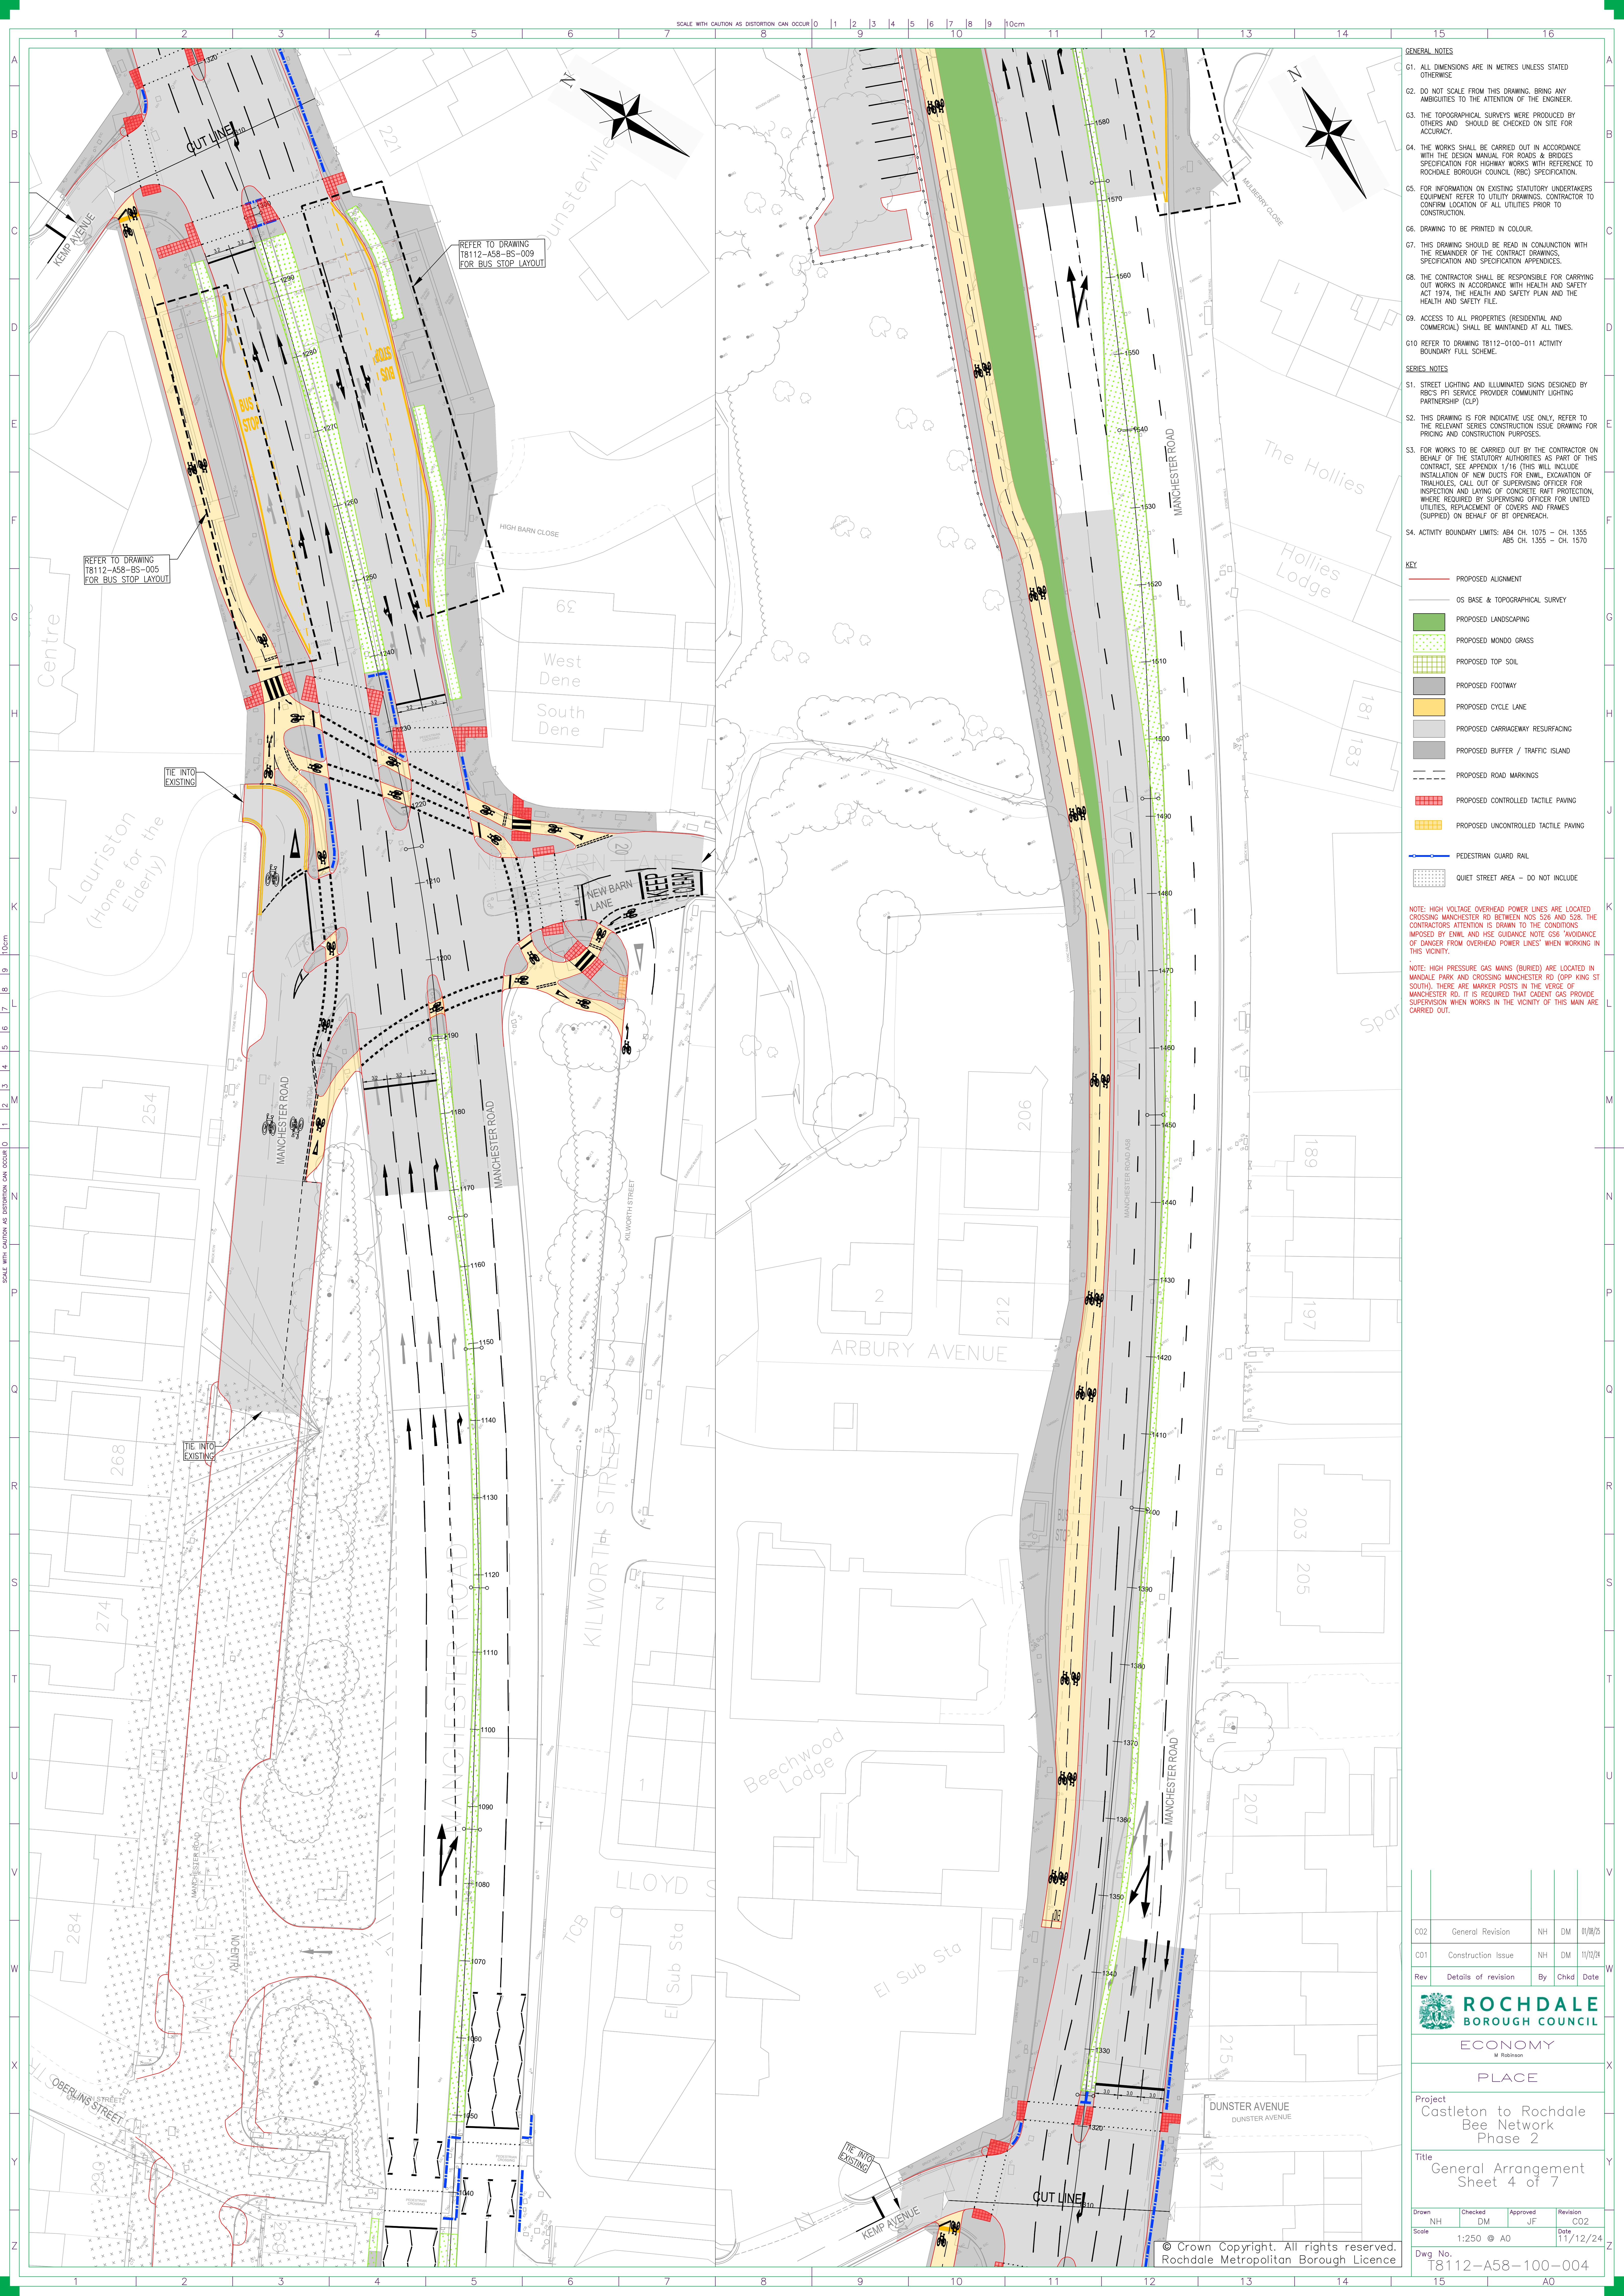

- GENERAL NOTES
1. ALL DIMENSIONS ARE IN METRES UNLESS STATED OTHERWISE.
 2. DO NOT SCALE FROM THIS DRAWING. BRING ANY AMBIGUITIES TO THE ATTENTION OF THE ENGINEER.
 3. THE TOPOGRAPHICAL SURVEYS WERE PRODUCED BY OTHERS AND SHOULD BE CHECKED ON SITE FOR ACCURACY.
 4. THE WORKS SHALL BE CARRIED OUT IN ACCORDANCE WITH THE DESIGN MANUAL FOR ROADS & BRIDGES SPECIFICATION FOR HIGHWAY WORKS WITH REFERENCE TO ROCHEDALE BOROUGH COUNCIL (RBC) SPECIFICATION.
 5. FOR INFORMATION ON EXISTING STATUTORY UNDERTAKERS EQUIPMENT REFER TO UTILITY DRAWINGS. CONTRACTOR TO CONFIRM LOCATION OF ALL UTILITIES PRIOR TO CONSTRUCTION.
 6. DRAWING TO BE PRINTED IN COLOUR.
 7. THIS DRAWING SHOULD BE READ IN CONJUNCTION WITH THE REMAINDER OF THE CONTRACT DRAWINGS, SPECIFICATION AND SPECIFICATION APPENDICES.
 8. THE CONTRACTOR SHALL BE RESPONSIBLE FOR CARRYING OUT WORKS IN ACCORDANCE WITH HEALTH AND SAFETY ACT 1974, THE HEALTH AND SAFETY PLAN AND THE HEALTH AND SAFETY FILE.
 9. ACCESS TO ALL PROPERTIES (RESIDENTIAL AND COMMERCIAL) SHALL BE MAINTAINED AT ALL TIMES.
 10. REFER TO DRAWING T8112-0100-011 ACTIVITY BOUNDARY FULL SCHEME.

- SERIES NOTES
1. STREET LIGHTING AND ILLUMINATED SIGNS DESIGNED BY RBC'S PFI SERVICE PROVIDER COMMUNITY LIGHTING PARTNERSHIP (CLP)
 2. THIS DRAWING IS FOR INDICATIVE USE ONLY. REFER TO THE RELEVANT SERIES CONSTRUCTION ISSUE DRAWING FOR PRICING AND CONSTRUCTION PURPOSES.
 3. FOR WORKS TO BE CARRIED OUT BY THE CONTRACTOR ON BEHALF OF THE STATUTORY AUTHORITIES AS PART OF THIS CONTRACT, SEE APPENDIX 1/15 (THIS WILL INCLUDE INSTALLATION OF NEW DUCTS FOR ENWL, EXCAVATION OF TRENCHES, CALL OUT OF SUPERVISING OFFICER FOR INSPECTION AND LAYING OF CONCRETE RAFT PROTECTION, WHERE REQUIRED BY SUPERVISING OFFICER FOR UNITED UTILITIES, REPLACEMENT OF COVERS AND FRAMES (SUPPLIED ON BEHALF OF ST. OVERKILL).
 4. ACTIVITY BOUNDARY LIMITS: ABA CH. 1075 - CH. 1355
ABS CH. 1355 - CH. 1570

- KEY
- PROPOSED ALIGNMENT
 - OS BASE & TOPOGRAPHICAL SURVEY
 - PROPOSED LANDSCAPING
 - PROPOSED MONDO GRASS
 - PROPOSED TOP SOIL
 - PROPOSED FOOTWAY
 - PROPOSED CYCLE LANE
 - PROPOSED CARRIAGEWAY RESURFACING
 - PROPOSED BUFFER / TRAFFIC ISLAND
 - PROPOSED ROAD MARKINGS
 - PROPOSED CONTROLLED TACTILE PAVING
 - PROPOSED UNCONTROLLED TACTILE PAVING
 - PEDESTRIAN GUARD RAIL
 - QUIET STREET AREA - DO NOT INCLUDE

NOTE: HIGH VOLTAGE OVERHEAD POWER LINES ARE LOCATED CROSSING MANCHESTER RD BETWEEN NOS 526 AND 528. THE CONTRACTOR'S ATTENTION IS DRAWN TO THE CONDITIONS IMPOSED BY ENWL AND HSE GUIDANCE NOTE 056 'AVOIDANCE OF DANGER FROM OVERHEAD POWER LINES' WHEN WORKING IN THIS VICINITY.

NOTE: HIGH PRESSURE GAS MAINS (BURIED) ARE LOCATED IN MANDALE PARK AND CROSSING MANCHESTER RD (OPP KING ST SOUTH). THERE ARE MARKER POSTS IN THE VOISE OF MANCHESTER RD. IT IS REQUIRED THAT CADENT GAS PROVIDE SUPERVISION WHEN WORKS IN THE VICINITY OF THIS MAIN ARE CARRIED OUT.

002	General Revision	NH	DM	01/08/25
001	Construction Issue	NH	DM	11/12/24
Rev	Details of revision	By	Chkd	Date

ROCHDALE BOROUGH COUNCIL

ECONOMY
M Robinson

PLACE

Project
Castleton to Rochdale
Bee Network
Phase 2

Title
General Arrangement
Sheet 4 of 7

Drawn	NH	Checked	DM	Approved	JF	Revision	002
Scale	1:250 @ A0	Date	11/12/24	Dwg No.	T8112-A58-100-004		

TRANSPORT FOR GREATER MANCHESTER



Traffic Accident Data for

i-transport

**Reported Road Injury Collisions in Specified Area of A58
Manchester Road, Rochdale.
01/09/2020 to 31/08/2025**


© Crown copyright and database rights 2025 OS 0100022610.
Use of this data is subject to terms and conditions. You are granted a non-exclusive, royalty free, revocable licence solely to view the Licensed Data for non-commercial purposes for the period during which Transport for Greater Manchester makes it available; you are not permitted to copy, sub-license, distribute, sell or otherwise make available the Licensed Data to third parties in any form; and third party rights to enforce the terms of this licence shall be reserved to Ordnance Survey.

Severity Symbol Key

▲ Slight

● Serious

■ Fatal

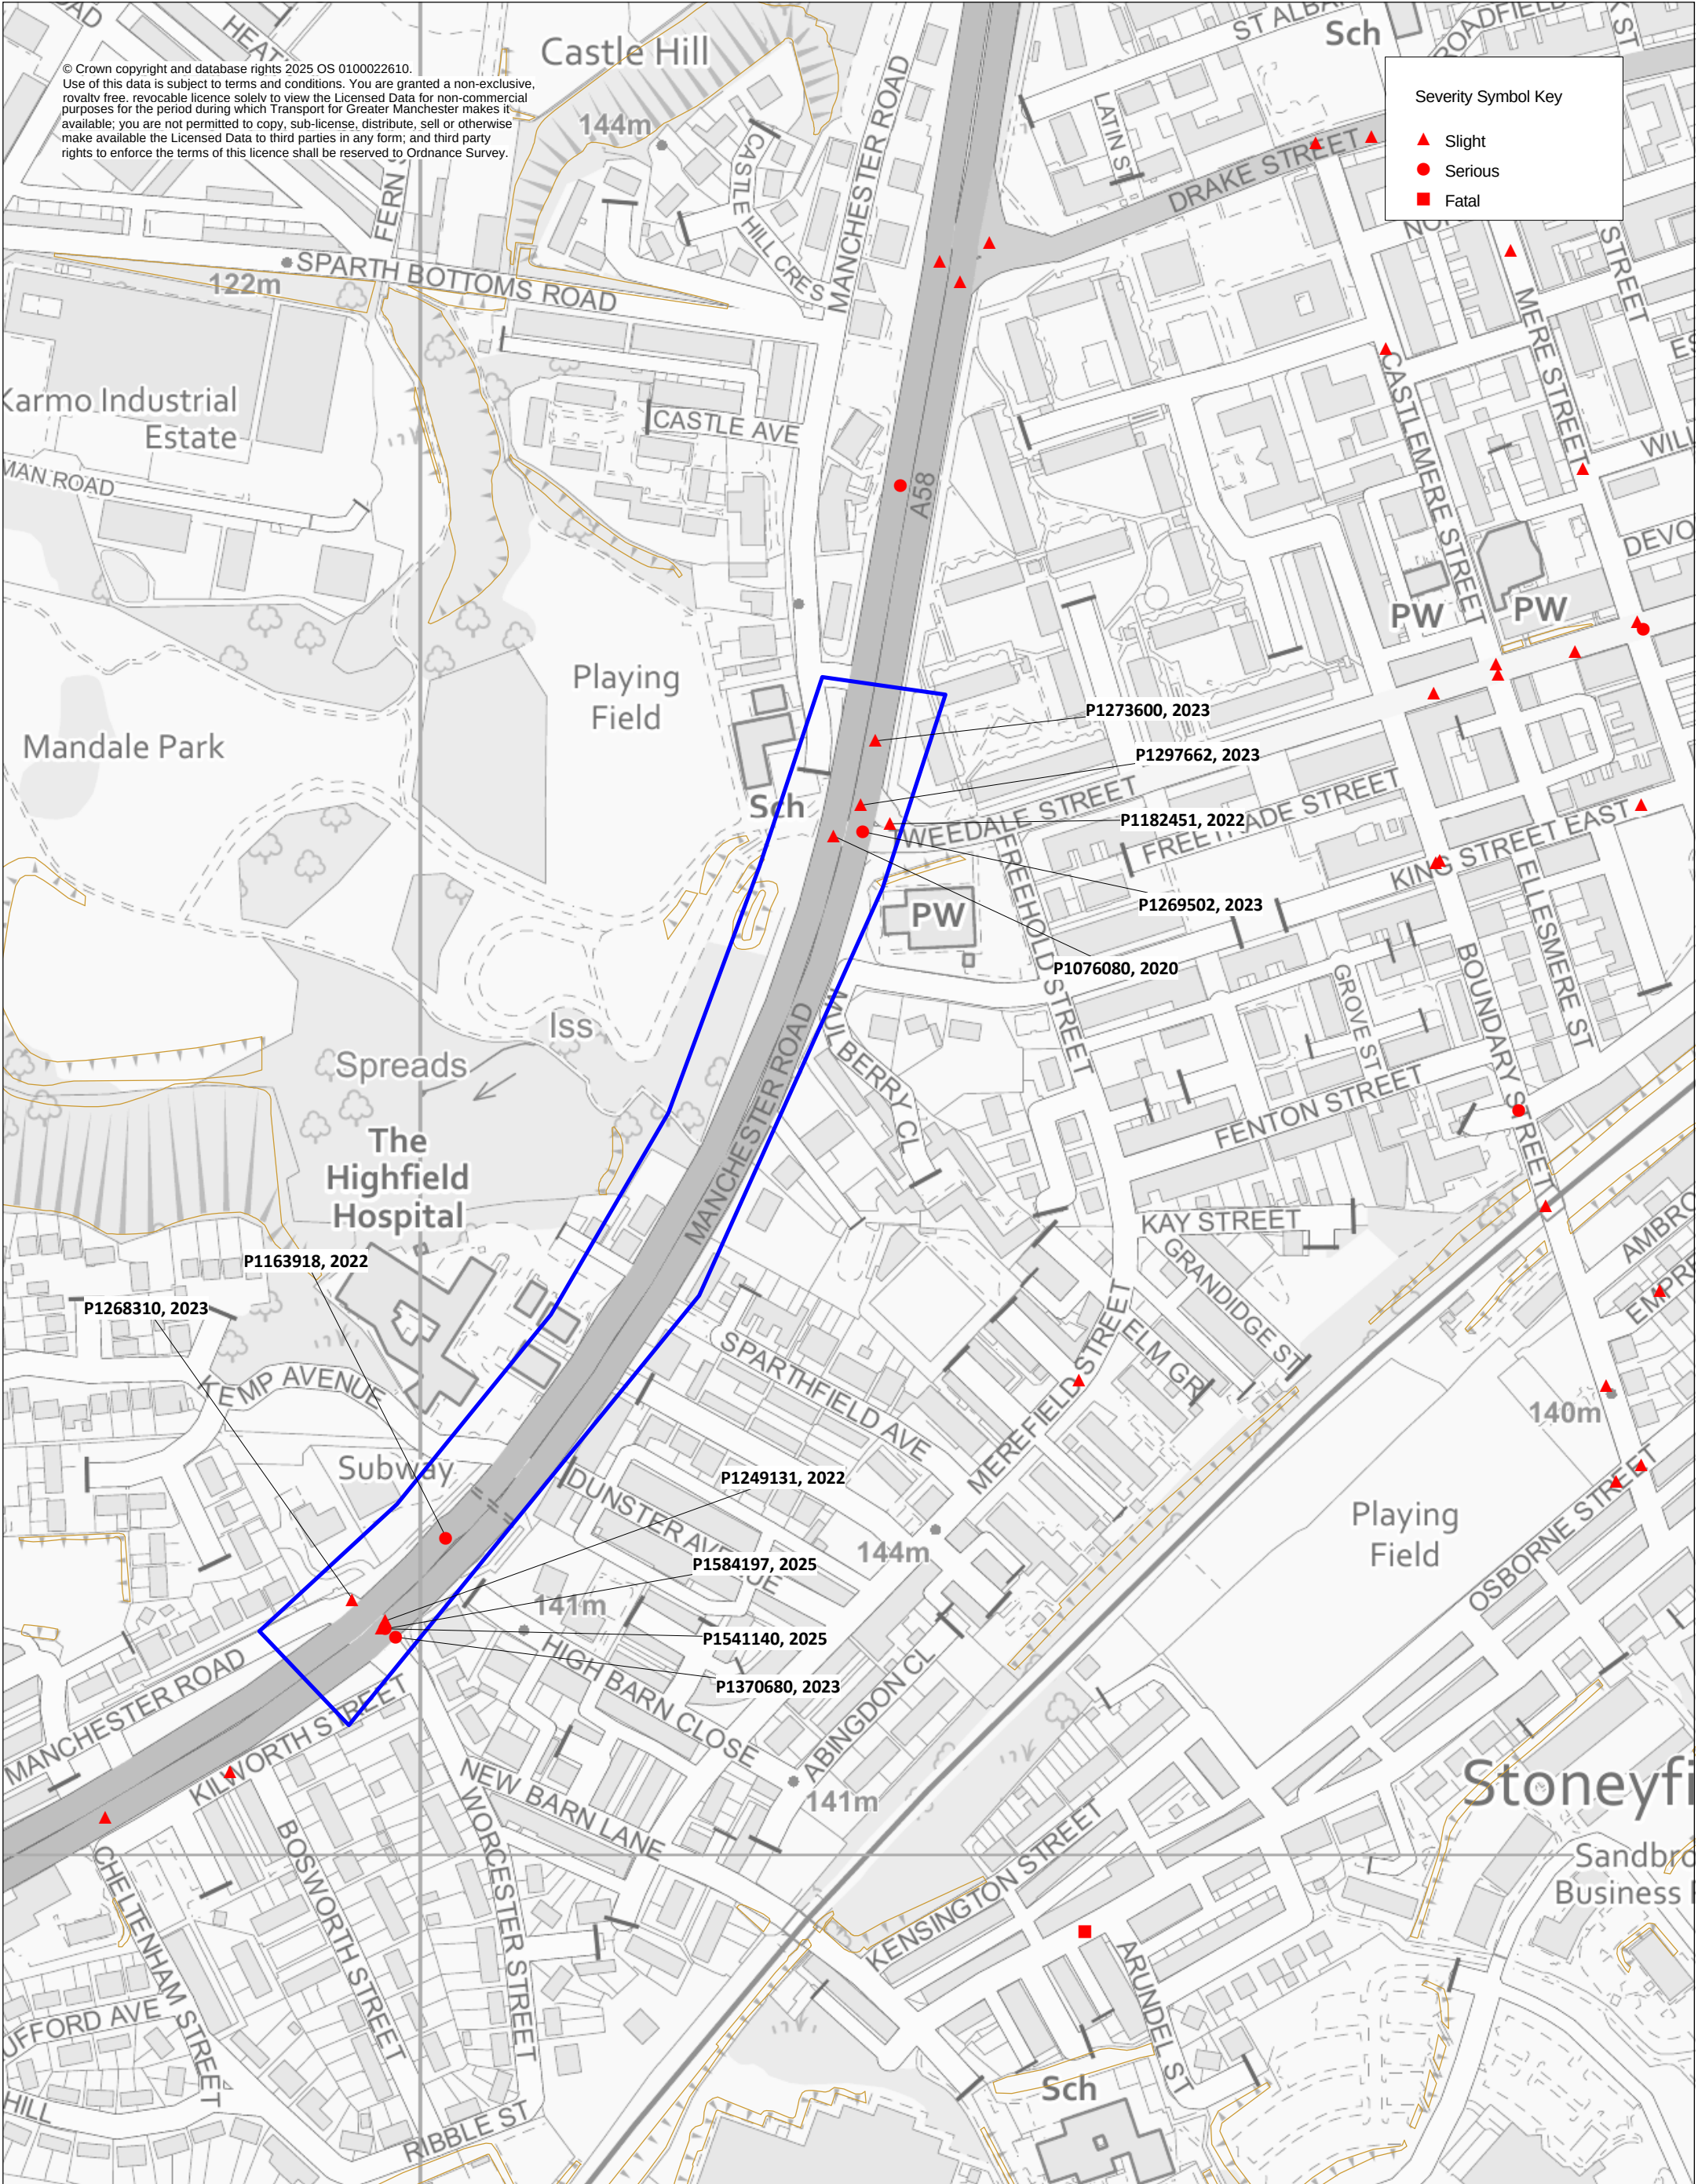

TRANSPORT FOR GREATER MANCHESTER



Reported Road Injury Accidents in the Specified Area of A58 Manchester Road, Rochdale. 01/09/2020 to 31/08/2025

Injury Accidents	Sep - Dec 2020	2021	2022	2023	2024	Jan-Aug 2025	Total
1: Fatal	0	0	0	0	0	0	0
2: Serious	0	0	0	0	0	0	0
5: Very Serious	0	0	0	1	0	0	1
6: Moderately Serious	0	0	0	0	0	1	1
7: Less Serious	0	0	1	1	0	0	2
3: Slight	1	0	2	3	0	1	7
Total	1	0	3	5	0	2	11

Standard Totals Report : Reported Road Injury Collisions in Specified Area of A58 Manchester Road, Rochdale. 01/09/2020 to 31/08/2025

Accidents

Very serious	1
Moderately serious	1
Less serious	2
Slight	7

Total Accidents 11

Casualties Broken Down By Type

Car (Driver)	0-15	16+	Total
Very serious	0	1	1
Moderately serious	0	1	1
Slight	0	7	7
Total	0	9	9

Pedestrian	0-15	16+	Total
Less serious	0	2	2
Slight	0	1	1
Total	0	3	3
Total	0	12	12

Casualties By Age and Sex

Severity	0 - 15	16 - 59	60 - 69	70 +	Total
Very serious					
Female	0	1	0	0	1
Total	0	1	0	0	1
Moderately serious					
Male	0	1	0	0	1
Total	0	1	0	0	1
Less serious					
Male	0	2	0	0	2
Total	0	2	0	0	2
Slight					
Male	0	4	0	0	4
Female	0	3	0	1	4
Total	0	7	0	1	8
Total Casualties	0	11	0	1	12

Casualties By Age and Class

Severity	0 - 15	16 - 59	60 - 69	70 +	Total
Very serious					
Driver or rider	0	1	0	0	1
Total	0	1	0	0	1
Moderately serious					
Driver or rider	0	1	0	0	1
Total	0	1	0	0	1
Less serious					
Pedestrian	0	2	0	0	2
Total	0	2	0	0	2
Slight					
Driver or rider	0	6	0	1	7
Pedestrian	0	1	0	0	1
Total	0	7	0	1	8
Total Casualties	0	11	0	1	12

Cyclist (Rider and Pillion) and Pedestrian Casualties By Age

Severity	0 - 15	16 - 59	60 - 69	70 +	Total
Less serious	0	2	0	0	2
Slight	0	1	0	0	1
Total Casualties	0	3	0	0	3

Standard Report - Reported Road Injury Collisions in Specified Area of A58 Manchester Road, Rochdale. 01/09/2020 to 31/08/2025

This printout has been generated from the Transport for Greater Manchester's database of road traffic accident records using the query system, GMAXI.

The road traffic accident database contains STATS19 data supplied by Greater Manchester Police and further validated by the Highways Forecasting and Analytical Services (HFAS) section of Transport for Greater Manchester. It is maintained by HFAS on behalf of the ten District Councils in Greater Manchester.

This information is provided for the sole use of the recipient. It may not be sold, lent, hired out, or in any other way disclosed to a third party nor may it be reproduced in any form which may be obtained by a third party.

Accident Reference Number: P1370680					Day: Friday		Contributory Factors			Date: 03/11/2023					Time: 19:27			
Place Reported: Scene					District: Rochdale													
Location: New Barn Lane 5 metres SE Of Manchester Road								Factor Conf Ref			Vehicle Details					Casualty Details		
Description: V1 Trav Ne Manchester Rd Turns Right Onto New Barn La, C1 (Pedestrian) Crossing From Drivers O/s Heading N-bd On Crossing Thru Red Ats. C1 Is Hit By Front Of V1					DBlind VLike V1			Type			Move From To Skid			Type Sex Age Sev Pupil				
					PPedX VLike C1			Car			TurnR SW SE			1 Ped M 40 LS Un				
Locational Details					Conditions		Accident Details											
Road: U/A58		Junction Details: Tjun		Road Surface: Wet		Severity: Less serious												
OSGR: 388989 412105		Junction Control: TS		Light Conditions: Dark		No. of Vehicles: 1												
Speed Limit: 40		Ped Crossing: TSX		Weather Conditions: Rain		No. of Casualties: 1												
Accident Reference Number: P1541140					Day: Monday		Contributory Factors			Date: 13/01/2025					Time: 08:46			
Place Reported: Scene					District: Rochdale													
Location: Manchester Road At Junction With New Barn Lane								Factor Conf Ref			Vehicle Details					Casualty Details		
Description: V1 Trav Ne On Manchester Rd. V2 Trav Sw On Same. V1 Waiting To T/r Onto New Barn Ln. V1 Mistakes Green Ats As Filter & Commences Turn Into Path Of V2. V1 Cols V2					DComp Poss V1			Type			Move From To Skid			Type Sex Age Sev Pupil				
					FObs VLike V1			Car			TurnR NE S							
					FObs Poss V2			Car			Ahead NE SW			1 Drv F 20 SI Oo				
					DSpee Poss V2													
Locational Details					Conditions		Accident Details											
Road: A58/U		Junction Details: Xrds		Road Surface: Wet		Severity: Slight												
OSGR: 388982 412109		Junction Control: TS		Light Conditions: Light		No. of Vehicles: 2												
Speed Limit: 40		Ped Crossing: PedX		Weather Conditions: Fine		No. of Casualties: 1												

Accident Reference Number: P1584197					Day: Wednesday		Contributory Factors			Date: 30/04/2025					Time: 11:00				
Place Reported: Scene					District: Rochdale														
Location: Manchester Road at junction with New Barn Lane							Factor Conf Ref			Vehicle Details					Casualty Details				
							Type			Move From To Skid					Type Sex Age Sev Pupil				
Description: V1 Trav Sw Manchester Rd, V2 (Llgv) Trav Ne Manchester Rd Turns Right Onto New Barn La & Across Path Of V1, Front Of V2 Colls With Front Of V1							DSpee Poss V1												
							III Poss V1			Car Ahead NE SW					1 Drv M 38 MS Oo				
							Dpoor Poss V2			LGV TurnR SW SE									
Locational Details					Conditions		Accident Details												
Road: A58/U Junction Details: Xrds					Road Surface: Dry		Severity: Moderately serious												
OSGR: 388984 412109 Junction Control: TS					Light Conditions: Light		No. of Vehicles: 2												
Speed Limit: 40 Ped Crossing: ATS					Weather Conditions: Fine		No. of Casualties: 1												

Accident Reference Number: P1249131					Day: Sunday		Contributory Factors			Date: 20/11/2022					Time: 21:20				
Place Reported: Self					District: Rochdale														
Location: Manchester Road at junction with New Barn Lane							Factor Conf Ref			Vehicle Details					Casualty Details				
							Type			Move From To Skid					Type Sex Age Sev Pupil				
Description: V2 Trav Sw Manchester Rd, V1 Trav Ne Manchester Rd Turns Right Onto New Barn La & Across Path Of V2, N/s Of V1 Collides With Front Of V2																			
										Car TurnR SW SE									
										Car Ahead NE SW					1 Drv M 31 SI Un				
Locational Details					Conditions		Accident Details												
Road: A58/U Junction Details: Xrds					Road Surface: Wet		Severity: Slight												
OSGR: 388984 412113 Junction Control: TS					Light Conditions: Dark		No. of Vehicles: 2												
Speed Limit: 40 Ped Crossing: TSX					Weather Conditions: Fine		No. of Casualties: 1												

Accident Reference Number: P1268310					Day: Saturday		Contributory Factors			Date: 14/01/2023					Time: 12:55				
Place Reported: Self					District: Rochdale														
Location: Manchester Road Service Road at junction with Manchester Road (A58)							Factor Conf Ref			Vehicle Details					Casualty Details				
							Type			Move From To Skid					Type Sex Age Sev Pupil				
Description: All Vehs Trav Ne Manchester Rd, V2 Slows Down When Appr Ats, V1 Fails To React & Front Collides With Rear Of V2, V2 Spins & Is Hit By Front Of V3																			
										Car Ahead SW NE									
										Car Stopg SW NE									
										Car Ahead SW NE					1 Drv F 40 SI Un				
Locational Details					Conditions		Accident Details												
Road: U/A58 Junction Details: Xrds					Road Surface: Dry		Severity: Slight												
OSGR: 388968 412123 Junction Control: TS					Light Conditions: Light		No. of Vehicles: 3												
Speed Limit: 40 Ped Crossing:					Weather Conditions: Fine		No. of Casualties: 1												

Accident Reference Number: P1163918					Day: Saturday		Contributory Factors			Date: 19/02/2022					Time: 15:40				
Place Reported: Scene					District: Rochdale														
Location: Manchester Road 40 metres SW Of Kemp Avenue							Factor Conf Ref			Vehicle Details					Casualty Details				
							Type			Move From To Skid					Type Sex Age Sev Pupil				
Description: V1 Trav Ne Manchester Rd, When C1 (Pedestrian) Steps Infront Of Staty Bus From Drivers N/s Heading Ne-bd. C1 Fails To Look Properly & Hit By Front Of V1							PPedX VLike												
							PFLook VLike			Car Ahead SW NE					1 Ped M 46 LS Un				
Locational Details					Conditions		Accident Details												
Road: A58 Junction Details:					Road Surface: Dry		Severity: Less serious												
OSGR: 389013 412153 Junction Control: n/a					Light Conditions: Light		No. of Vehicles: 1												
Speed Limit: 30 Ped Crossing: TSX					Weather Conditions: Fine		No. of Casualties: 1												

Accident Reference Number: P1076080					Day: Thursday		Contributory Factors			Date: 08/10/2020					Time: 17:35						
Place Reported: Else					District: Rochdale		Factor Conf Ref			Vehicle Details					Casualty Details						
Location: Manchester Road at junction with Tweedale Street											Type	Move	From	To	Skid	Type	Sex	Age	Sev	Pupil	
Description: V1 Trav Ne Manchester Rd, V2 (Taxi) Trav W Tweedale St Turns Right Onto Manchester Rd & Across Path Of V1. Front Of V1 Collides With N/s Of V2											Car	Ahead	SW	NE							
											Taxi	TurnR	E	NE		1 Drv	M	54	SI		
Locational Details					Conditions		Accident Details														
Road:	A58/C		Junction Details:		Tjun	Road Surface:	Dry		Severity: Slight												
OSGR:	389200	412491	Junction Control:		TS	Light Conditions:	Light		No. of Vehicles: 2												
Speed Limit:	40		Ped Crossing:		TSX	Weather Conditions:	Fine		No. of Casualties: 1												
Accident Reference Number: P1269502					Day: Monday		Contributory Factors			Date: 30/01/2023					Time: 02:24						
Place Reported: Scene					District: Rochdale		Factor Conf Ref			Vehicle Details					Casualty Details						
Location: Manchester Road at junction with Tweedale Street											Type	Move	From	To	Skid	Type	Sex	Age	Sev	Pupil	
Description: V2 Trav S Manchester Rd, V1 (Emergency Veh On Call) Trav Ne Manchester Rd Turns Right Onto Tweedale St, Front Of V1 Collides With O/s Of V2								DJnOvr Poss V1													
								EmVeh VLike V1			Car	TurnR	SW	E		2 Drv	F	32	VS	Un	
											Car	Ahead	N	S		3 Drv	M	22	SI	Un	
Locational Details					Conditions		Accident Details														
Road:	A58/C		Junction Details:		Tjun	Road Surface:	Wet		Severity: Very serious												
OSGR:	389214	412493	Junction Control:		TS	Light Conditions:	Dark		No. of Vehicles: 2												
Speed Limit:	40		Ped Crossing:		TSX	Weather Conditions:	Fine		No. of Casualties: 2												
Accident Reference Number: P1182451					Day: Saturday		Contributory Factors			Date: 28/05/2022					Time: 18:33						
Place Reported: Else					District: Rochdale		Factor Conf Ref			Vehicle Details					Casualty Details						
Location: Tweedale Street 10 metres E Of Manchester Road											Type	Move	From	To	Skid	Type	Sex	Age	Sev	Pupil	
Description: V1 Trav S Manchester Rd T/L Onto Tweedale St Thru Filter La On Green Ats, C1 (Pedestrian) Xing From Drs O/s Heading N-bd, C1 Fails To See & Hit By O/s Of V1								PFLook VLike C1													
								PCare VLike C1			Car	TurnL	N	E		1 Ped	M	31	SI	Un	
Locational Details					Conditions		Accident Details														
Road:	C/A58		Junction Details:		Tjun	Road Surface:	Dry		Severity: Slight												
OSGR:	389227	412497	Junction Control:		TS	Light Conditions:	Light		No. of Vehicles: 1												
Speed Limit:	30		Ped Crossing:		TSX	Weather Conditions:	Fine		No. of Casualties: 1												
Accident Reference Number: P1297662					Day: Wednesday		Contributory Factors			Date: 29/03/2023					Time: 16:00						
Place Reported: Else					District: Rochdale		Factor Conf Ref			Vehicle Details					Casualty Details						
Location: Manchester Road at junction with Tweedale Street											Type	Move	From	To	Skid	Type	Sex	Age	Sev	Pupil	
Description: Both Vehs Trav S Manchester Rd, V2 Staty At Ats, V1 Swerves From Inside Lane Into Rear Of V2, Front Of V1 Collides With Rear Of V2. V1 Fts											Car	Ahead	N	S							
											Car	Stopg	N	S		1 Drv	F	77	SI	Un	
Locational Details					Conditions		Accident Details														
Road:	A58/C		Junction Details:		Tjun	Road Surface:	Dry		Severity: Slight												
OSGR:	389213	412506	Junction Control:		TS	Light Conditions:	Light		No. of Vehicles: 2												
Speed Limit:	40		Ped Crossing:		TSX	Weather Conditions:	Fine		No. of Casualties: 1												

Accident Reference Number: P1273600				Day: Saturday		Contributory Factors				Date: 14/01/2023				Time: 12:55			
Place Reported: Self				District: Rochdale		Factor				Vehicle Details				Casualty Details			
Location: Manchester Road 30 metres N Of Tweedale Street						Conf				Type				Type			
Description: Both Vehs Trav S Manchester Rd, V2 Trav In Lane 1, V1 In Lane 2 Notices Car In Front Of Him Is Much Slower & Swerves To Left To Avoid Collision & N/s Hits O/s Of V2						Ref				Move				Sex			
										From				Age			
										To				Sev			
										Skid				Pupil			
										Car				1 Drv			
										Car				F			
										chInL				40			
										N				SI			
										S				Un			

Abbreviations used in GMAXI Reports for New Contributory Factors - 2005/06

WARNING: Please note that -

Codes 101 to 999 only relate to accidents from 1 April 2005. - New National Factors introduced by DfT

Codes 1001 to 1154 relate to accidents from 1 April 1999 to 31 March 2005 only. - Local Factors introduced

Accidents before 1 April 1999 do not have contributory factors attached.

Code	ContribFactor1Name	ContribFactor1Abb
0	None	
101	Poor or defective road surface	Surf
102	Deposit on road (eg oil, mud, chippings)	Dposit
103	Slippery road (due to weather)	Slip
104	Inadequate/masked signs or road markings	Mark
105	Defective traffic signals	DefATS
106	Traffic calming (eg speed cushions, road humps, chicanes)	TCalm
107	Temporary road layout (eg contraflow)	TmpRd
108	Road layout (eg bend, hill, narrow carriageway)	RdLay
109	Animal or object in carriageway	ObjInC
201	Tyres illegal, defective or under inflated	VTyres
202	Defective lights or indicators	VLight
203	Defective brakes	VBrake
204	Defective steering or suspension	VSteer
205	Defective or missing mirrors	VMirr
206	Overloaded or poorly loaded vehicle or trailer	VLoad
301	Disobeyed automatic traffic signal	DATS
302	Disobeyed Give Way or Stop sign or markings	DGWorS
303	Disobeyed double white line	DWhite
304	Disobeyed pedestrian crossing facility	DPedX
305	Illegal turn or direction of travel	DITurn
306	Exceeding speed limit	DSpeed
307	Travelling too fast for conditions	DFast
308	Following too close	DTgate
309	Vehicle travelling along pavement	DPave
310	Cyclist entering road from pavement	DCPave
401	Junction overshoot	DJnOvr
402	Junction restart	DJnRst
403	Poor turn or manoeuvre	DTurn
404	Failed to signal/misleading signal	DSign
405	Failed to look properly	DFLook
406	Failed to judge other person's path or speed	DJudge
407	Passing too close to cyclist, horse rider or pedestrian	DClose
408	Sudden braking	DBrake
409	Swerved	DSwerv
410	Loss of control	DLossC
501	Impaired by alcohol	DAlcoh
502	Impaired by drugs (illicit or medicinal)	DDrugs
503	Fatigue	DTired
504	Uncorrected, defective eyesight	DEye
505	Illness or disability, mental or physical	DIllns
506	Not displaying lights at night or in poor visibility	DNoLit
507	Cyclist wearing dark clothing at night	DCDark
508	Driver using mobile phone	DMobPh
509	Distraction in vehicle	DDisIn
510	Distraction outside vehicle	DDisOu
601	Aggressive driving	DAggre
602	Careless/reckless/in a hurry	DCare

603	Nervous/uncertain/panic	DPanic
604	Driving too slow or conditions or slow vehicle (eg tractor)	DSlow
605	Learner or inexperienced driver/rider	DLearn
606	Inexperience of driving on the left	DInDrL
607	Inexperience with type of vehicle	DInVeh
701	Stationary or parked vehicle(s)	DStat
702	Vegetation	DVeg
703	Road layout (eg bend, winding road, hill crest)	DRdLay
704	Buildings, road signs, street furniture	DBuild
705	Dazzling headlights	DHLigt
706	Dazzling sun	DSun
707	Rain, sleet, snow, or fog	DRain
708	Spray from other vehicles	DFog
709	Visor or windscreen dirty or scratched	DSpray
710	Vehicle blind spot	DWscrn
801	Crossed road masked by stationary or parked vehicle	PXMask
802	Failed to look properly	PFLook
803	Failed to judge vehicle's path or speed	PJudge
804	Wrong use of pedestrian crossing facility	PPedX
805	Dangerous action in carriageway (eg playing)	PDange
806	Impaired by alcohol	PAlcoh
807	Impaired by drugs (illicit or medicinal)	PDrugs
808	Careless/reckless/in a hurry	PCare
809	Pedestrian wearing dark clothing at night	PCloth
810	Disability or illness, mental or physical	Pllns
901	Stolen vehicle	StoVeh
902	Vehicle in course of crime	VCrime
903	Emergency vehicle on call	EmVeh
904	Vehicle door opened or closed negligently	VDoor
999	Other	Other
1001	Failed to stop (mandatory sign)	Fstop
1002	Failed to give way	Fgive
1003	Failed to avoid pedestrian (pedestrian not to blame)	FAPed
1004	Failed to avoid vehicle or object in carriageway	FAObj
1005	Failure to signal/misleading signal	Fsig
1006	Loss of control of vehicle	Loss
1007	Pedestrian entered carriageway without due care	Ped
1008	Passenger fell in or near PSV	Pfell
1009	Swerved to avoid object in carriageway	Swerv
1010	Sudden braking	Brake
1011	Poor turn/manoeuvre	Turn
1012	Poor overtaking	Over
1013	Drove wrong way (e.g. 1-way street)	1Way
1014	Opening door carelessly	Door
1015	Other	Other
1101	Impairment alcohol	Alcoh
1102	Impairment drugs	Drugs
1103	Impairment fatigue	Tired
1104	Impairment illness	Ill
1105	Distraction stress/emotional state of mind	Stress
1106	Distraction physical in/on vehicle	DPhIn
1107	Distraction physical outside vehicle	DPhOut
1108	Behaviour panic	Panic
1109	Behaviour careless/thoughtless/reckless	Care
1110	Behaviour nervous/uncertain	Nerve
1111	Behaviour in a hurry	Hurry

1112	Failure to judge other person's path or speed	Fjudg
1113	Disability	Disab
1114	Failed to look	F2look
1115	Looked but did not see	Nsee
1116	Inattention	Inatt
1117	Person hit wore dark or inconspicuous clothing	Cloth
1118	Other (Personal details)	Pother
1119	Crossed from behind parked vehicle etc	Cross
1120	Ignored lights at crossing	Xlight
1121	Excessive Speed	Speed
1122	Following too close	Tgate
1123	Inexperience of driving	InDri
1124	Inexperience of vehicle	InVeh
1125	Interaction or competition with other road users	Users
1126	Aggressive driving	Aggr
1127	Lack of judgement of own path	Judge
1128	Tyres wrong pressure	Press
1129	Tyres deflation before impact	Deflat
1130	Tyres worn/insufficient tread	Tread
1131	Defective lights or signals	Signal
1132	Defective brakes	Brakes
1133	Other (Vehicle defects)	Vother
1134	Site details poor road surface	Surf
1135	Site details poor/no street lighting	Lightg
1136	Site details inadequate signing	Sign
1137	Site details steep hill	Hill
1138	Site details narrow road	Narr
1139	Site details bend/winding road	Rbend
1140	Site details roadworks	Works
1141	Slippery road	Slip
1142	High winds	Winds
1143	Earlier accident	Earli
1144	Other (Local conditions)	Lother
1145	View windows obscured	Obs
1146	View glare from sun	Glare
1147	View glare from headlights	Head
1148	Surroundings bend/winding road	Bend
1149	Surroundings stationary parked vehicle	Stat
1150	Surroundings moving vehicle	Move
1151	Surroundings buildings, fences, vegetation etc	Fence
1152	Weather (e.g. mist or sleet)	Weath
1153	Failed to see pedestrian or vehicle in blindspot	Blind
1154	Animal out of control	Animal
9999	GMP Out of Range	OoR

Mapping from new road safety factor (RSF) codes to previous contributory factor (CF) codes

This worksheet contains one table. Some cells refer to notes which can be found on the notes worksheet.

Filters are active in row 5 and may hide some data. To turn off all filters select the 'Data' ribbon then 'Filters' button or use [Ctrl, Shift, L].

RSF section	RSF code	RSF label	CF section	CF section name	CF code	CF name	Participants [note 1]
B	B1	Driver / rider illegal turn / direction of travel or failed to comply with traffic sign / signal	300	Injudicious action	301	Disobeyed automatic traffic signal	V
B	B1	Driver / rider illegal turn / direction of travel or failed to comply with traffic sign / signal	300	Injudicious action	302	Disobeyed 'Give Way' or 'Stop' sign or markings	V
B	B1	Driver / rider illegal turn / direction of travel or failed to comply with traffic sign / signal	300	Injudicious action	304	Disobeyed pedestrian crossing facility	V
B	B1	Driver / rider illegal turn / direction of travel or failed to comply with traffic sign / signal	300	Injudicious action	305	Illegal turn or direction of travel	V
B	B2	Driver/rider disobeyed double white lines	300	Injudicious action	303	Disobeyed double white lines	V
B	B3	Driver / rider overshoot junction or poor turn / manoeuvre	400	Driver/Rider error or reaction	401	Junction overshoot	V
B	B3	Driver / rider overshoot junction or poor turn / manoeuvre	400	Driver/Rider error or reaction	403	Poor turn or manoeuvre	V
B	B4	Ineffective observation by either the driver, rider or pedestrian	400	Driver/Rider error or reaction	405	Driver/Rider failed to look properly	VCU
B	B4	Ineffective observation by either the driver, rider or pedestrian	400	Driver/Rider error or reaction	406	Driver/Rider failed to judge other person's path or speed	VCU
B	B4	Ineffective observation by either the driver, rider or pedestrian	800	Pedestrian only (casualty or uninjured)	802	Pedestrian failed to look properly	VCU
B	B4	Ineffective observation by either the driver, rider or pedestrian	800	Pedestrian only (casualty or uninjured)	803	Pedestrian failed to judge vehicle's path or speed	VCU
B	B5	Driver/rider inexperienced or learner	600	Behaviour or inexperience	603	Driver/Rider nervous, uncertain or panic	V
B	B5	Driver/rider inexperienced or learner	600	Behaviour or inexperience	605	Learner or inexperienced driver/rider	V
B	B5	Driver/rider inexperienced or learner	600	Behaviour or inexperience	606	Inexperience of driving on the left	V
B	B5	Driver/rider inexperienced or learner	600	Behaviour or inexperience	607	Unfamiliar with model of vehicle	V
B	B6	Driver/rider passing too close to another road user or pedestrian	400	Driver/Rider error or reaction	407	Too close to cyclist, horse rider or pedestrian	V
B	B7	Vehicle door opened into path of another road user or pedestrian	900	Special codes	904	Vehicle door opened or closed negligently	V
B	B8	Sudden braking or braking in a way unsuitable for conditions	400	Driver/Rider error or reaction	408	Sudden braking	V
D	D1	Affected by alcohol	500	Impairment or distraction	501	Driver/Rider impaired by alcohol	VCU
D	D1	Affected by alcohol	800	Pedestrian only (casualty or uninjured)	806	Pedestrian impaired by alcohol	VCU
D	D2	Affected by drugs	500	Impairment or distraction	502	Driver/Rider impaired by drugs (illicit or medicinal)	VCU
D	D2	Affected by drugs	800	Pedestrian only (casualty or uninjured)	807	Pedestrian impaired by drugs (illicit or medicinal)	VCU
D	D3	Driver/rider too tired to drive/ride safely	500	Impairment or distraction	503	Fatigue	V
D	D4	Driver/rider had uncorrected or defective eyesight	500	Impairment or distraction	504	Uncorrected, defective eyesight	V
D	D5	Illness or disability	500	Impairment or distraction	505	Driver/Rider illness or disability, mental or physical	VCU
D	D5	Illness or disability	800	Pedestrian only (casualty or uninjured)	810	Pedestrian disability or illness, mental or physical	VCU
D	D6	Using mobile device	500	Impairment or distraction	508	Driver using mobile phone	VCU
D	D7	Distraction to driver/rider from inside/outside or on vehicle	500	Impairment or distraction	509	Distraction in vehicle	V
D	D7	Distraction to driver/rider from inside/outside or on vehicle	500	Impairment or distraction	510	Distraction outside vehicle	V
D	D7	Distraction to driver/rider from inside/outside or on vehicle	700	Vision affected by external factors	705	Dazzling headlights	V
P	P1	Incorrect use of crossing facility by person crossing the road	800	Pedestrian only (casualty or uninjured)	804	Pedestrian wrong use of pedestrian crossing facility	VCU
P	P2	Vehicle entering road from pavement	300	Injudicious action	310	Cyclist entering road from pavement	V
P	P3	Pedestrian showing risk taking behaviour in carriageway	800	Pedestrian only (casualty or uninjured)	805	Dangerous action in carriageway (eg. playing)	CU
P	P4	Pedestrian careless or in a hurry	800	Pedestrian only (casualty or uninjured)	808	Pedestrian careless, reckless or in a hurry	CU
P	P5	Pedestrian, cyclist, equestrian hard to see	500	Impairment or distraction	507	Rider wearing dark clothing	VCU
P	P5	Pedestrian, cyclist, equestrian hard to see	800	Pedestrian only (casualty or uninjured)	809	Pedestrian wearing dark clothing at night	VCU
R	R1	Poor or defective road surface or deposits on road	100	Road environment contributed	101	Poor or defective road surface	VCU
R	R1	Poor or defective road surface or deposits on road	100	Road environment contributed	102	Deposit on road (eg. oil, mud, chippings)	VCU
R	R2	Road surface was slippery due to weather	100	Road environment contributed	103	Slippery road (due to weather)	VCU
R	R3	Driver/riders view obscured by stationary or parked vehicles	700	Vision affected by external factors	701	Stationary or parked vehicle(s)	V
R	R4	Drivers/riders view obscured by vegetation, buildings, layout or road signs	700	Vision affected by external factors	702	Vegetation	V
R	R4	Drivers/riders view obscured by vegetation, buildings, layout or road signs	700	Vision affected by external factors	703	Road layout (eg. bend, winding road, hill crest)	V
R	R4	Drivers/riders view obscured by vegetation, buildings, layout or road signs	700	Vision affected by external factors	704	Buildings, road signs, street furniture	V
R	R5	Drivers/riders vision affected by adverse weather or dazzling sun	700	Vision affected by external factors	706	Dazzling sun	V
R	R5	Drivers/riders vision affected by adverse weather or dazzling sun	700	Vision affected by external factors	707	Rain, sleet, snow, or fog	V
R	R5	Drivers/riders vision affected by adverse weather or dazzling sun	700	Vision affected by external factors	708	Spray from other vehicles	V
S	S1	Driver/rider exceeding speed limit	300	Injudicious action	306	Exceeding speed limit	V
S	S2	Driver/rider travelling too fast for conditions (including loss of control or swerving)	300	Injudicious action	307	Travelling too fast for conditions	V
S	S2	Driver/rider travelling too fast for conditions (including loss of control or swerving)	400	Driver/Rider error or reaction	409	Swerved	V
S	S2	Driver/rider travelling too fast for conditions (including loss of control or swerving)	400	Driver/Rider error or reaction	410	Loss of control	V
S	S3	Vehicle used in course of crime	900	Special codes	902	Vehicle in course of crime	V

Mapping from new road safety factor (RSF) codes to previous contributory factor (CF) codes

This worksheet contains one table. Some cells refer to notes which can be found on the notes worksheet.

Filters are active in row 5 and may hide some data. To turn off all filters select the 'Data' ribbon then 'Filters' button or use [Ctrl, Shift, L].

RSF section	RSF code	RSF label	CF section	CF section name	CF code	CF name	Participants [note 1]
S	S4	Driver/rider being aggressive, dangerous or reckless	300	Injudicious action	308	Following too close	V
S	S4	Driver/rider being aggressive, dangerous or reckless	600	Behaviour or inexperience	601	Aggressive driving	V
S	S4	Driver/rider being aggressive, dangerous or reckless	600	Behaviour or inexperience	602	Driver/Rider careless, reckless or in a hurry	V
S	S5	Driver/rider moving too slowly for conditions	600	Behaviour or inexperience	604	Driving too slow for conditions or slow veh (eg tractor)	V
V	V1	Vehicle defective tyres	200	Vehicle defects	201	Tyres illegal, defective or under inflated	V
V	V2	Vehicle defect (excluding tyres and light)	200	Vehicle defects	203	Defective brakes	V
V	V2	Vehicle defect (excluding tyres and light)	200	Vehicle defects	204	Defective steering or suspension	V
V	V3	Vehicle or trailer was overloaded or poorly loaded	200	Vehicle defects	206	Overloaded or poorly loaded vehicle or trailer	V
V	V4	Driver/Rider view obscured by blind spot	700	Vision affected by external factors	710	Vehicle blind spot	V
V	V5	Vehicle with defective lights or not using headlights when visibility is reduced	200	Vehicle defects	202	Defective lights or indicators	V
V	V5	Vehicle with defective lights or not using headlights when visibility is reduced	500	Impairment or distraction	506	Not displaying lights at night or in poor visibility	V