



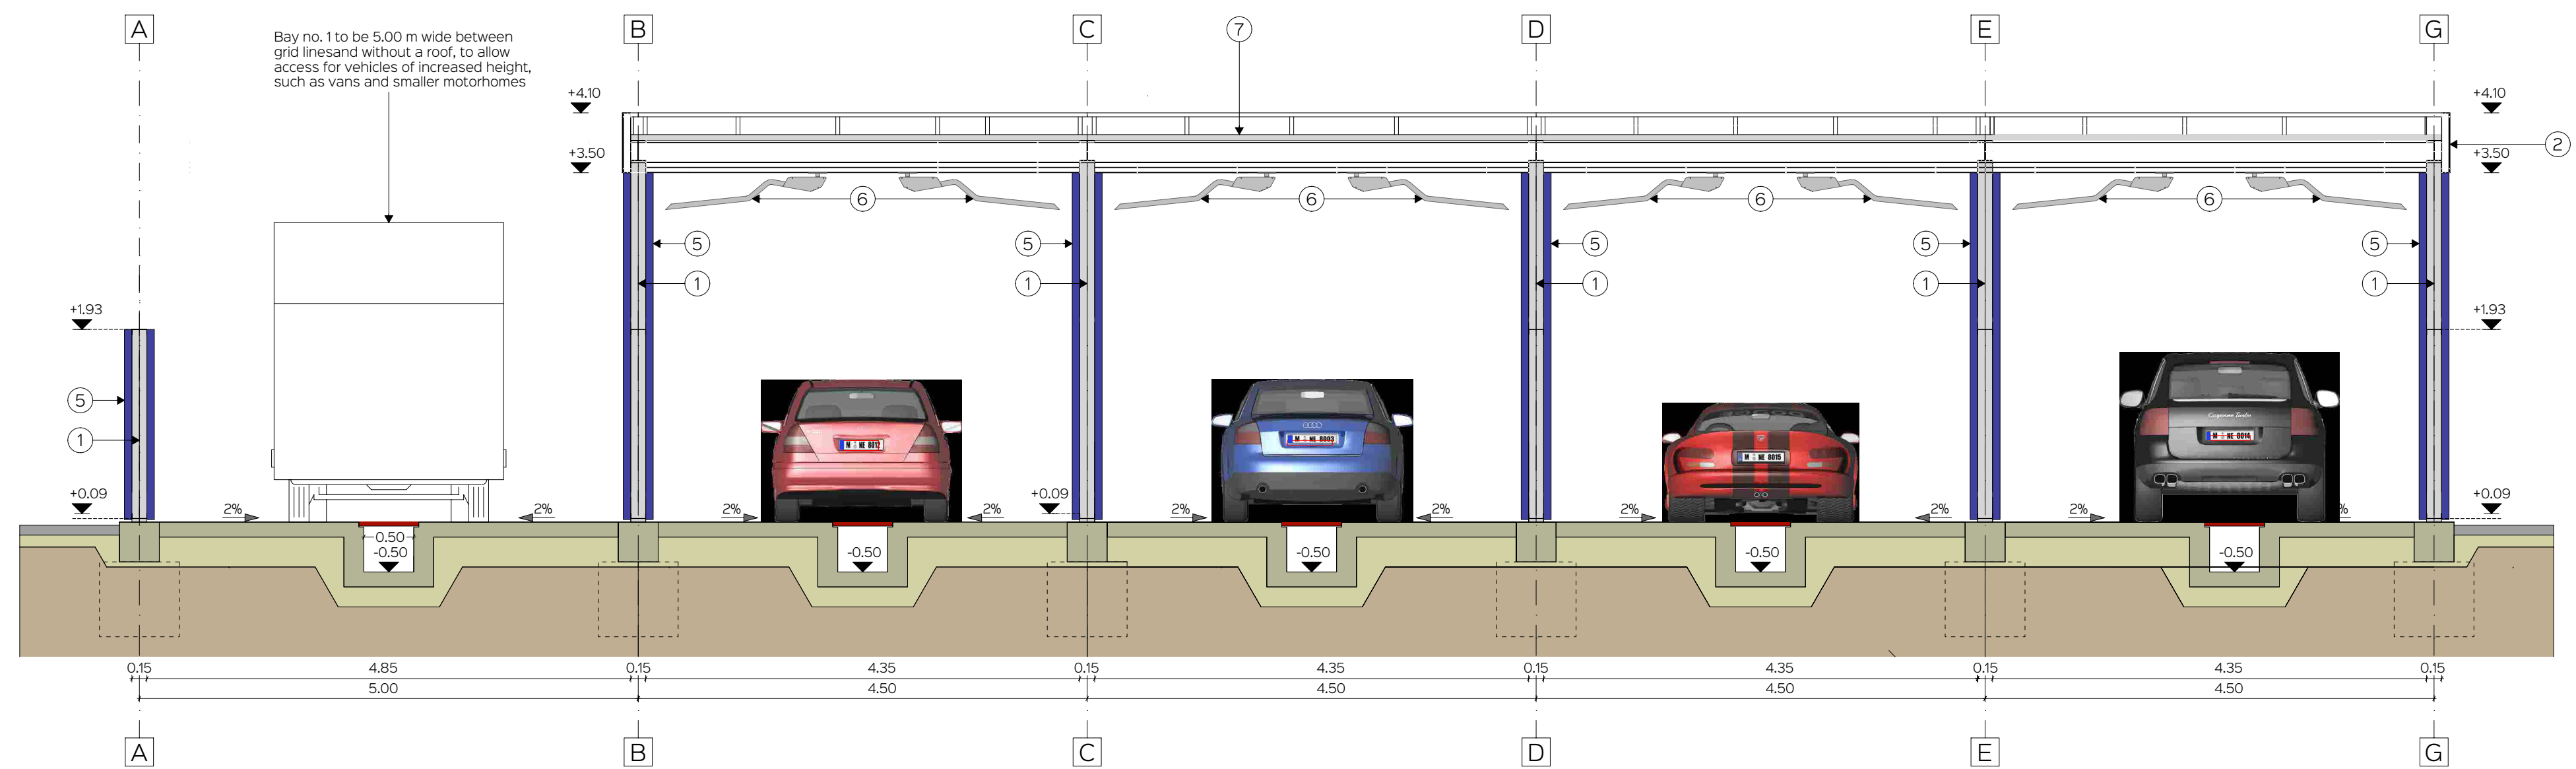


Long Section B - B (scale 1:50)

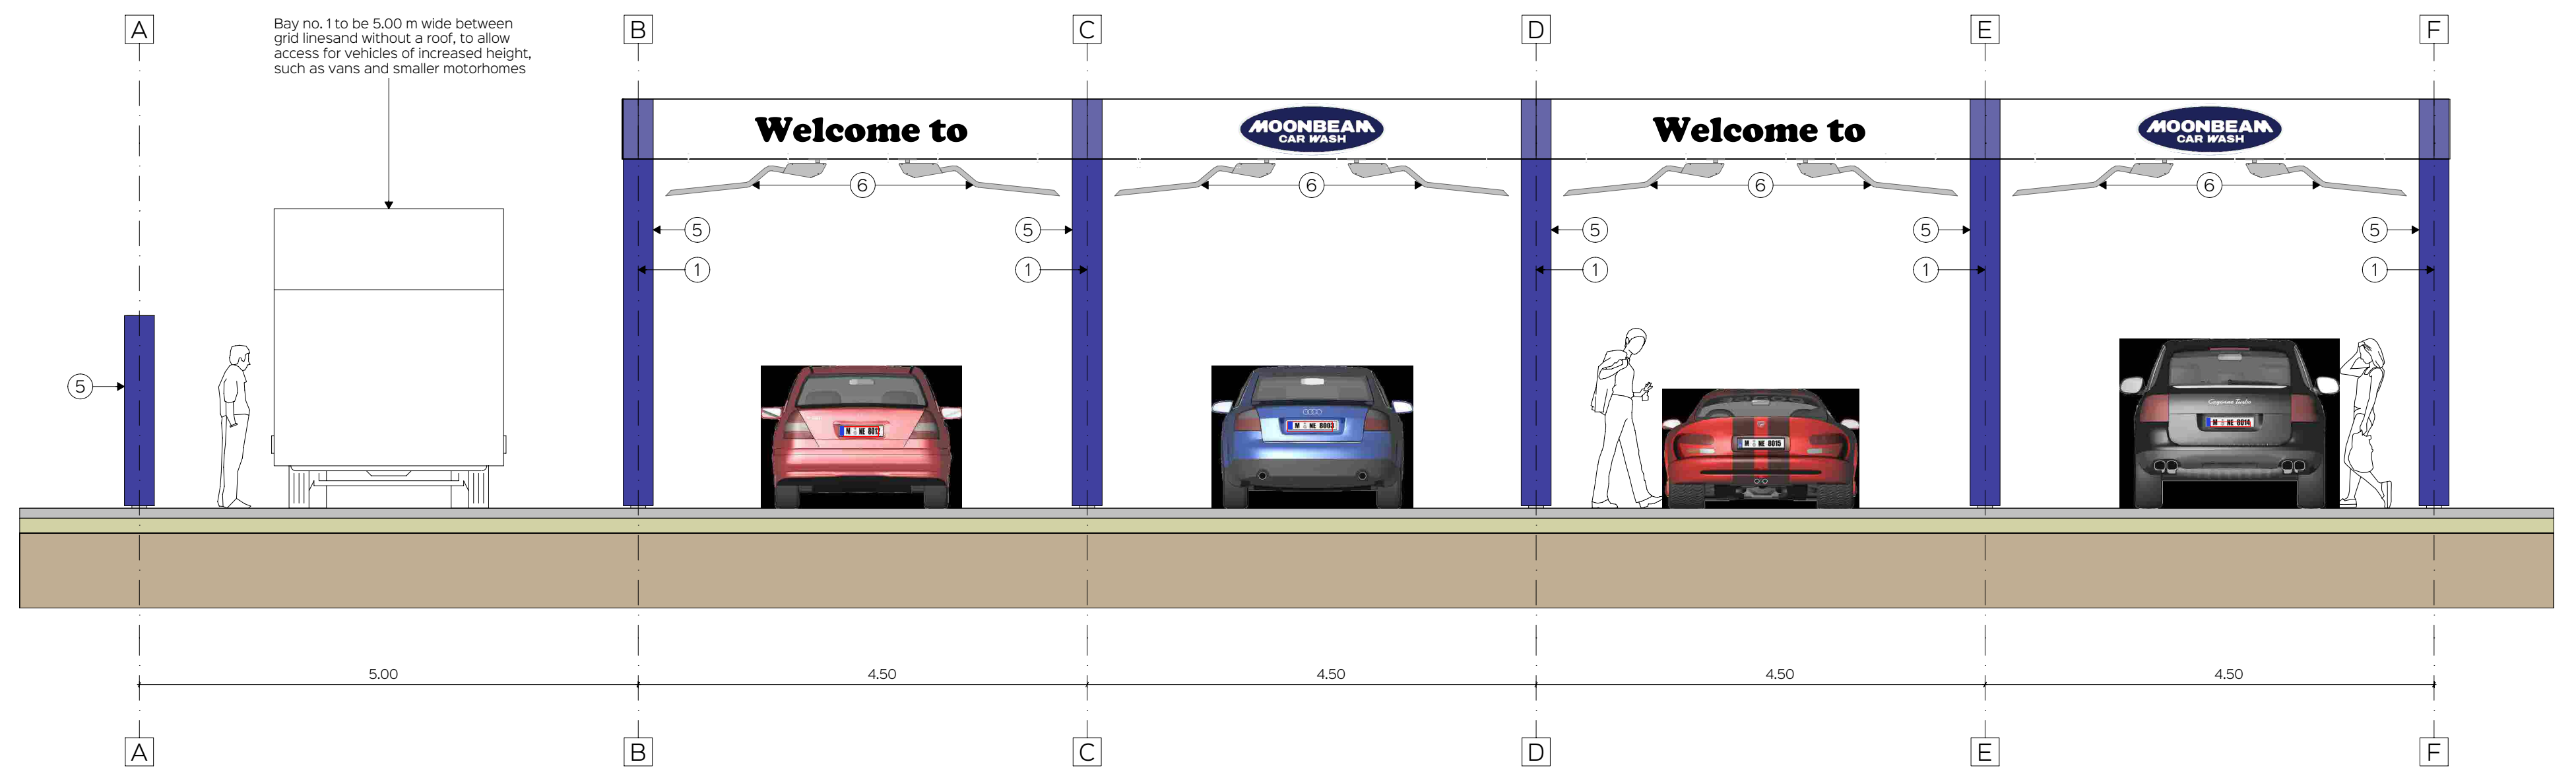


Front / South West (Entrance) Elevation (scale 1:50)




Rear / North East (Exit) Elevation (scale 1:50)

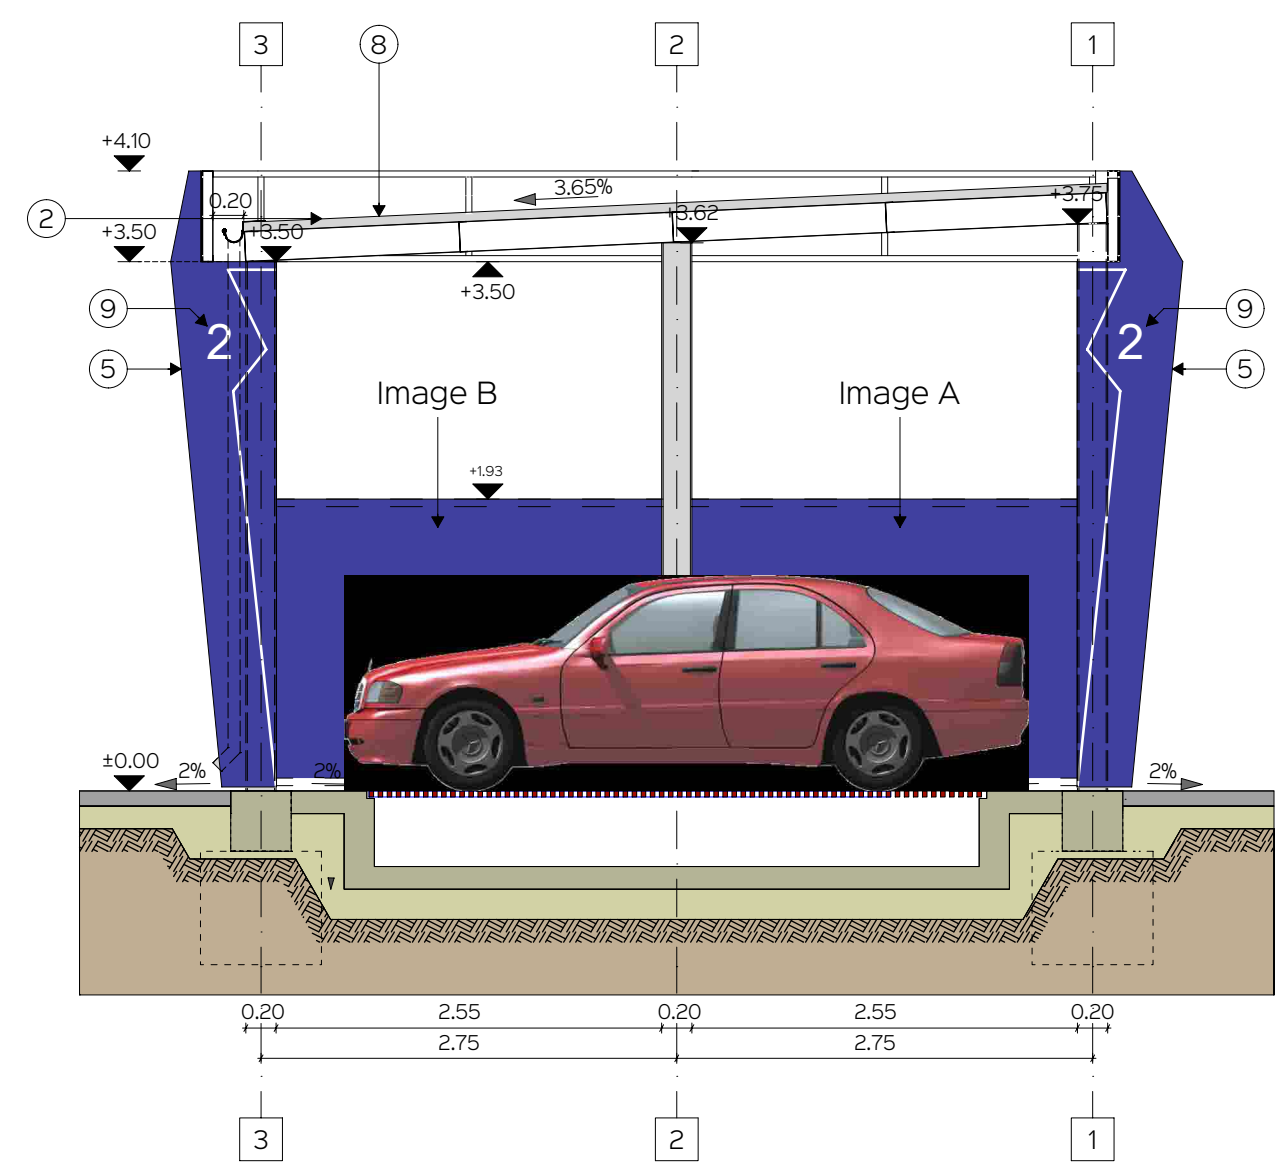

Short Section A - A (scale 1:50)

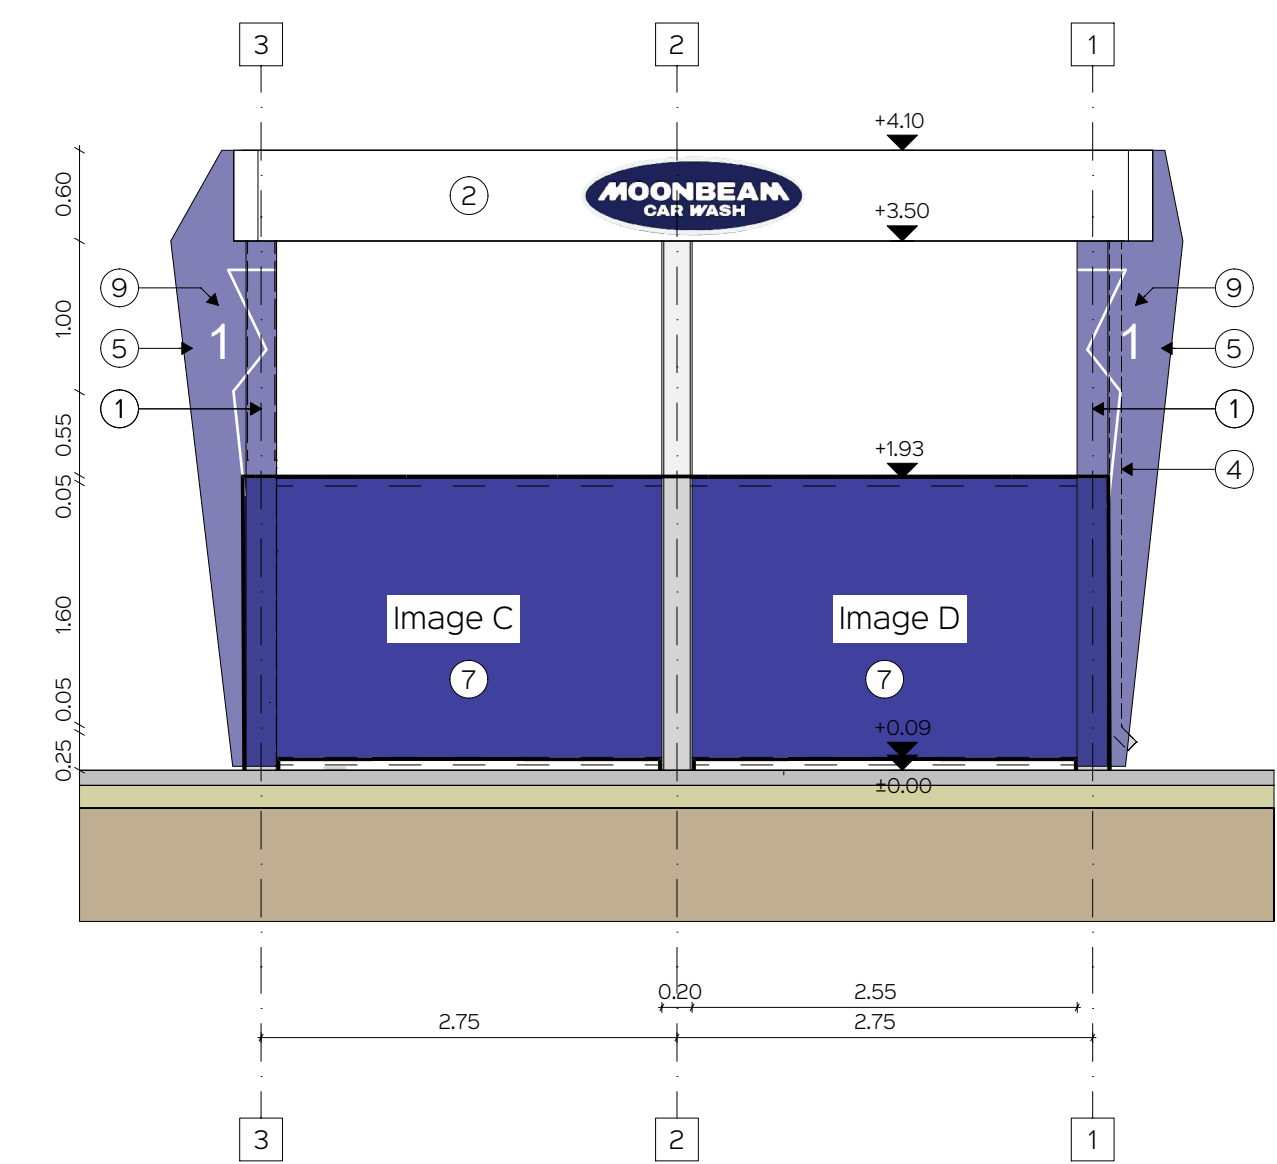

North West Side Elevation A (scale 1:50)

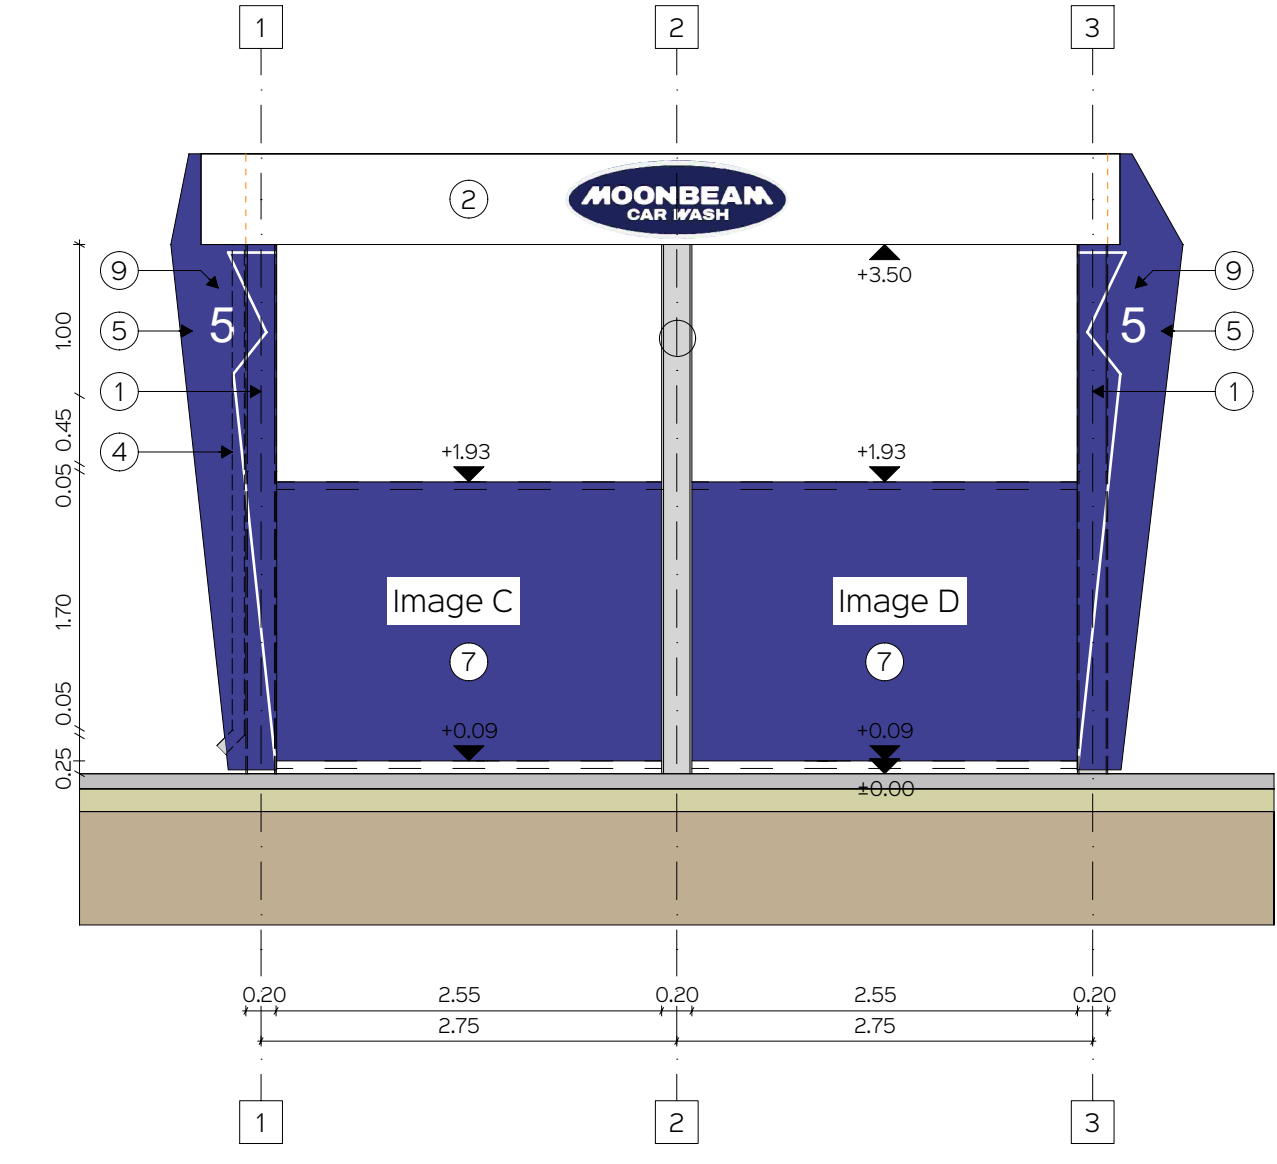

South East Side Elevation B Facing the Highway (scale 1:50)

Any discrepancies or proposed alterations to be notified to the designers and further instructions obtained prior to the commencement of work. For critical dimensions, use figure dimensions only - do not scale. All dimensions and levels to be verified on site prior to work commencing.

0 0.5 1 1.5 2 2.5 3 3.5m
 SCALE BAR 1:50

DATE:	REV:	DRAWN:	NOTE:
04.03.26	A	AJB	Alterations made in accordance with clients requirements

MATERIALS SCHEDULE

- ① Superstructure - Posts/uprights to comprise galvanneal steel euro profiles
- ② Flat sheet fascia with graphics
- ③ Plant room formed using powder coated, galvanneal steel composite, insulated panels. Colour - light grey
- ④ Nominal 68 mm diameter uPVC rainwater pipe. Colour - grey
- ⑤ 3 mm thick bonded metal casings to posts
- ⑥ Rotating arms.
- ⑦ UPVC partition with graphics, fixed to sheeting rails
- ⑧ Powder coated, galvanneal steel, profile sheet roofing, colour - light grey.
- ⑨ LED illuminated bay numbers



ORDNANCE SURVEY LTD
 PAPER MAP COPYING LICENCE
 SRA Architecture Ltd
 is licensed to copy Ordnance Survey Ltd mapping
 Valid from 16.01.2026
 for a period of 12 months, covering 1 office
 Licence/Customer Account Number (AC0000868380)



CLIENT:
 Moonbeam Car Wash
 PROJECT:
 Jet Wash, Vacuum, Laundrette
 Dog-Wash & Vending
 SITE LOCATION:
 311 Kingsway, Rochdale,
 Lancashire, OL16 5BX
 DRAWING:
 Proposed Jet Wash Elevations

DATE: February 2026	SIZE: A1	SCALE: 1:50
DRAWING NUMBER: J / 25 / 115 / 08	REV: A	STATUS: PLANNING
DRAWN BY: AJB	CHECKED BY: NMB	© COPYRIGHT RESERVED

