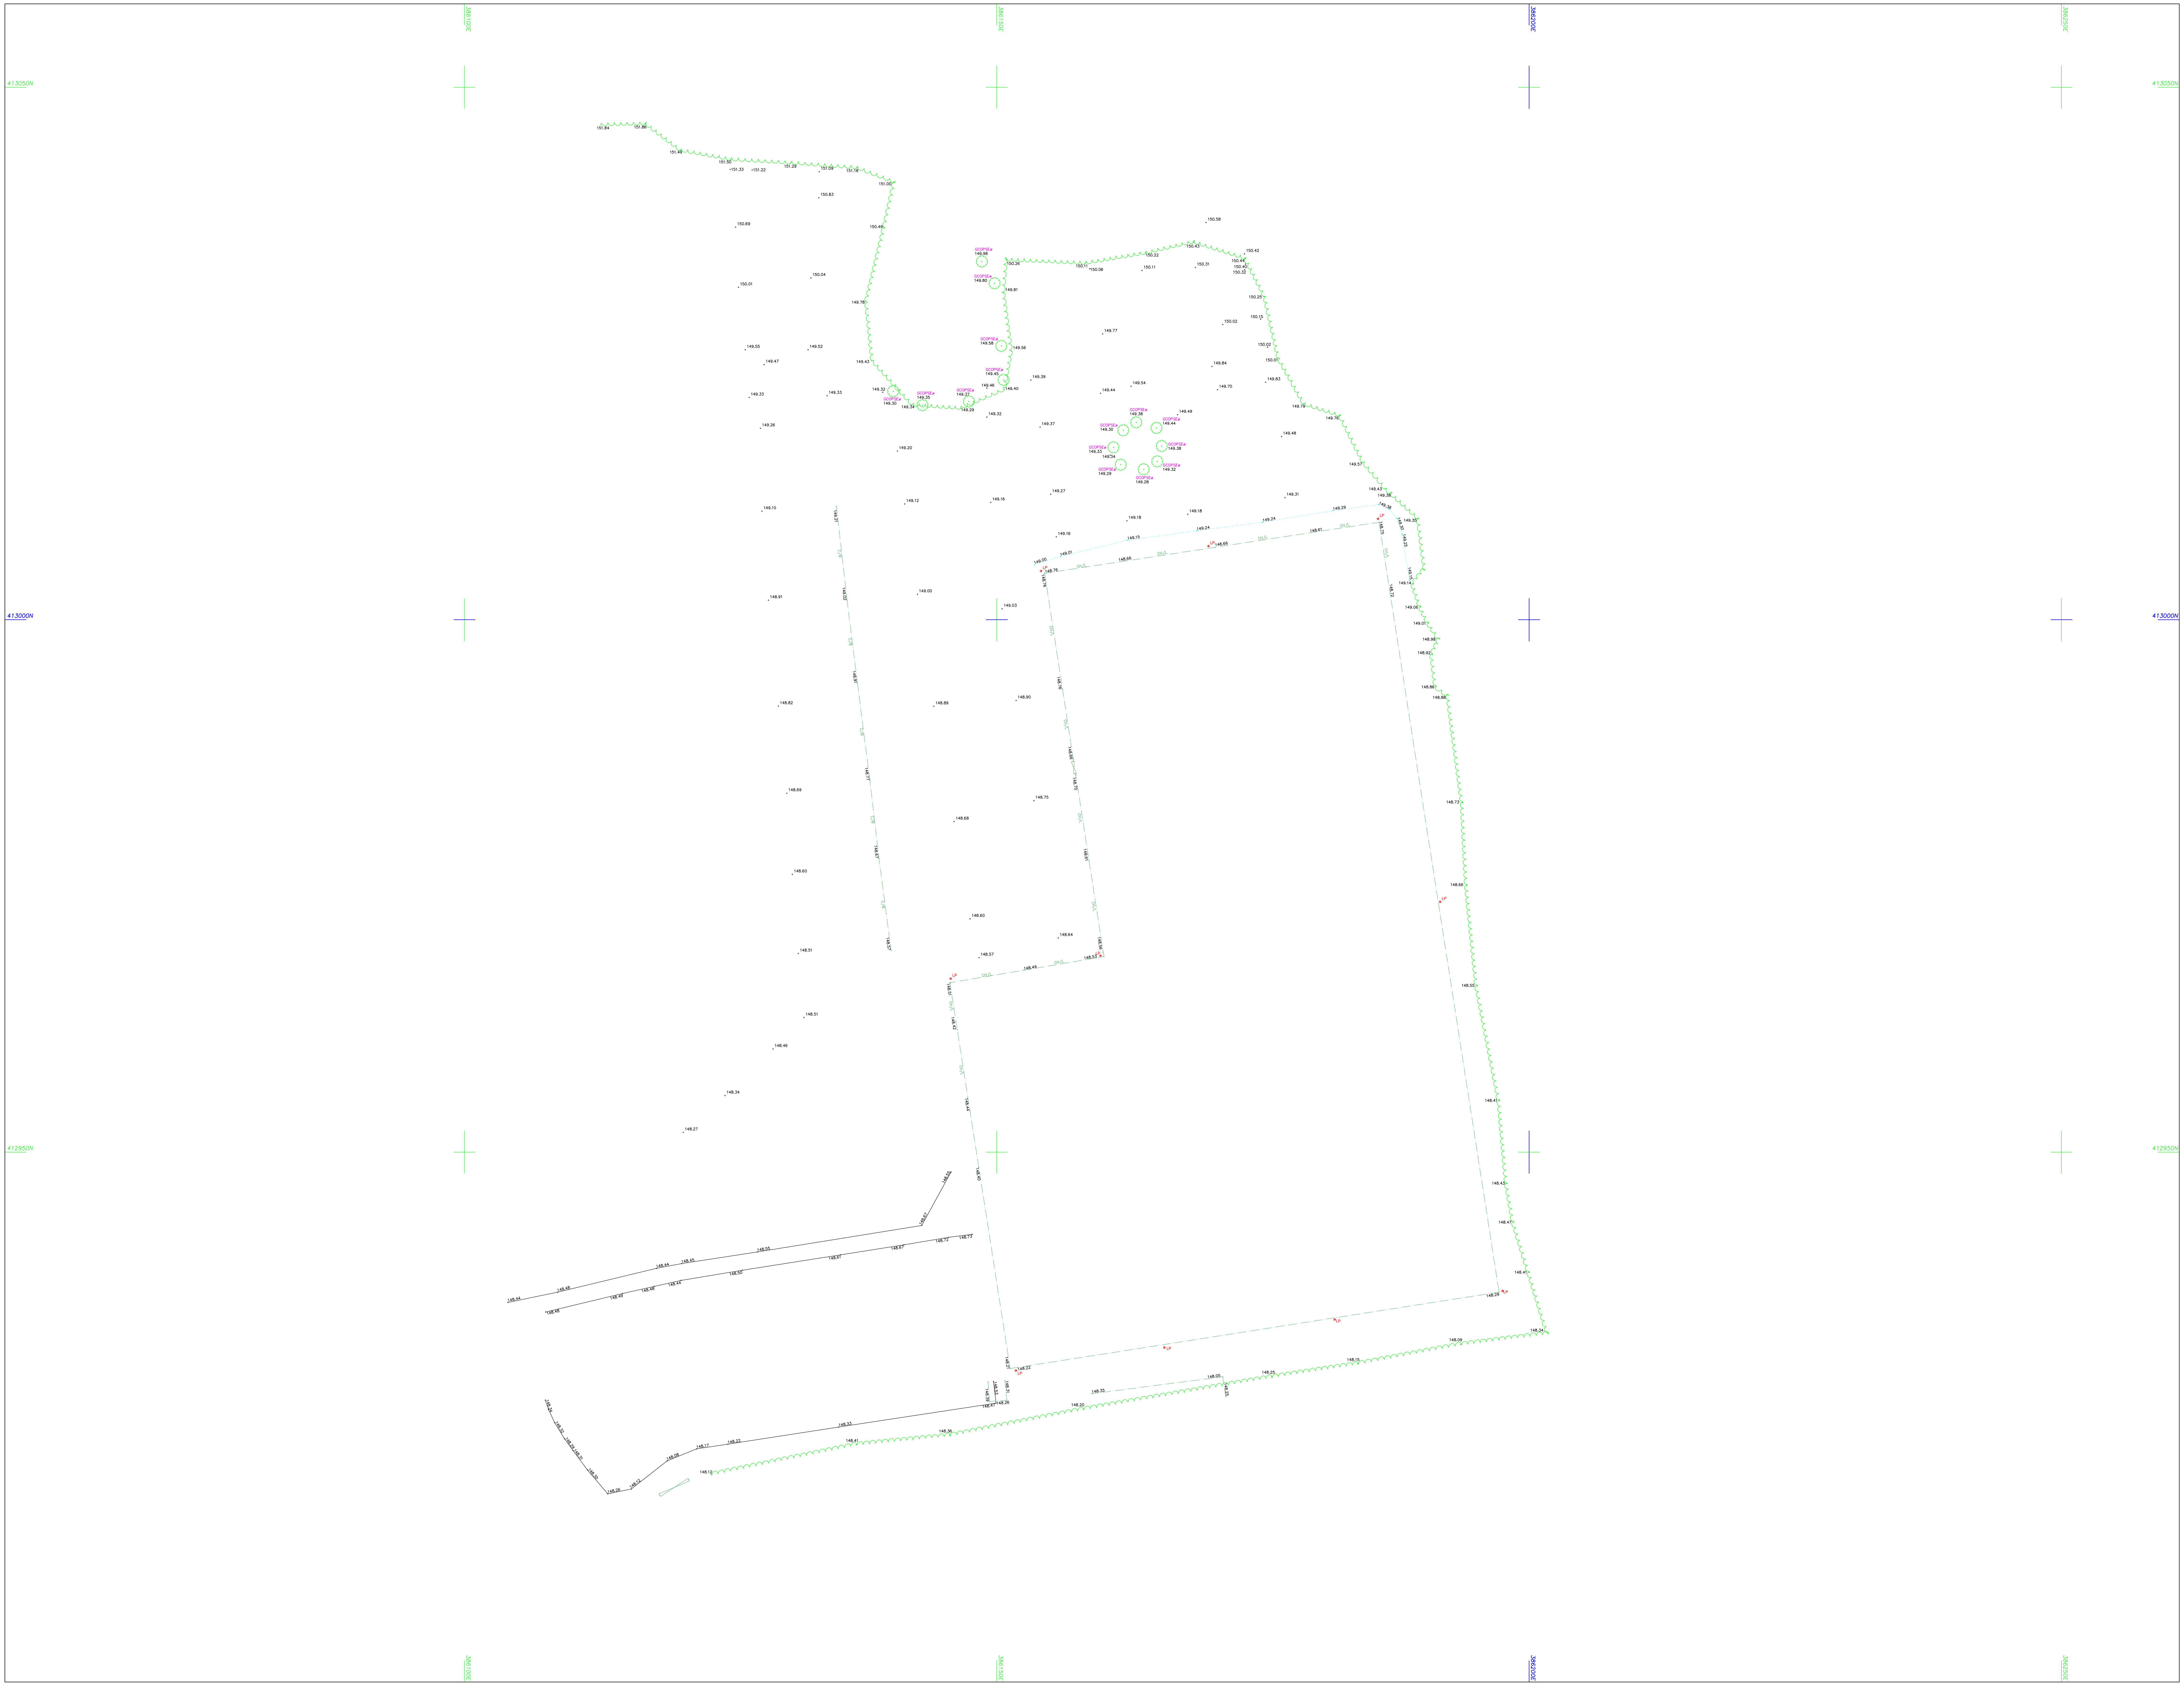

© CMS SURVEYS Ltd. 2025
Reproduction in whole or in part by any means is prohibited
without the prior permission of CMS SURVEYS Ltd.
T. 07426632211 W. www.cmssurveys.co.uk

N

PLAN GRID NORTH

File Name: EN25551-T.dwg

LEGEND

AV	AIR VALVE	LBY	LIFEBUOY
BB	BELISHA BEACON	MH	MANHOLE
BOL	BOLLARD	MKR	MARKER
BH	BORE HOLE	MS	MILE STONE
BIN	BIN	MP	MOORING POINT
BM	BENCH MARK	MW	MONITORING WELL
BS	BUS STOP	OP	OUTFALL PIPE
BT	BT INSPECTION COVER	PB	POST OFFICE BOX
CB	CONTROL BOX	PN	PYLON
CCTV	CCTV CAMERA POST	PP	PETROL PUMP
COL	COLUMN	PT	POST
COM	COMMUNICATIONS COVER	RE	RODDING EYE
CST	CAR CHARGING STATION	RL	RIDGE LEVEL
CTV	CABLE TV COVER	RS	ROAD SIGN
DC	DRAINAGE CHANNEL	RTW	RETAINING WALL
DP	DOWN PIPE	RWP	RAINWATER PIPE
DR	DRAIN	SAP	SAPLING
EIC	ELEC INSPECTION COVER	SNP	NAME PLATE
EL	EAVES LEVEL	SP	SIGN POST
ELB	ELECTRIC BOX	SOF	SOFFIT LEVEL
ER	EARTH ROD	SV	STOP VALVE
EP	ELECTRICITY POLE	TB	TRAFFIC BOLLARD
FL	FINISHED FLOOR LEVEL	TCB	TELEPHONE CALL BOX
FH	FIRE HYDRANT	TIE	TIE WIRE
FP	FLAG POLE	TL	TRAFFIC LIGHT
G	GULLY	TLB	TRAFFIC LIGHT BOX
GLT	GROUND LIGHT	TM	TICKET MACHINE
GP	GATE POST	TP	TELEGRAPH POLE
GST	GAS TAP	VP	VENT PIPE
GSV	GAS VALVE	WM	WATER METER
IC	INSPECTION COVER	WO	WASH OUT
IL	INVERT LEVEL	WST	WATER STOP TAP
KO	KERB OUTLET	WSV	WATER STOP VALVE
LAD	LADDER	G0.8ø	TREE GIRTH (Dia.)
LD	LAND DRAIN	MG	TREE MULTI–GIRTH
LP	LAMP POST		
			DRIP LINE
PAL	PALISADE		WATER COURSE
W/M	WIRE MESH		KERB
B/W	BARBED WIRE		FENCE
C/P	CONC PANEL		SURFACE CHANGE
P/W	POST AND WIRE		WALL
P/R	POST AND RAIL		TOP BANK
I/R	IRON RAIL		BOTTOM BANK
C/B	CLOSE BOARDED		BUILDING
CH/L	CHAIN LINK		BUILDING CANOPY
(99.99)	TOP OF FEATURE		OVER HEAD ELECTRICAL
⋈	GATE		OVER HEAD TELECOM
△	STATION		
⊕	BOREHOLE		HEDGE
	BATTER		

NOTES:
All levels relate to O.S (Newlyn) Datum, Established using network RTK.
Survey plotted on a plane local grid, orientated to National Grid.

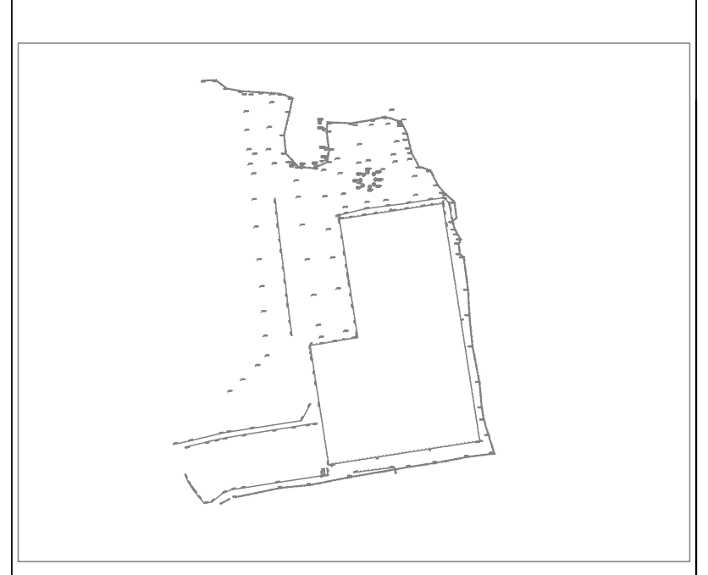

PAS128 METHODOLOGY LOCATION PLAN

REV	DATE	DESCRIPTION

0 2m 4m 8m 12m 16m
SCALE BAR

Logo
CMS SURVEYS

Client
D&C Consultancy
Driving Sustainable Development

Client Address
D&C Consultancy
Henge Barn
Pury Road
Alderton Road
Towcester
NN12 7LS

Project Title
Topographical Survey of Land at:
Bamford Fieldhouse Cricket Club
Hollin Lane
Bamford
Rochdale
OL11 5PW

Surveyed	Drawn	Checked
P.Gilbert	J.Chalmers	C.Scouler

Scale	Date	Drawing Ref.	No.	Size	Rev
1:200	Nov 25	EN25551-T	01	A0	--