


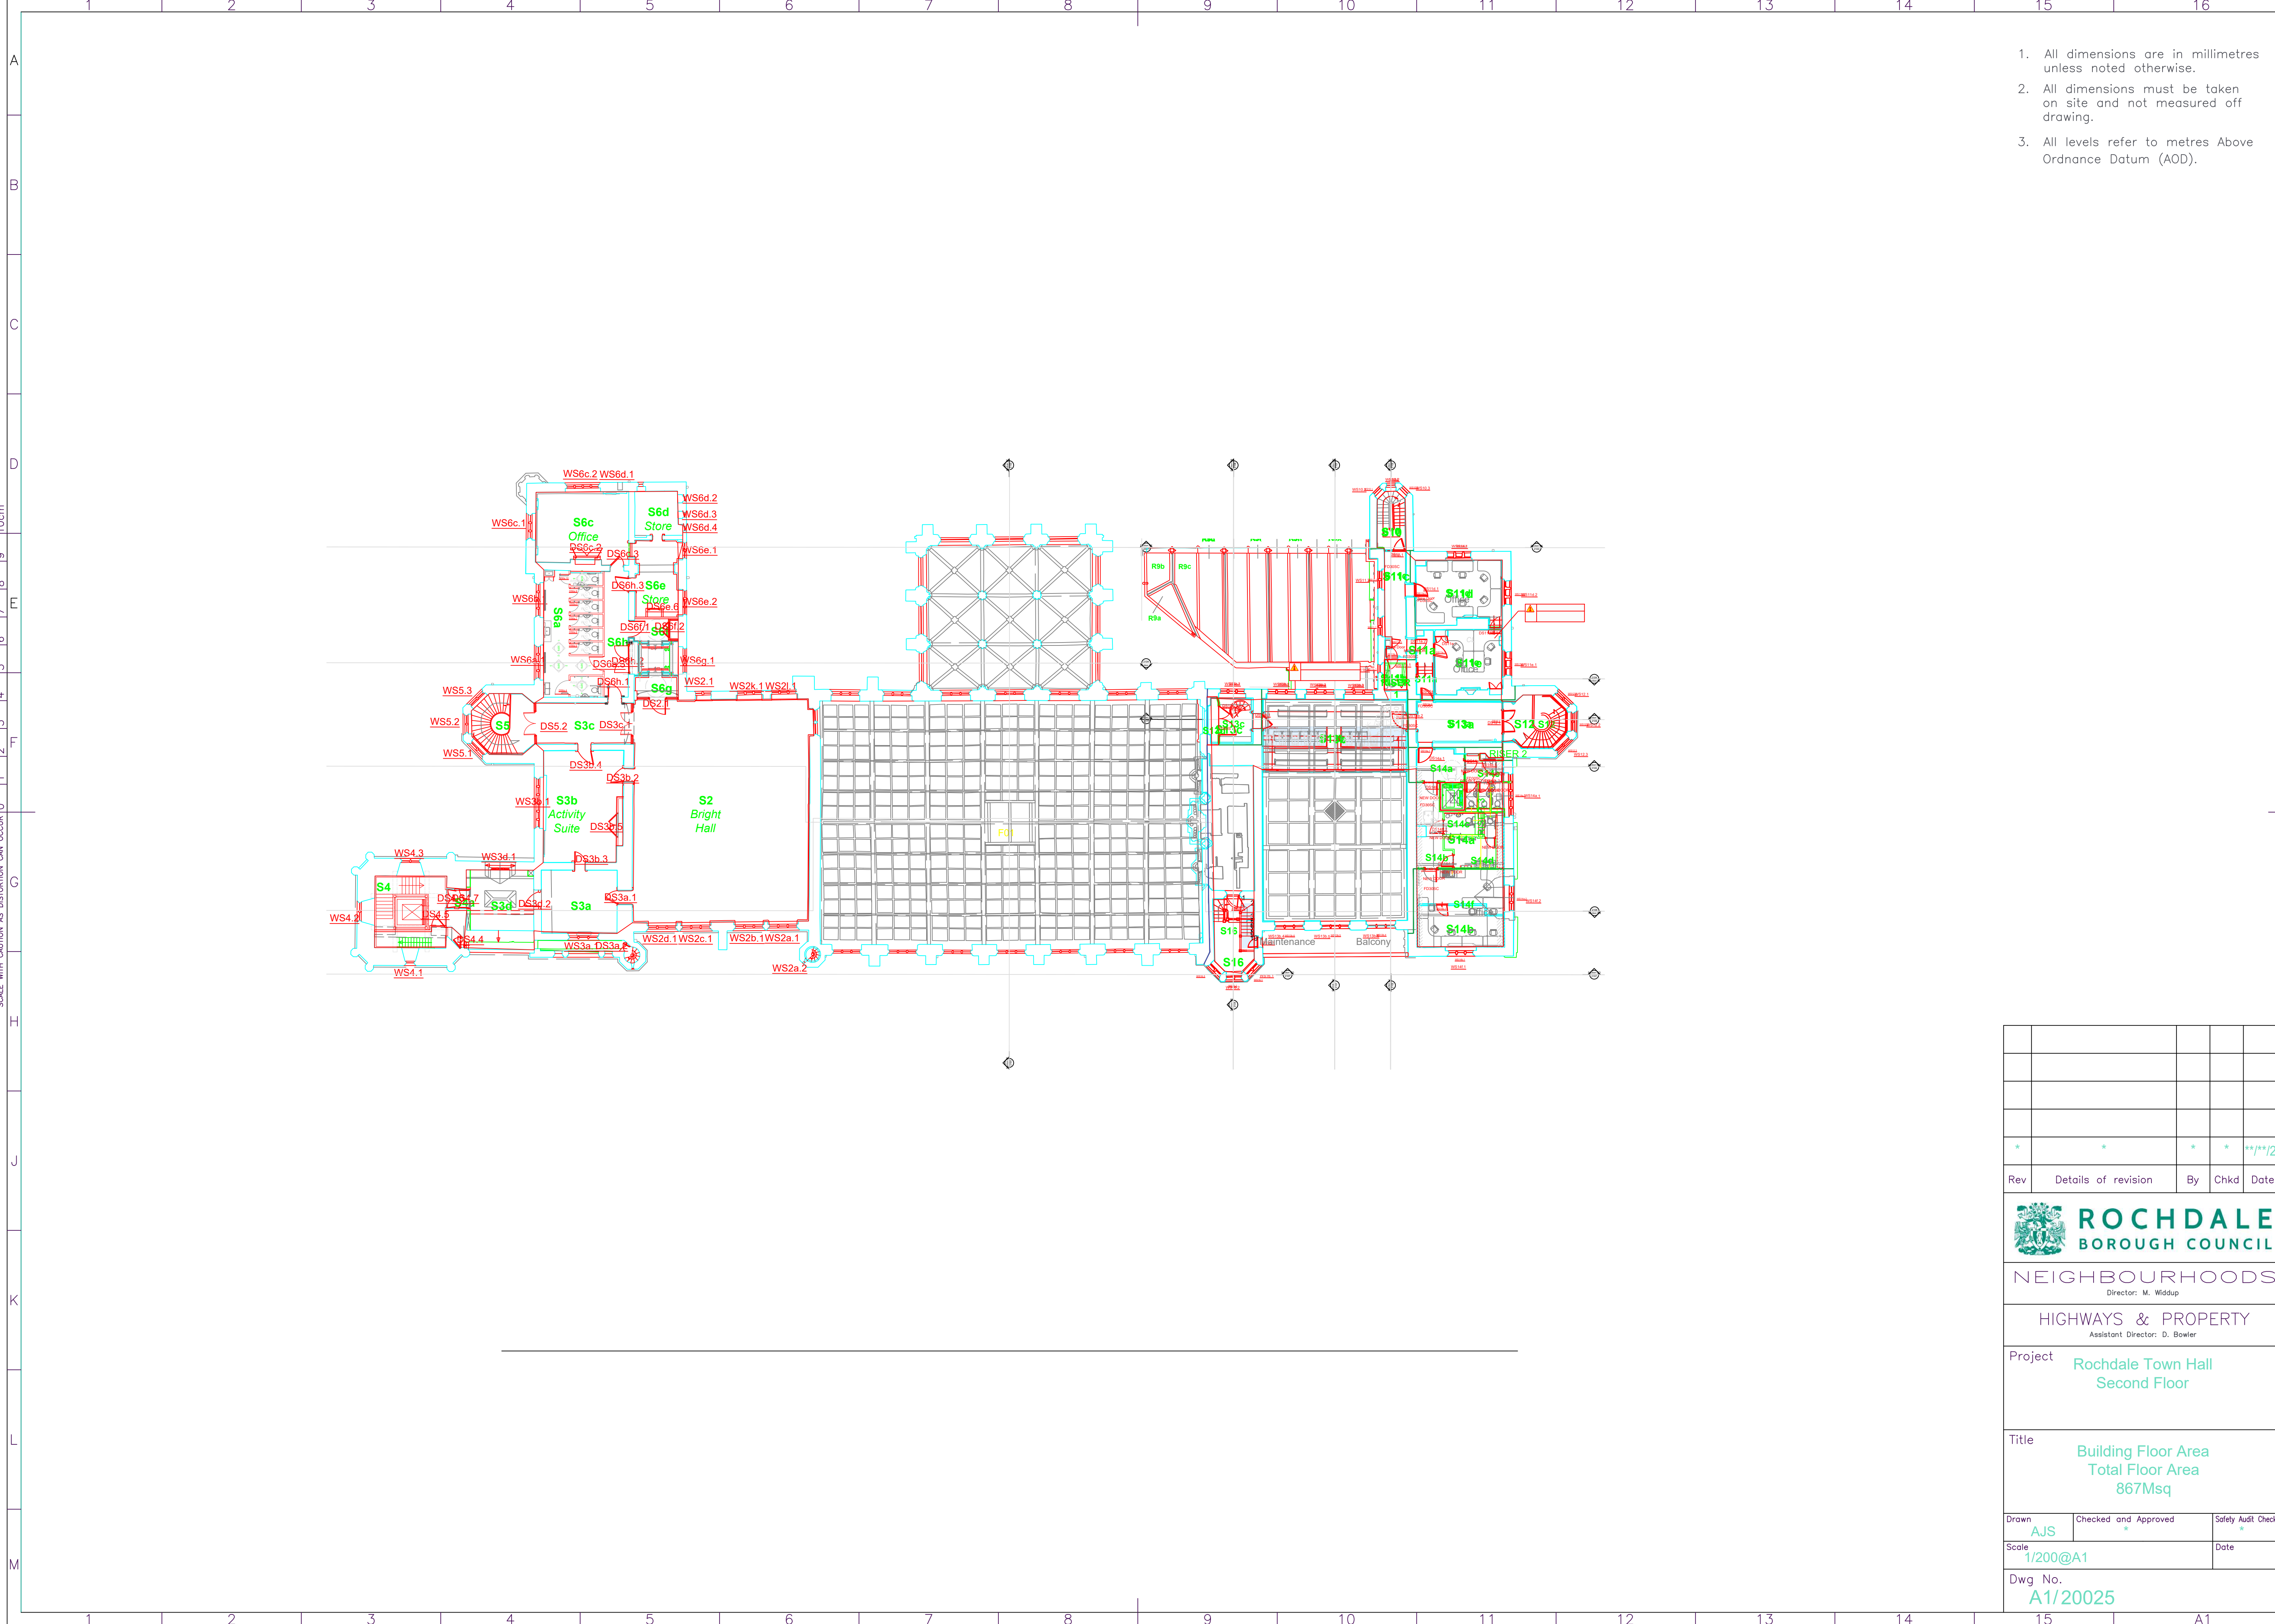

1. All dimensions are in millimetres unless noted otherwise.
2. All dimensions must be taken on site and not measured off drawing.
3. All levels refer to metres Above Ordnance Datum (AOD).

*	*	*	*	***/**/2*
Rev	Details of revision	By	Chkd	Date



NEIGHBOURHOODS
Director: M. Widdup

HIGHWAYS & PROPERTY
Assistant Director: D. Bowler

Project
Rochdale Town Hall
Second Floor

Title
Building Floor Area
Total Floor Area
867Msq

Drawn
AJS
Checked and Approved
Safety Audit Check
*

Scale
1/200@A1
Date

Dwg No.
A1/20025